ConocoPhillips

Schematic - Current

API # 30-045-34951

SUNRAY F #3N

Most Recent Job

Jobs

Job Category	Primary Job Type	Secondary Job Type	Actual Start Date	End Date
COMPLETIONS	INITIAL COMPLETION	INITIAL COMPLETION	12/9/2009	3/18/2010

Well Config: VERTICAL - Sidetrack 1, 3/26/2010 12:28:23 PM

Schematic - Actual

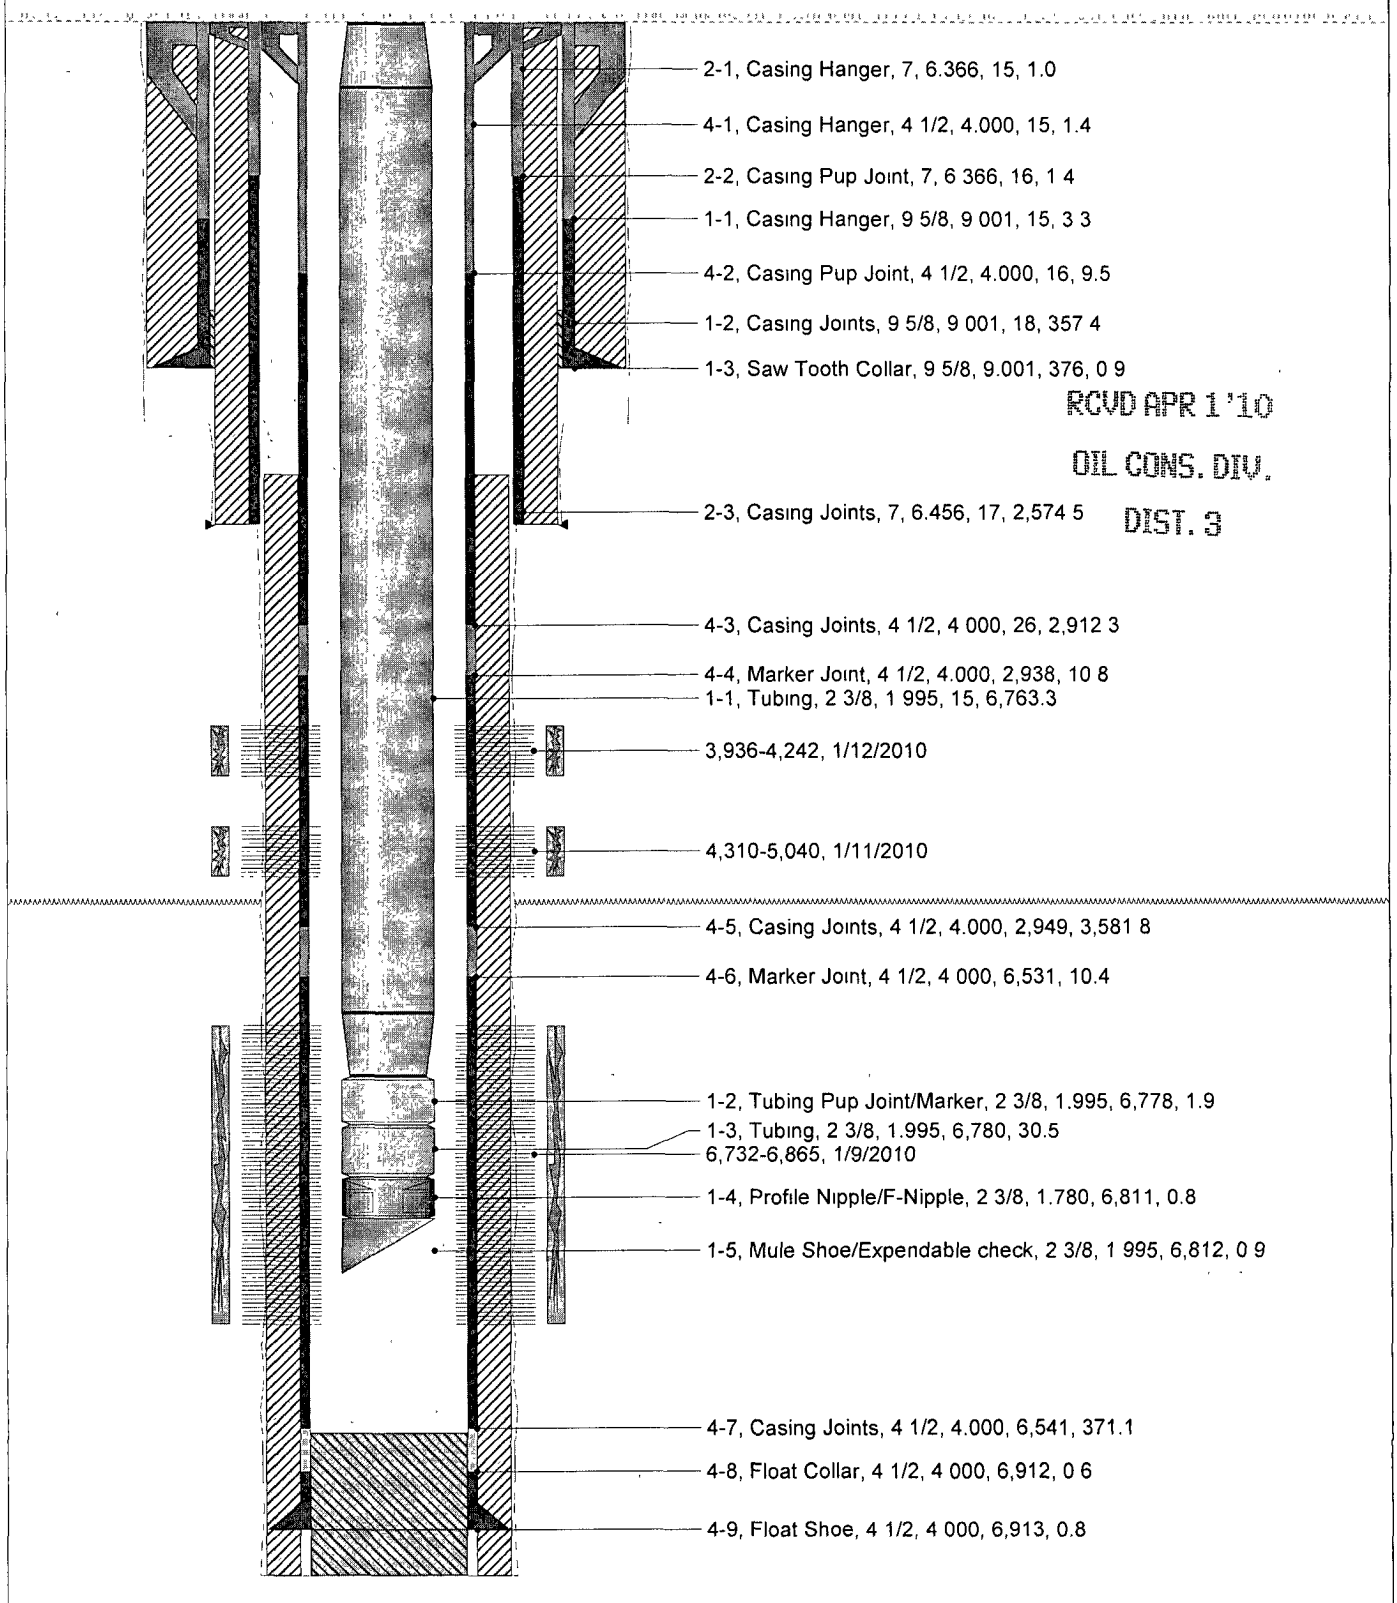

RCVD APR 1 '10

OIL CONS. DIV.

DIST. 3

Report Printed: 3/26/2010