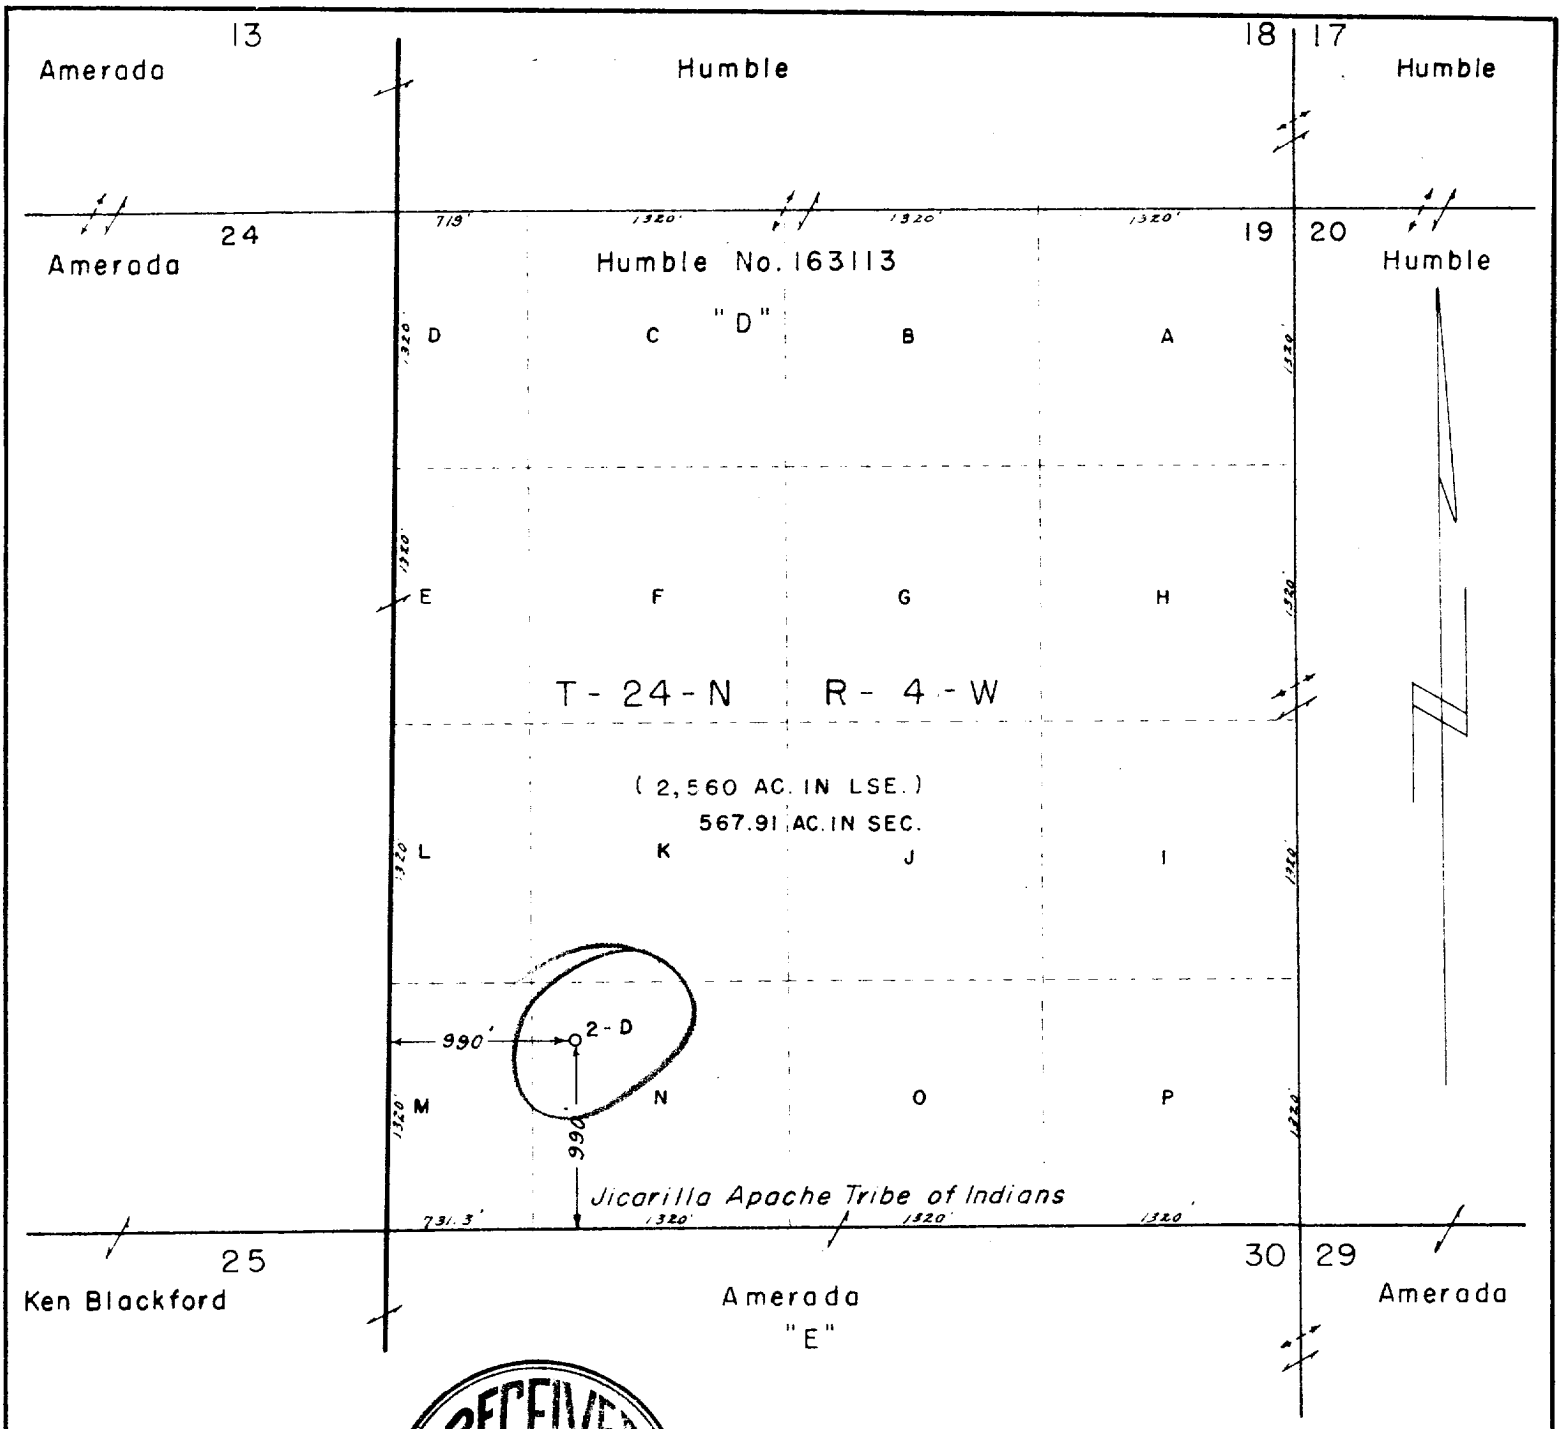

Note: Acreage & Distance Shown On This Plat Are Taken From C.W. Dryden's Survey Map Dated July 23, 1951

SCALE

1000' 0 1000' 2000' 3000'

RECEIVED
NOV 2 55
OIL CON. COM.
DIST. 3

RECEIVED
OCT
U. S. GEOLOGICAL SURVEY
FARMINGTON, NEW MEXICO

I hereby certify that I am a registered professional engineer and/or land surveyor in the State of New Mexico; that I am familiar with the conditions existing on this land and the adjoining land; that this plat correctly shows, according to the scale indicated, the locations and distances of the proposed well location from the nearest land corners and section lines.

Surveyed 25 day of Oct 1955

E. T. Shahan
Registered Professional Engineer & Land Surveyor
in the State of New Mexico (Seal)

THIS CORRECTED APPLICATION FOR WELL NO. 2

JICARILLA APACHE TRIBE OF INDIANS
NO. "D-2", LSE. NO. 163113, SEC. 19, T-24-N R-4-W
RIO ARRIBA CO., NEW MEXICO

HUMBLE OIL & REFINING COMPANY
CIVIL ENGINEERING DIVISION
MIDLAND, TEXAS

DRAWN D. L. MCKIBBIN	SCALE 1" = 1000'	FILE NO.
CHECKED E. T. Shahan	DATE 10-20-55	WT-A 1972
APPR.	REVISED 10-24-55	

35 MILES NW CUBA NEW MEXICO APACHE FIELD