SCHEMATIC DIAGRAM OF DUAL COMPLETION
El Paso Natural Gas Co. Turner Hughes #15 (MD)
NE/4 Section 3, T-27-N, R-9-W

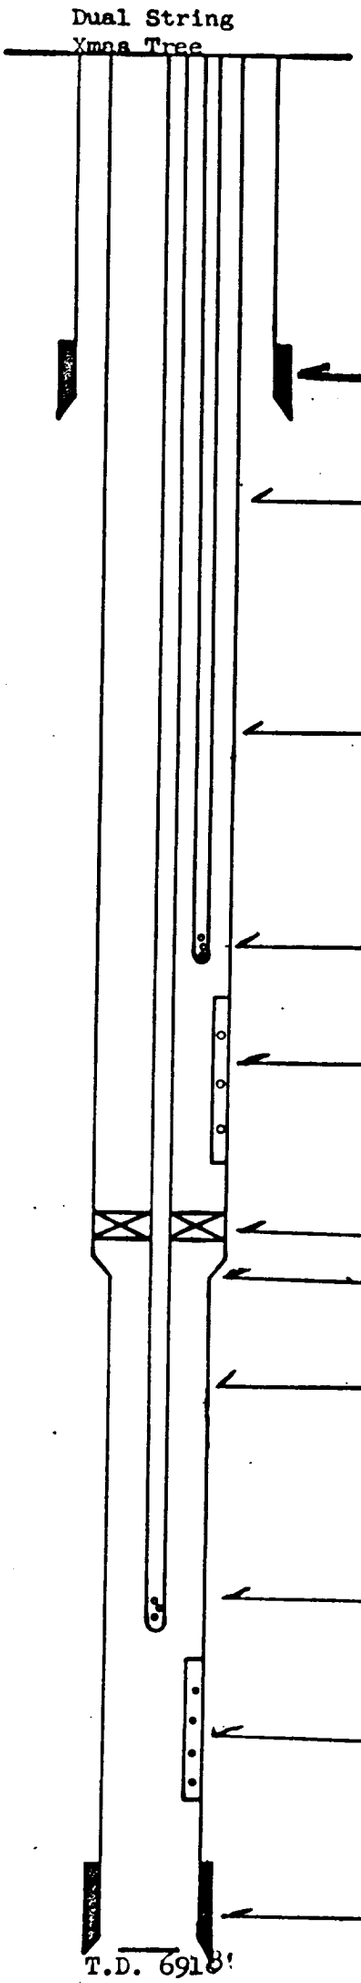

Zero reference point 10.0' above top flange of tubing hanger

9 5/8", 32.3#, J-55 casing at 337' w/220 sks. cement circulated to surface.

Top of cement on third stage at 1332'.

Top of cement on second stage at 3811'.

1 1/4", 2.33#, J-55 tubing landed at 4545'.

Point Lookout perfs. 4605-21 (1 SPF); 4640-44, 4658-62 (4 SPF) Fractured with water and sand.

Baker Model "D" Production Packer at 4875'.

Swedge @ 4919'.

Top of cement on first stage at 5659'.

RECEIVED
APR 27 1964
OIL CON. COM.
DIST. 3

2 1/16", 3.25#, J-55 tubing landed at 6628'.

Dakota perfs. 6638-43 (4 SPF); 6700-10, 6721-31, 6808-16 (2 SPF) Fractured with water and sand.

4 1/2", 11.60#, J-55, 4 1/2", 10.5#, J-55, and 5 1/2", 15.50#, J-55 casing at 6918' w/825 sacks cement.