MESA PETROLEUM CO.
TRIPLE COMPLETION DIAGRAM

RECEIVED
DEC 22 1975
OIL CON. COM.
DIST 3
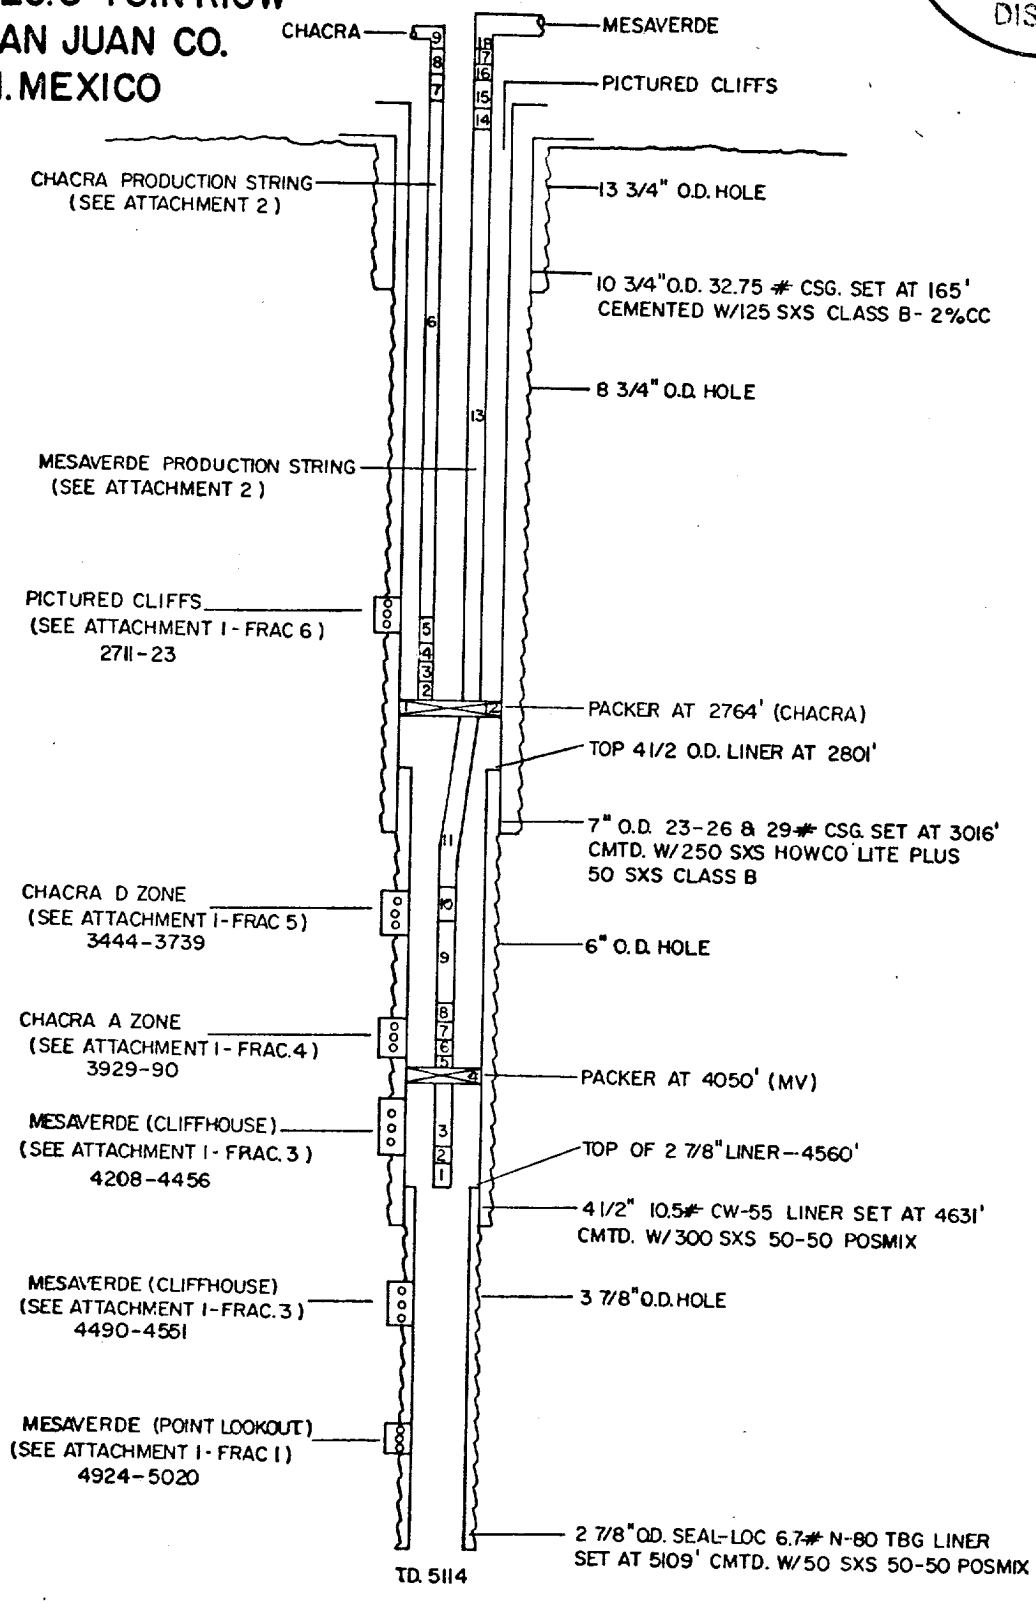
PRIMO IA
1190' FROM N&WL
SEC. 6 T31N R10W
SAN JUAN CO.
N. MEXICO