PAYNE FEDERAL #8
SECTION 21, T32N, R10W
SAN JUAN COUNTY, NEW MEXICO

WELLBORE SCHEMATIC

PROPOSED

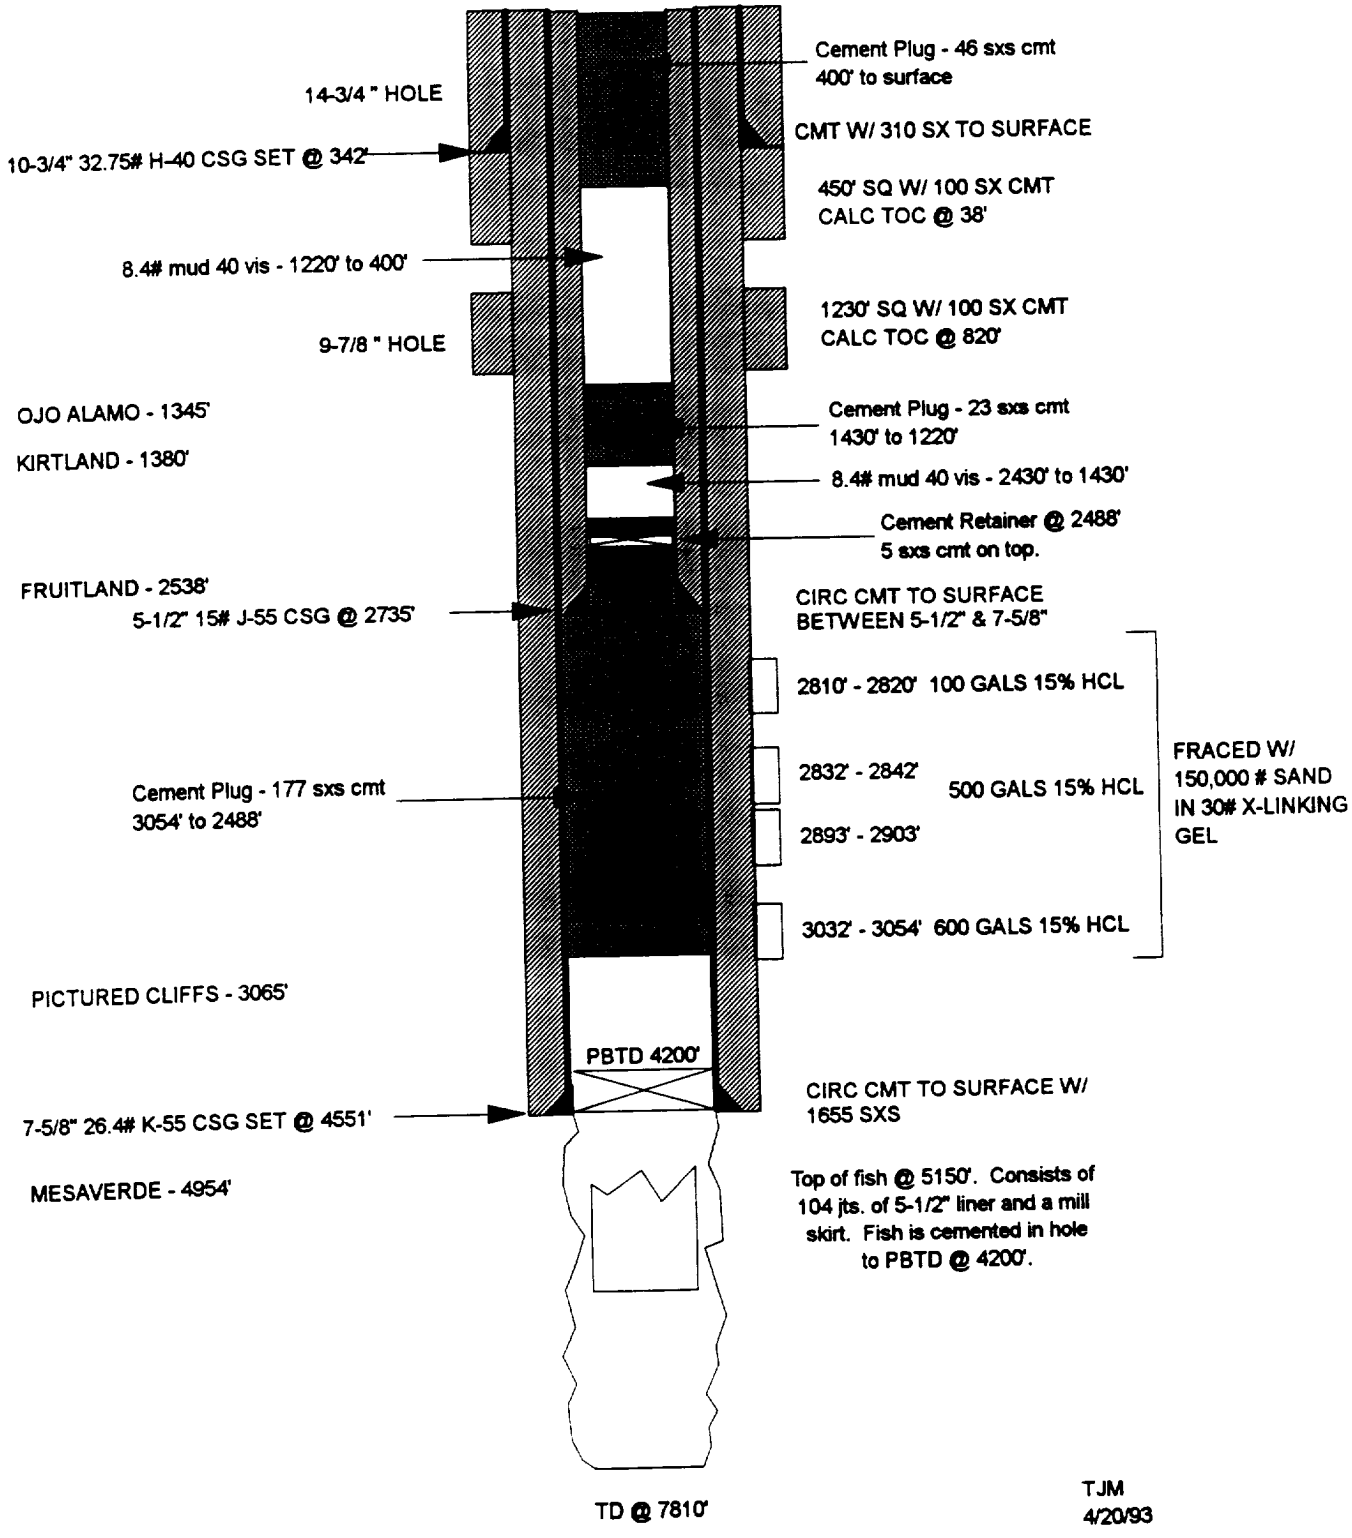

TJM
4/20/93