NEW MEXICO
OIL CONSERVATION COMMI ON

Form C-128

Well Location and/or Gas Proration Plat

Date April 1, 1957

Operator The Texas Company Lease State of New Mexico "CD"

Well No. 1 Section 28 Township 22 South Range 37 East NMPM

Located 660 Feet From North Line, 660 Feet From West Line,

Lea County, New Mexico. G. L. Elevation 3,354.3'

Name of Producing Formation Queen Pool Langlie-Mattix Dedicated Acreage 40

(Note: All distances must be from outer boundaries of Section)

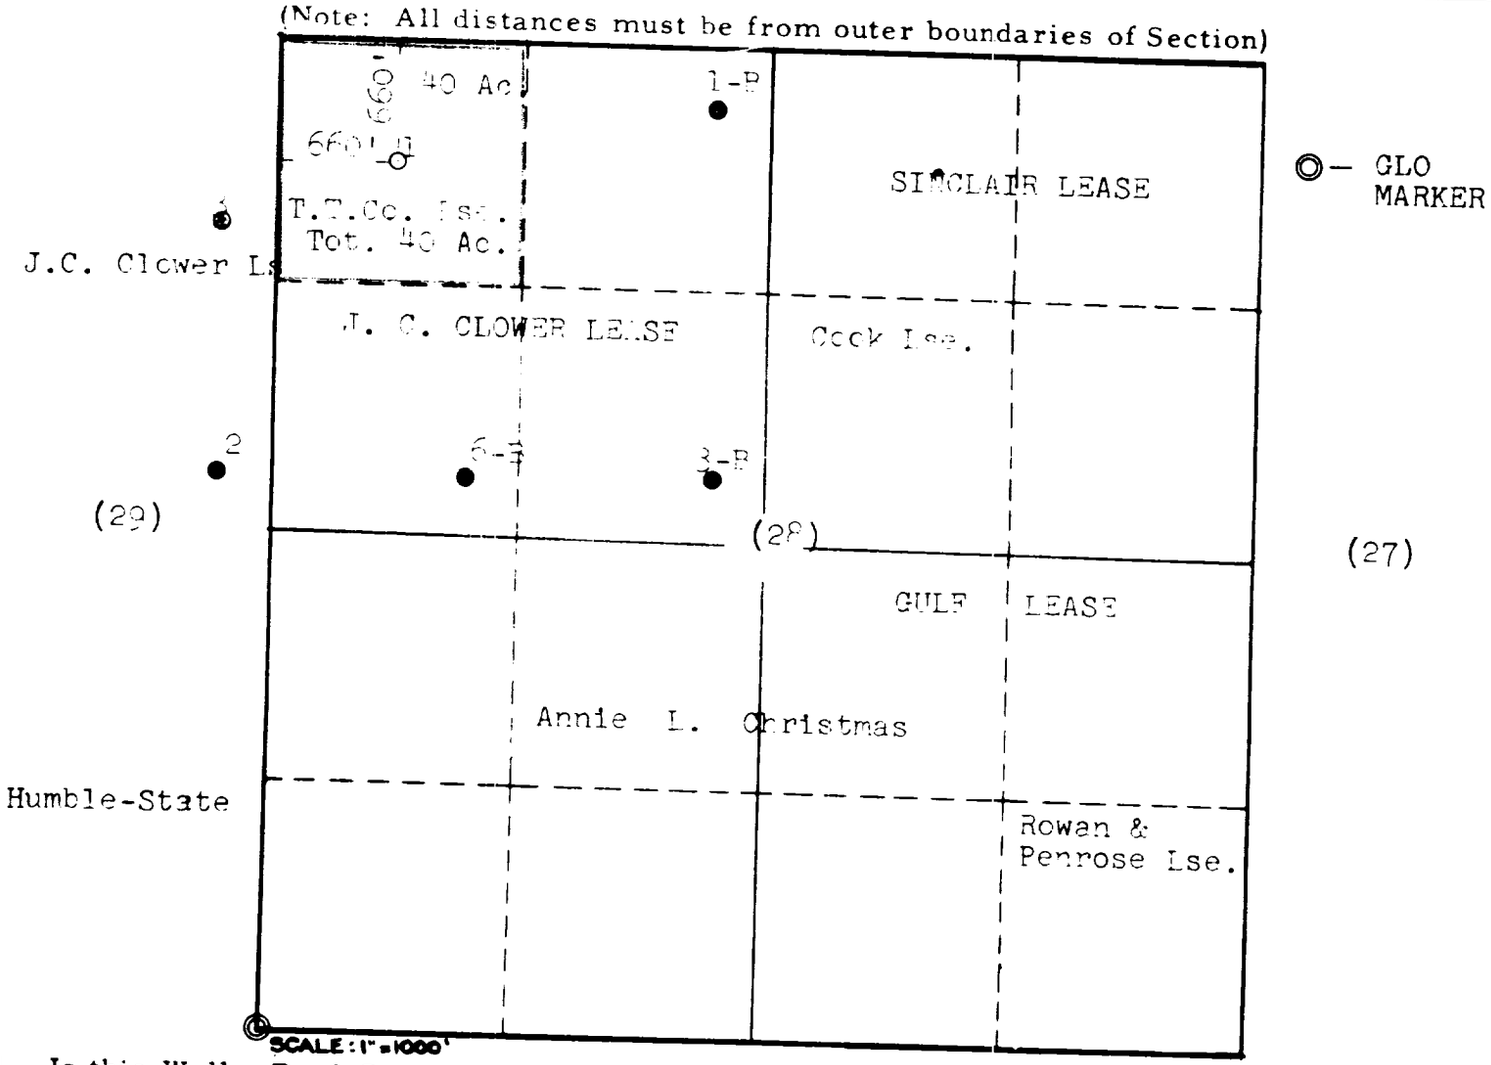

1. Is this Well a Dual Comp.? Yes ___ No X .

2. If the answer to Question 1 is yes, are there any other dually completed wells within the dedicated acreage? Yes _____ No _____.

Name _____
Position _____
Representing _____
Address _____

This is to certify that the above plat was prepared from field notes of actual surveys made by me or under my supervision and that the same are true and correct to the best of my knowledge and belief.

Date Surveyed _____

_____
Registered Professional Engineer and/or Land Surveyor