


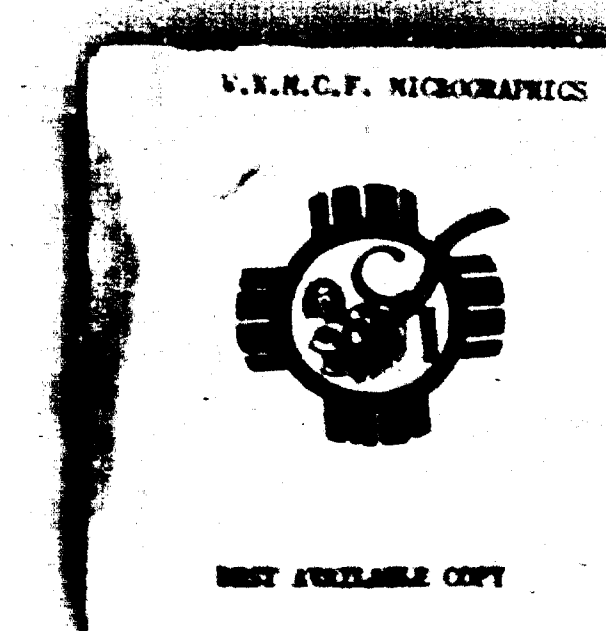




Case No
3400



Large Exhibits


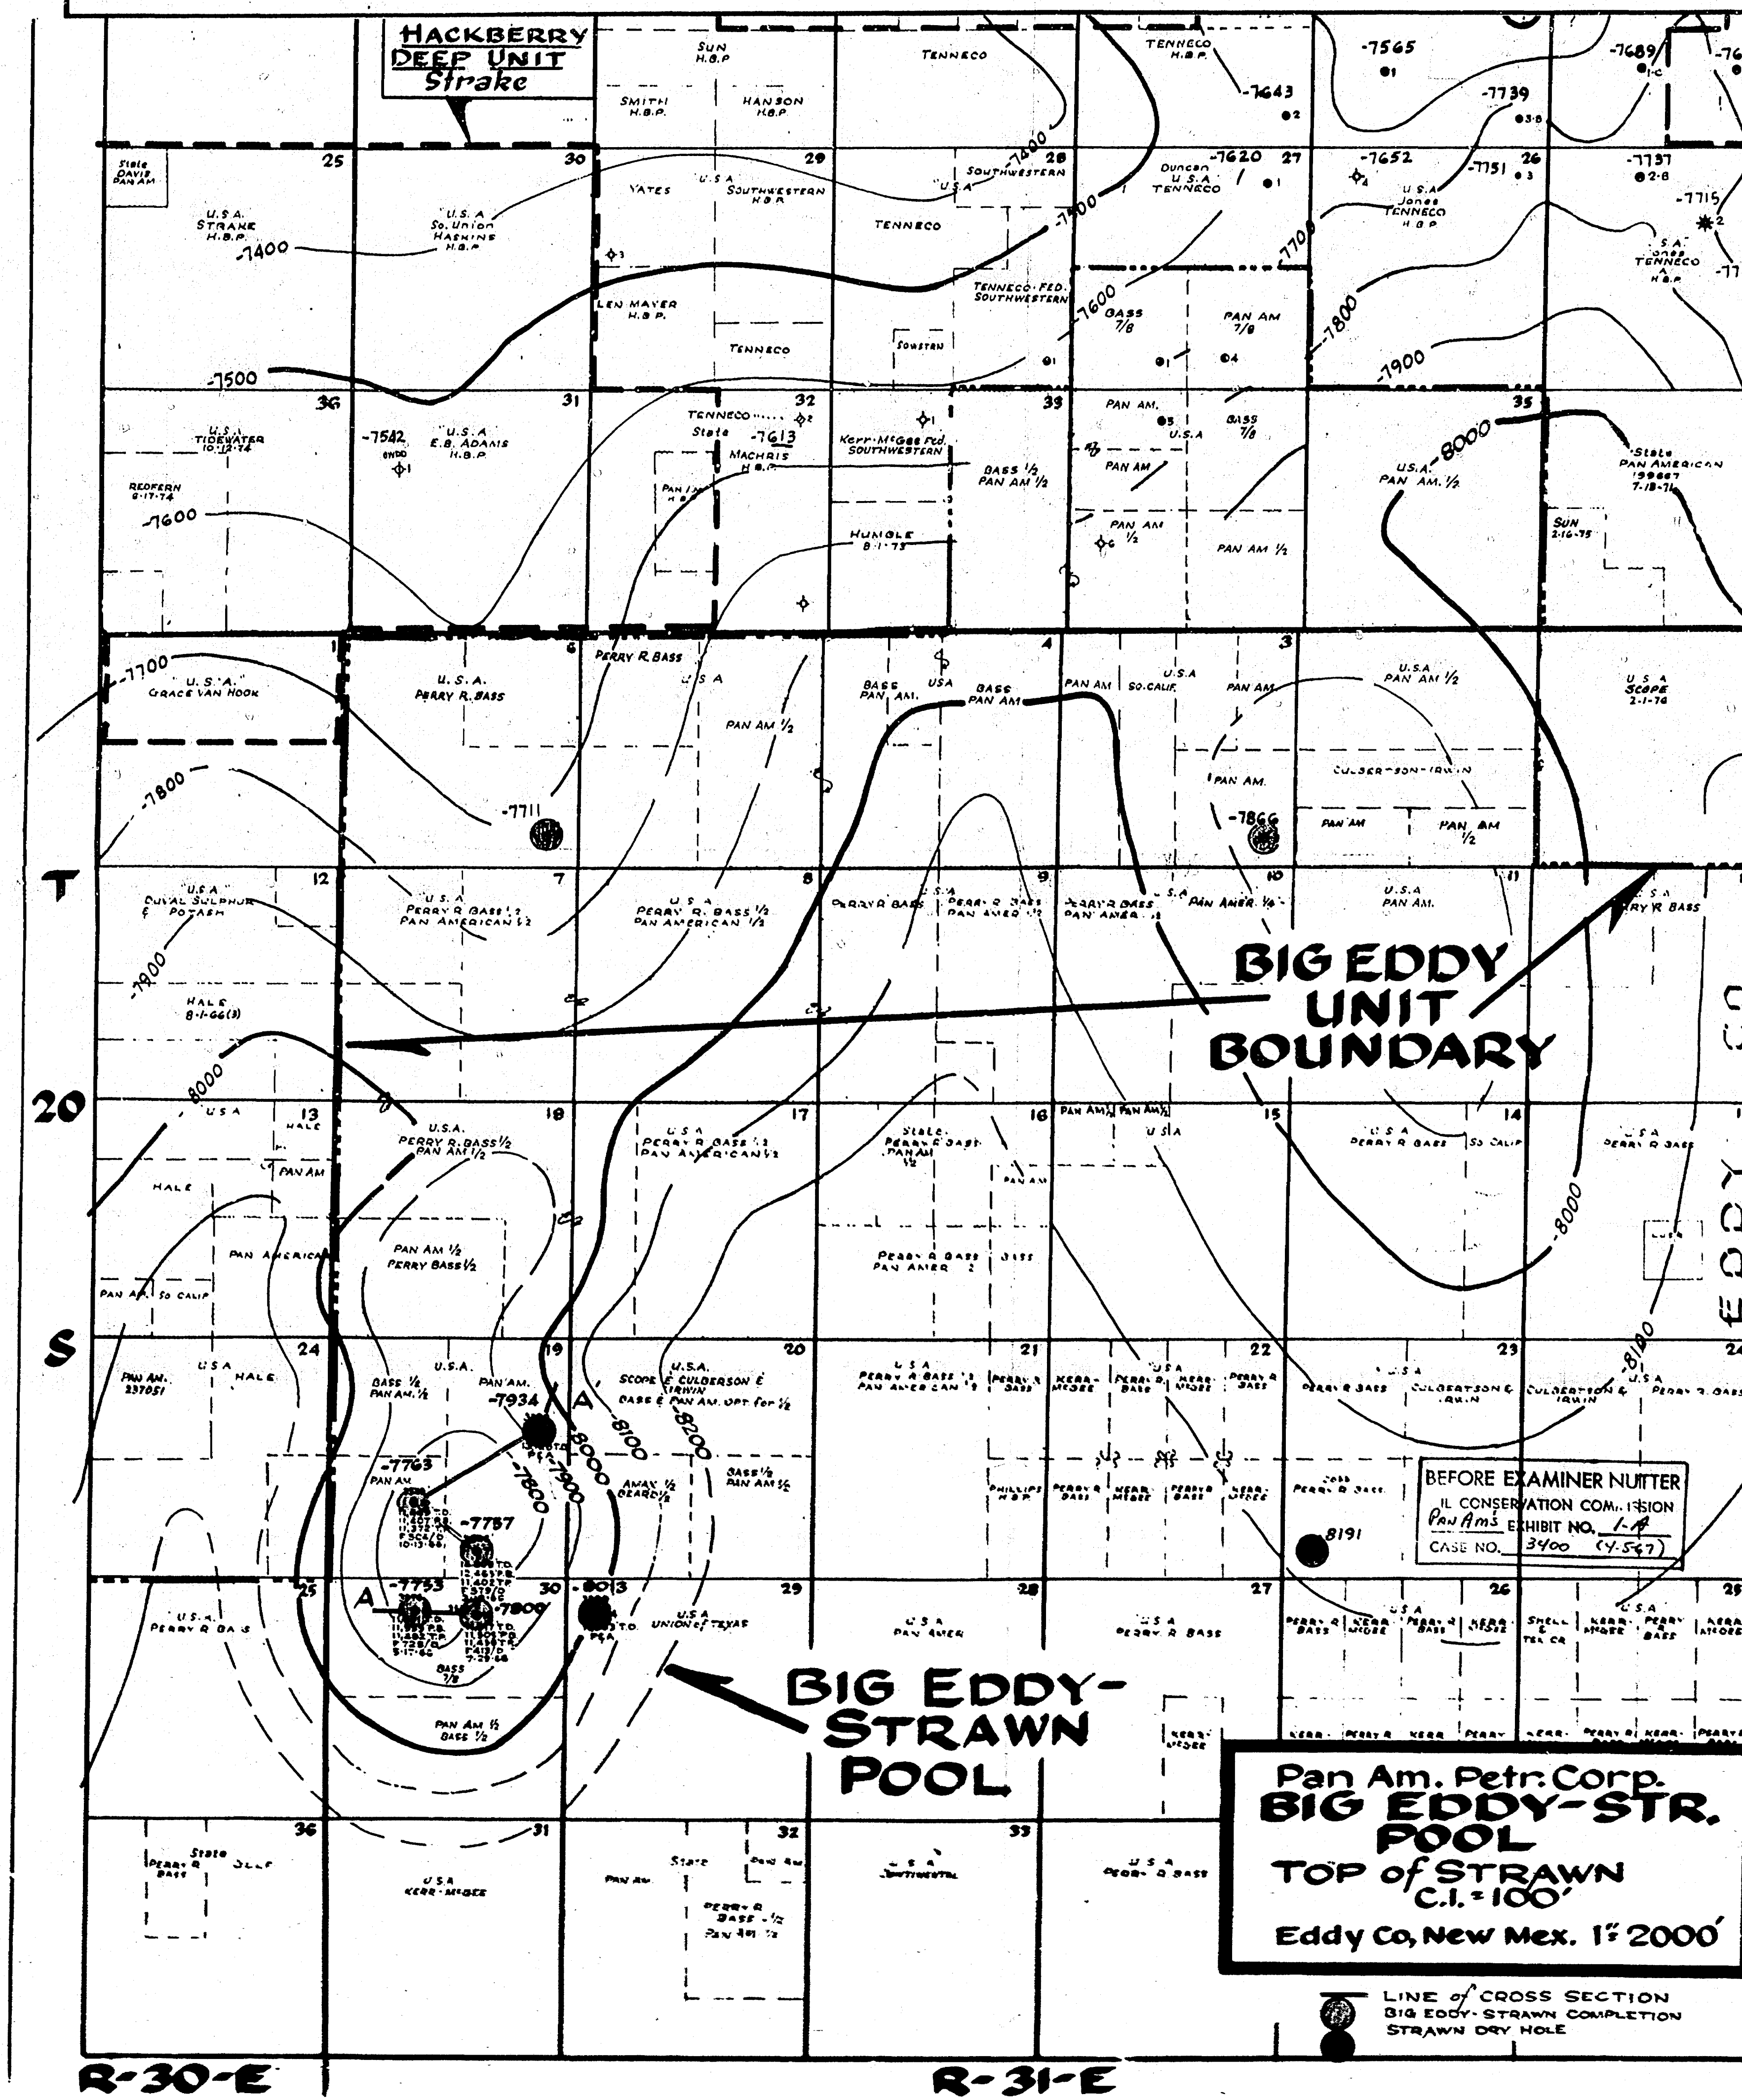


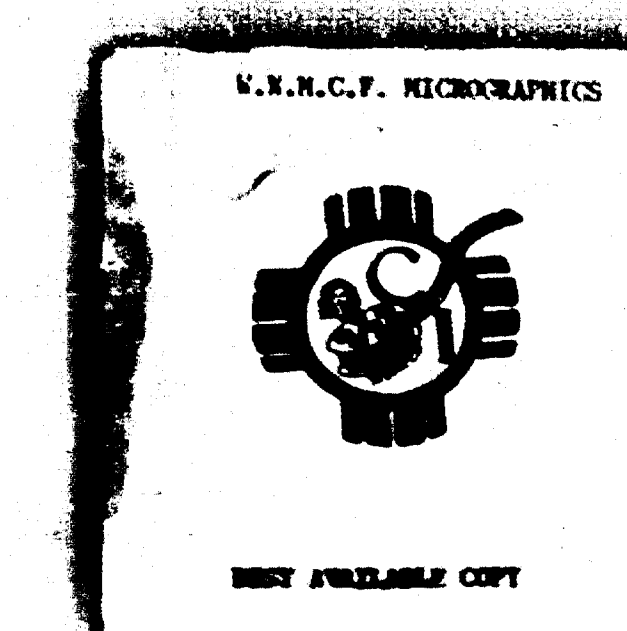

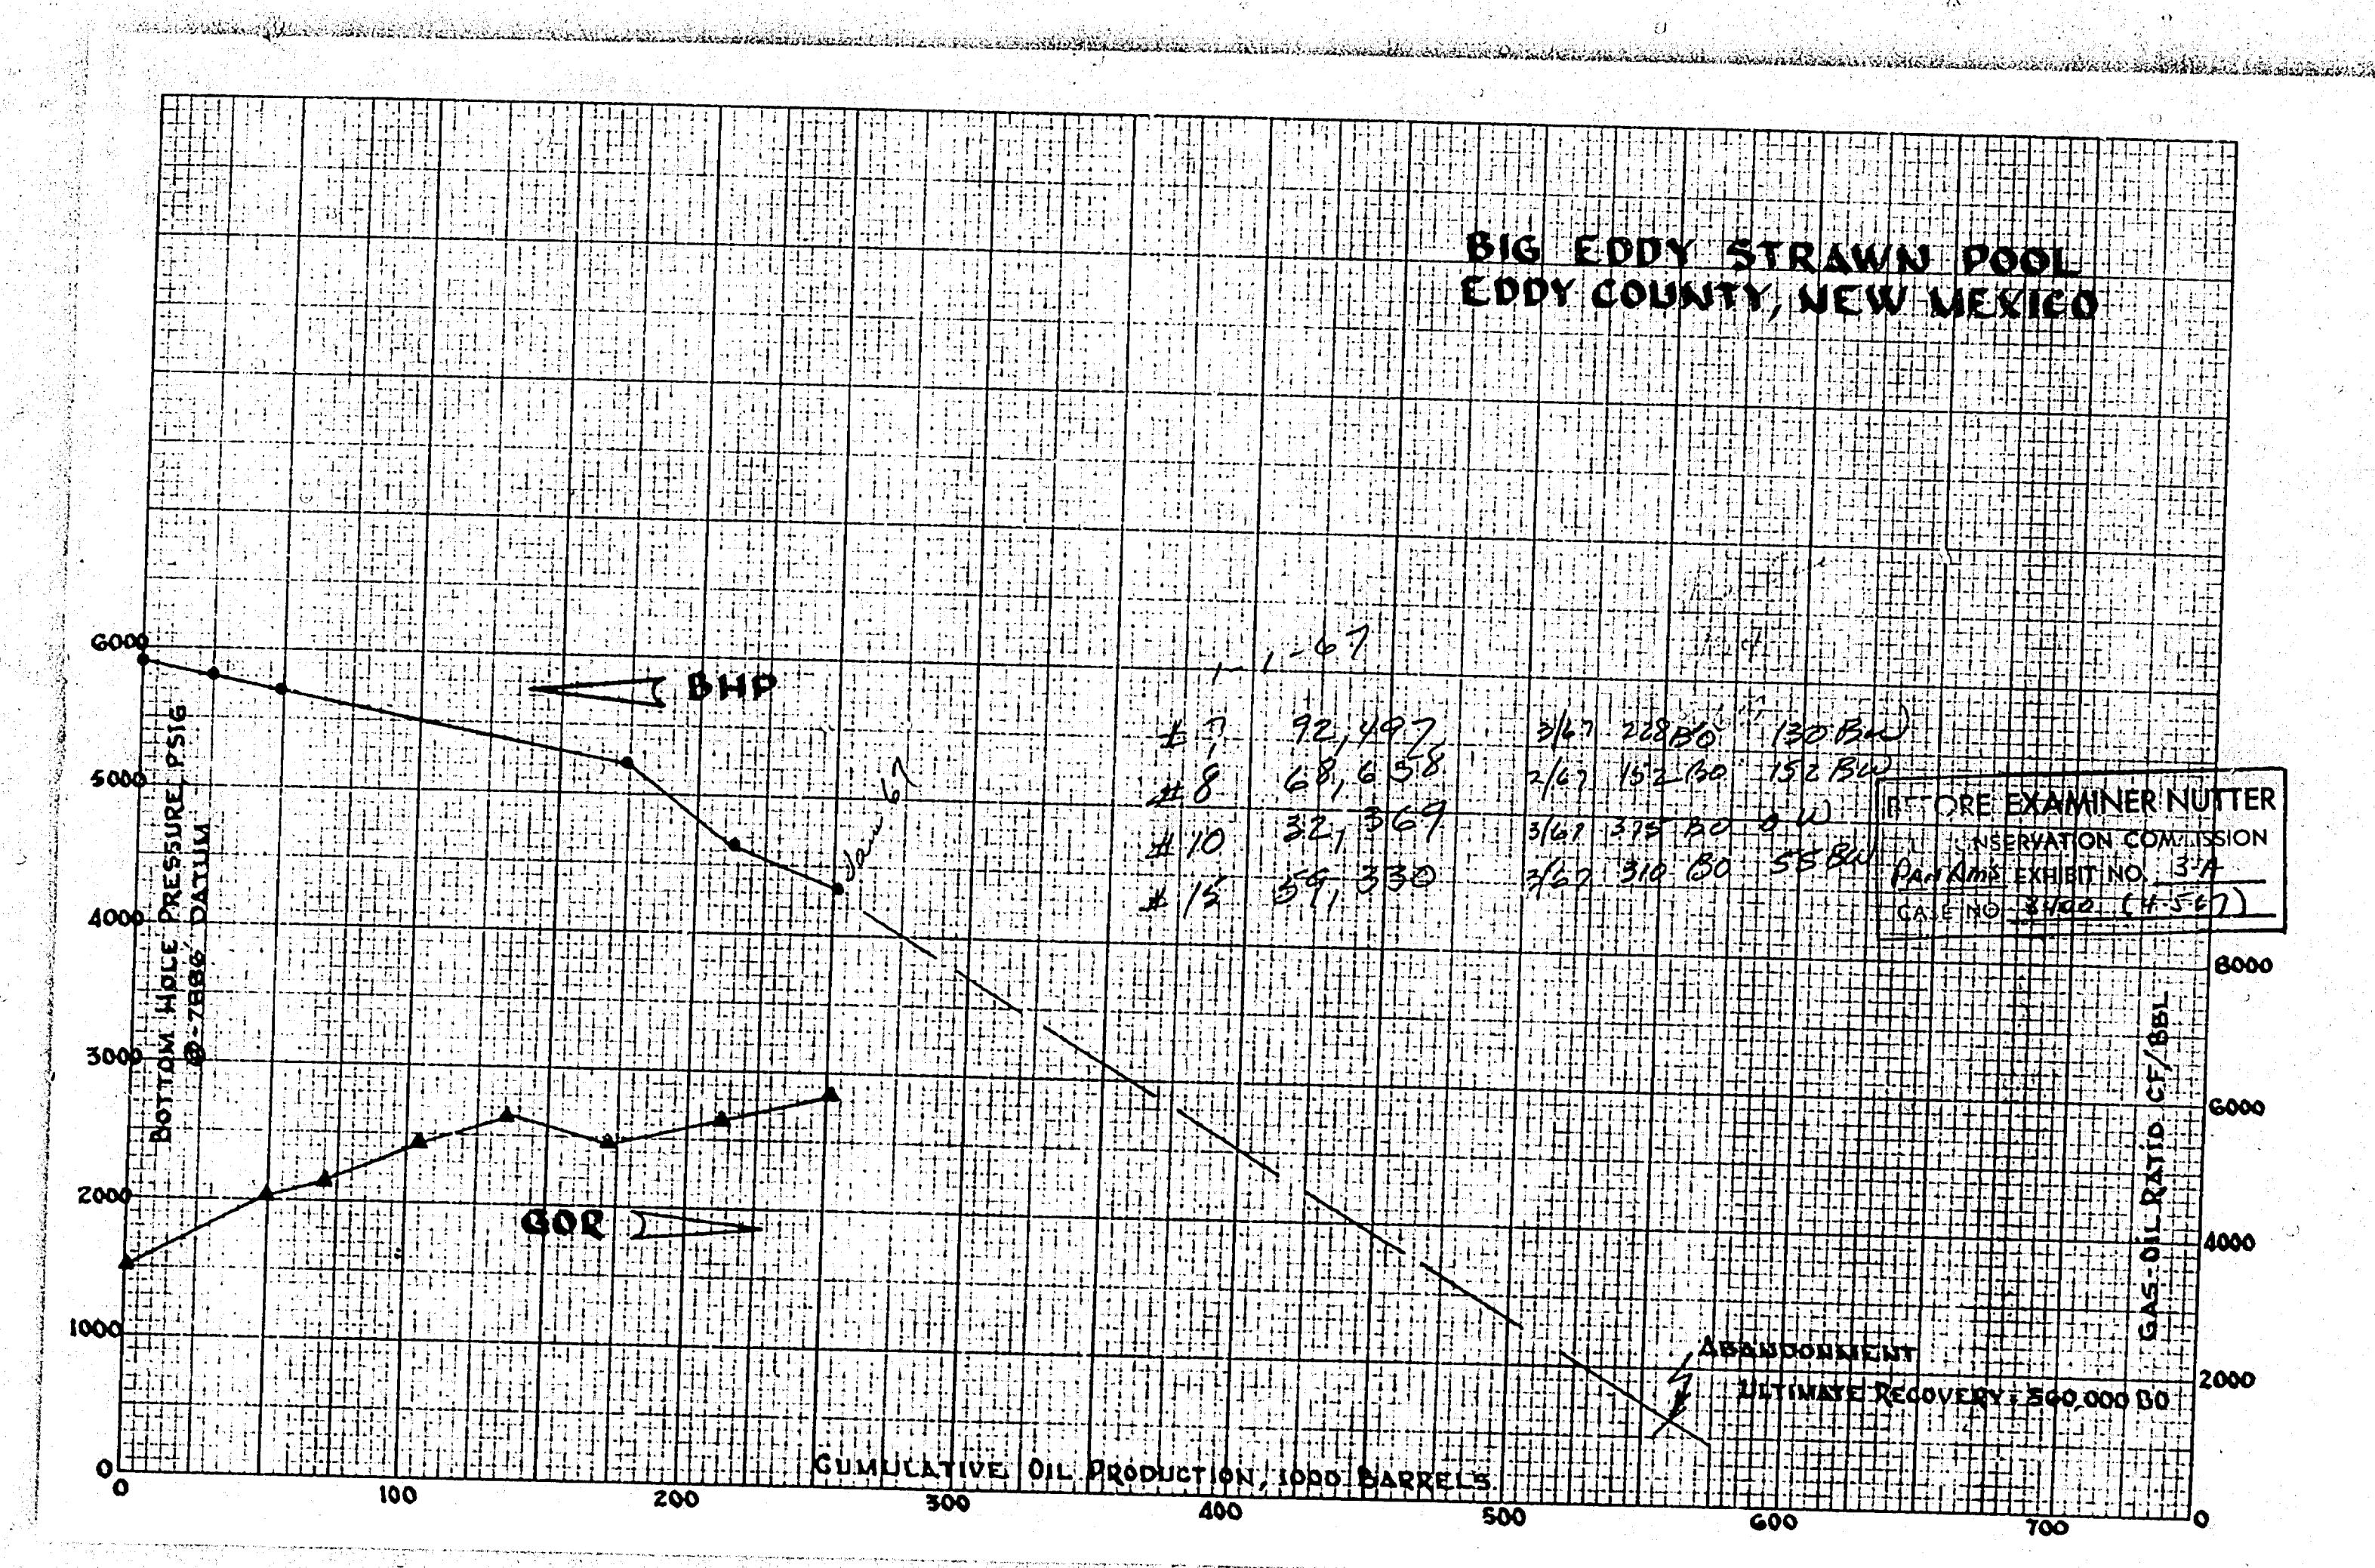

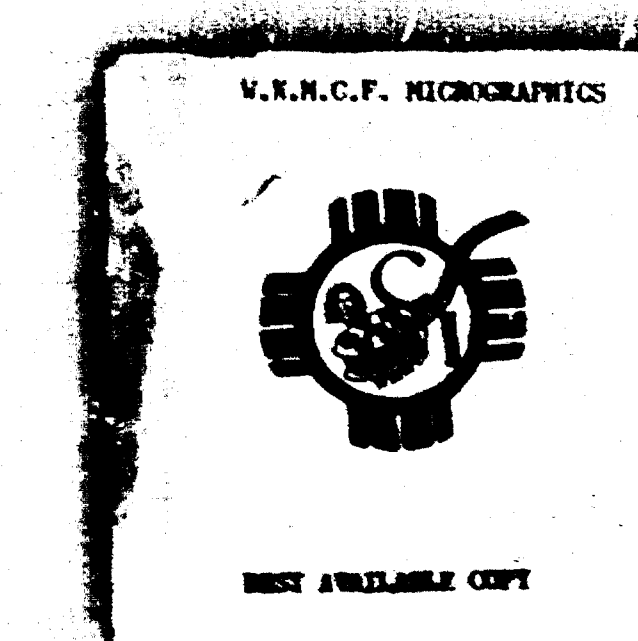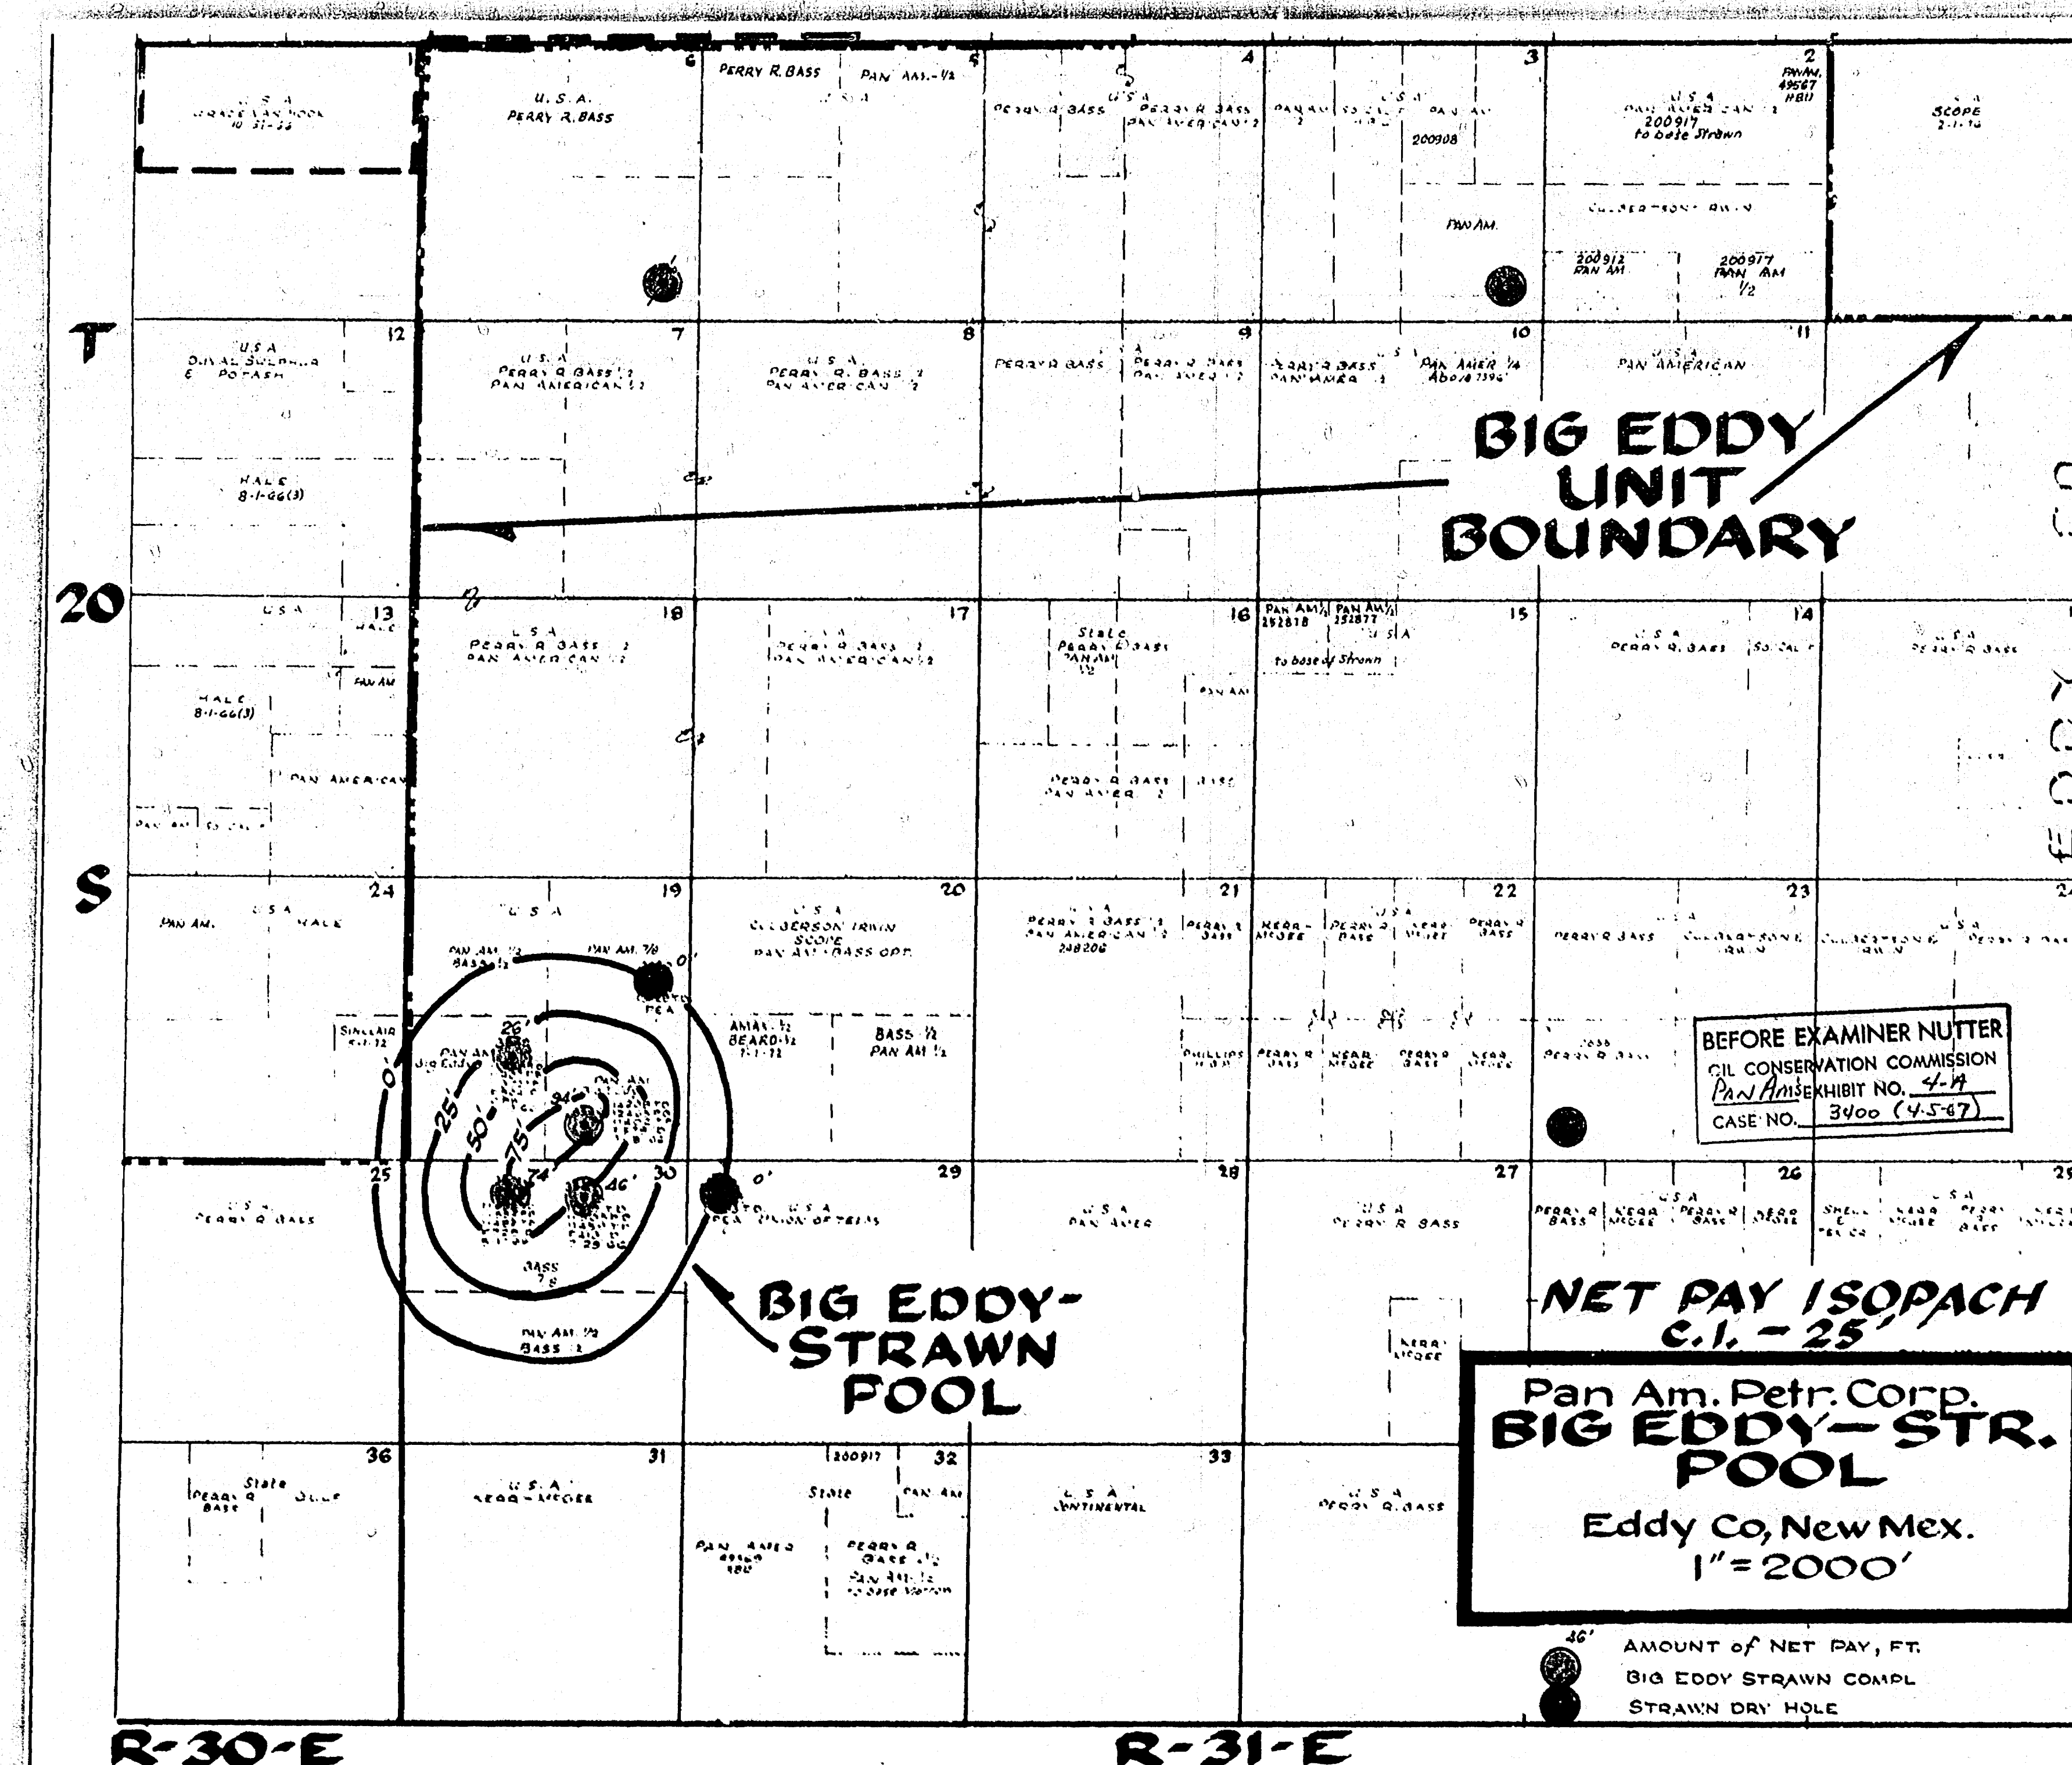

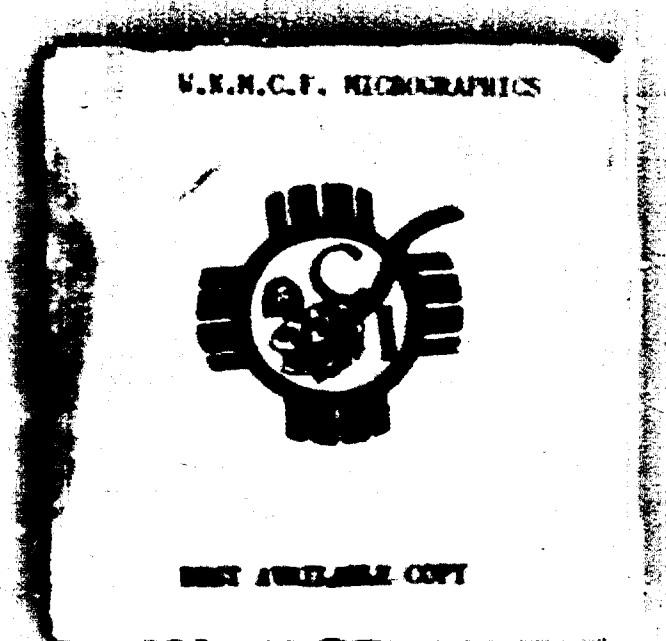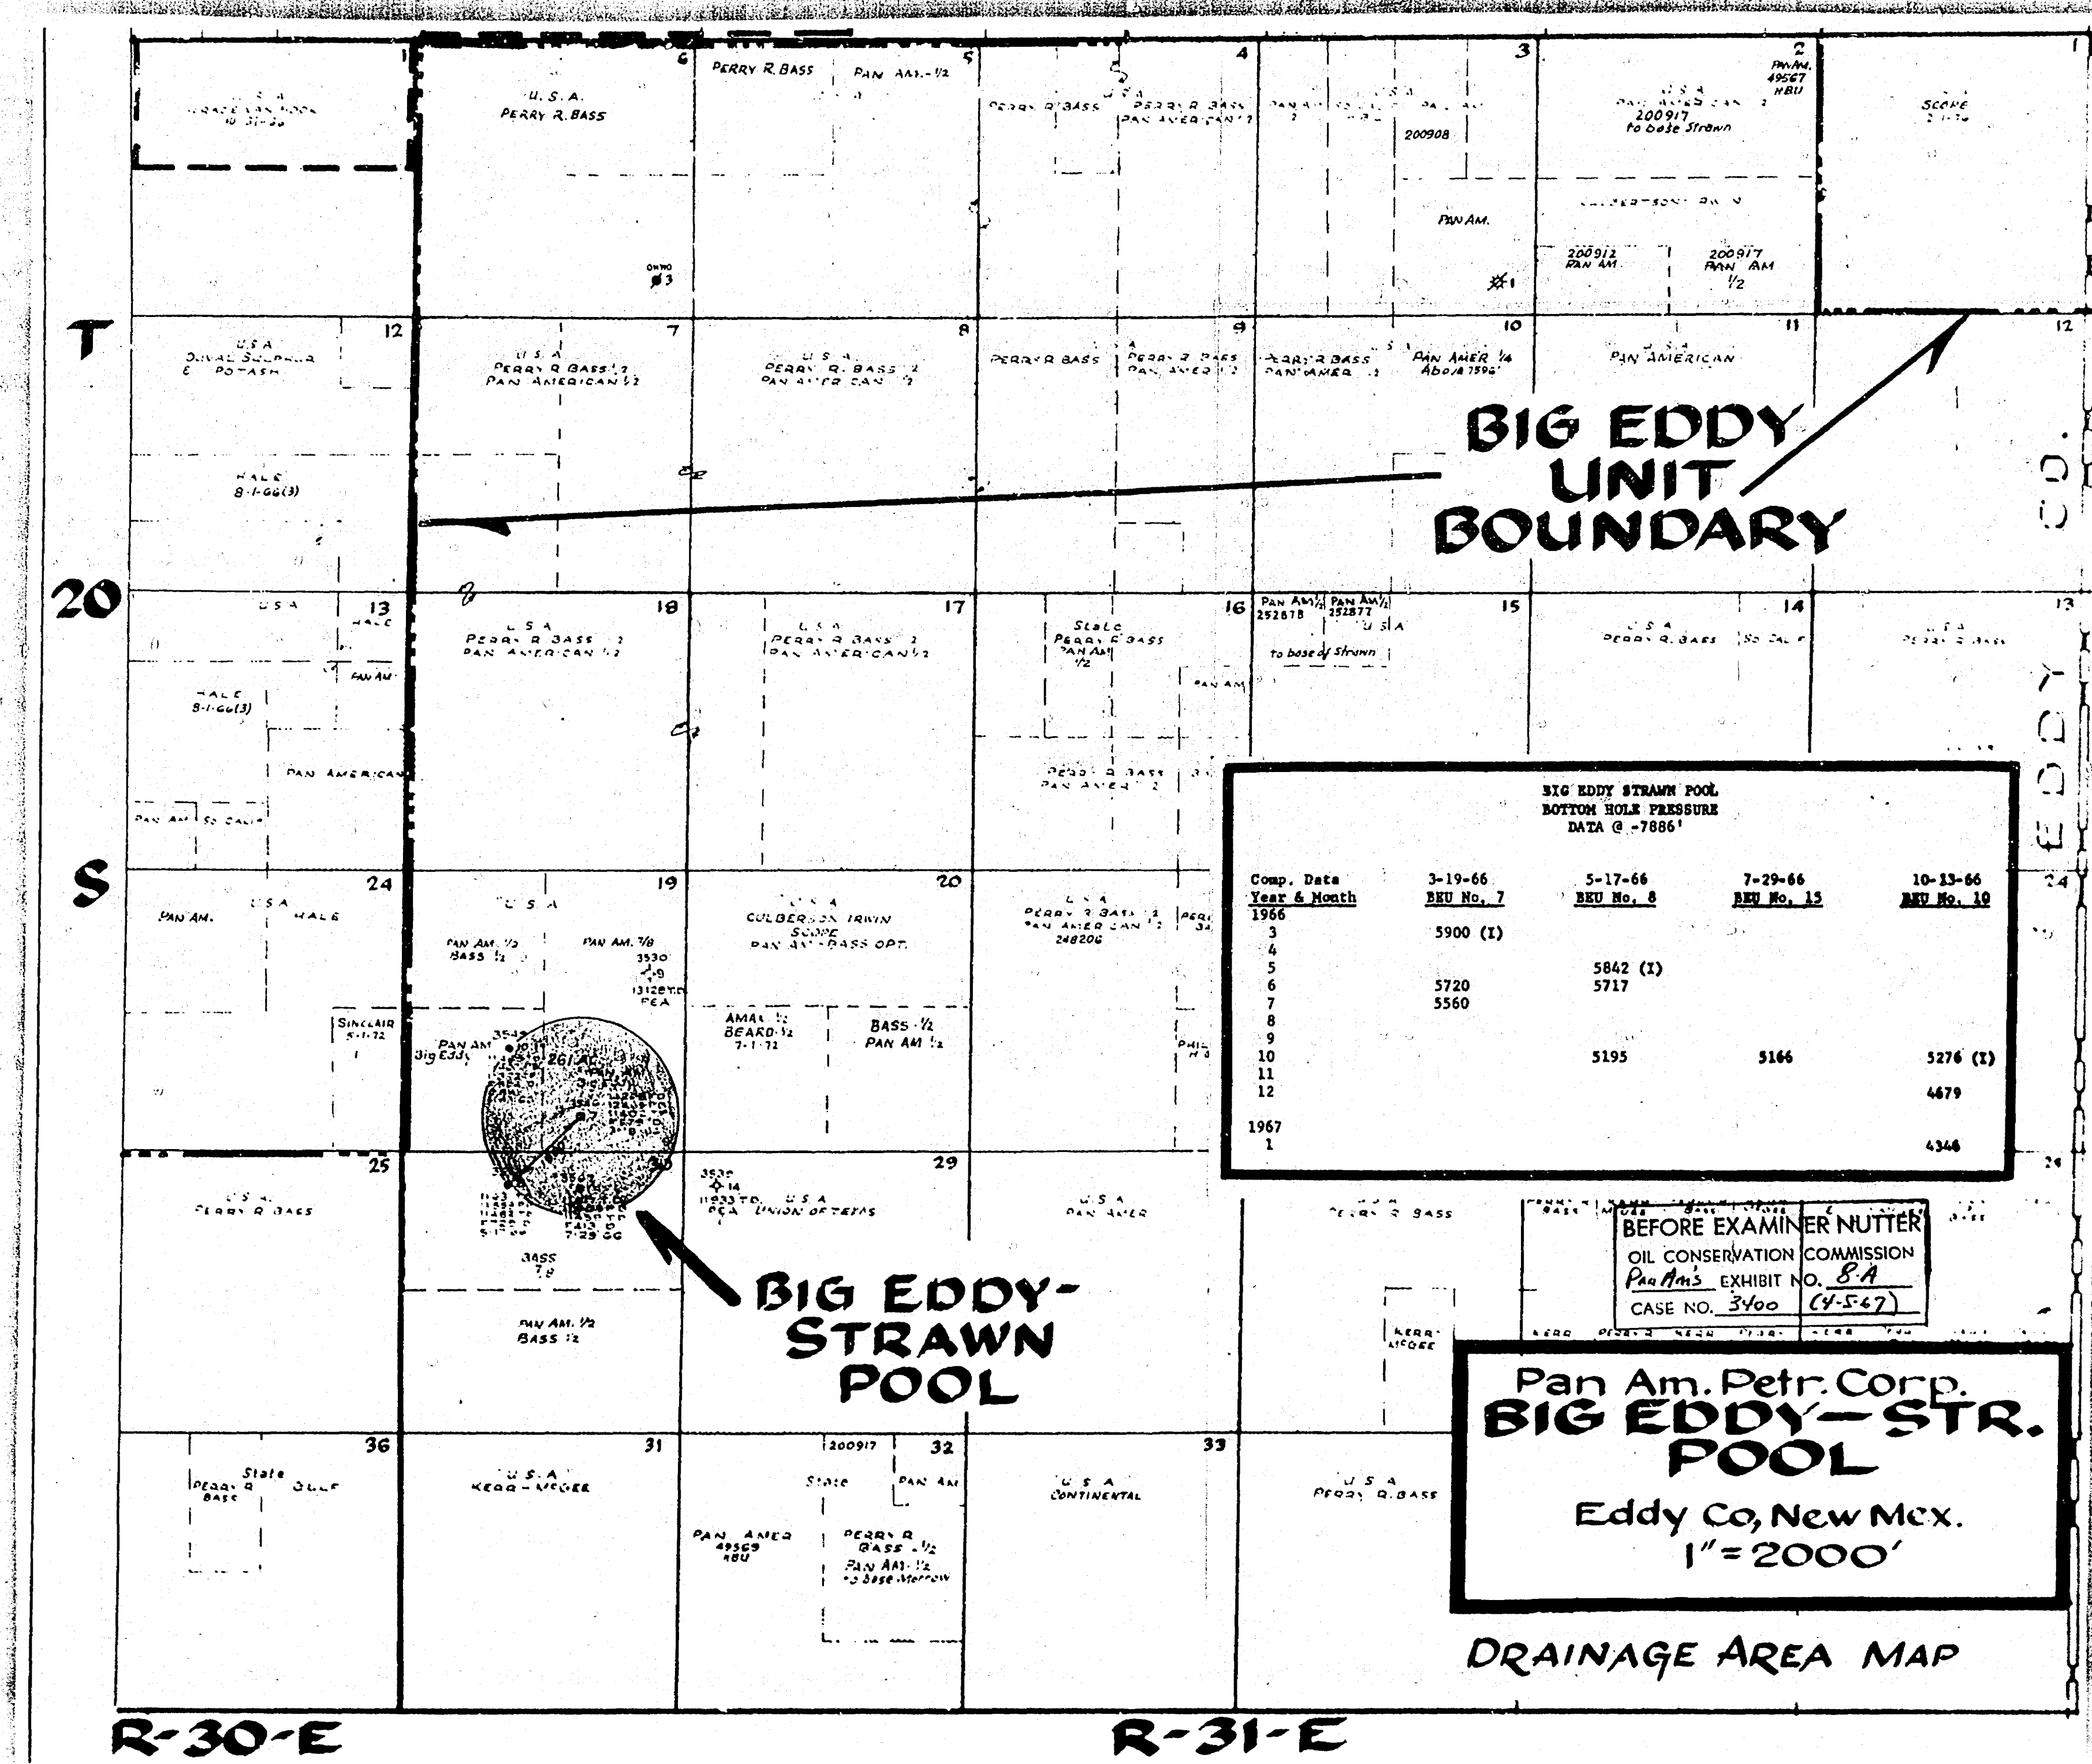

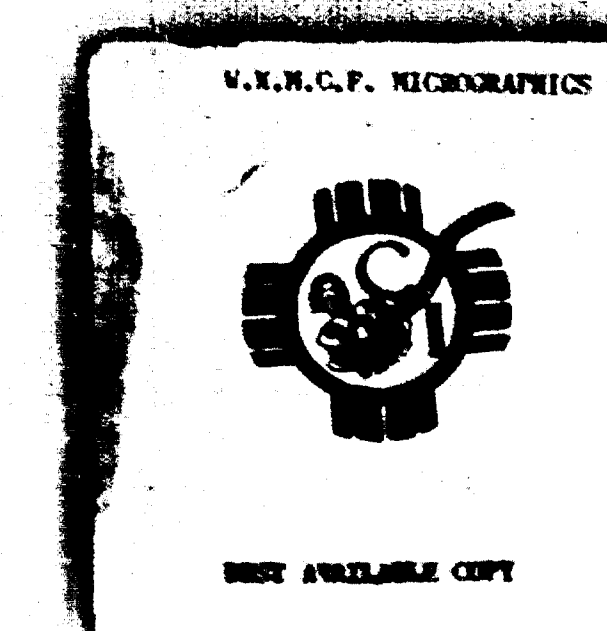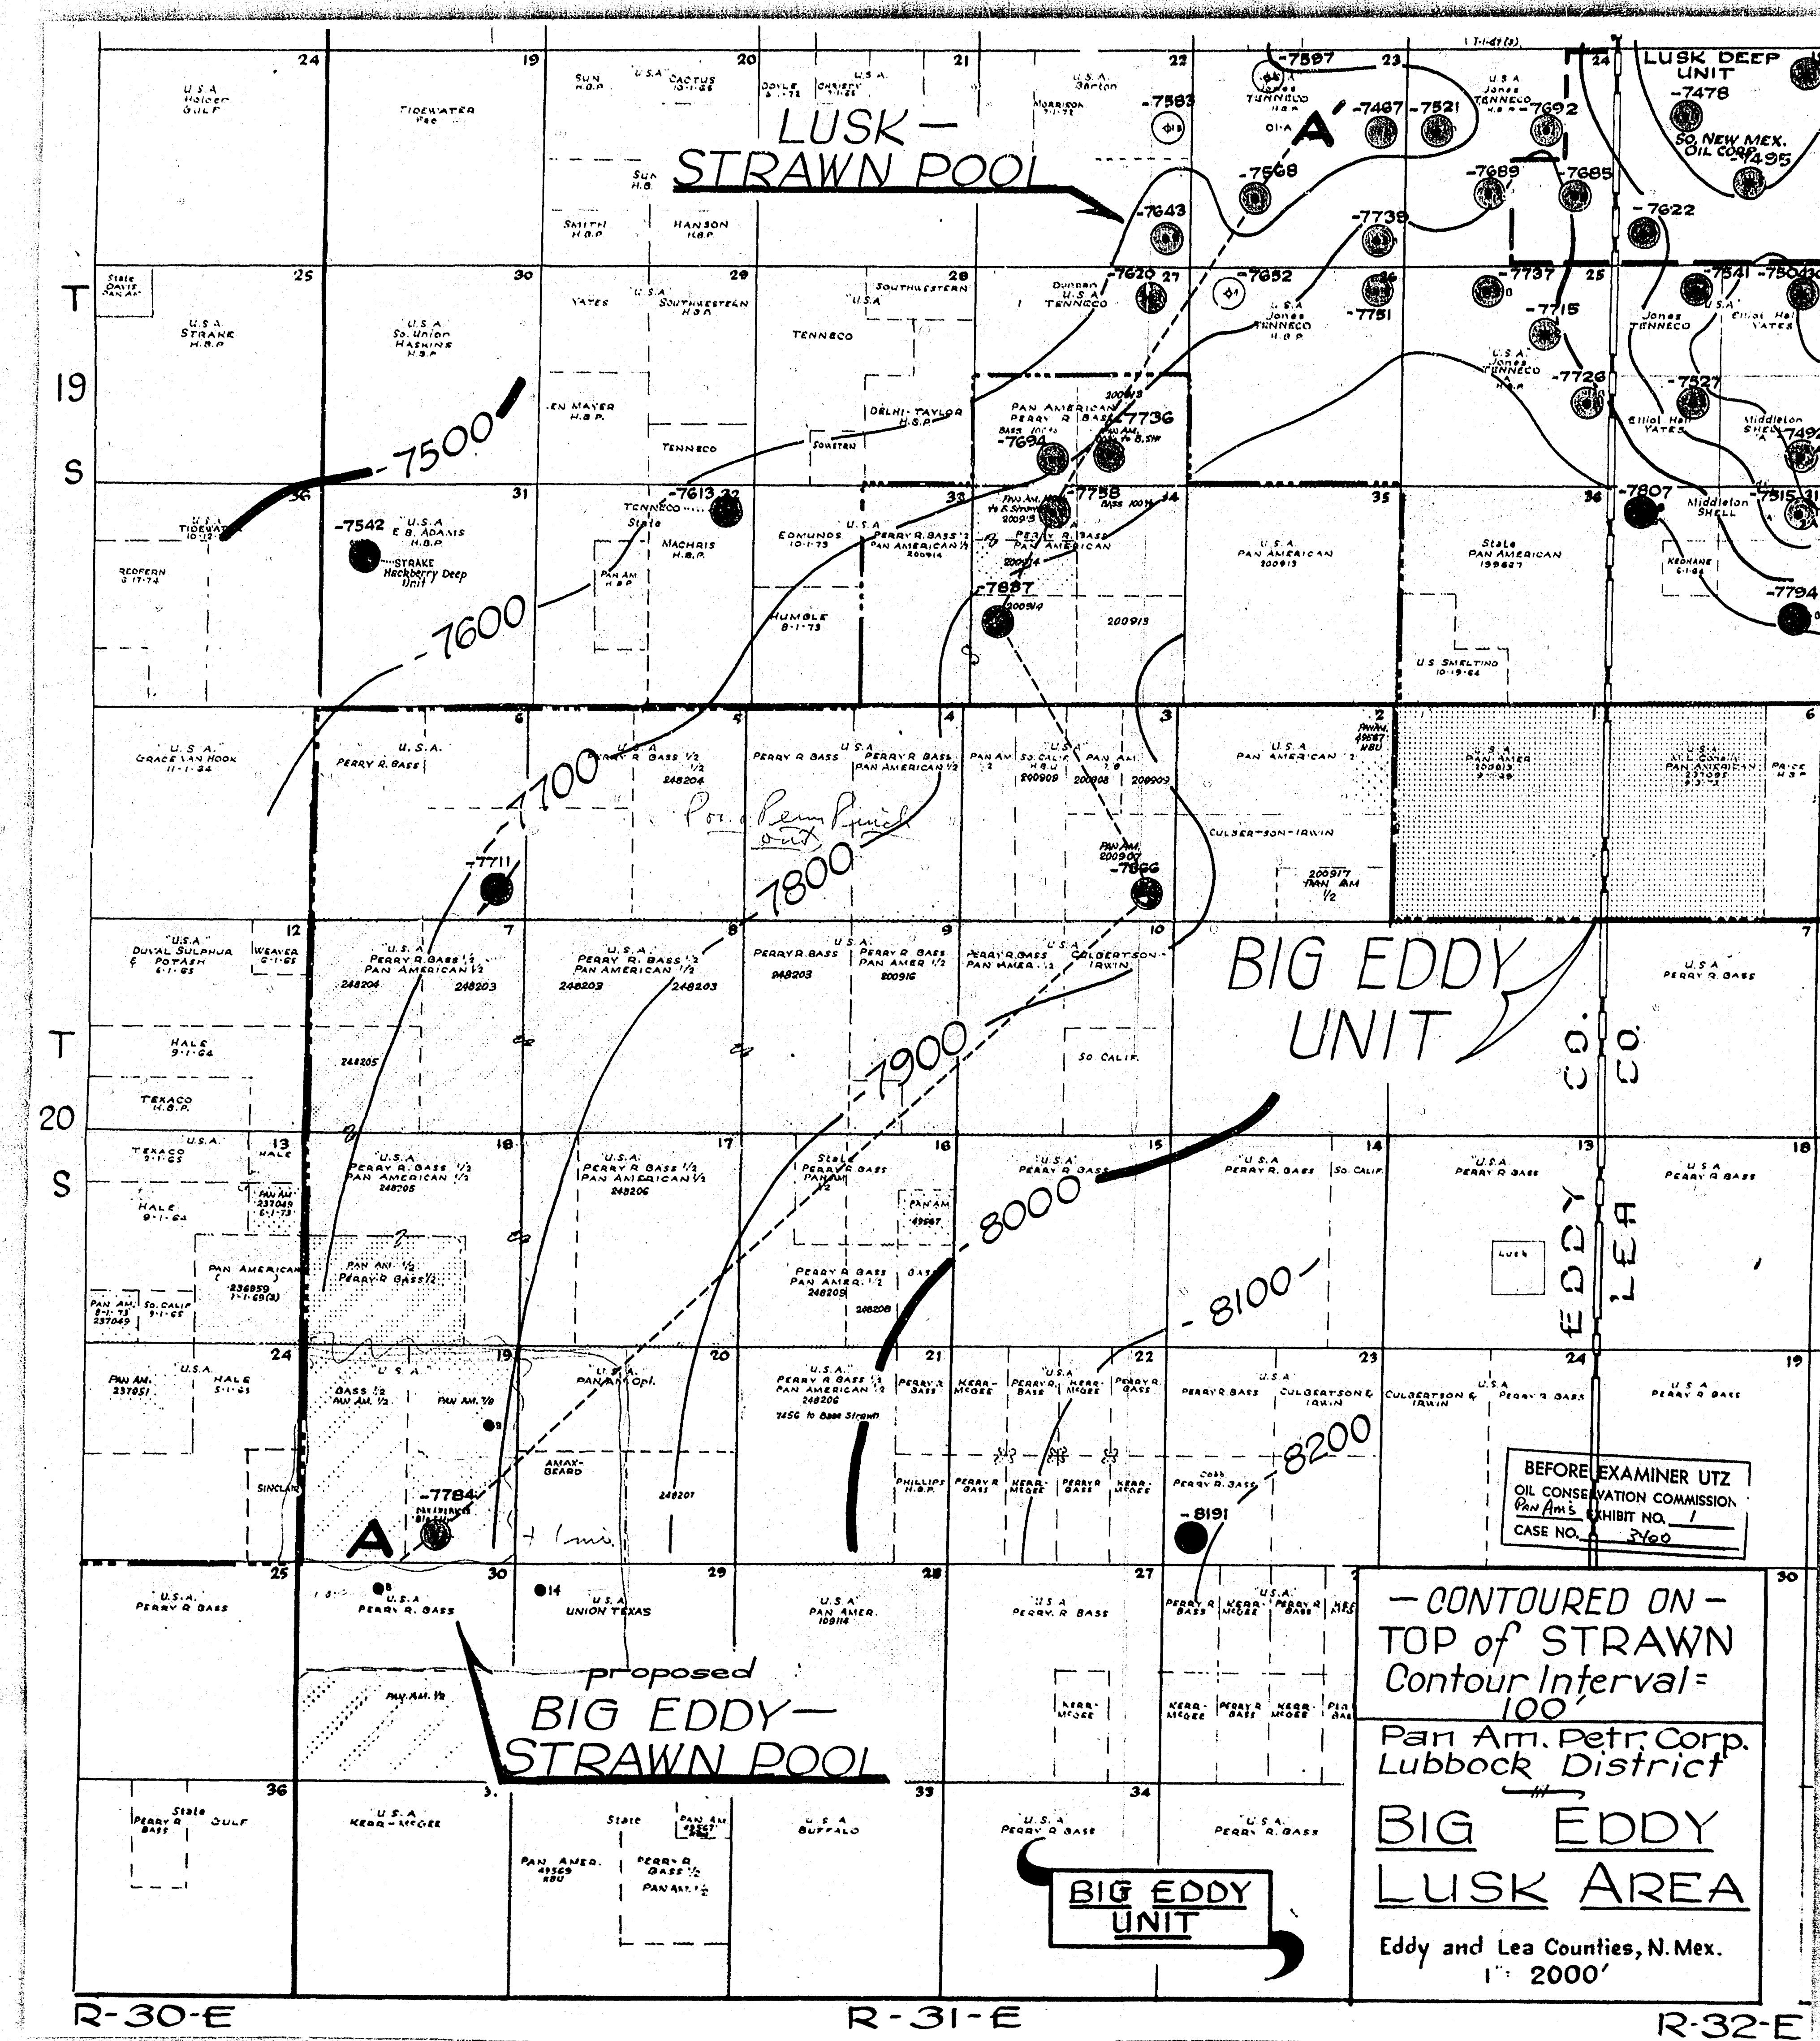

- PAN AM -
BEU NO. 7
EL. 3546'

A

TOP of WOLFCAMP
-7000'

CORRELATIVE MARKER


TOP of STRAWN

BASE of STRAWN

Perf. 11,402'-420'
11,450'-468'
IPF 579 BOPD + 0 BWPD
3-19-66
Proposed Big Eddy-Strawn
Pool Well

23,300'

- PAN AM -
BEU NO. 1
EL. 3514'

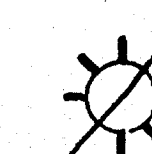

7,600'

TOP of WOLFCAMP


CORRELATIVE MARKER

TOP of STRAWN

BASE of STRAWN

Perf. 11,486'-504' Swb. Load
Squeezed Perf.
Perf. 11,527'-532' F 3 BOPD
+ 215 BW
Zone Abandoned

P
BE
EL

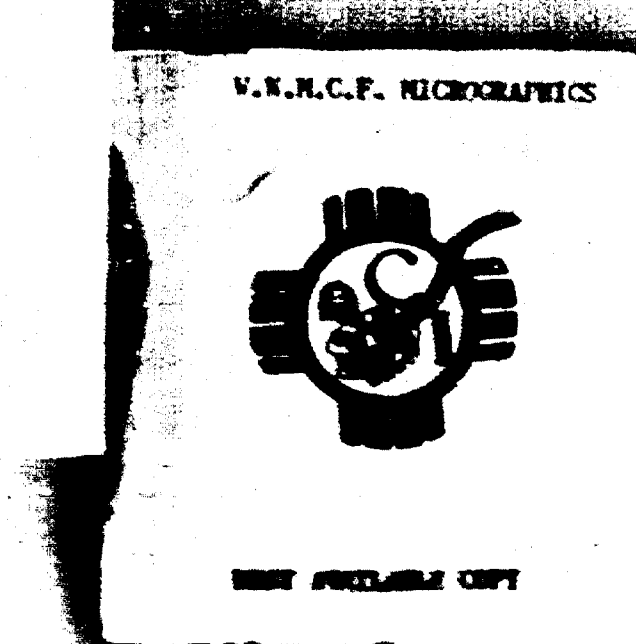

PAN AM -
BEU NO. 6
EL. 3489'

- PAN AM -
BEU NO. 5
EL. 3486'


- TENNECO -
Jones-Fed. No. 1
EL. 3564'

• A'

7,600'

3,000'

9,100'

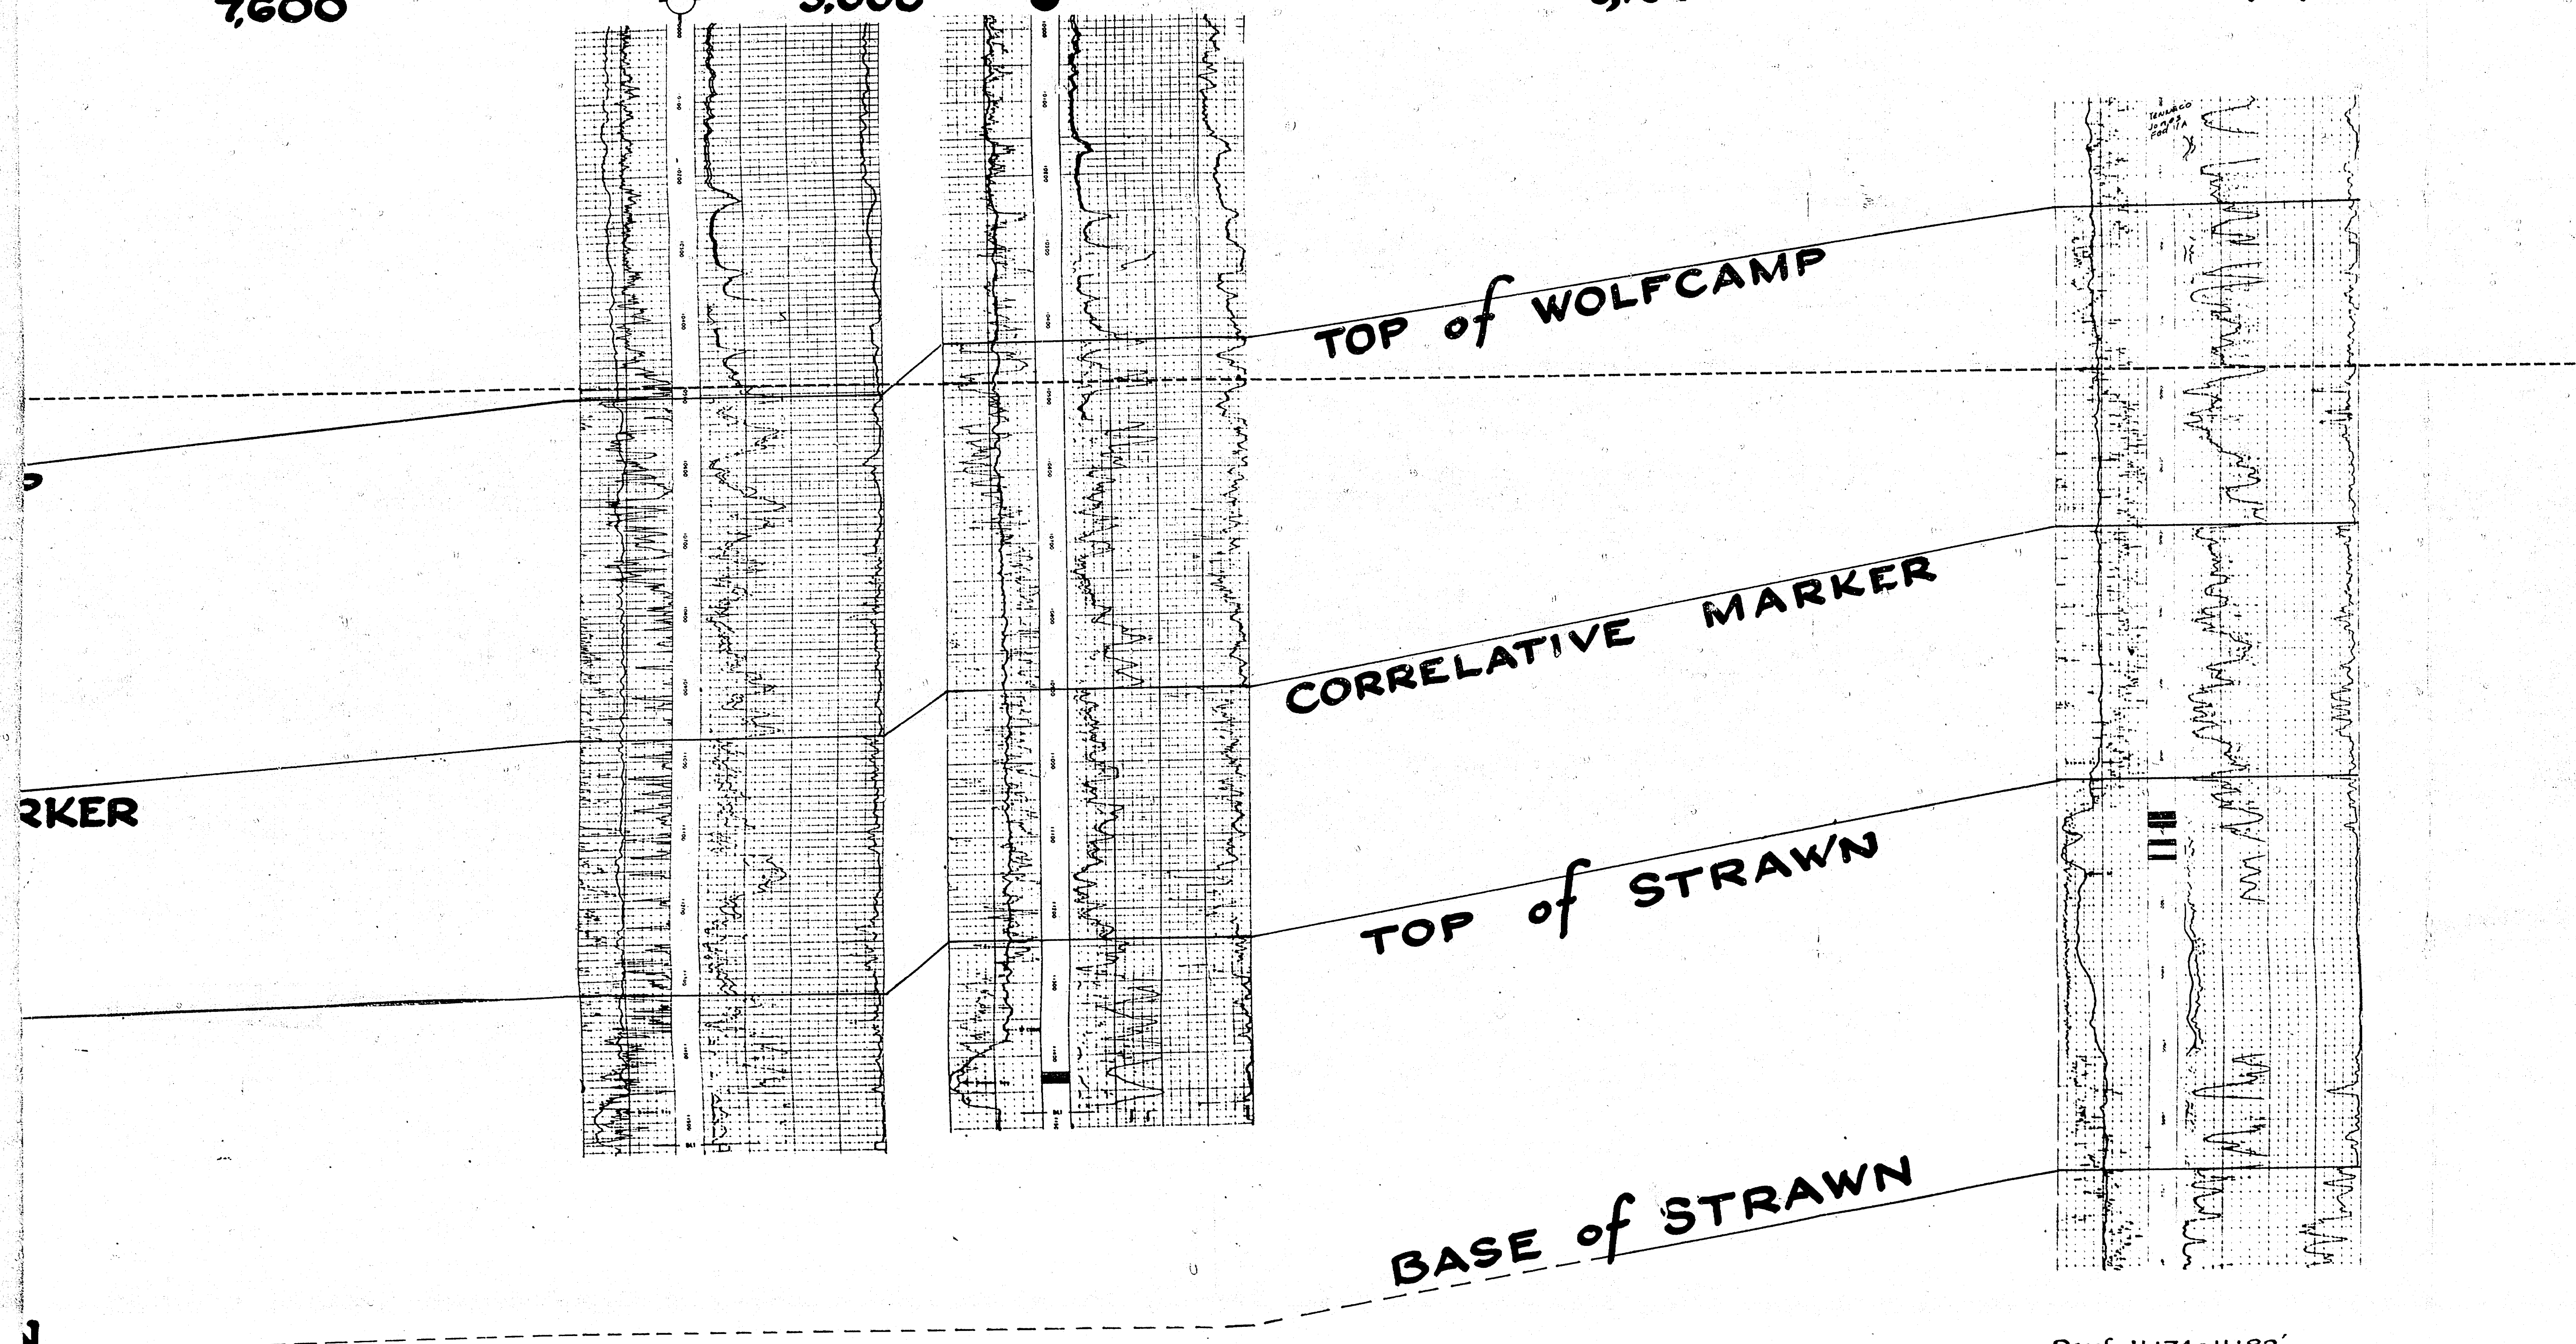

No Completion
Attempt Made
In Strawn

Perf 11,424'-438'
IPF 435 BOPD +0 BWPD
8-27-65
LUSK STRAWN POOL WELL

Perf. 11,174'-11,182'
11,186'-11,194'
11,212'-11,219'
11,232'-11,236'
IPF 300 BOPD +30 BWPD
10-15-63
LUSK STRAWN POOL WELL

BEFORE EXAMINER UTZ
OIL CONSERVATION COMMISSION
PAN AM EXHIBIT NO. 3
CASE NO. 3400

Pan Am. Petr. Corp.
Lubbock District
**BIG EDDY-LUSK
AREA**
Structural X-Section
SOUTHWEST to NORTHEAST
EDDY and LEA Co's, NEW MEX.
Vertical Scale: 1"=100'
Horizontal Scale: None

V.E.R.C.P. MICROFILMS



NOT A REPRODUCIBLE COPY