


Case No
5982

Large Exhibits

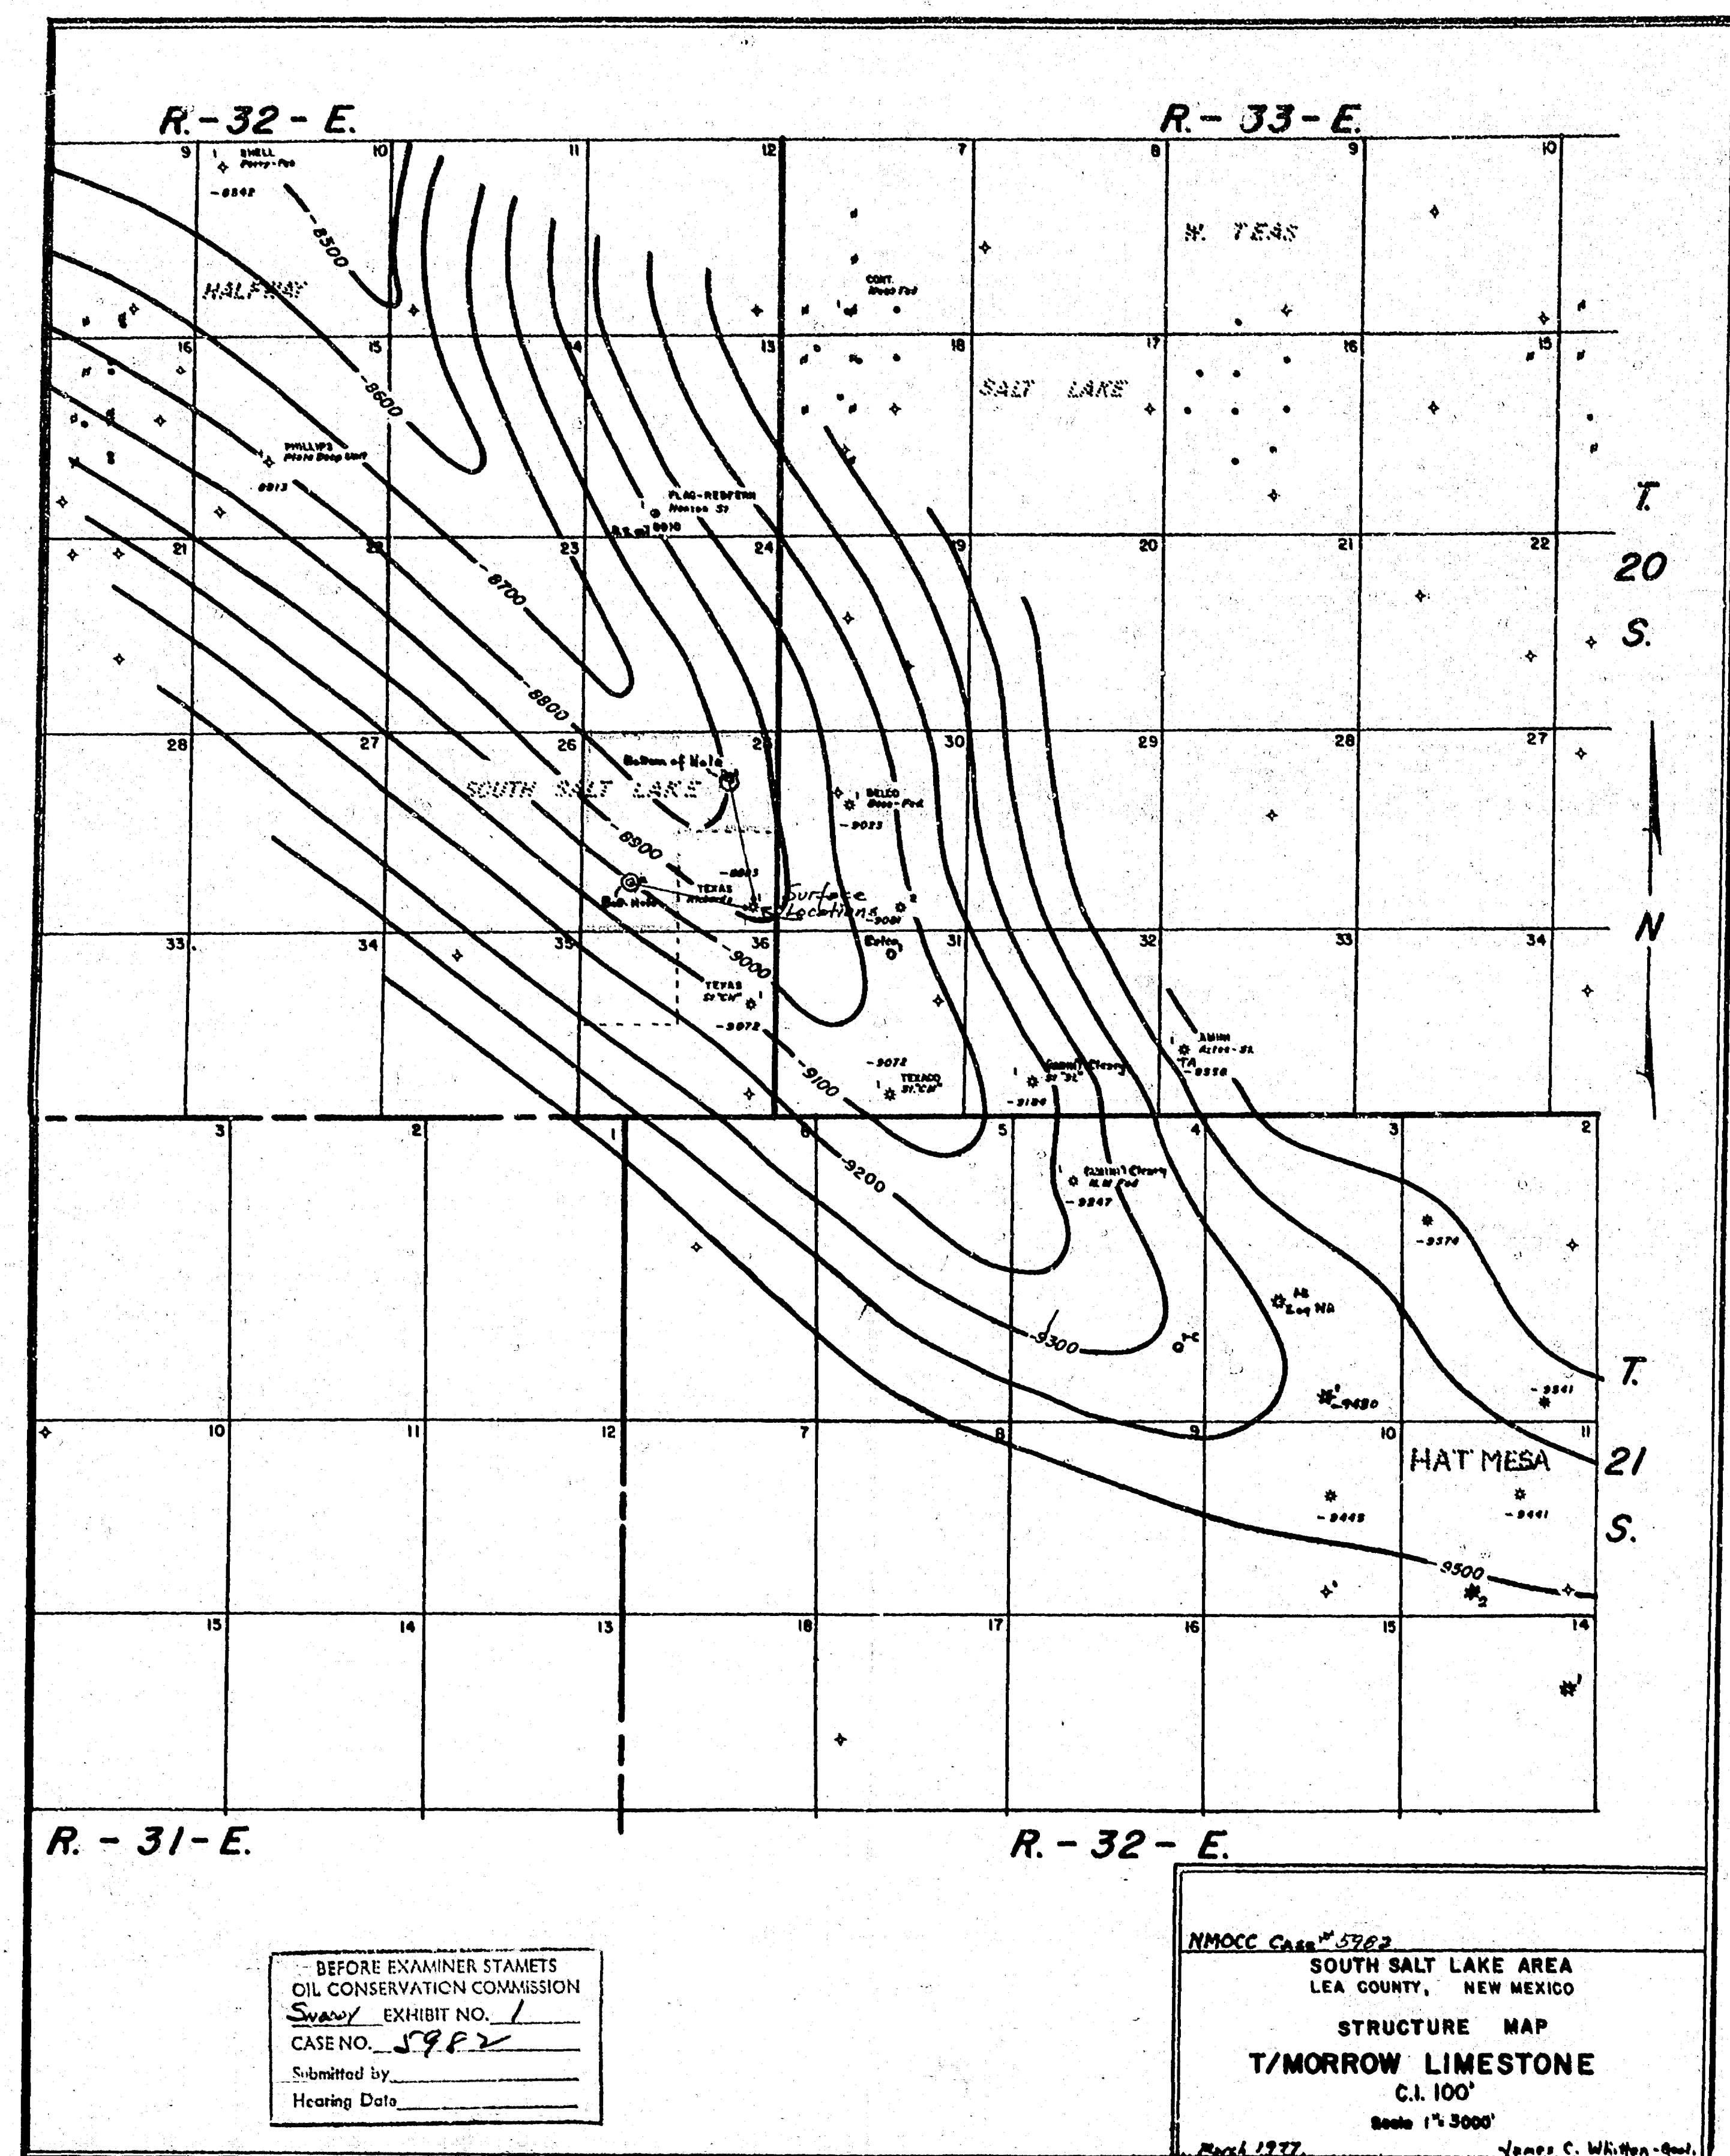




BEFORE US, the undersigned authority, on this day personally appeared 59821 KENNEDY BLVD, known to me to be the person whose name is subscribed to the foregoing instrument, acknowledged to me that he executed the same for the purposes and consideration therein expressed.


GIVEN UNDER MY HAND AND SEAL OF OFFICE this _____ day of _____, 20____.

Notary Public in and for the State of _____

My Commission Expires: _____

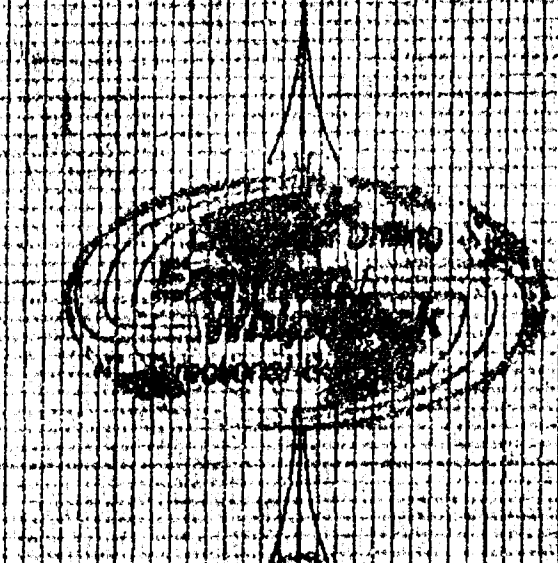

PLAN
VIEW

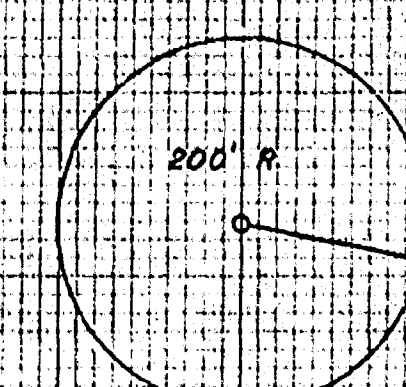

300

3267.31' N 78° 21'


SURFACE LOCATION
FEDERAL NO. 1

SURFACE LOCATION
FEDERAL NO. 2

SCALE 1"=200'

VERTICAL
SECTION

SCALE 1"=200'

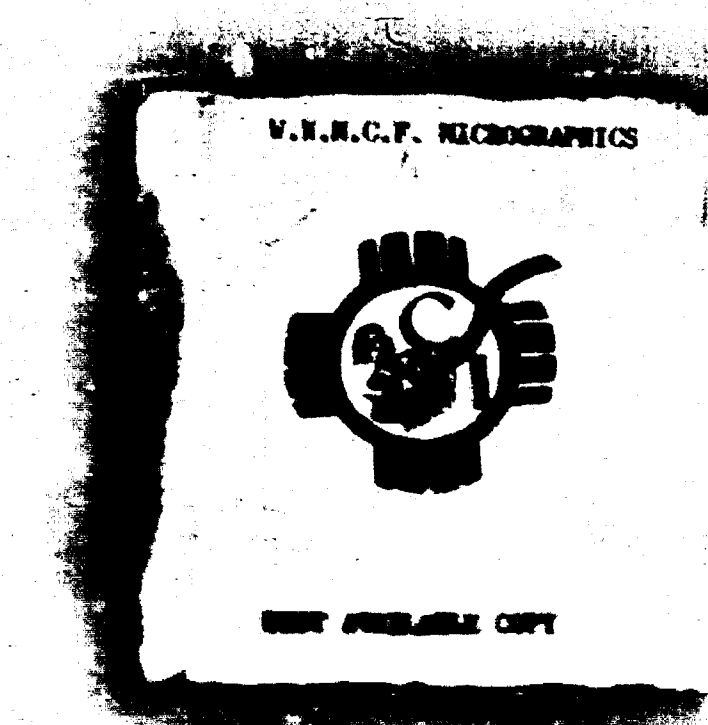

SAM H. SNODDY
 FEDERAL WELLS NO. 1 and NO. 2
 LEA COUNTY, NEW MEXICO
 1" = 200'

