Case No
7347

Large Exhibits

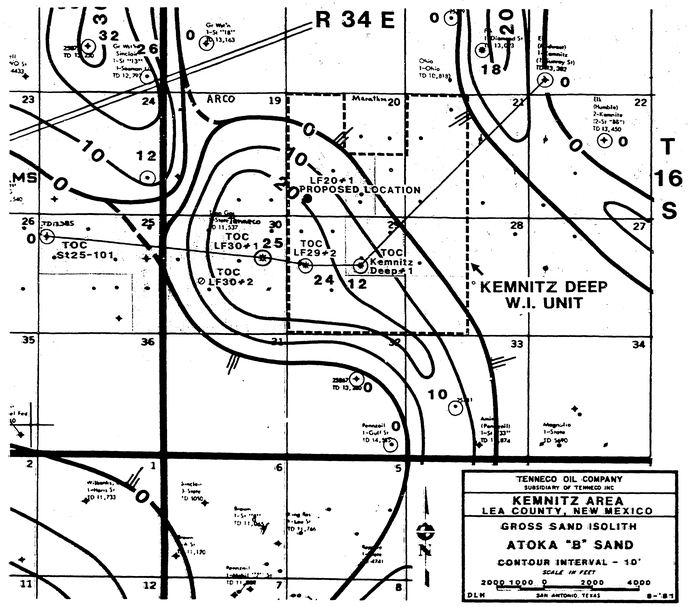

Exhibit 1
Case 7347

A

A′

TENNECO OIL CO
State 25-101
SPUD 8-2-79
COMP 10-1-79 D&A

9,500 FT.

TENNECO OIL CO
State LF 30 #1
SPUD 12-5-80
~~WAITING ON PIPELINE~~
Producing

1,500 FT.

TENNECO OIL CO
LF 29 #2
SPUD 12-14-79
~~WAITING ON COMPLETION~~
Producing

2,500 FT.

TENNECO OIL CO
KDU 1-29
SPUD 10-17-77
COMP 3-8-78

11,500 FT.

ELK OIL CO
1 N.E. Kemnitz
RE-SPUD 11-30-76
COMP 2-20-77

GR CNL-FDC

GR SI ATOKA SAND 12,684 - 710 CNL-FDC

GR SI ATOKA SAND 12,638-658 CNL-FDC

GR ATOKA SAND 12,611-634 MORROW 12,910-938 CNL-FDC

GR MORROW 13,240-386 CBL

ATOKA LIME

ATOKA SAND OR EQUIVALENT

MORROW LIME

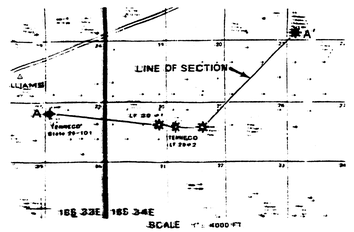

TENNECO OIL COMPANY
SUBSIDIARY OF TENNECO INC.
KEMNITZ AREA
LEA COUNTY, NEW MEXICO
CROSS SECTION A - A′
VERTICAL: 1" 40 FT.
HORIZONTAL: AS MARKED
DLM SAN ANTONIO, TEXAS 4-81

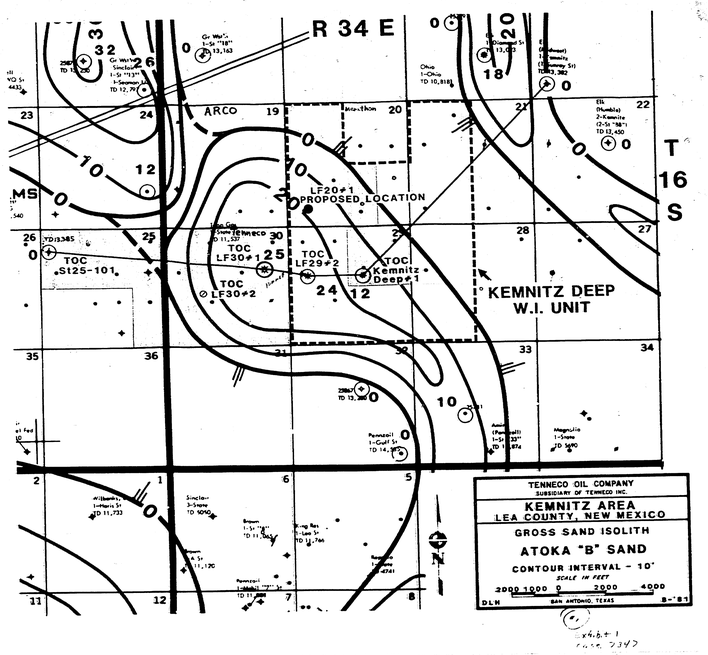
R 34 E
T 16 S
ARCO
LF20#1
PROPOSED LOCATION
TOC
St25-101
TOC
LF30#1
TOC
LF30#2
TOC
LF29#2
TOC
Kemnitz
Deep#1
KEMNITZ DEEP
W.I. UNIT
TENNECO OIL COMPANY
SUBSIDIARY OF TENNECO INC.
KEMNITZ AREA
LEA COUNTY, NEW MEXICO
GROSS SAND ISOLITH
ATOKA "B" SAND
CONTOUR INTERVAL - 10'
SCALE IN FEET
3000 1000 0 2000 4000
DLH
SAN ANTONIO, TEXAS
8-'81

A

A′

TENNECO OIL CO
State 25-101
SPUD ~~8-2-79~~
COMP 10-1-79 ~~D&A~~

TENNECO OIL CO
State LF 30 #1
SPUD 12-5-80
~~WAITING ON PIPELINE~~
Producing

TENNECO OIL CO
LF 29 #2
SPUD 12-14-79
~~WAITING ON COMPLETION~~
Producing

TENNECO OIL CO
KDU 1-29
SPUD 10-17-77
COMP 3-8-78

ELK OIL CO
1 N.E. Kemnitz
RE-SPUD 11-30-76
COMP 2-20-77

9,500 FT. | 1,500 FT. | 2,500 FT. | 11,500 FT.

GR | CNL-FDC

GR | SI | ATOKA SAND 12,684 - 710 | CNL-FDC

GR | SI | ATOKA SAND 12,638-658 | CNL-FDC

GR | ATOKA SAND 12,611-634 | MORROW 12,910-938 | CNL-FDC

ATOKA LIME

GR | CBL | MORROW 13,240-386

ATOKA SAND OR EQUIVALENT

MORROW LIME

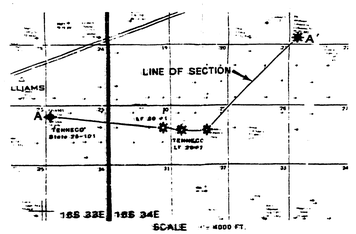

TENNECO OIL COMPANY
SUBSIDIARY OF TENNECO INC
KEMNITZ AREA
LEA COUNTY, NEW MEXICO

CROSS SECTION A - A′
VERTICAL: 1" = 40 FT.
HORIZONTAL: AS MARKED

DLH SAN ANTONIO, TEXAS 4-81

9-2F

Exhibit 2
(Case 7694)

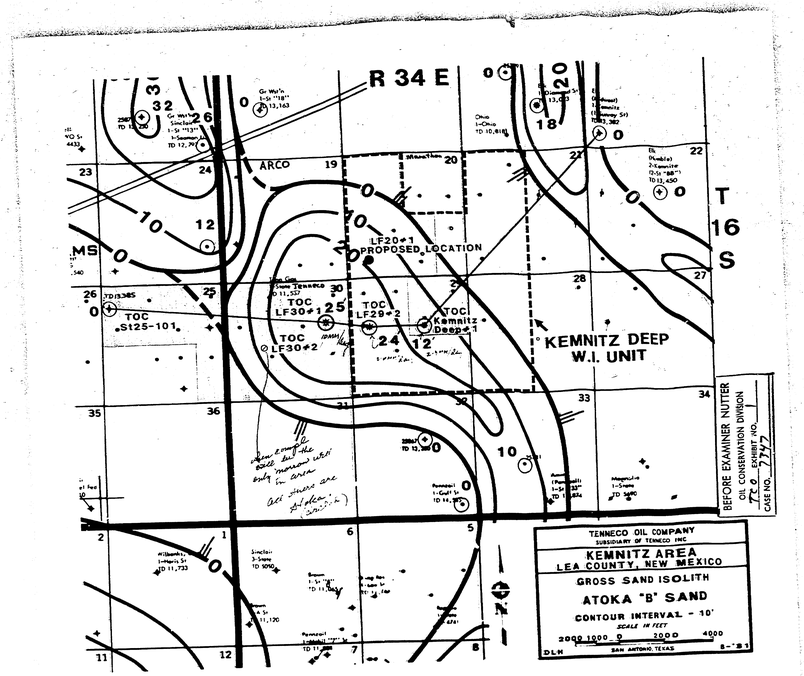
R 34 E
T 16 S
ARCO
LF20#1 PROPOSED LOCATION
TOC LF30#1
TOC LF29#2
TOC Kemnitz Deep#1
TOC LF30#2
TOC S125-101
KEMNITZ DEEP W.I. UNIT
TENNECO OIL COMPANY
SUBSIDIARY OF TENNECO INC
KEMNITZ AREA
LEA COUNTY, NEW MEXICO
GROSS SAND ISOLITH
ATOKA "B" SAND
CONTOUR INTERVAL - 10'
SCALE IN FEET
2000 1000 0 2000 4000
DLH SAN ANTONIO, TEXAS 8-'81
BEFORE EXAMINER NUTTER
OIL CONSERVATION DIVISION
EXHIBIT NO. 6
CASE NO. 7747

A

A'

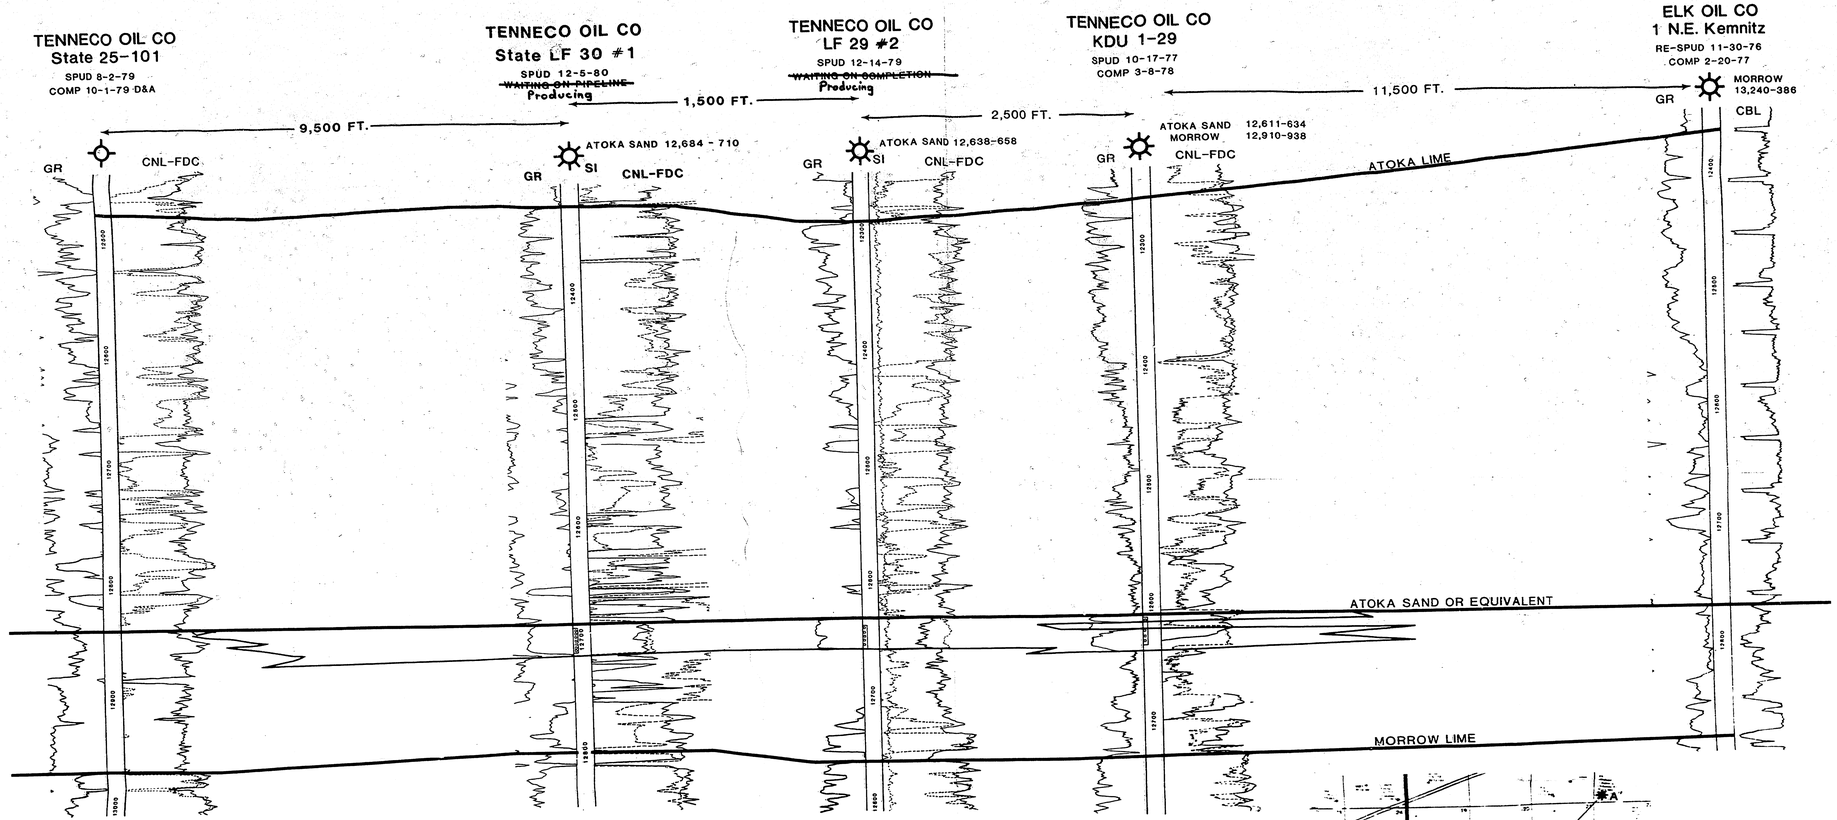

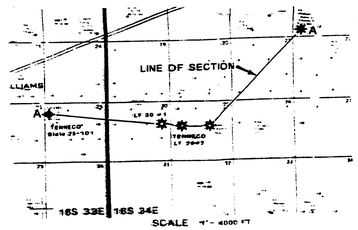

TENNECO OIL COMPANY
SUBSIDIARY OF TENNECO INC.
KEMNITZ AREA
LEA COUNTY, NEW MEXICO

CROSS SECTION A - A'
VERTICAL: 1" 40 FT
HORIZONTAL: AS MARKED

BEFORE EXAMINER NUTTER
OIL CONSERVATION DIVISION
TCO EXHIBIT NO. 2
CASE NO. 7847