


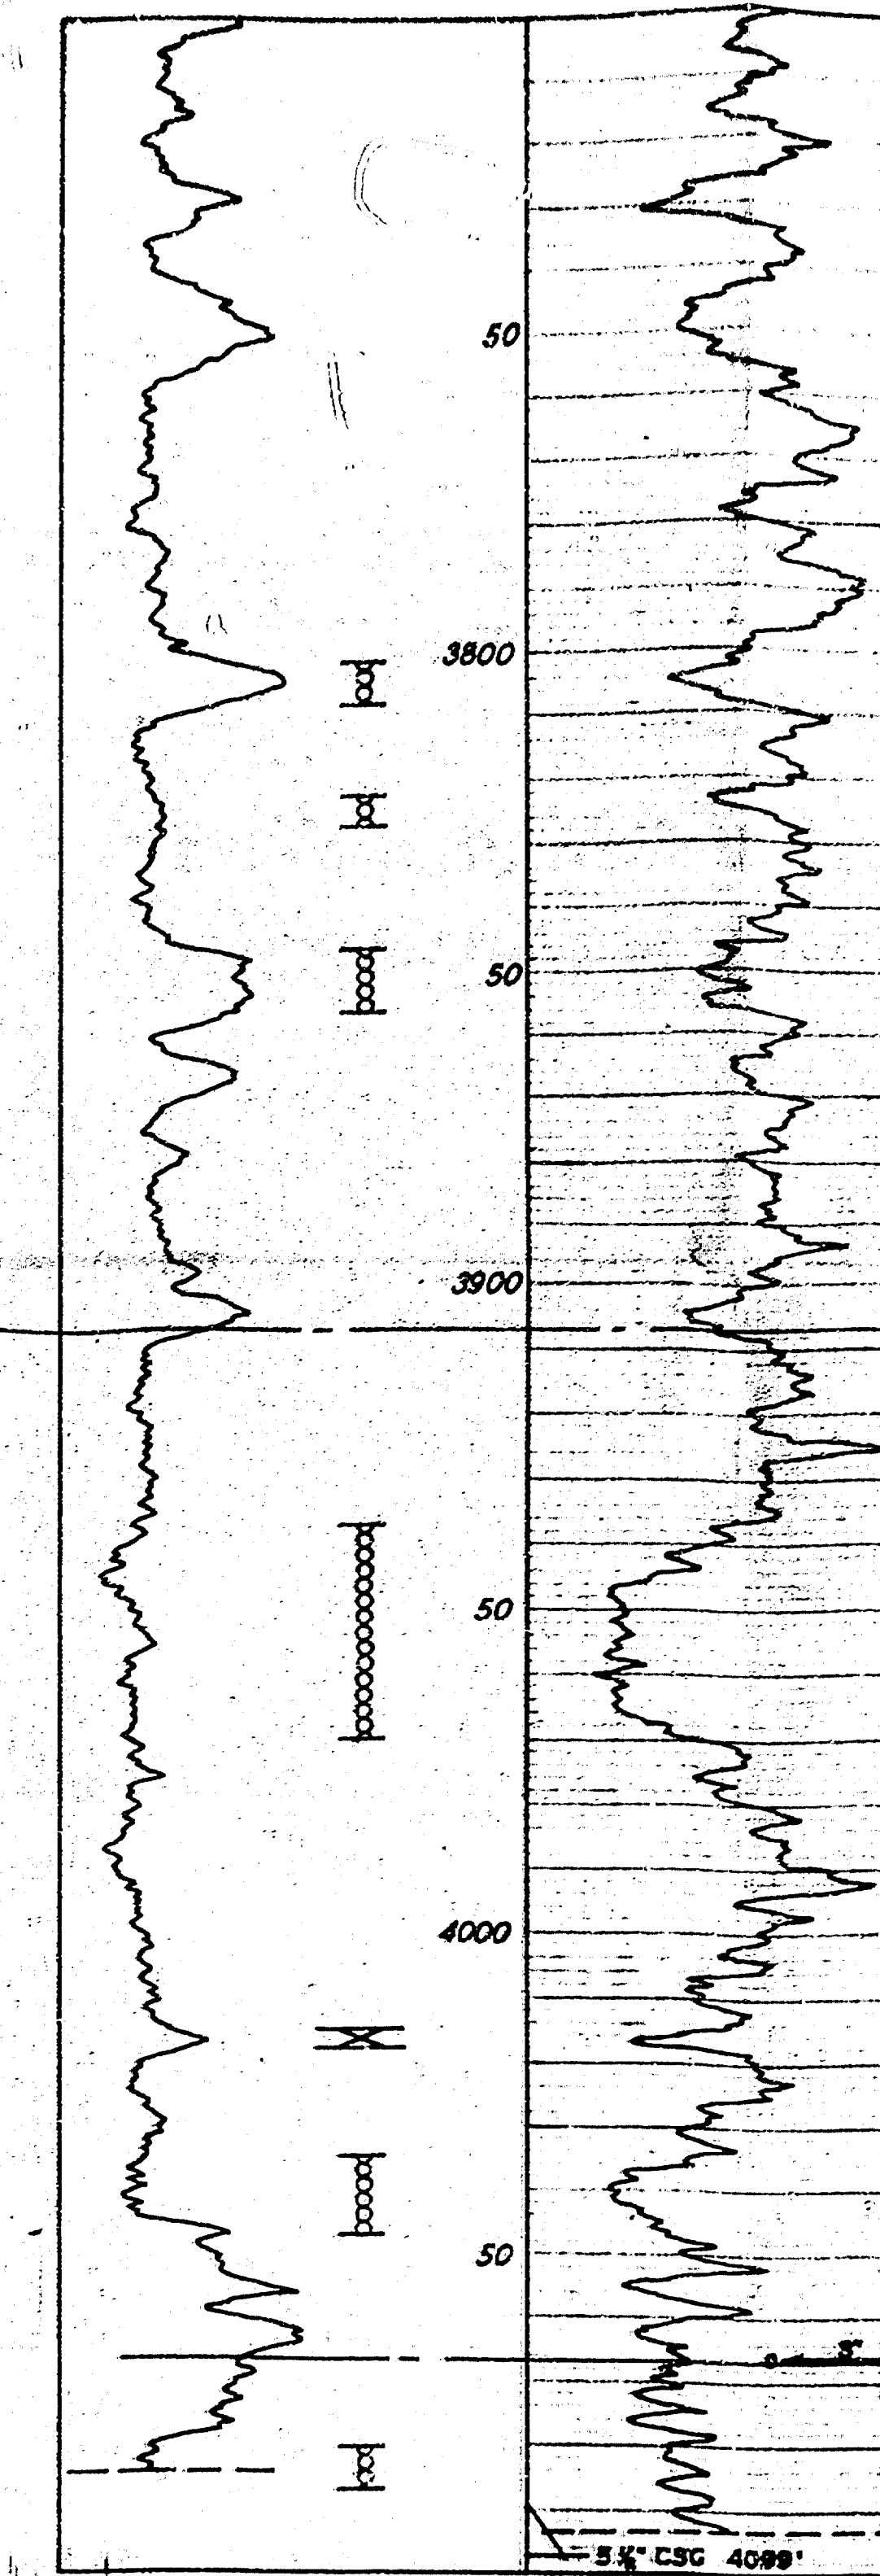
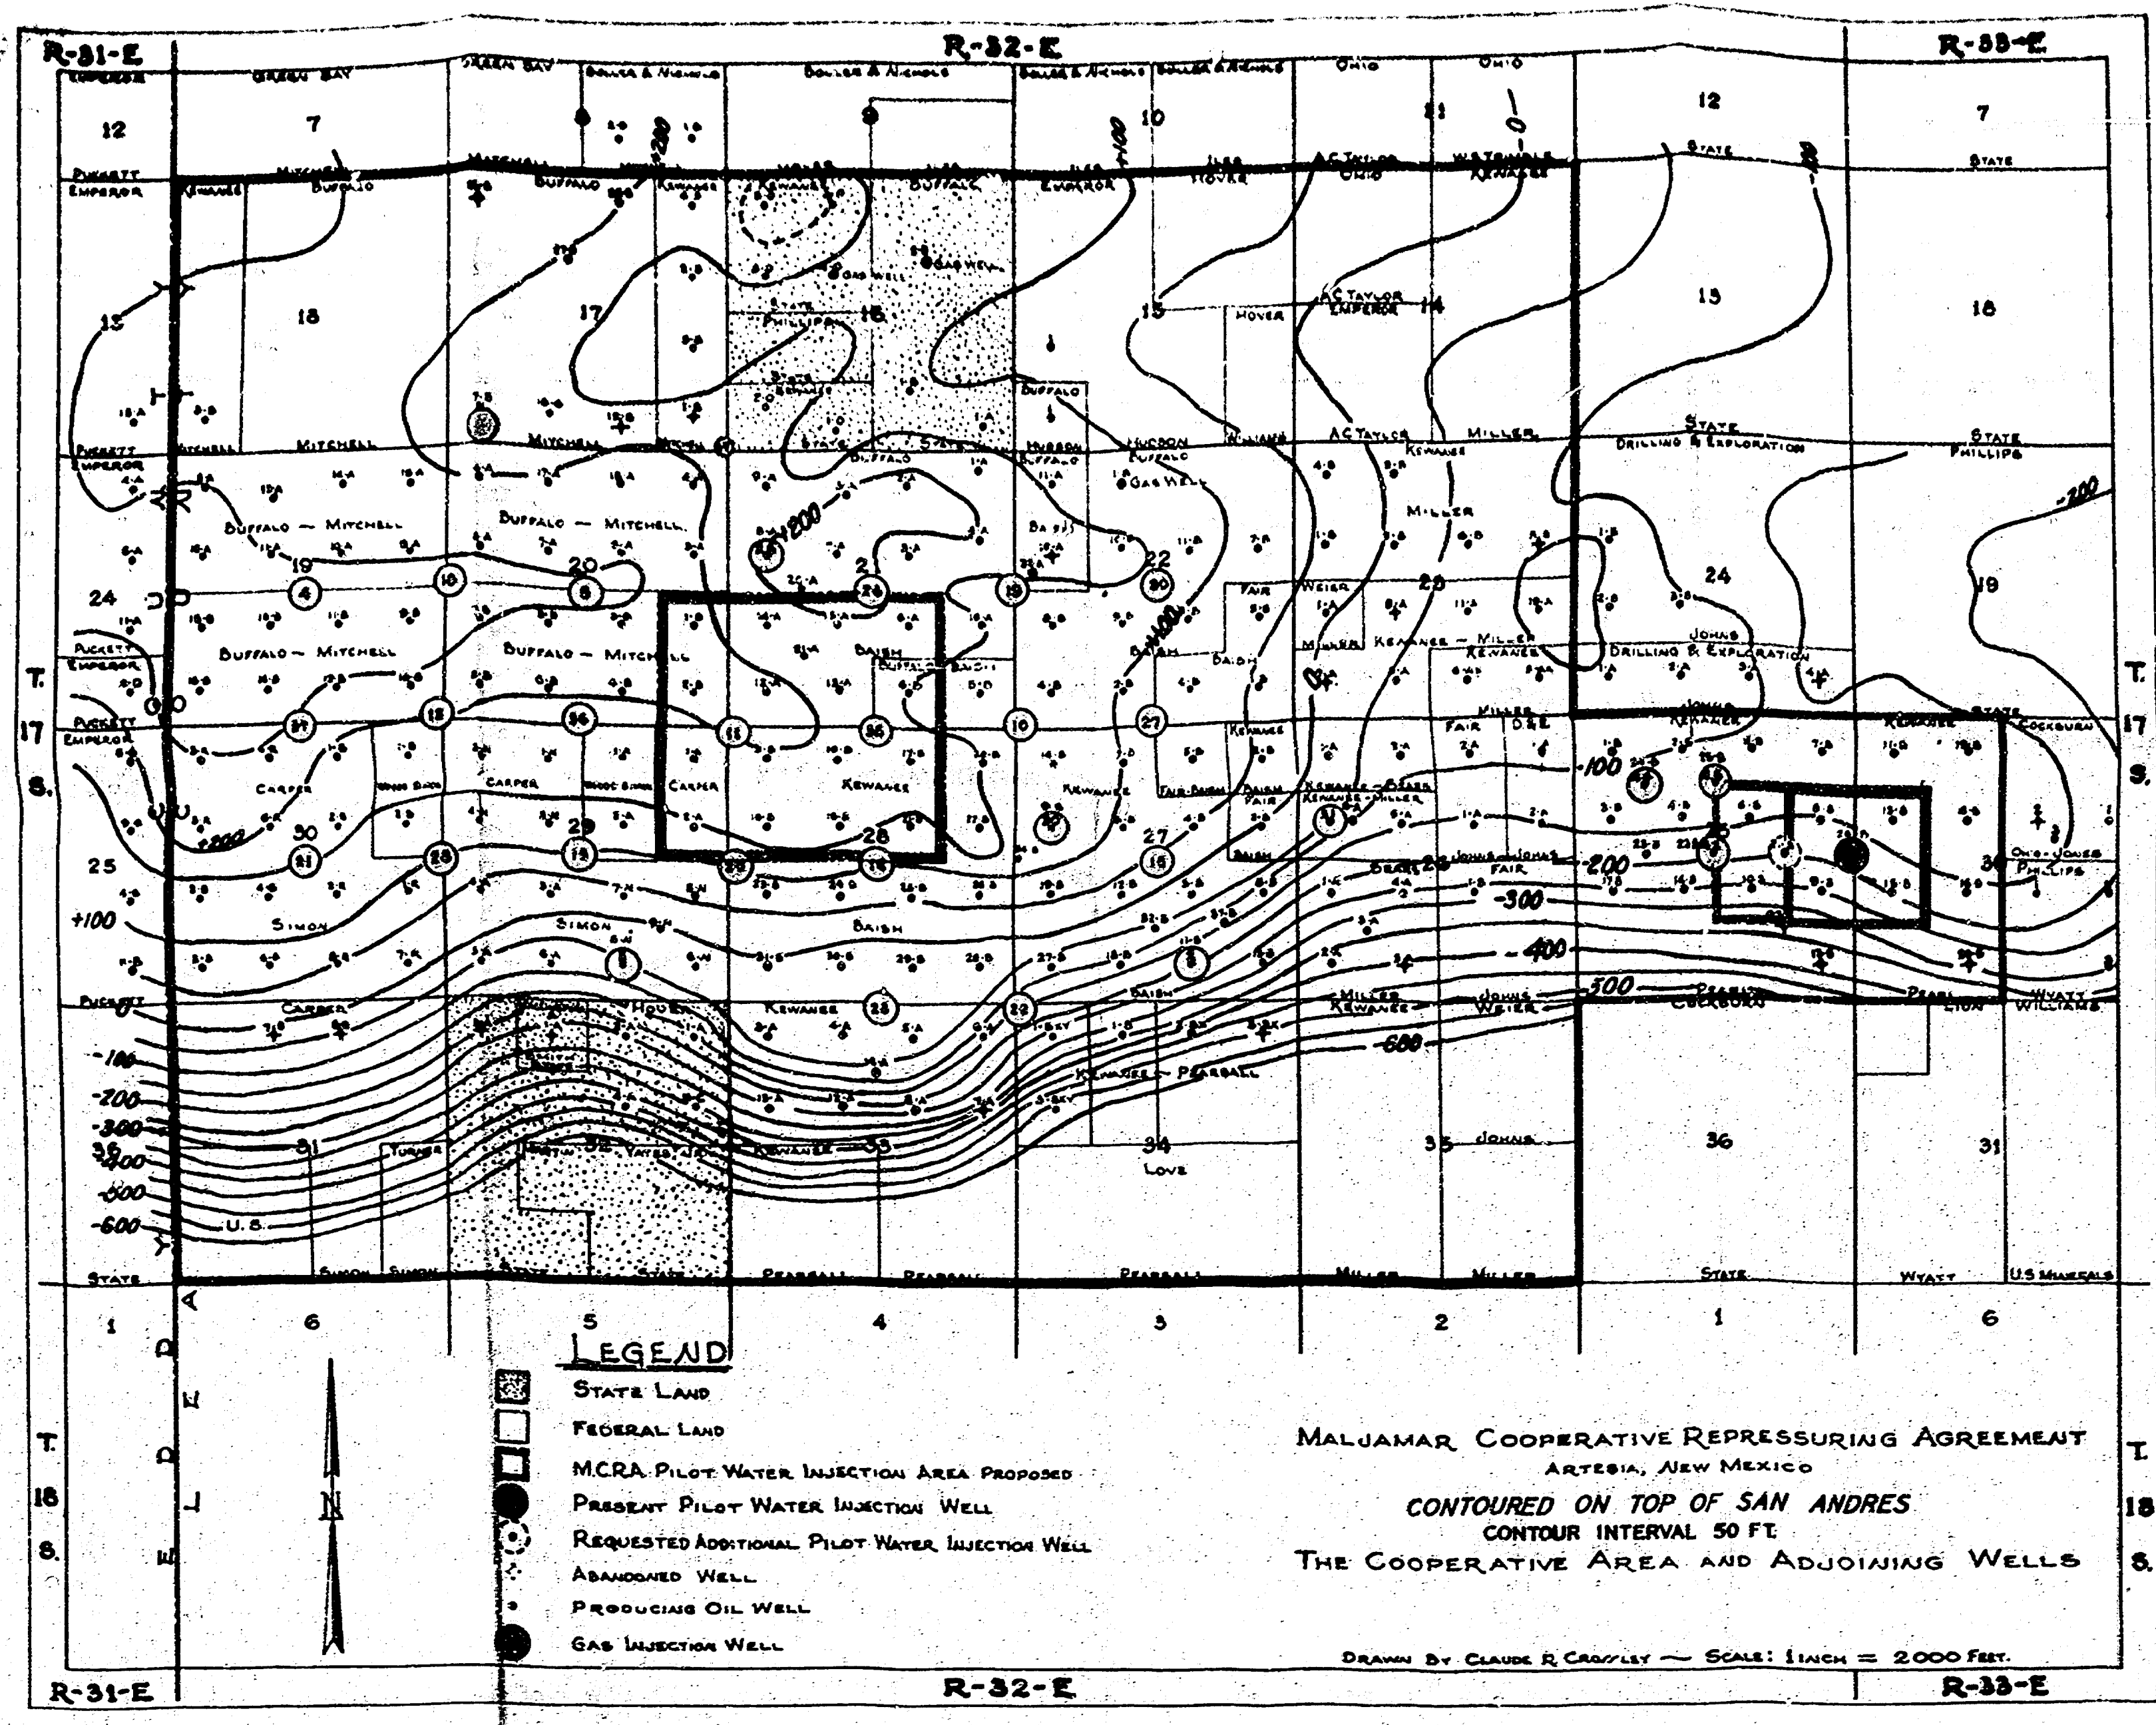
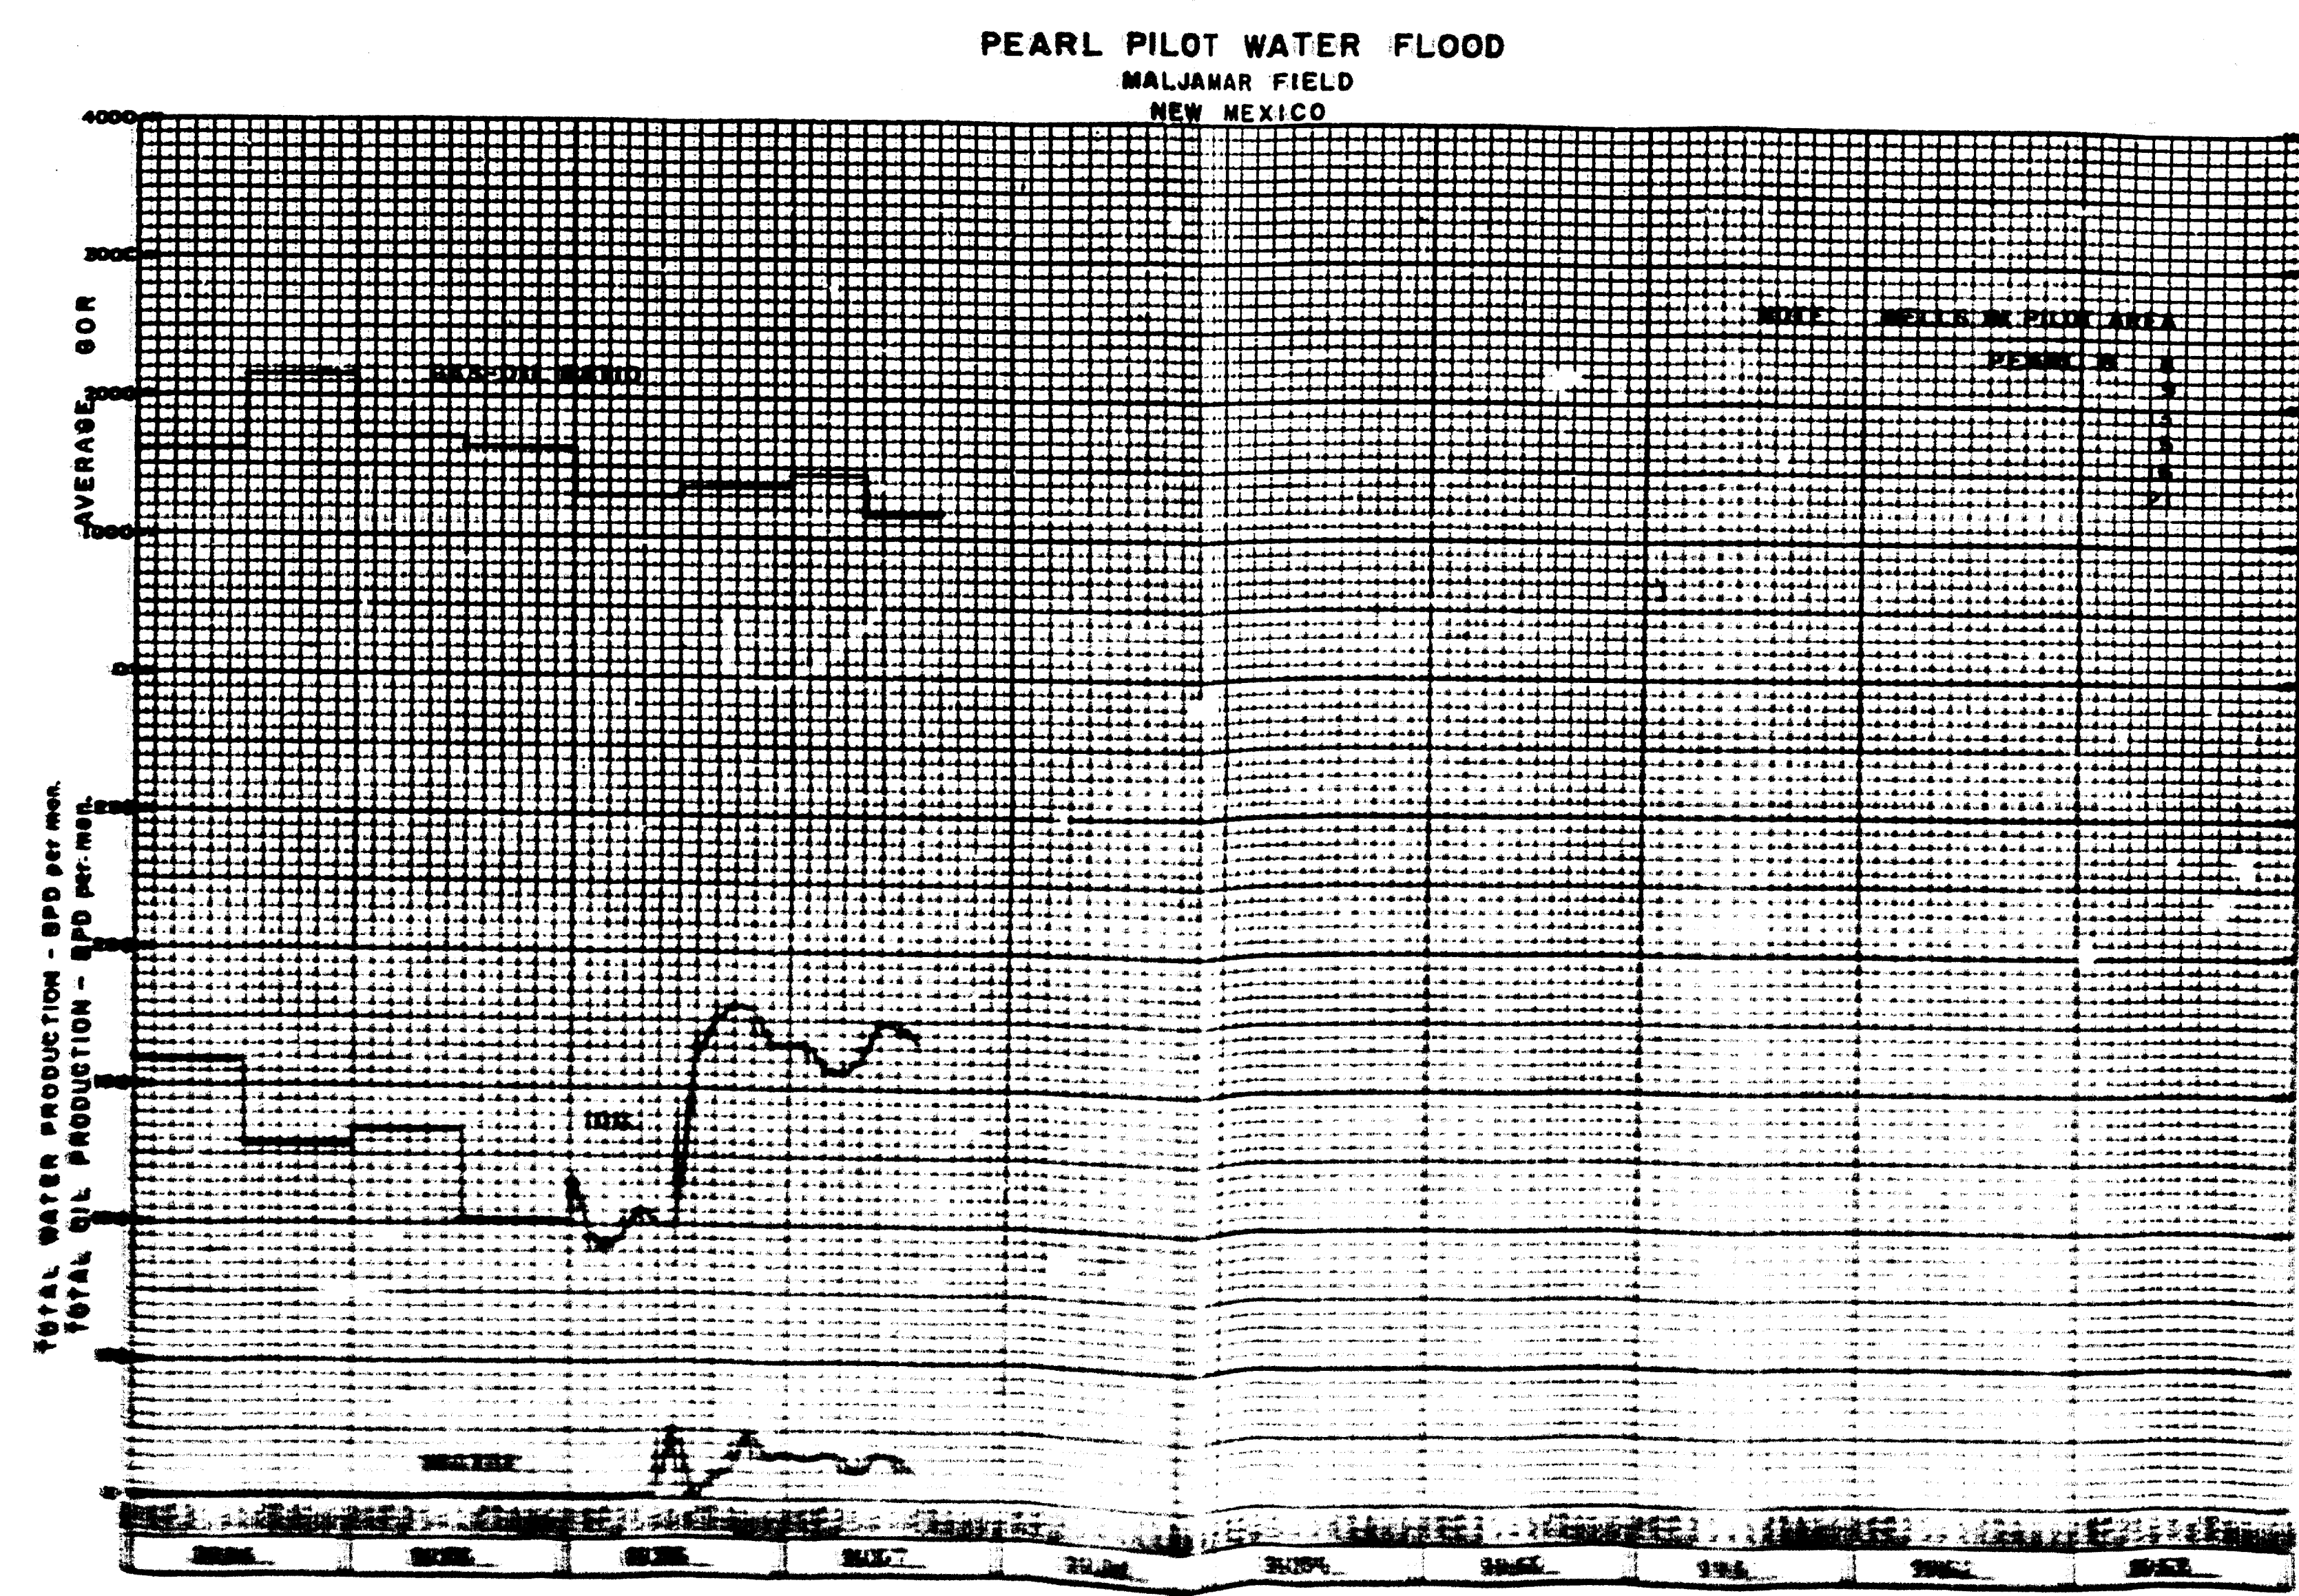
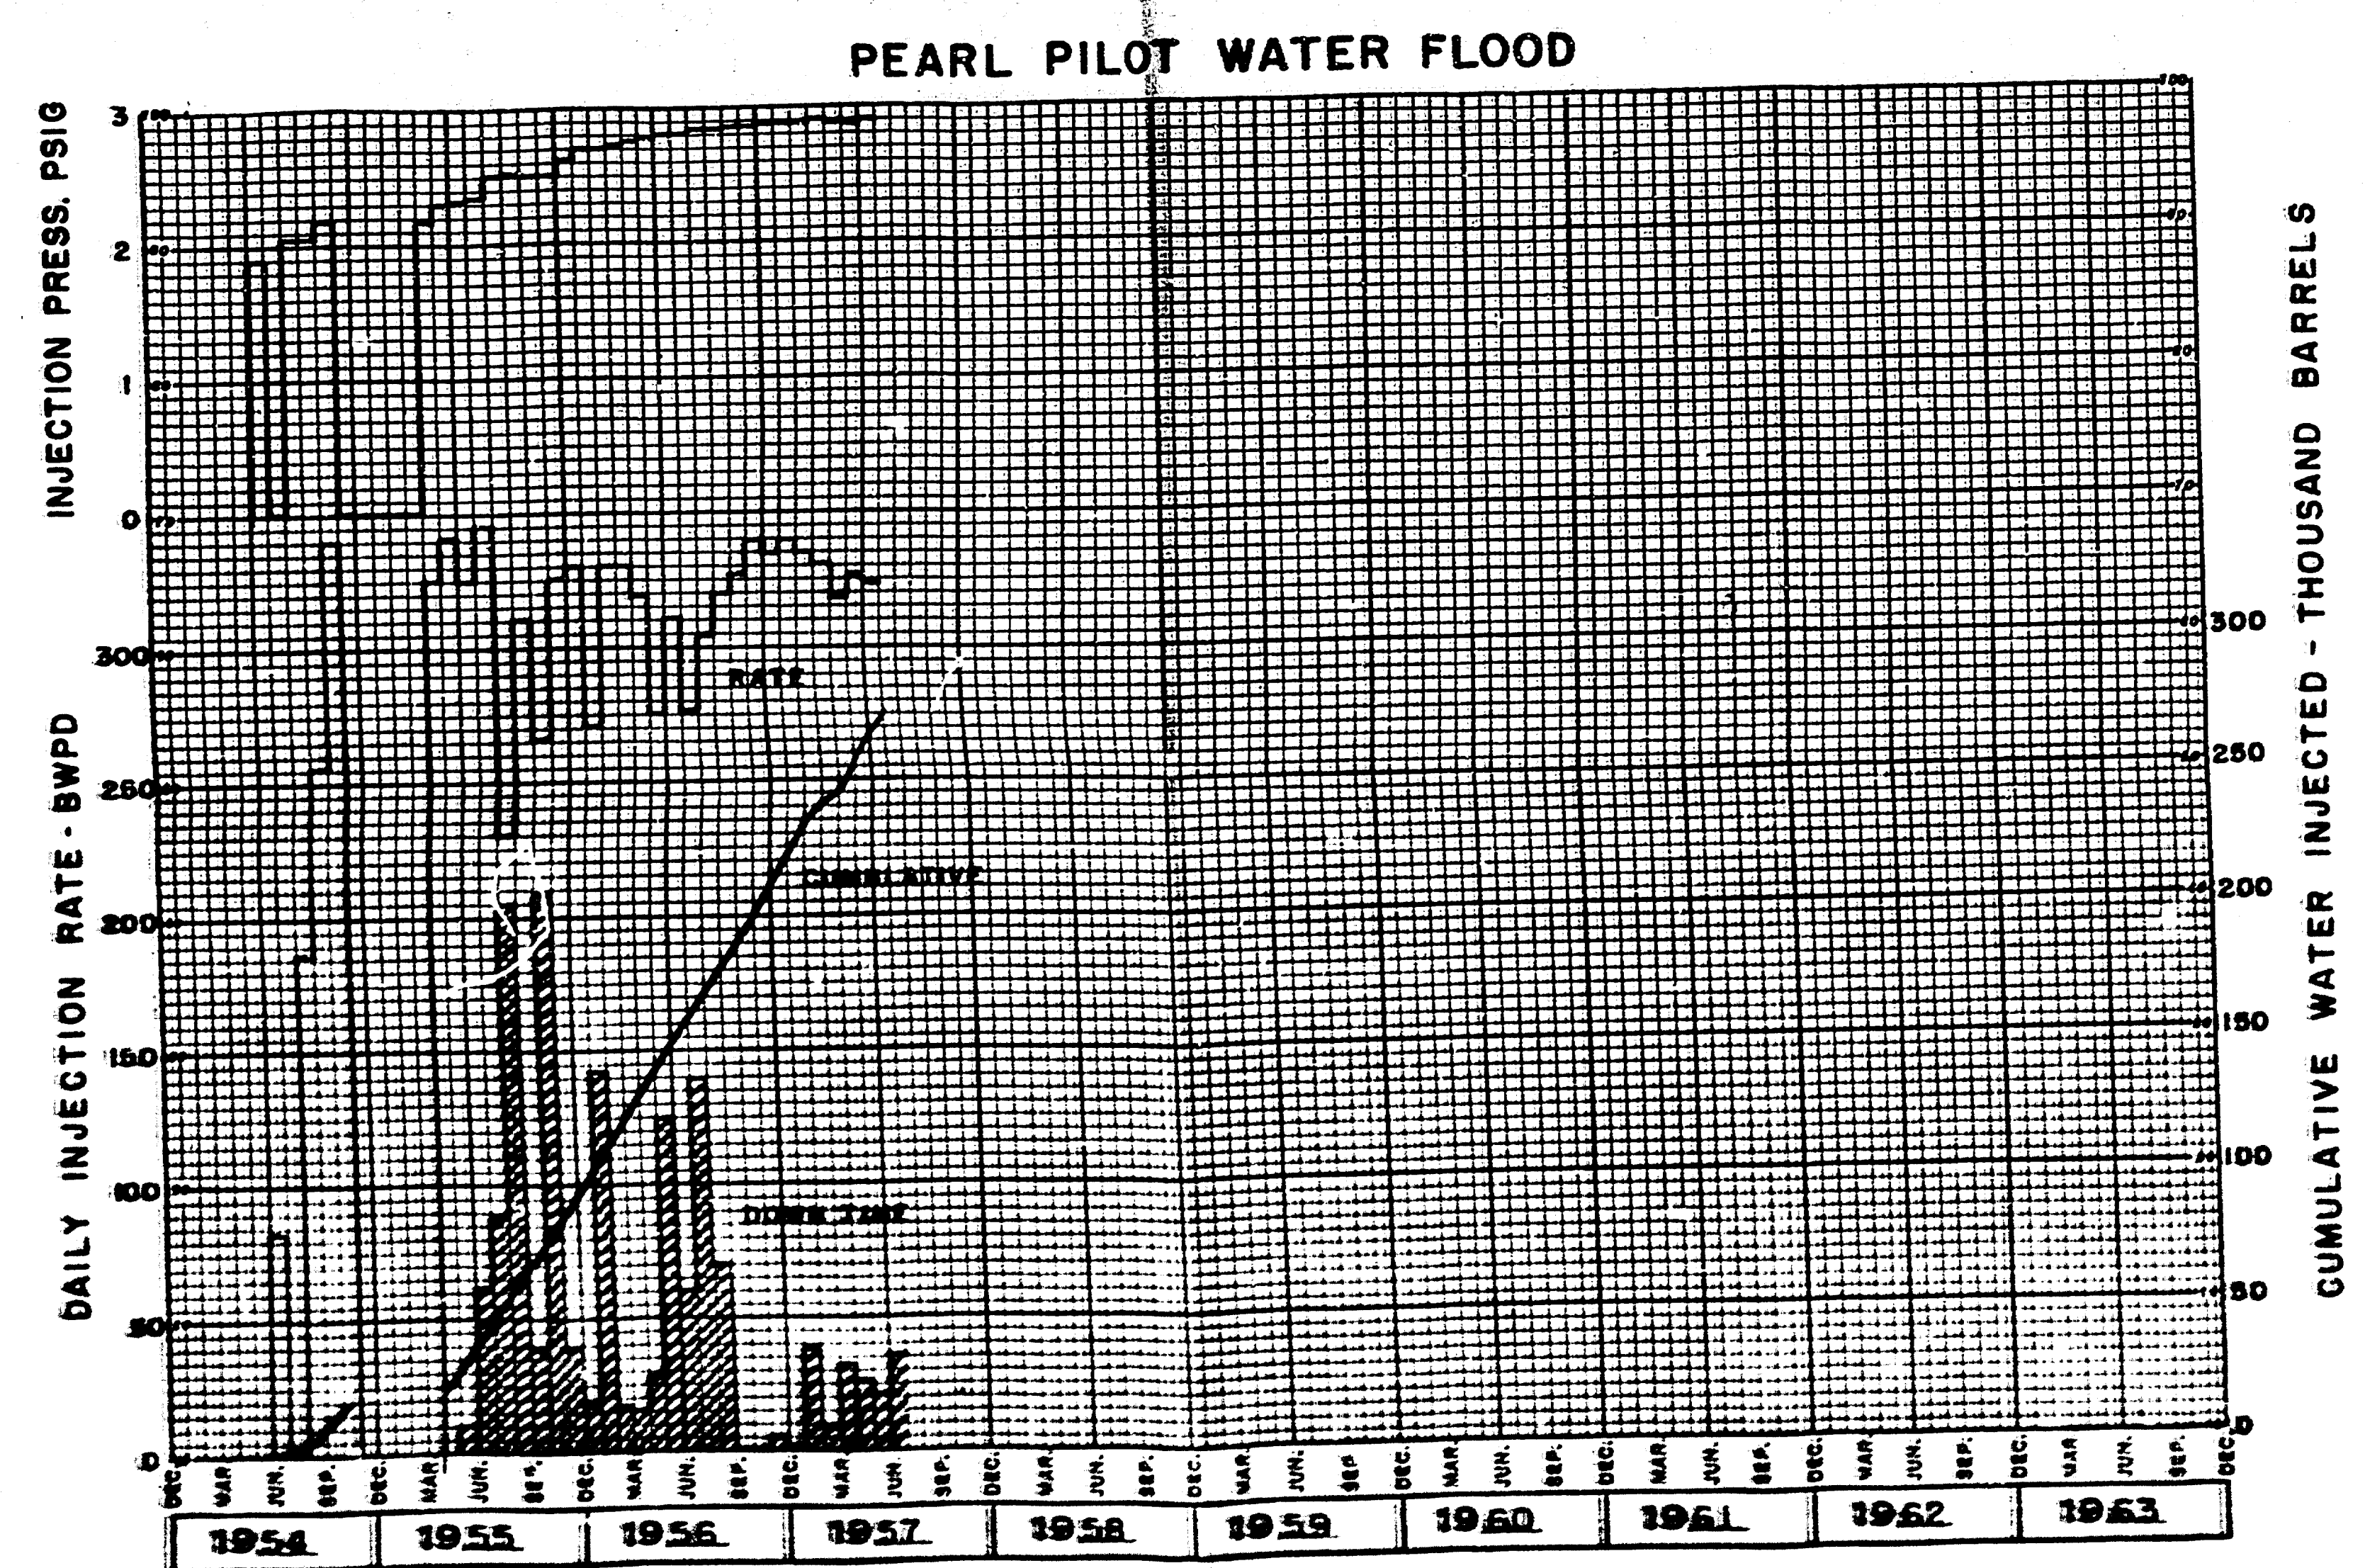
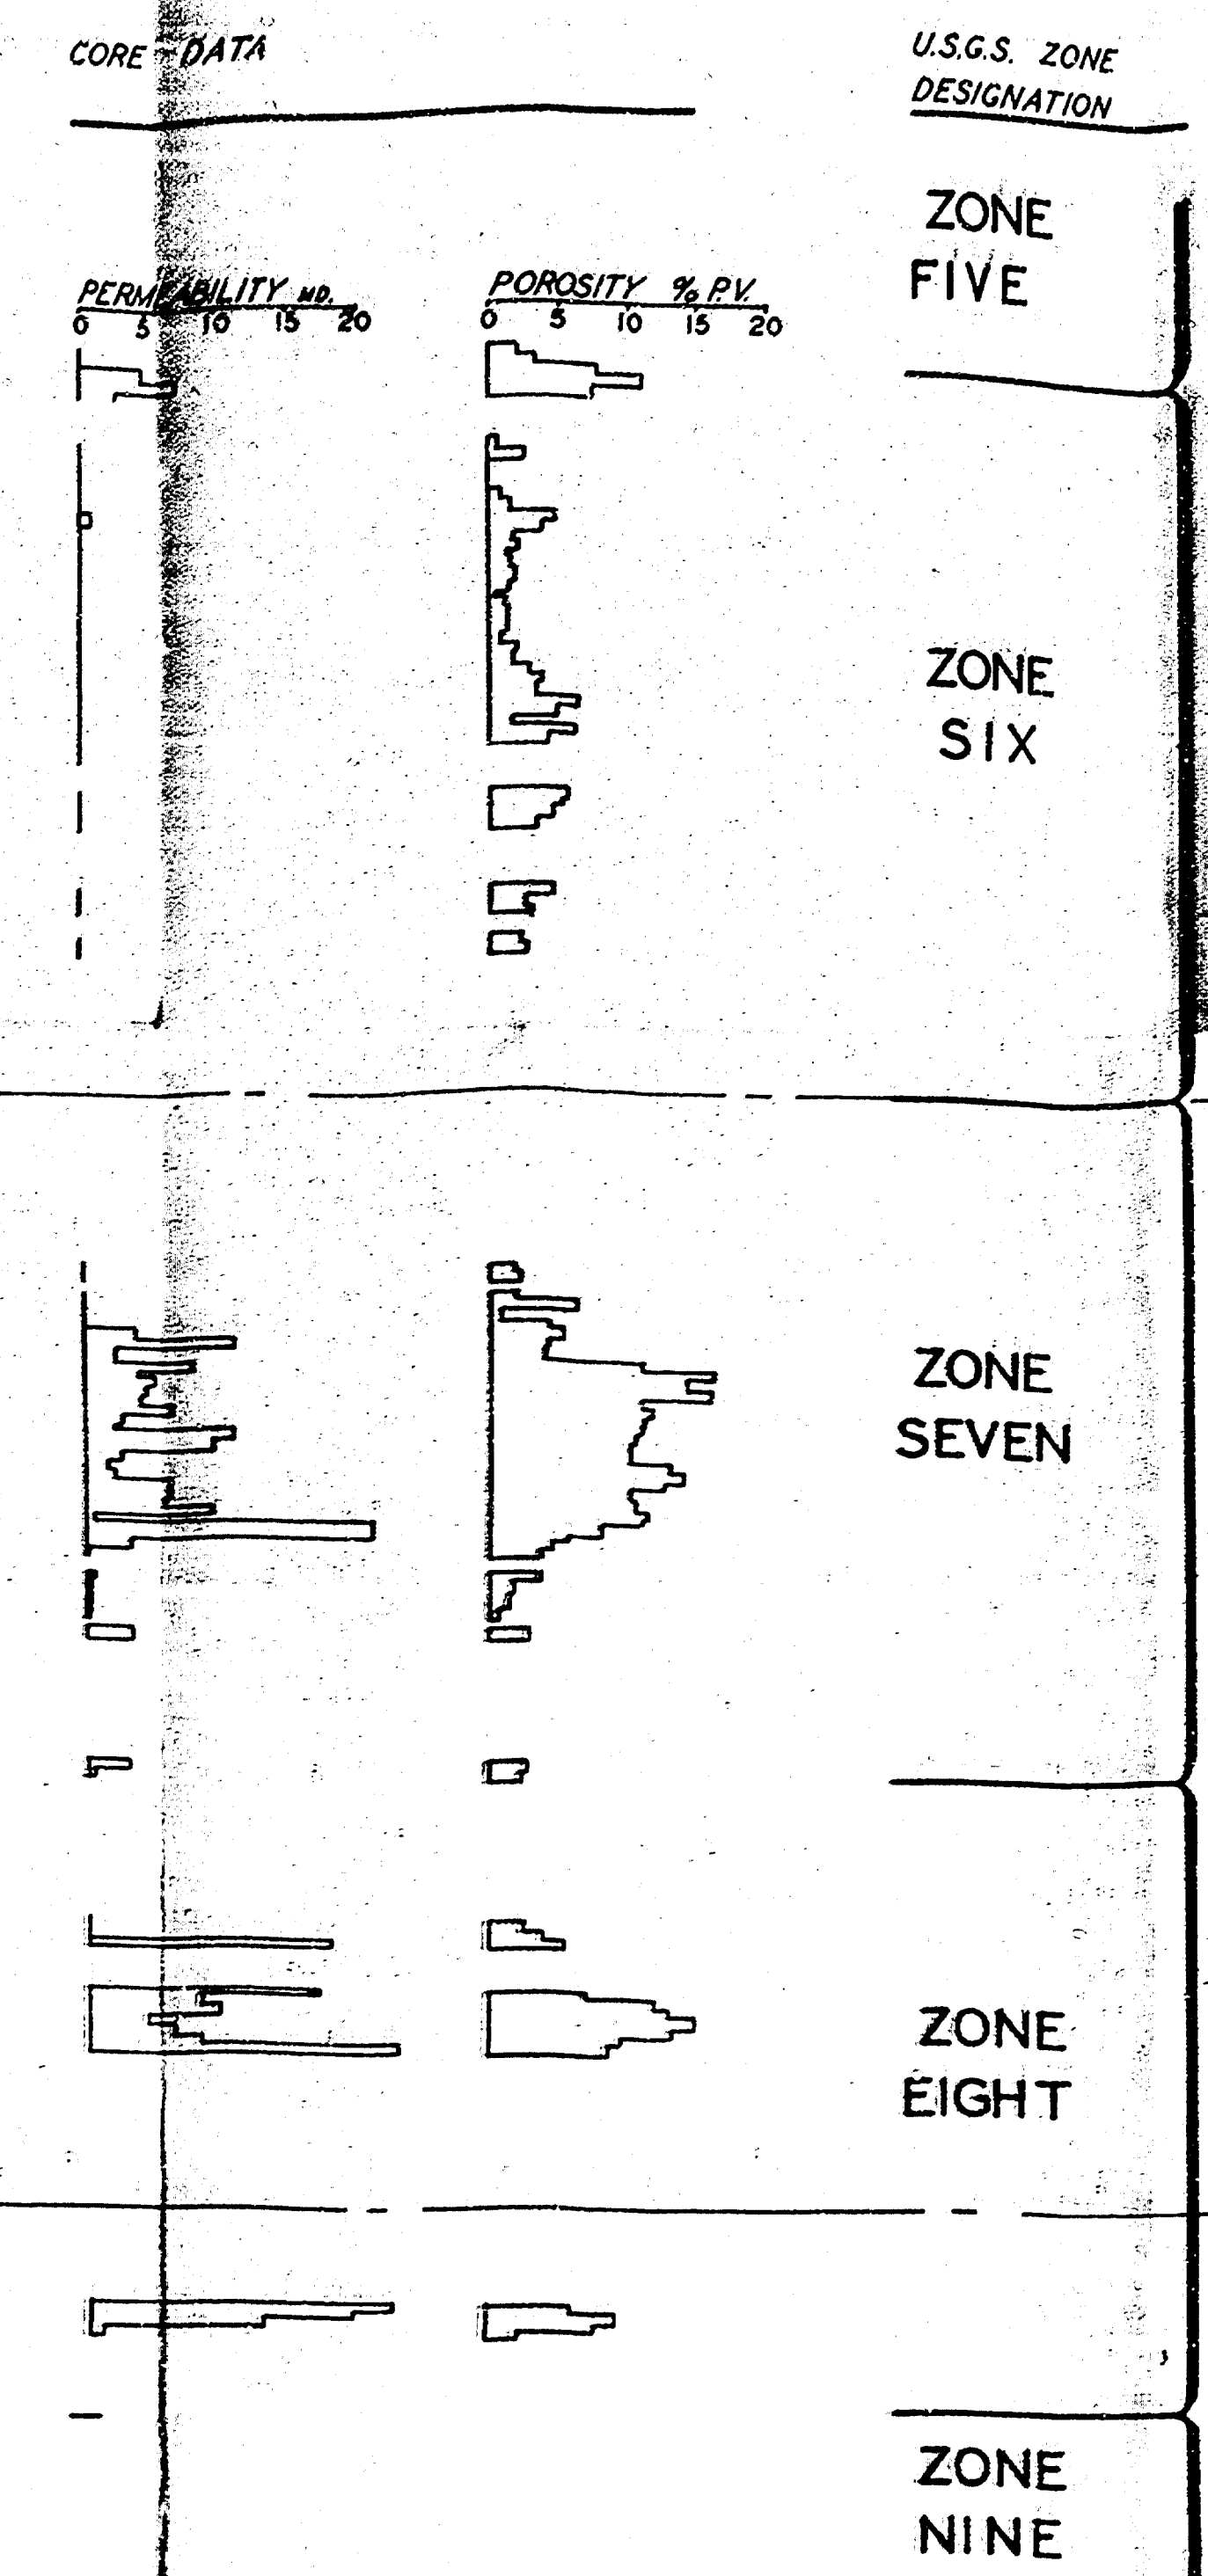
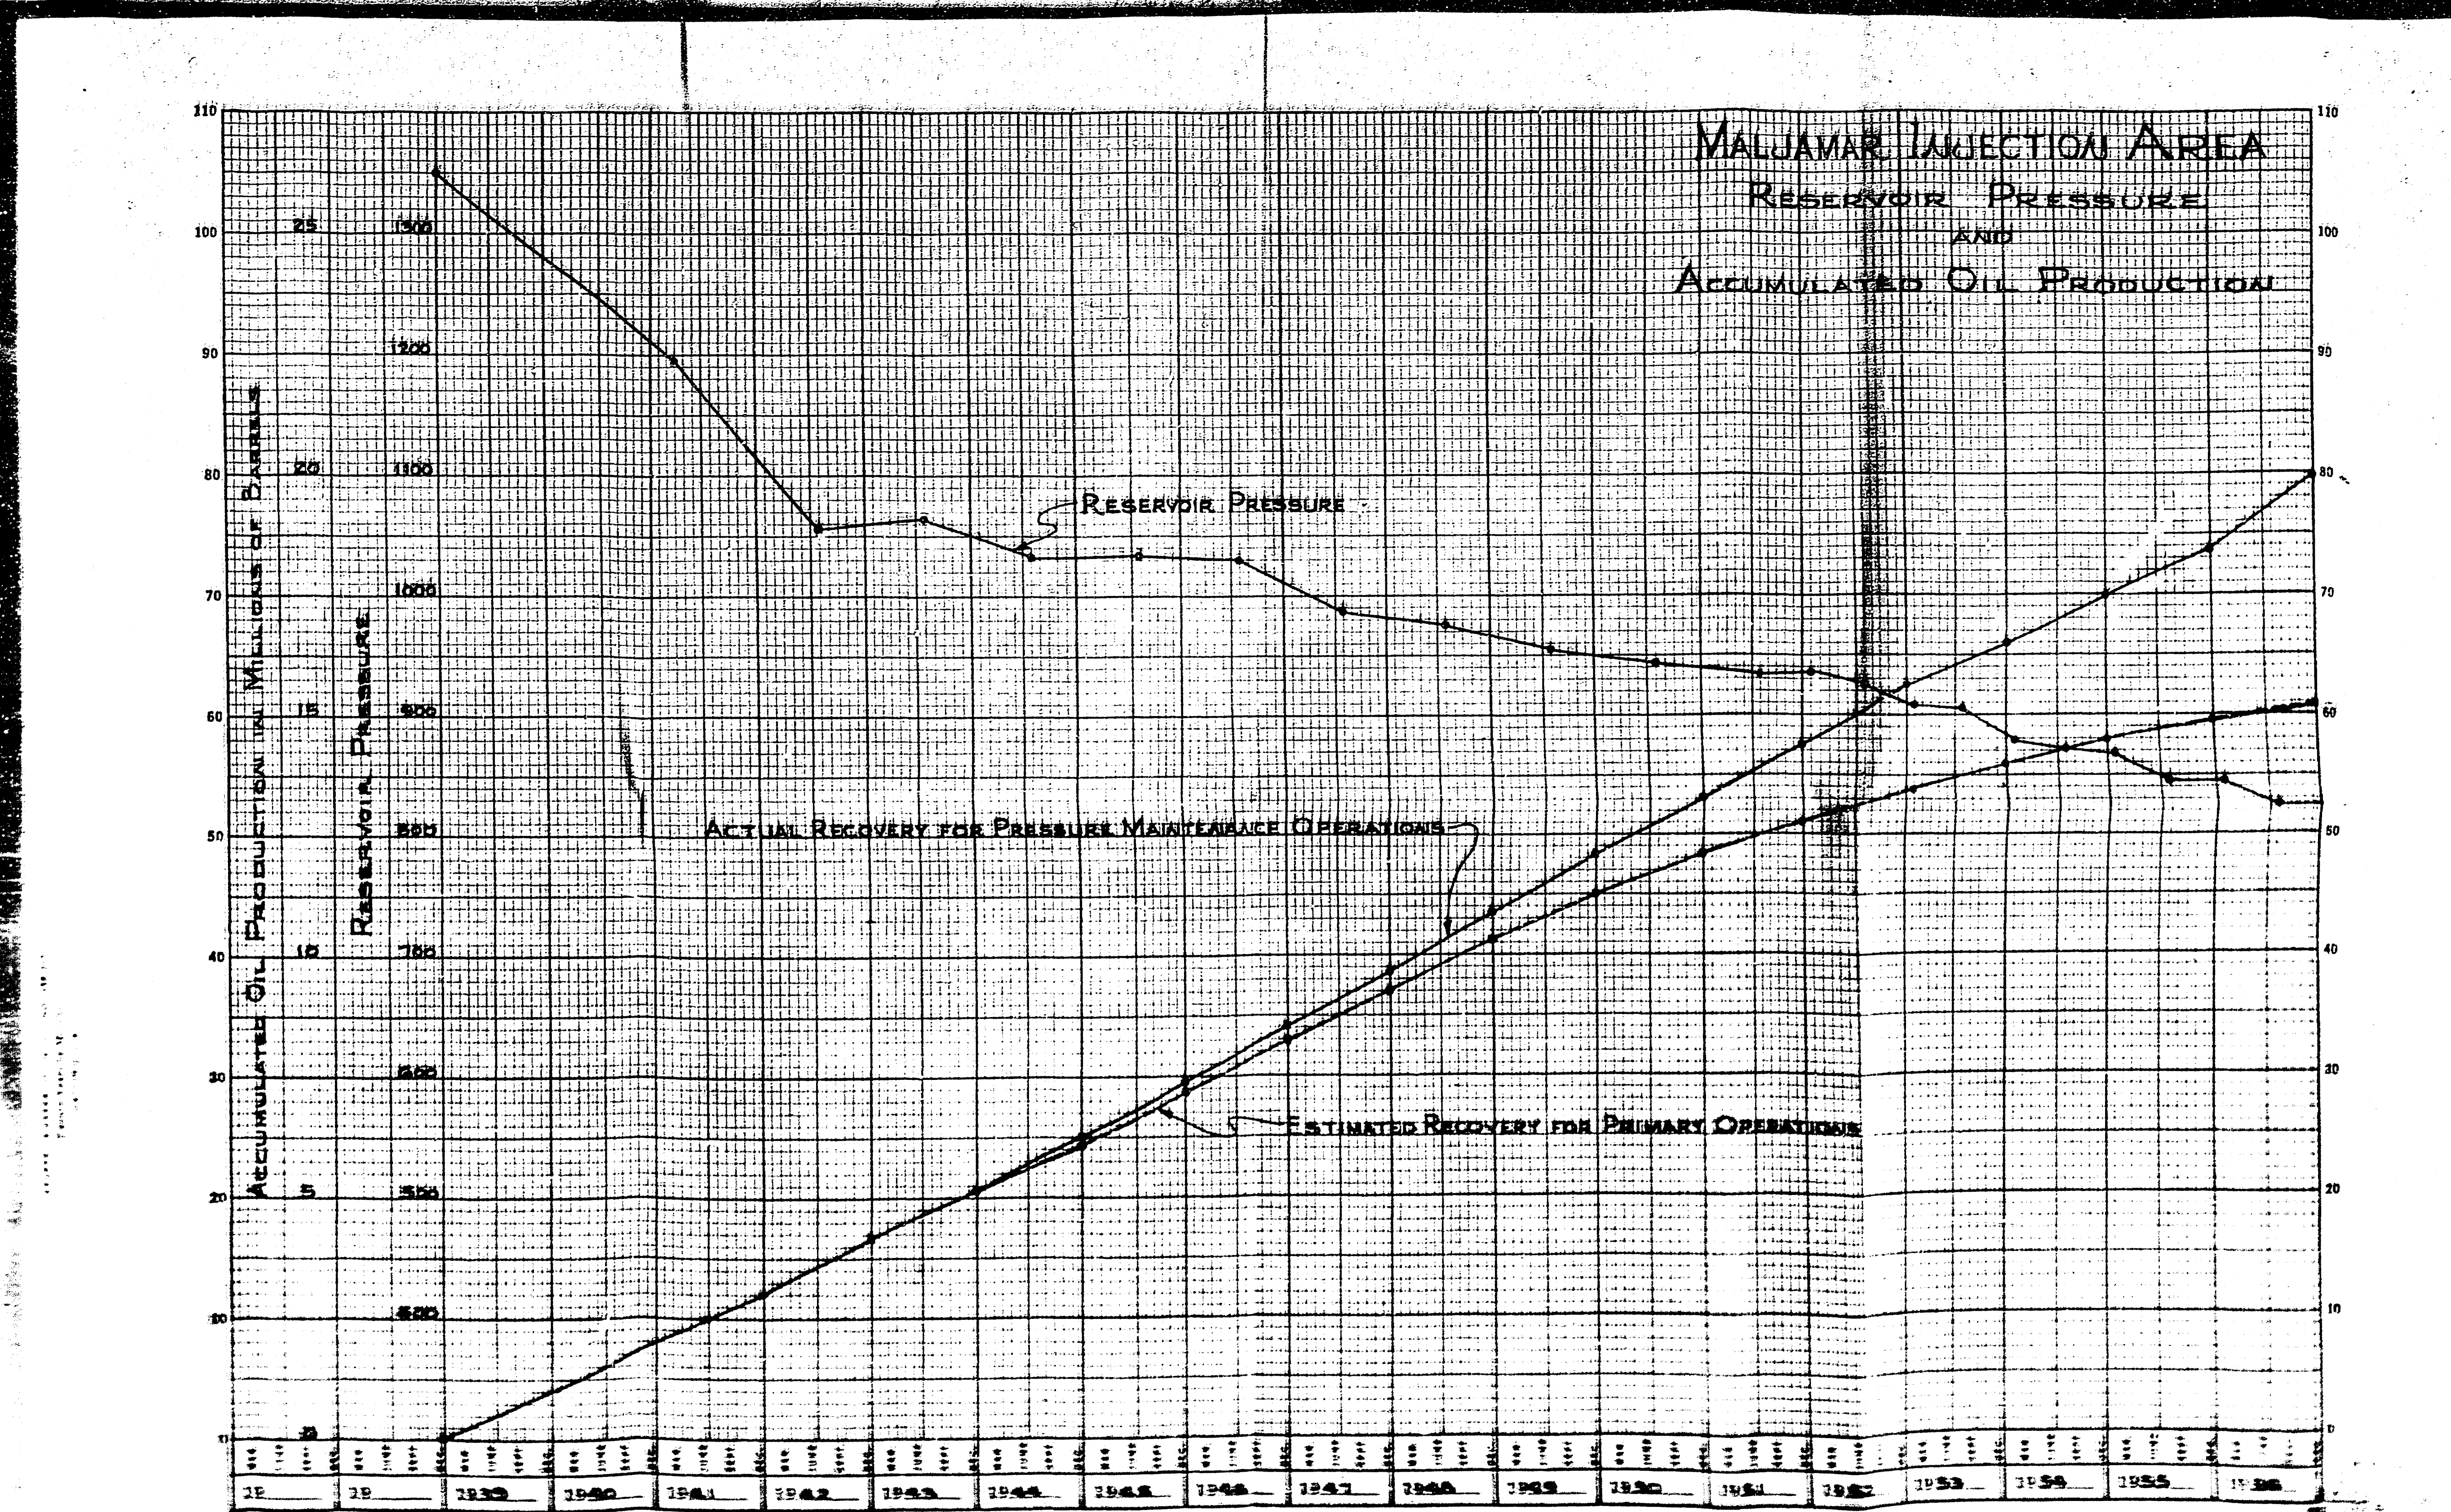
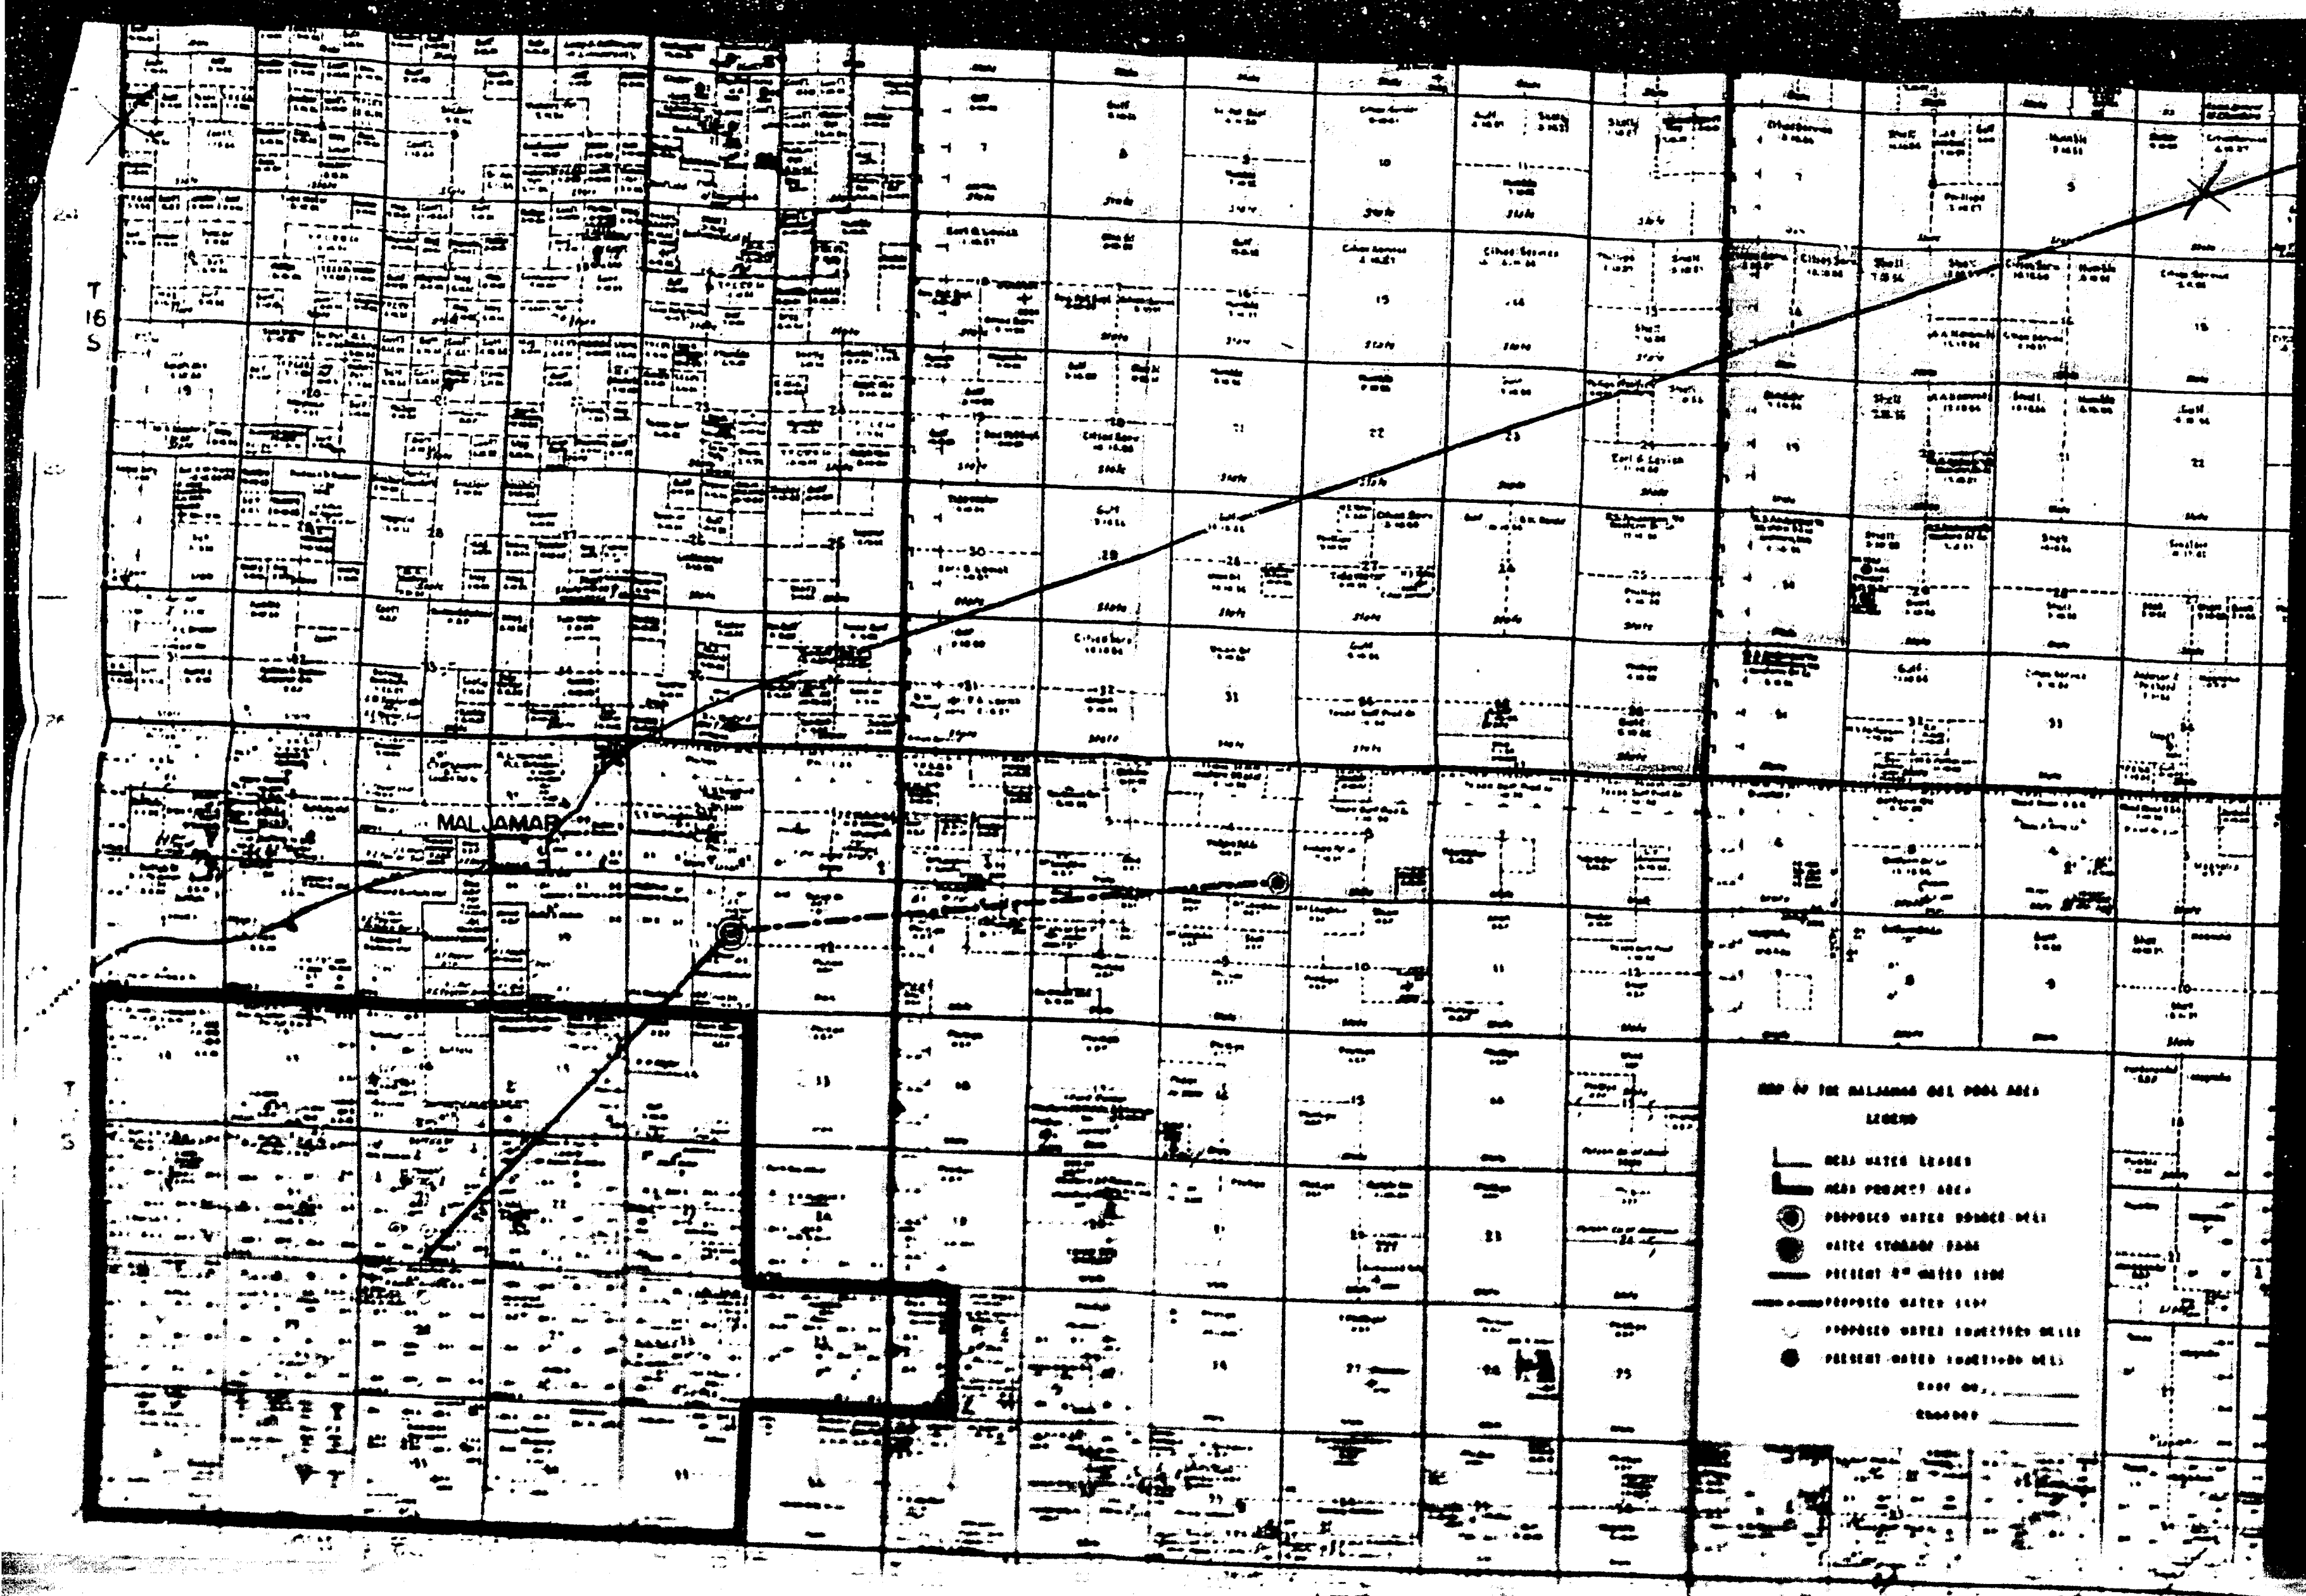




Case No.
1309
Large Exhibits

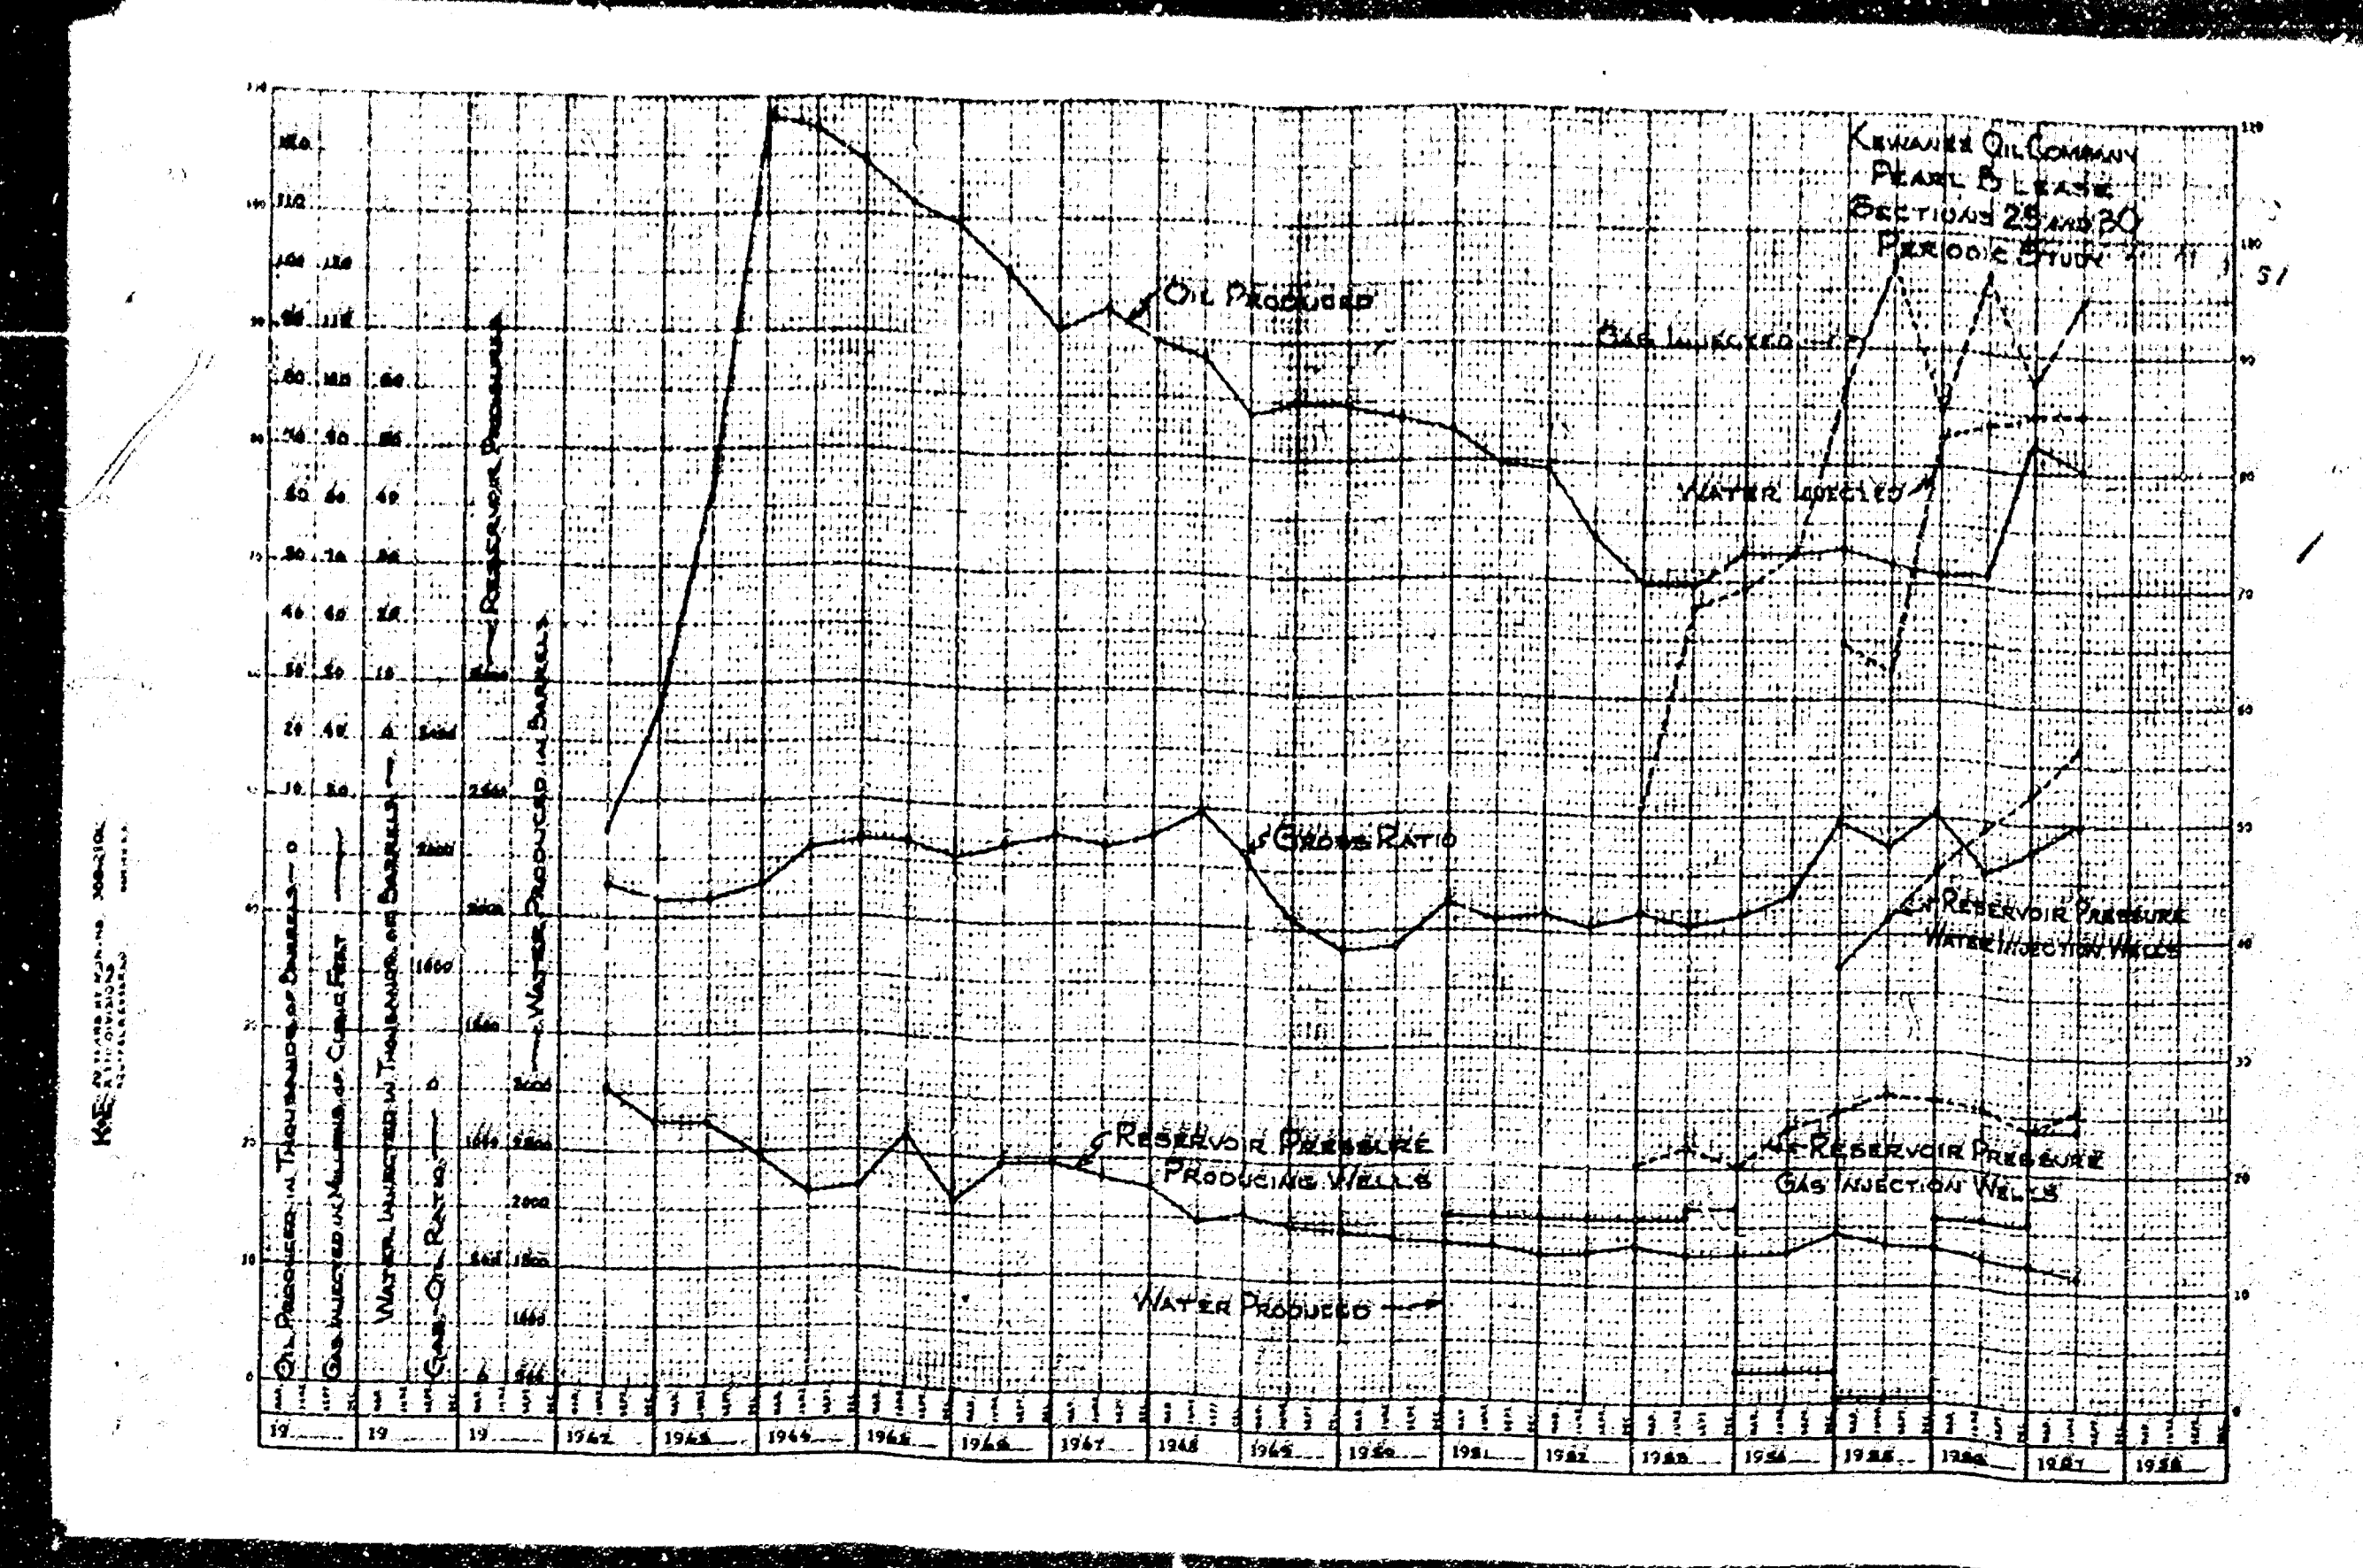


TYPICAL WELL LOG OF THE MALJAMAR OIL POOL WITH CORELATED CORE DATA AND SAMPLE LOG.

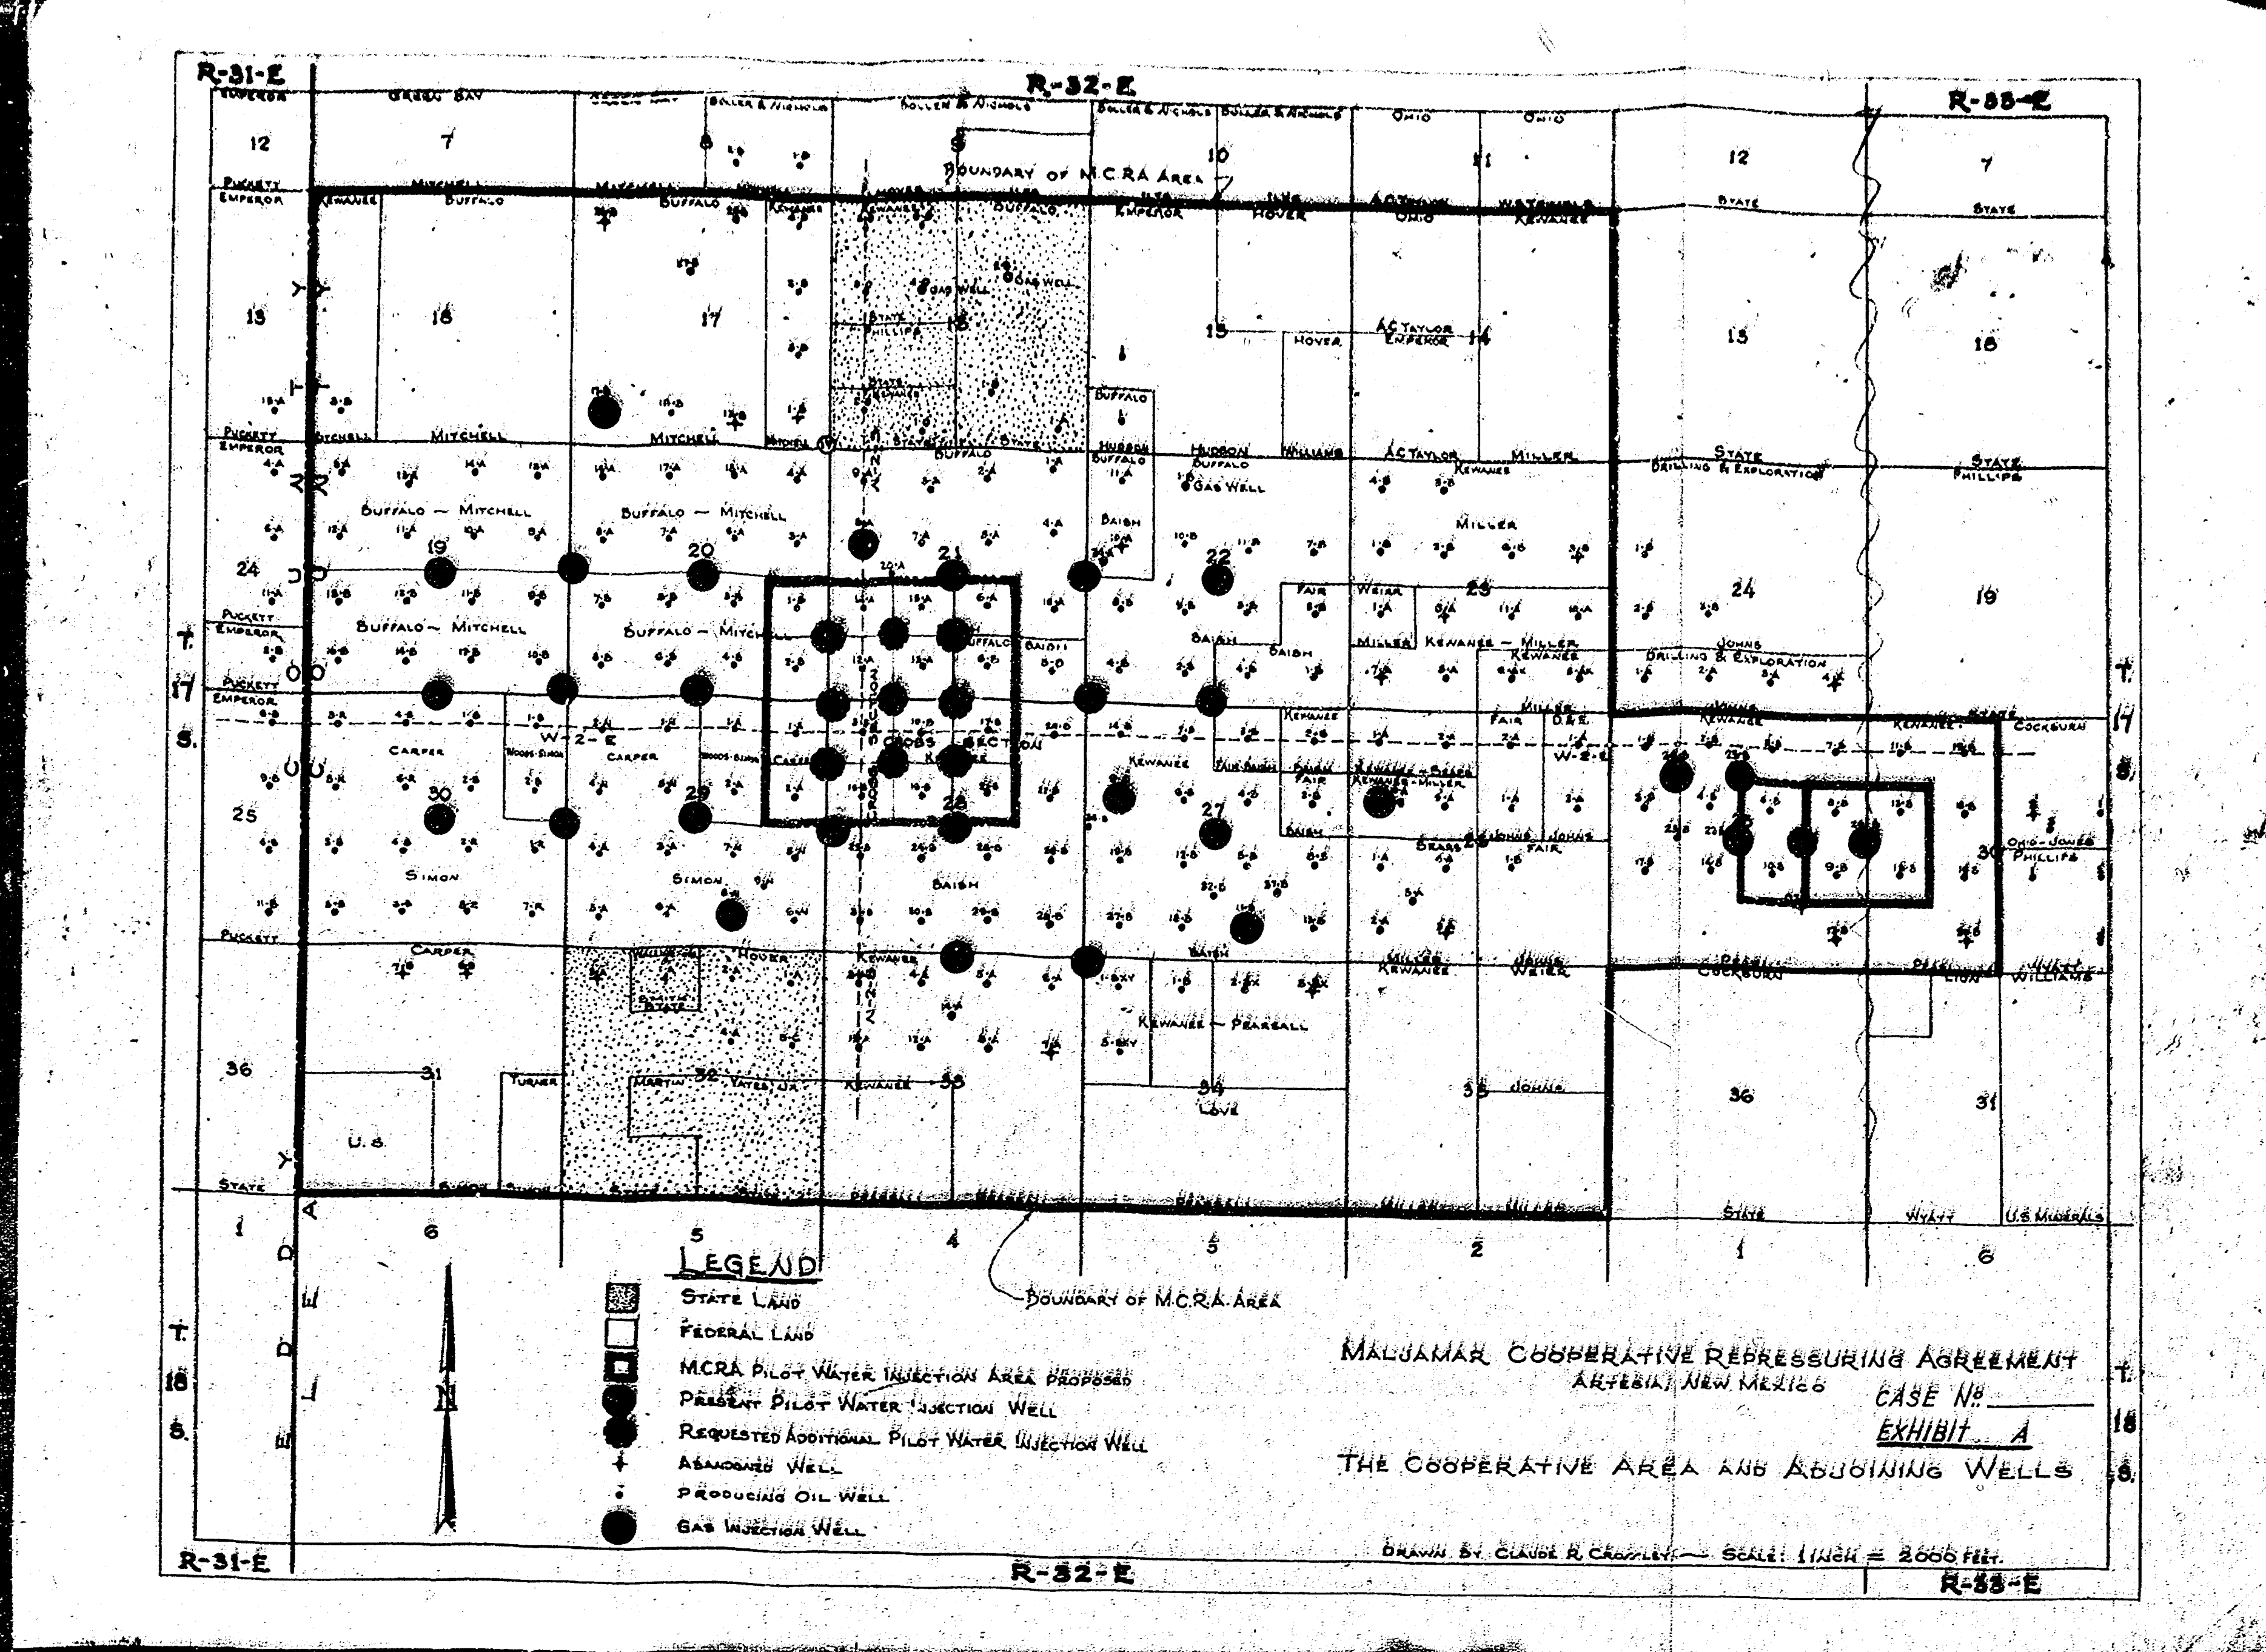

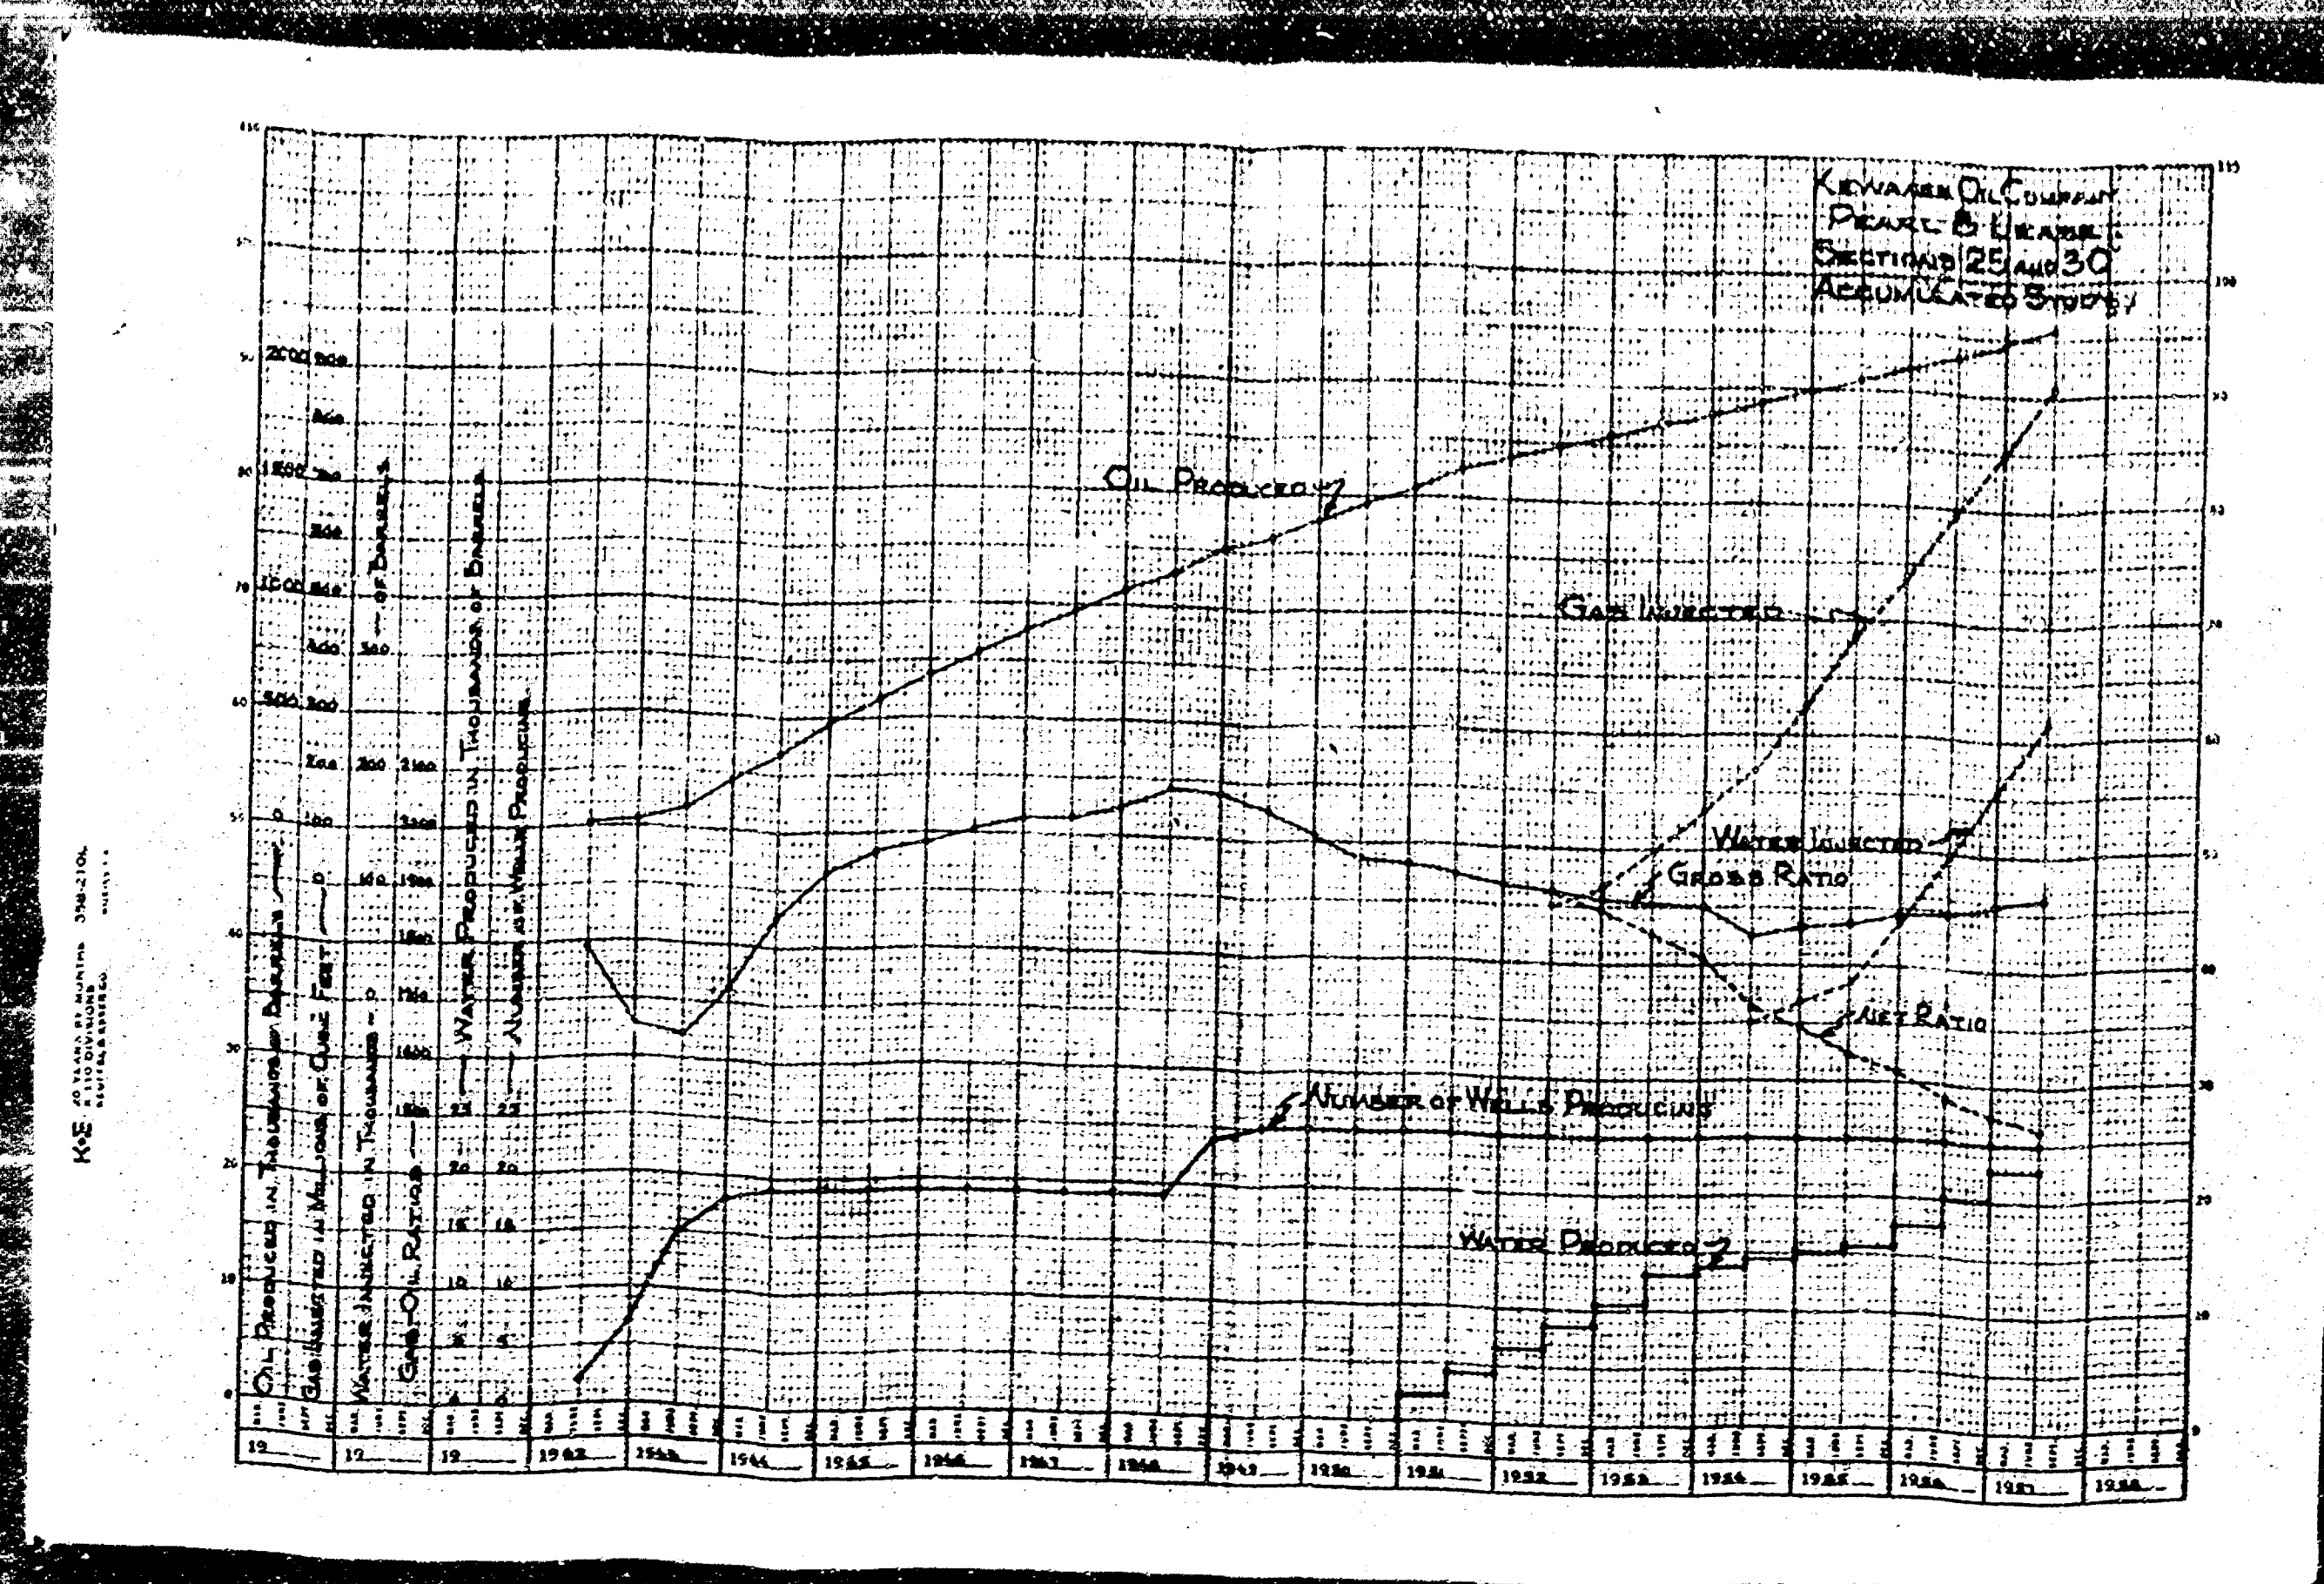

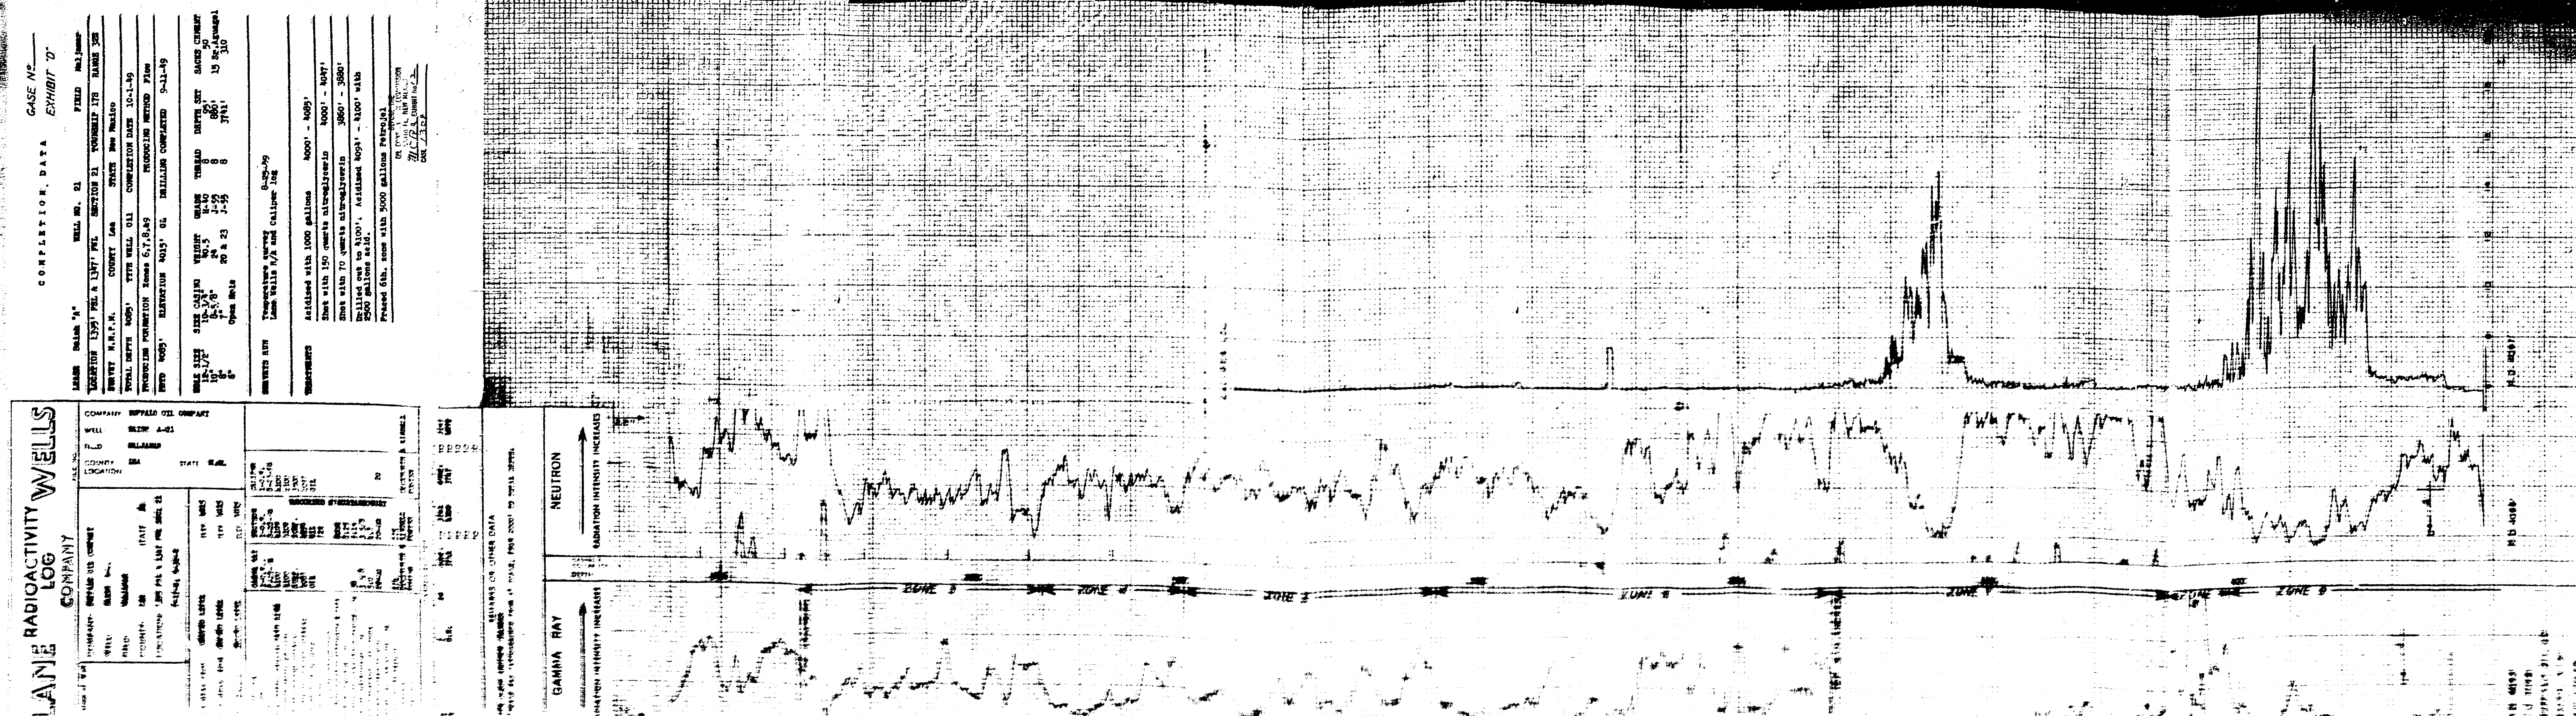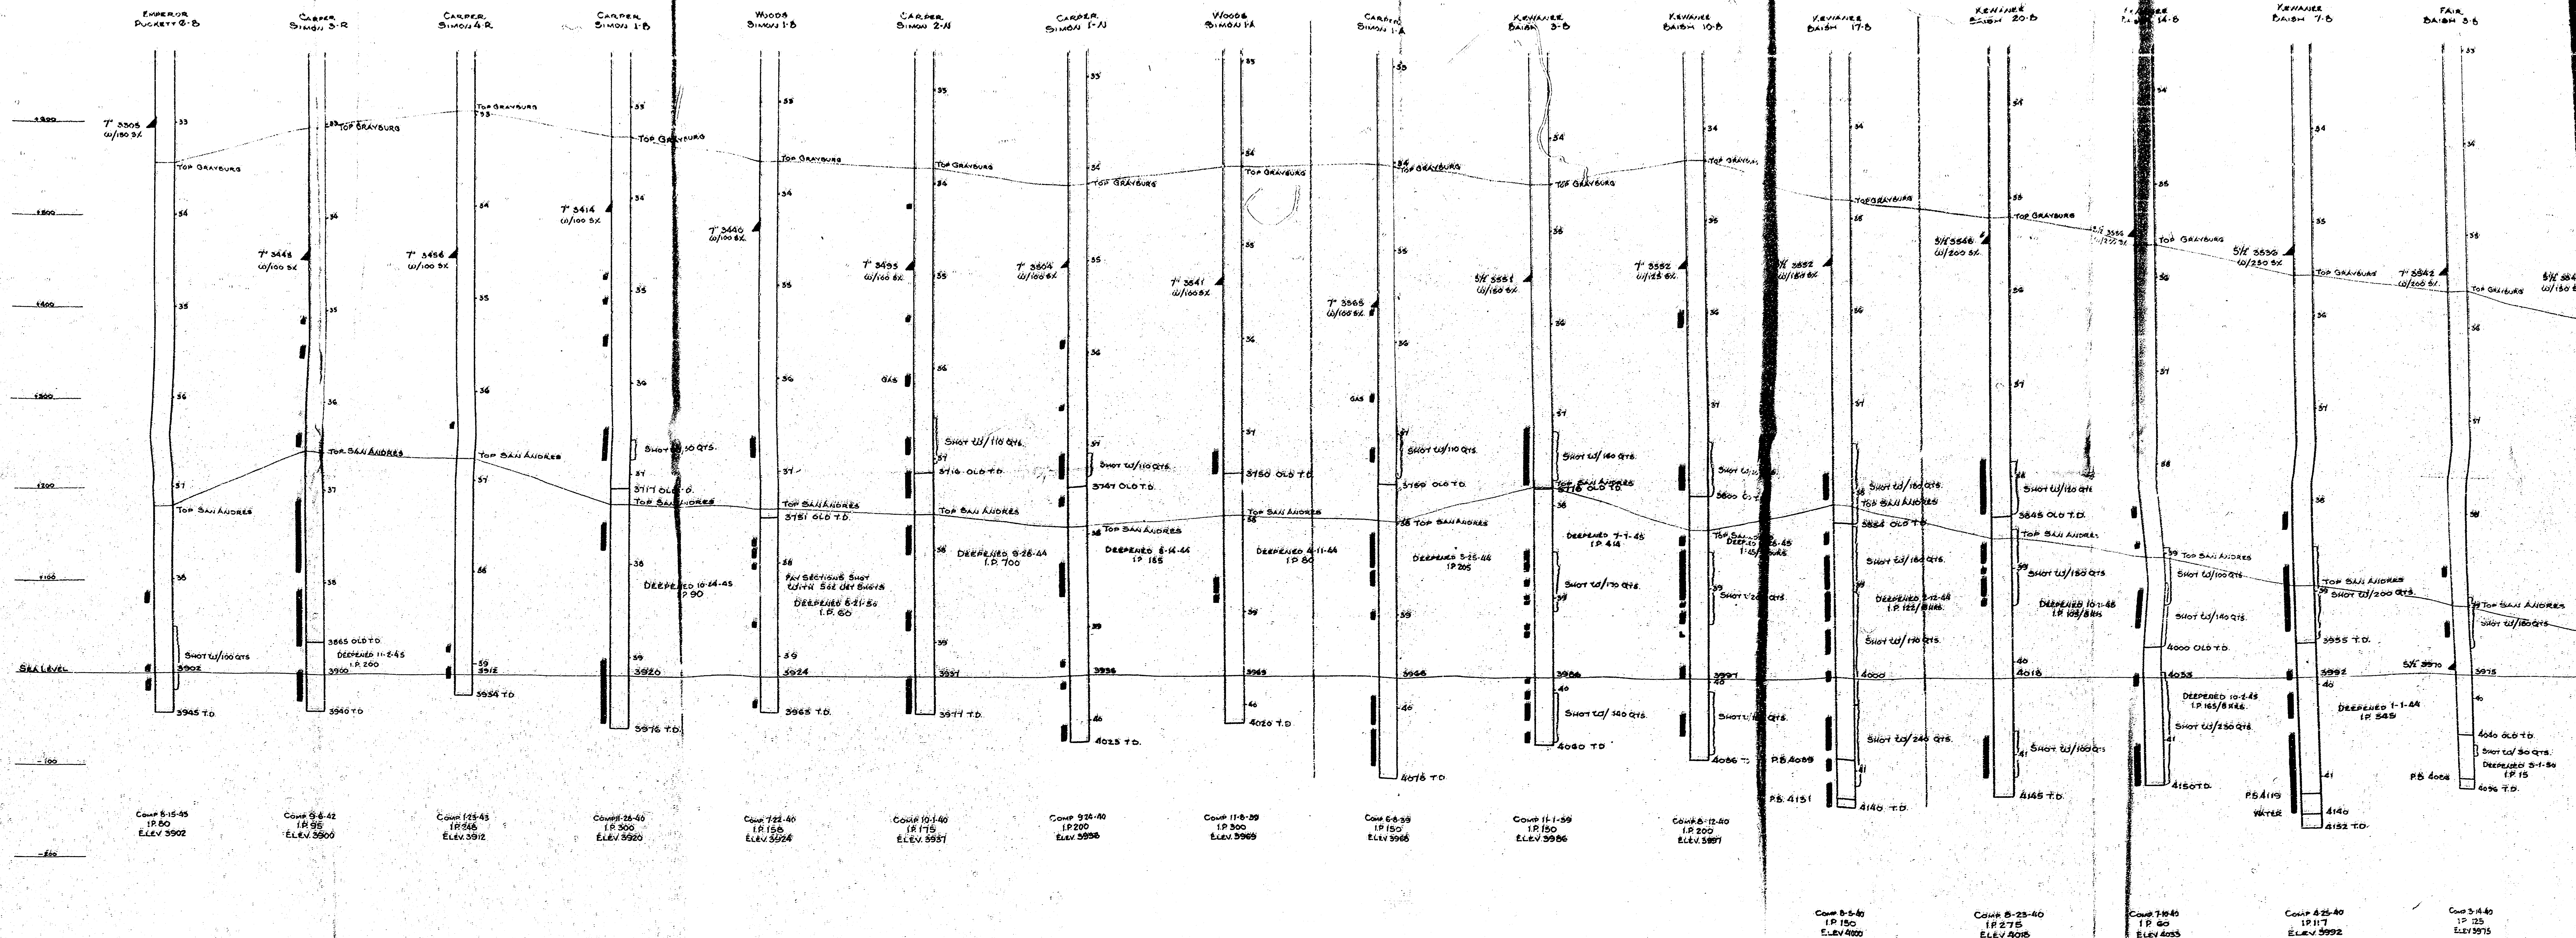

SECTION W-2-E

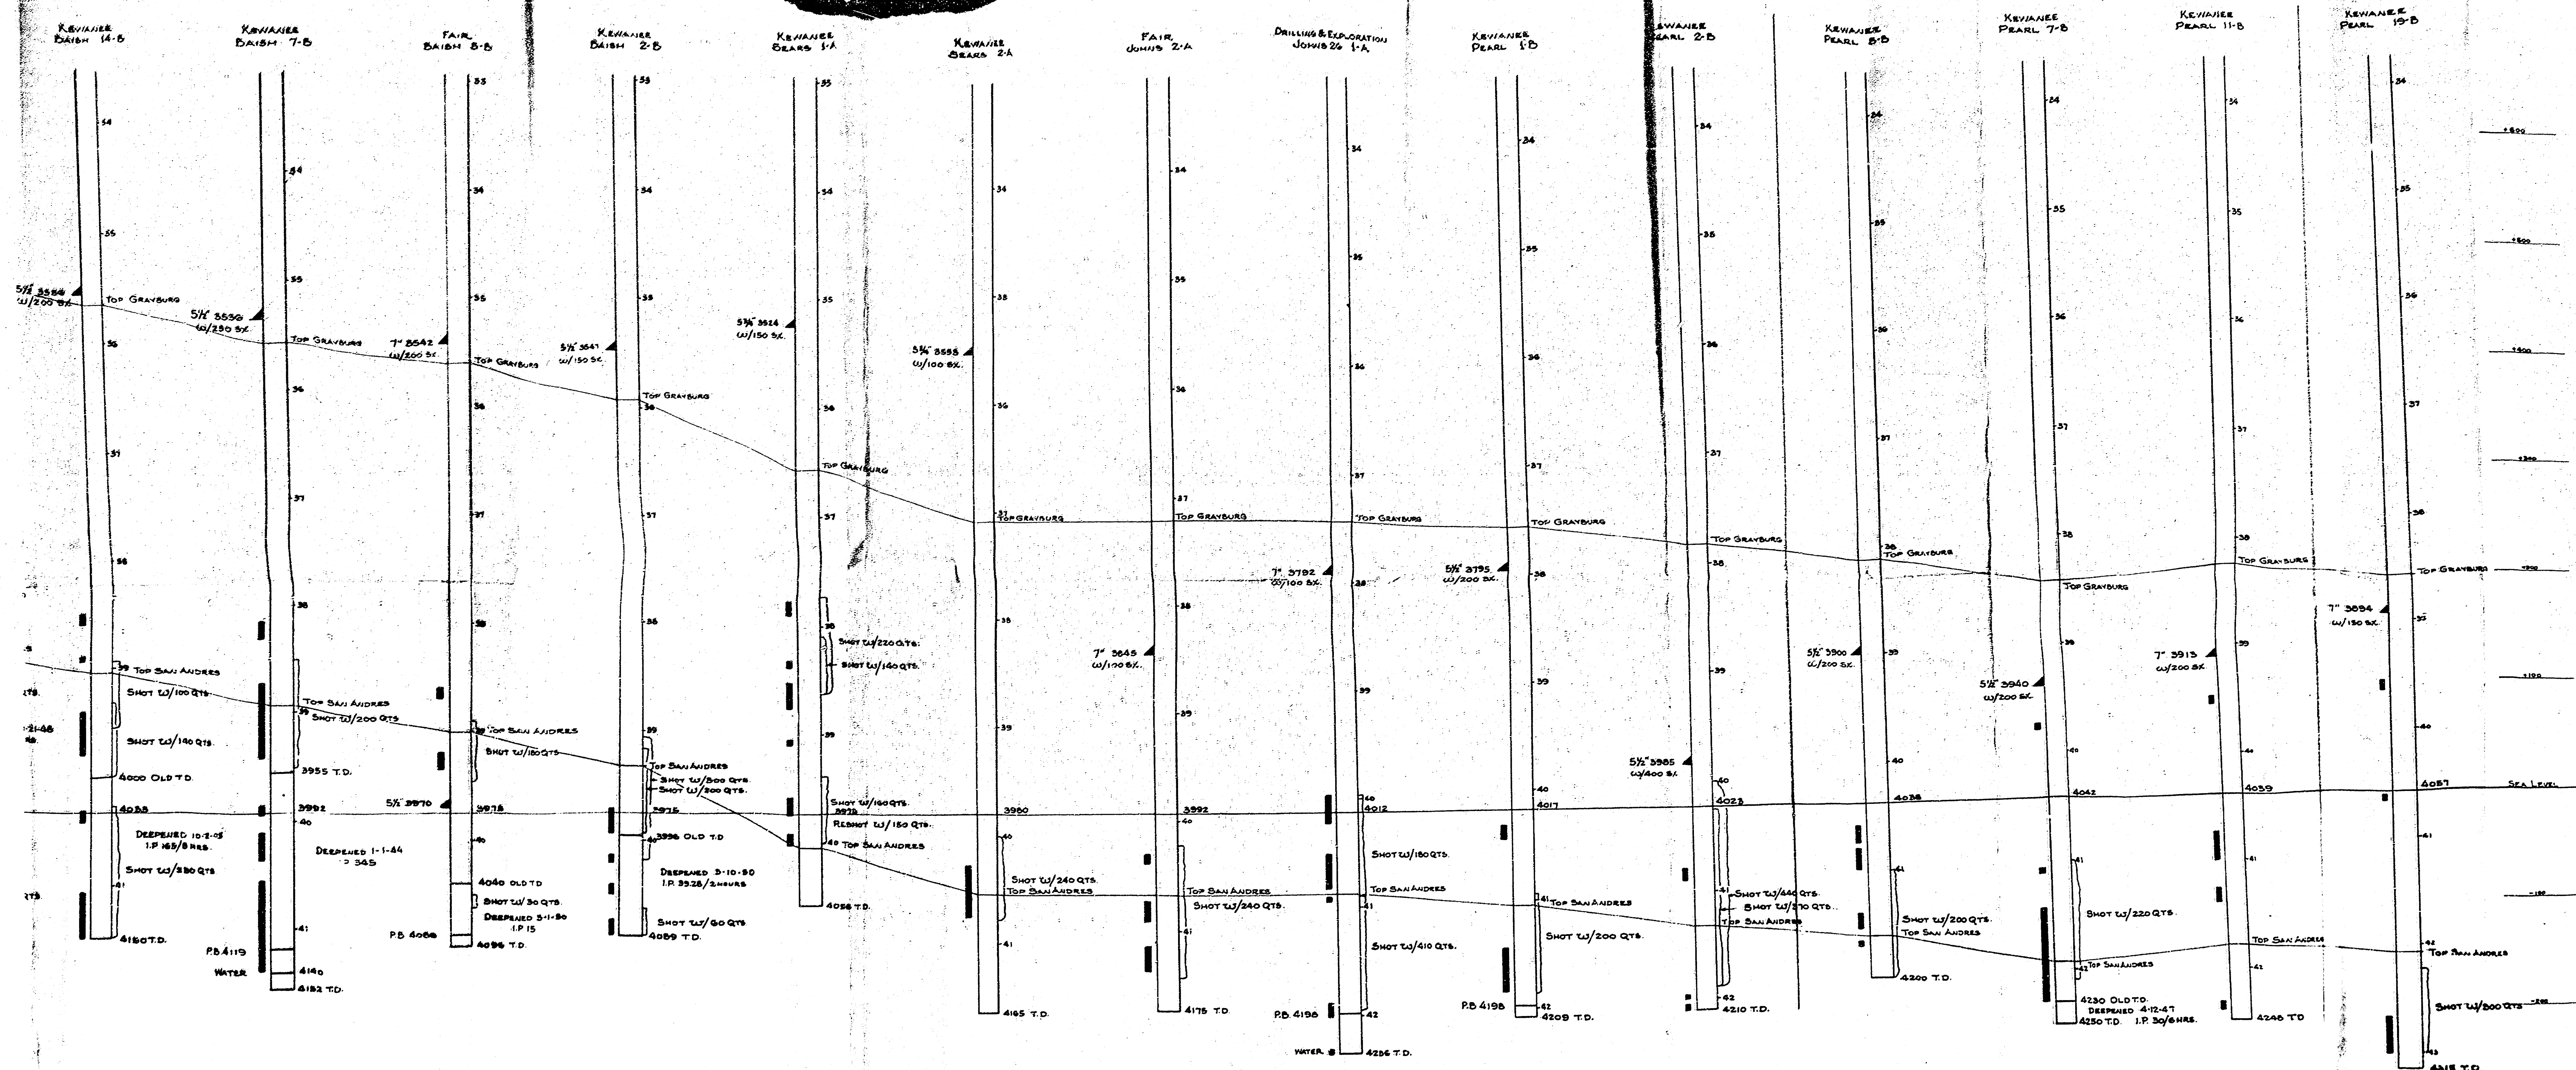

Comp 108-40
IP 80
Elev 4095

Comp 428-40
IP 117
Elev 4092

Comp 514-40
IP 125
Elev 4075

Comp 719-39
IP 215
Elev 3975

Comp 818-39
IP 210
Elev 3975

Comp 818-40
IP 48/104
Elev 3980

Comp 515-42
IP 56
Elev 3992

Comp 1230-41
IP 101/148
Elev 4012

Comp 511-42
IP 90/3 HRS
Elev 4017

Comp 429-42
IP 200
Elev 4025

Comp 915-42
IP 102/4 HRS
Elev 4036

Comp 1170-42
IP 10/1 HRS
Elev 4042

Comp 421-42
IP 120
Elev 4039

Comp 1230-42
IP 80
Elev 4087

SCALE
VERTICALLY 1" = 50'
HORIZONTALLY 1" = 400'

SECTION W-2-E

