



Case No.

1342


Large Exhibit

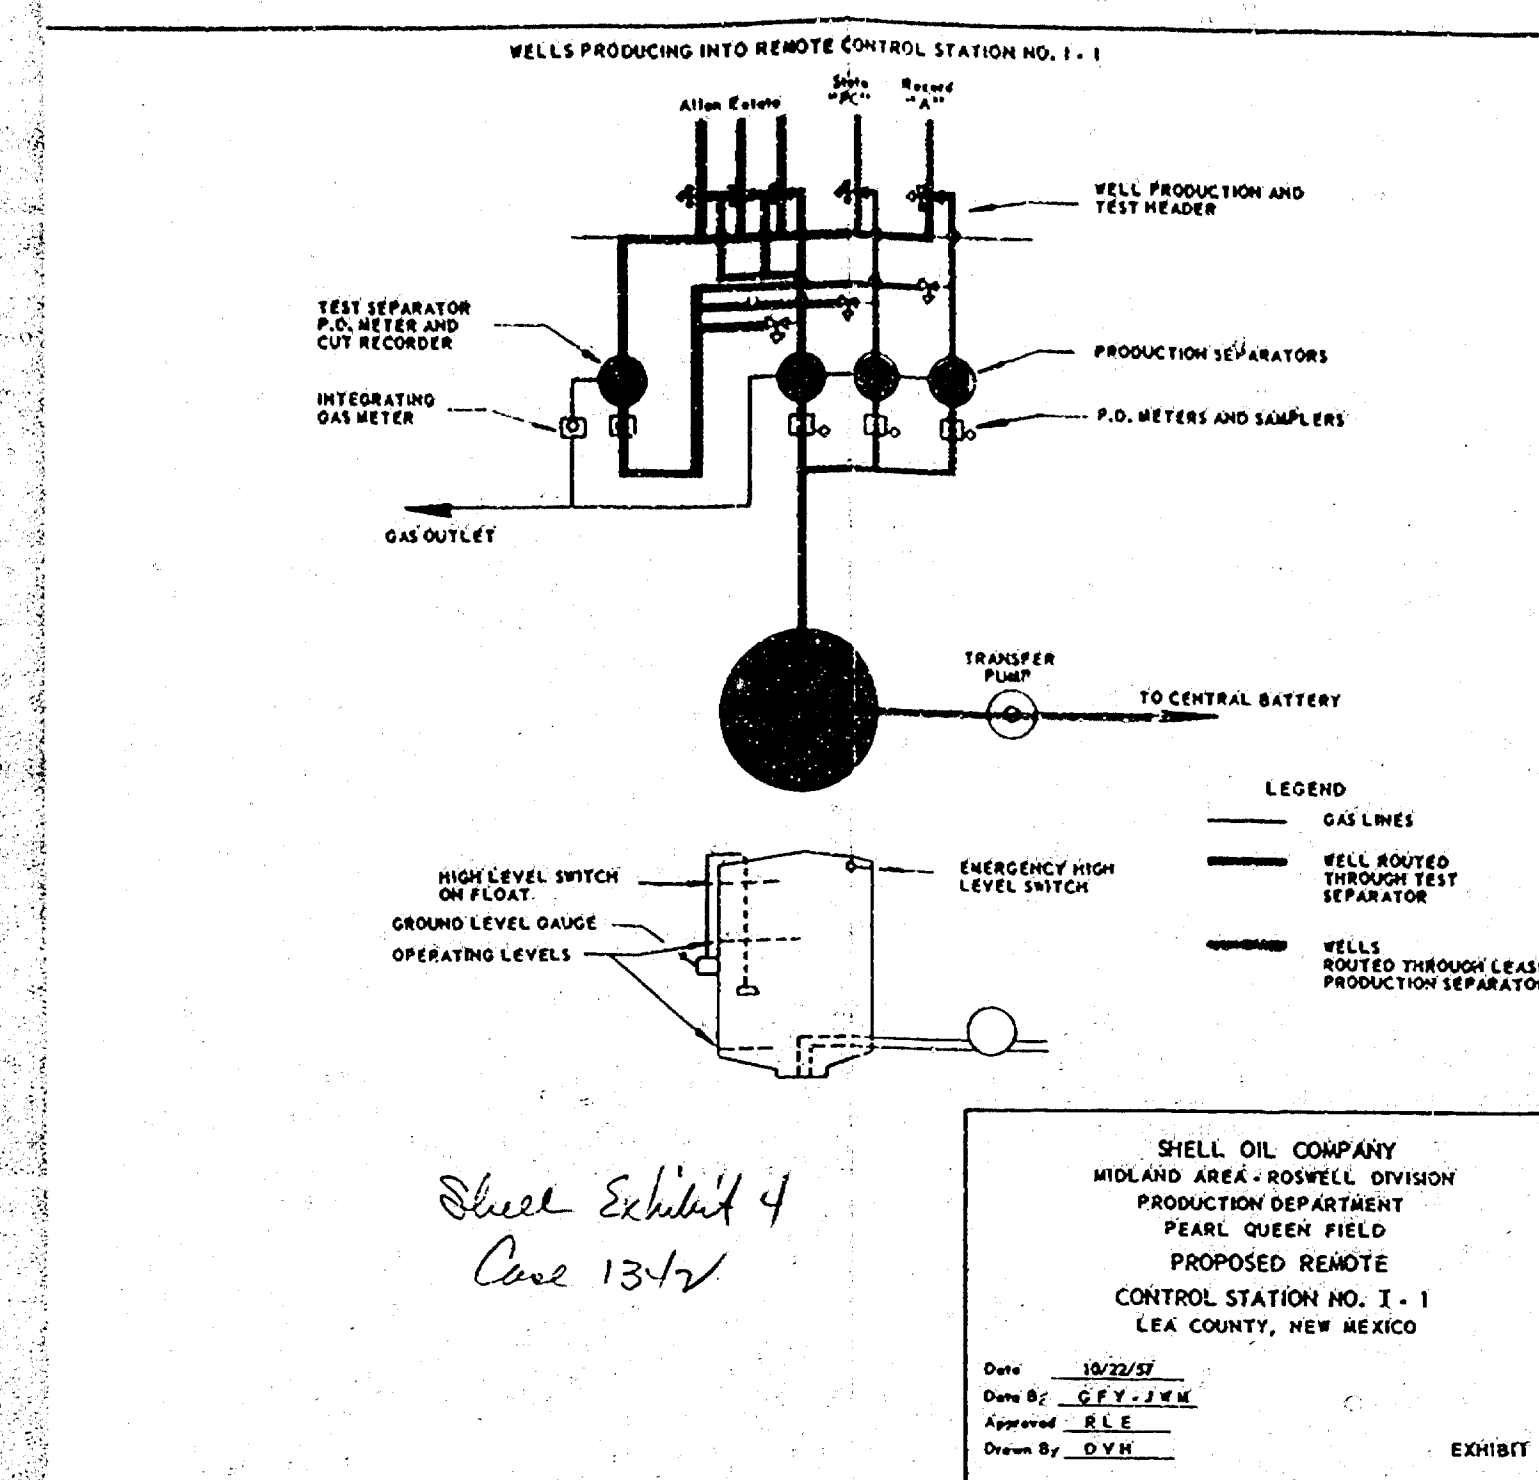

John R. 11/11

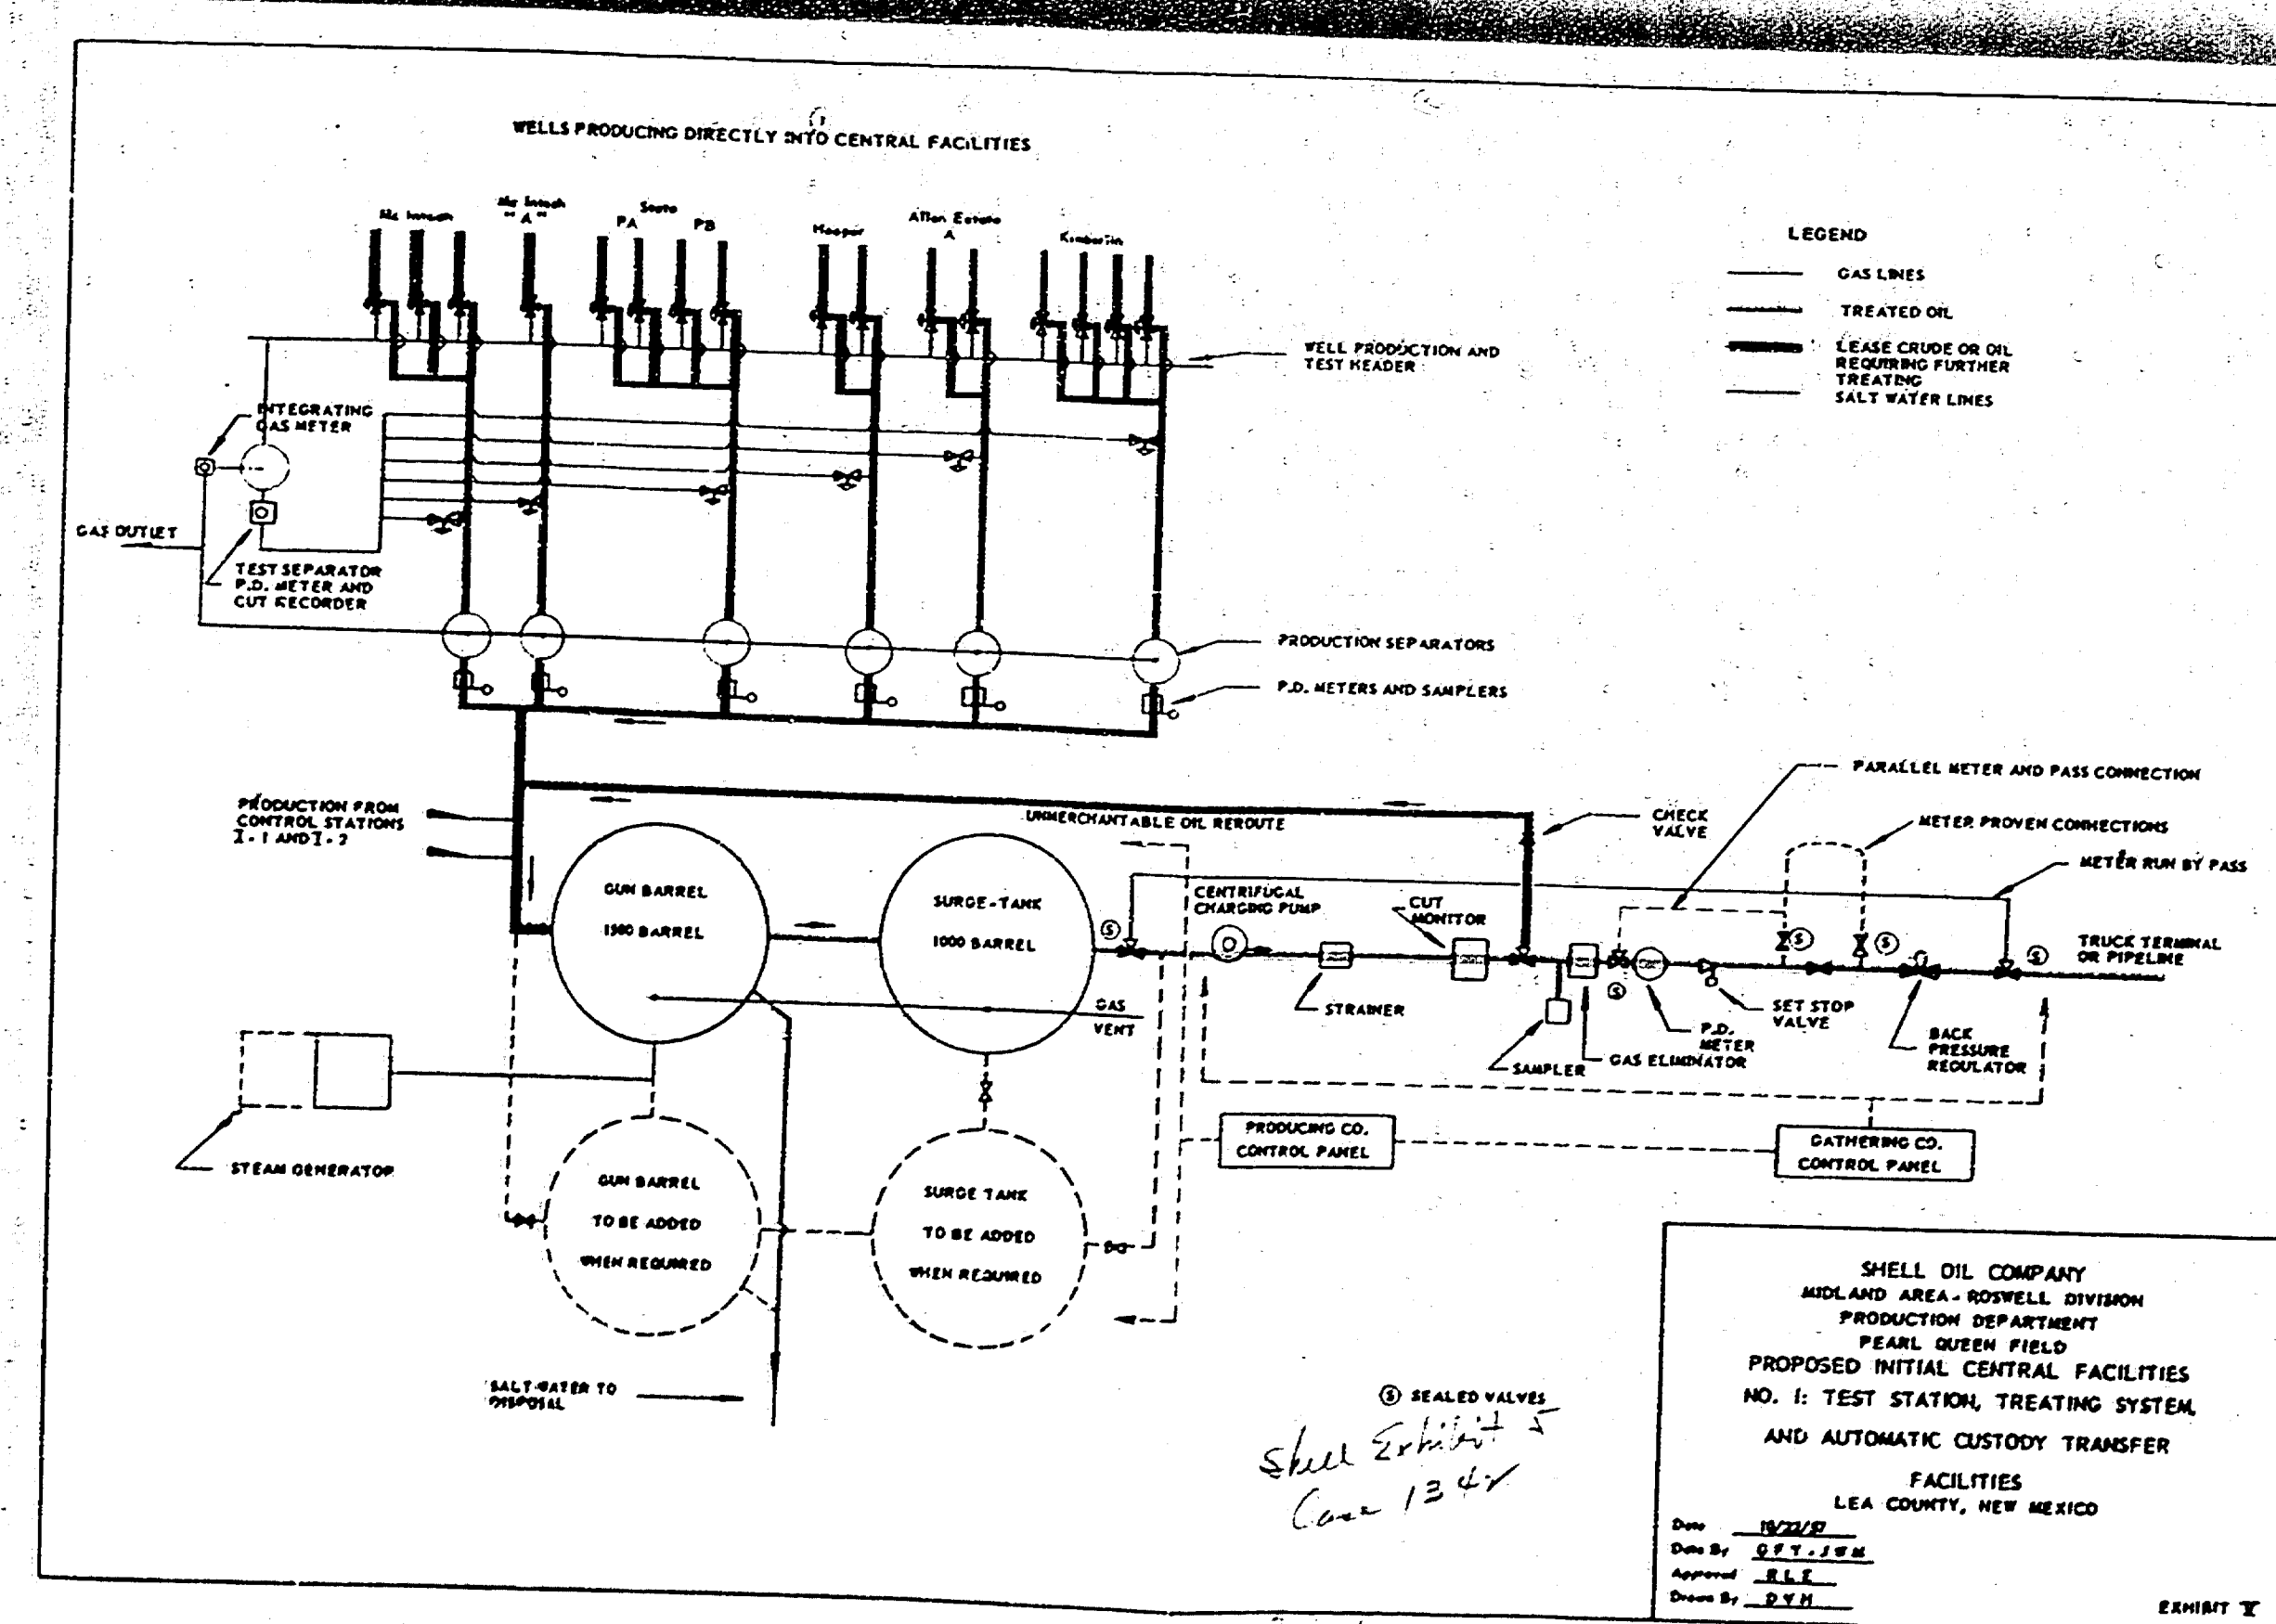

R 35 E

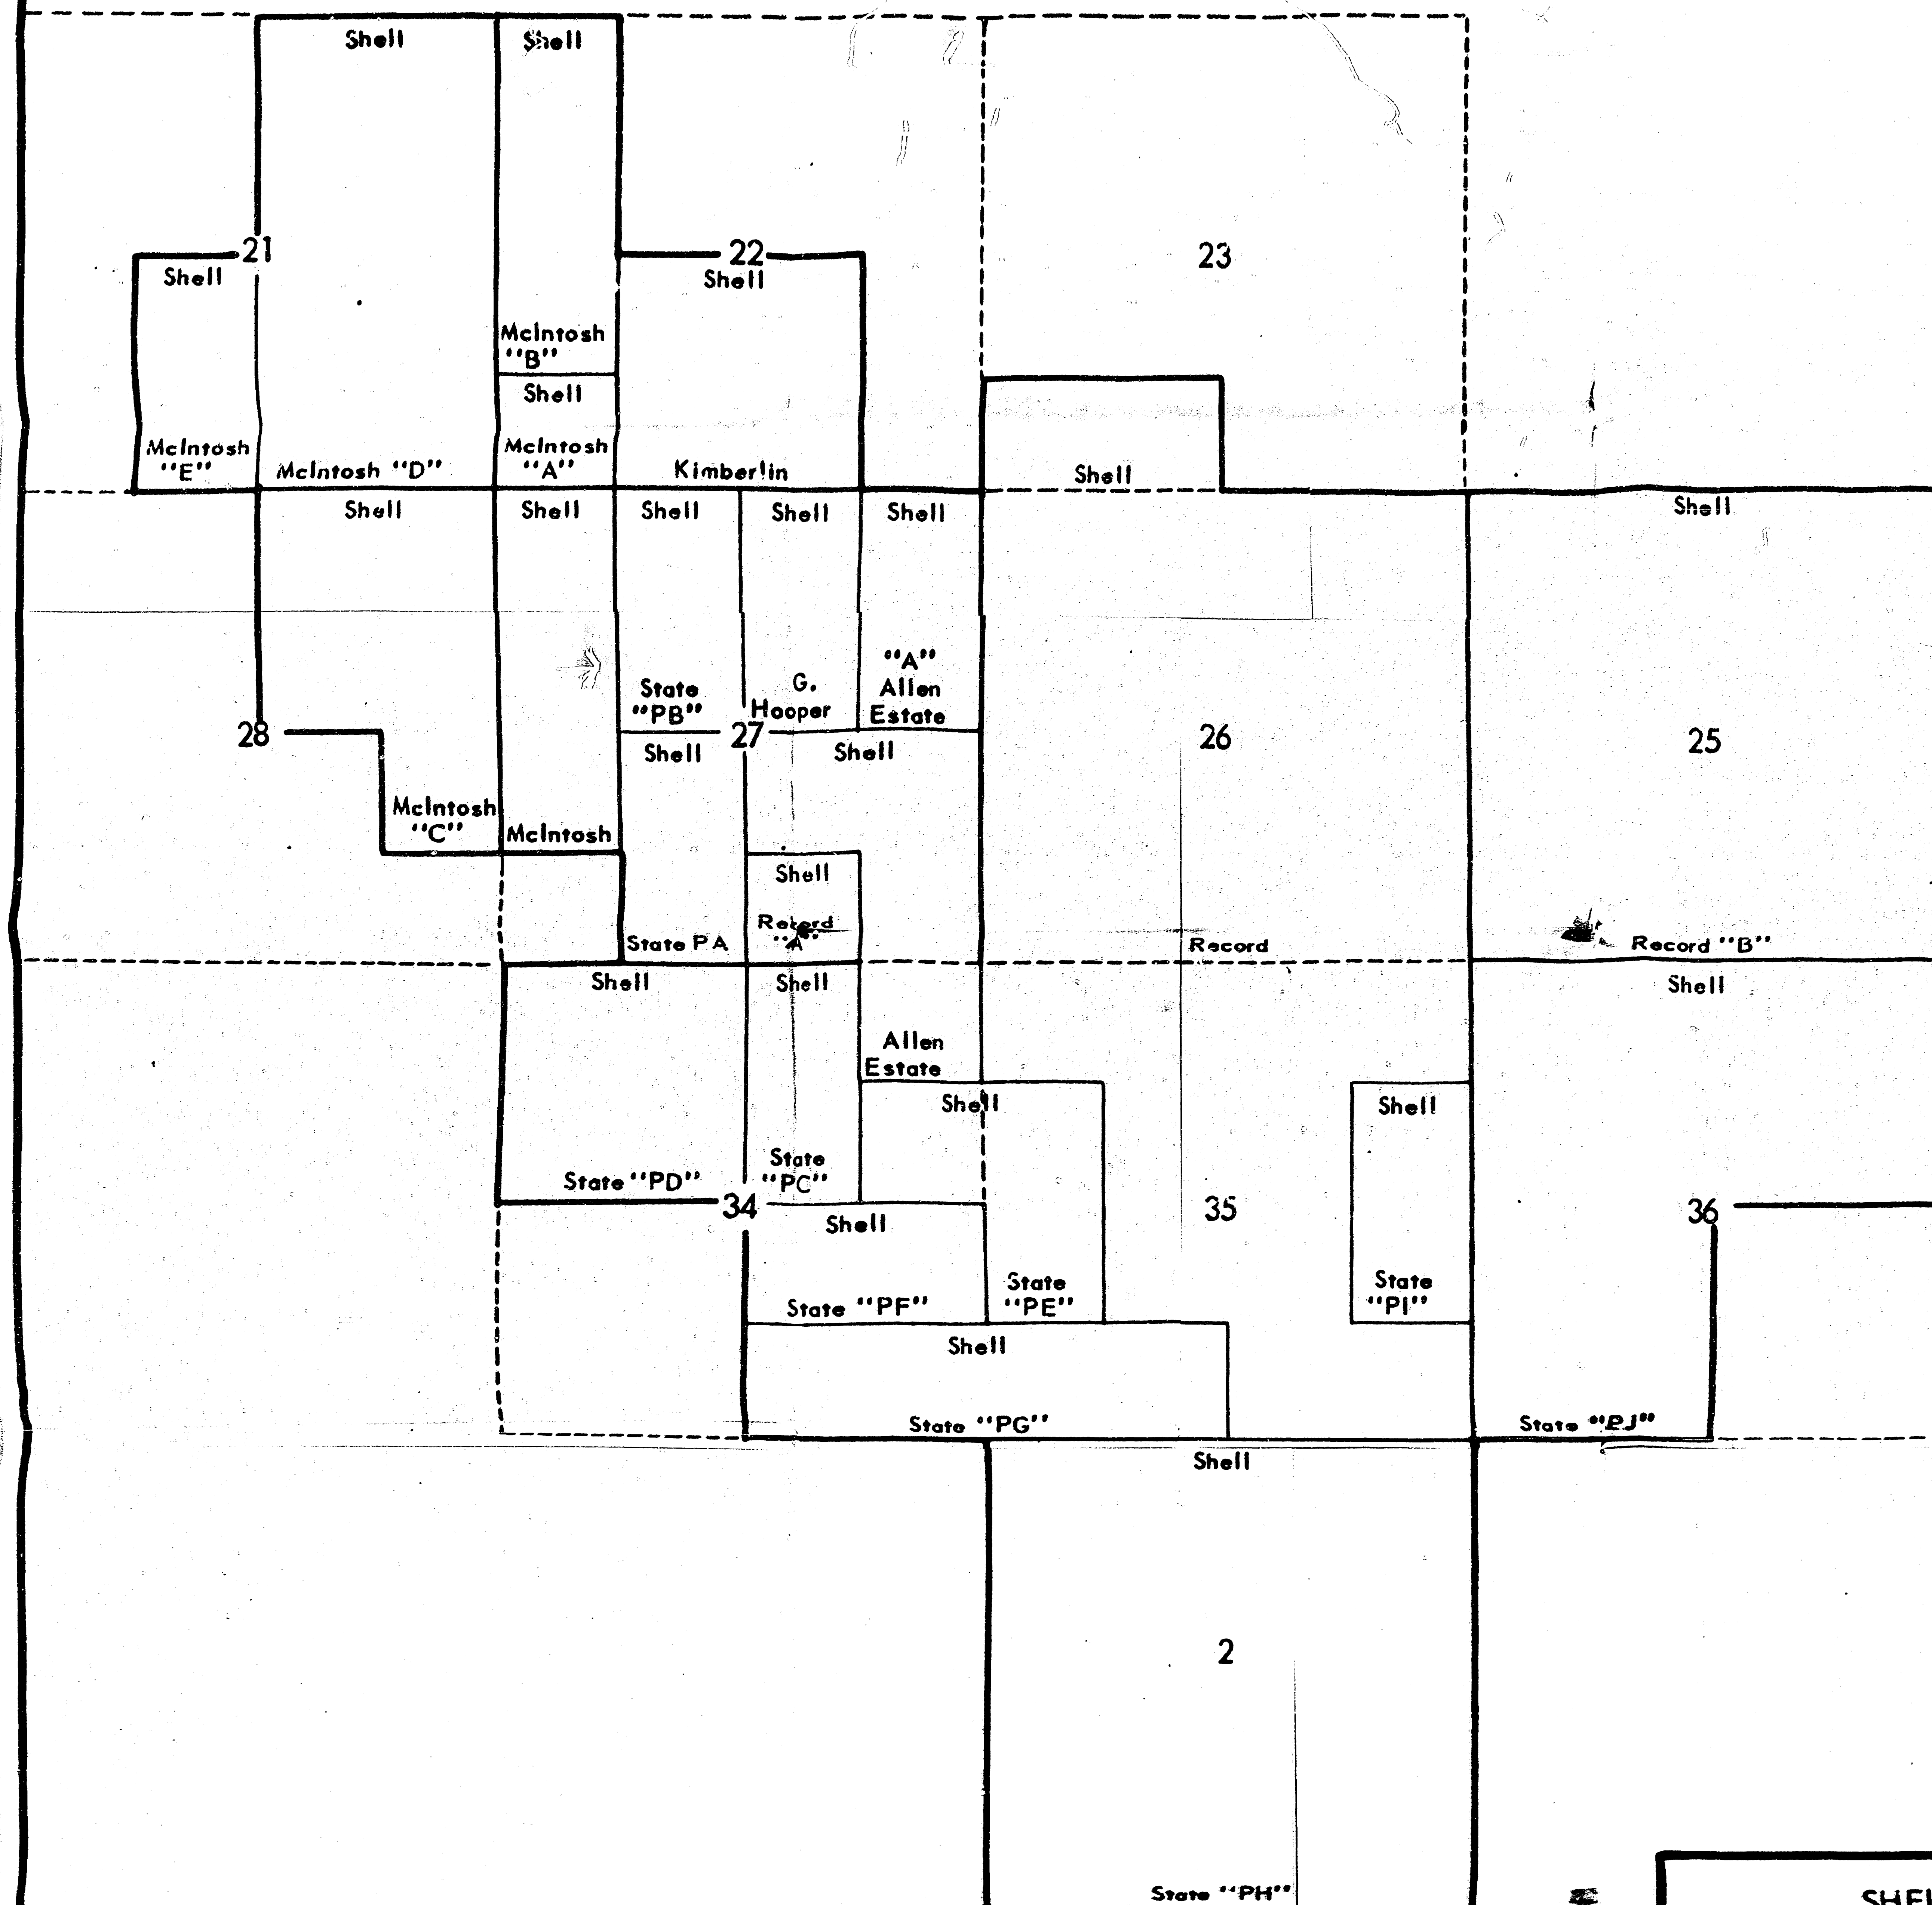T
19
S

SHELL OIL COMPANY
MIDLAND AREA - ROSWELL DIVISION
PRODUCTION DEPARTMENT
PEARL QUEEN FIELD
PROPOSED LEASES INCLUDED
WITHIN EXCEPTION
LEA COUNTY, NEW MEXICO

Scale: 1" = 1/2 mile


Date 10/9/57


Date By G.F.Y.-J.W.M.

Approved R.L.E.

Drawn By J.W.D.

EXHIBIT I

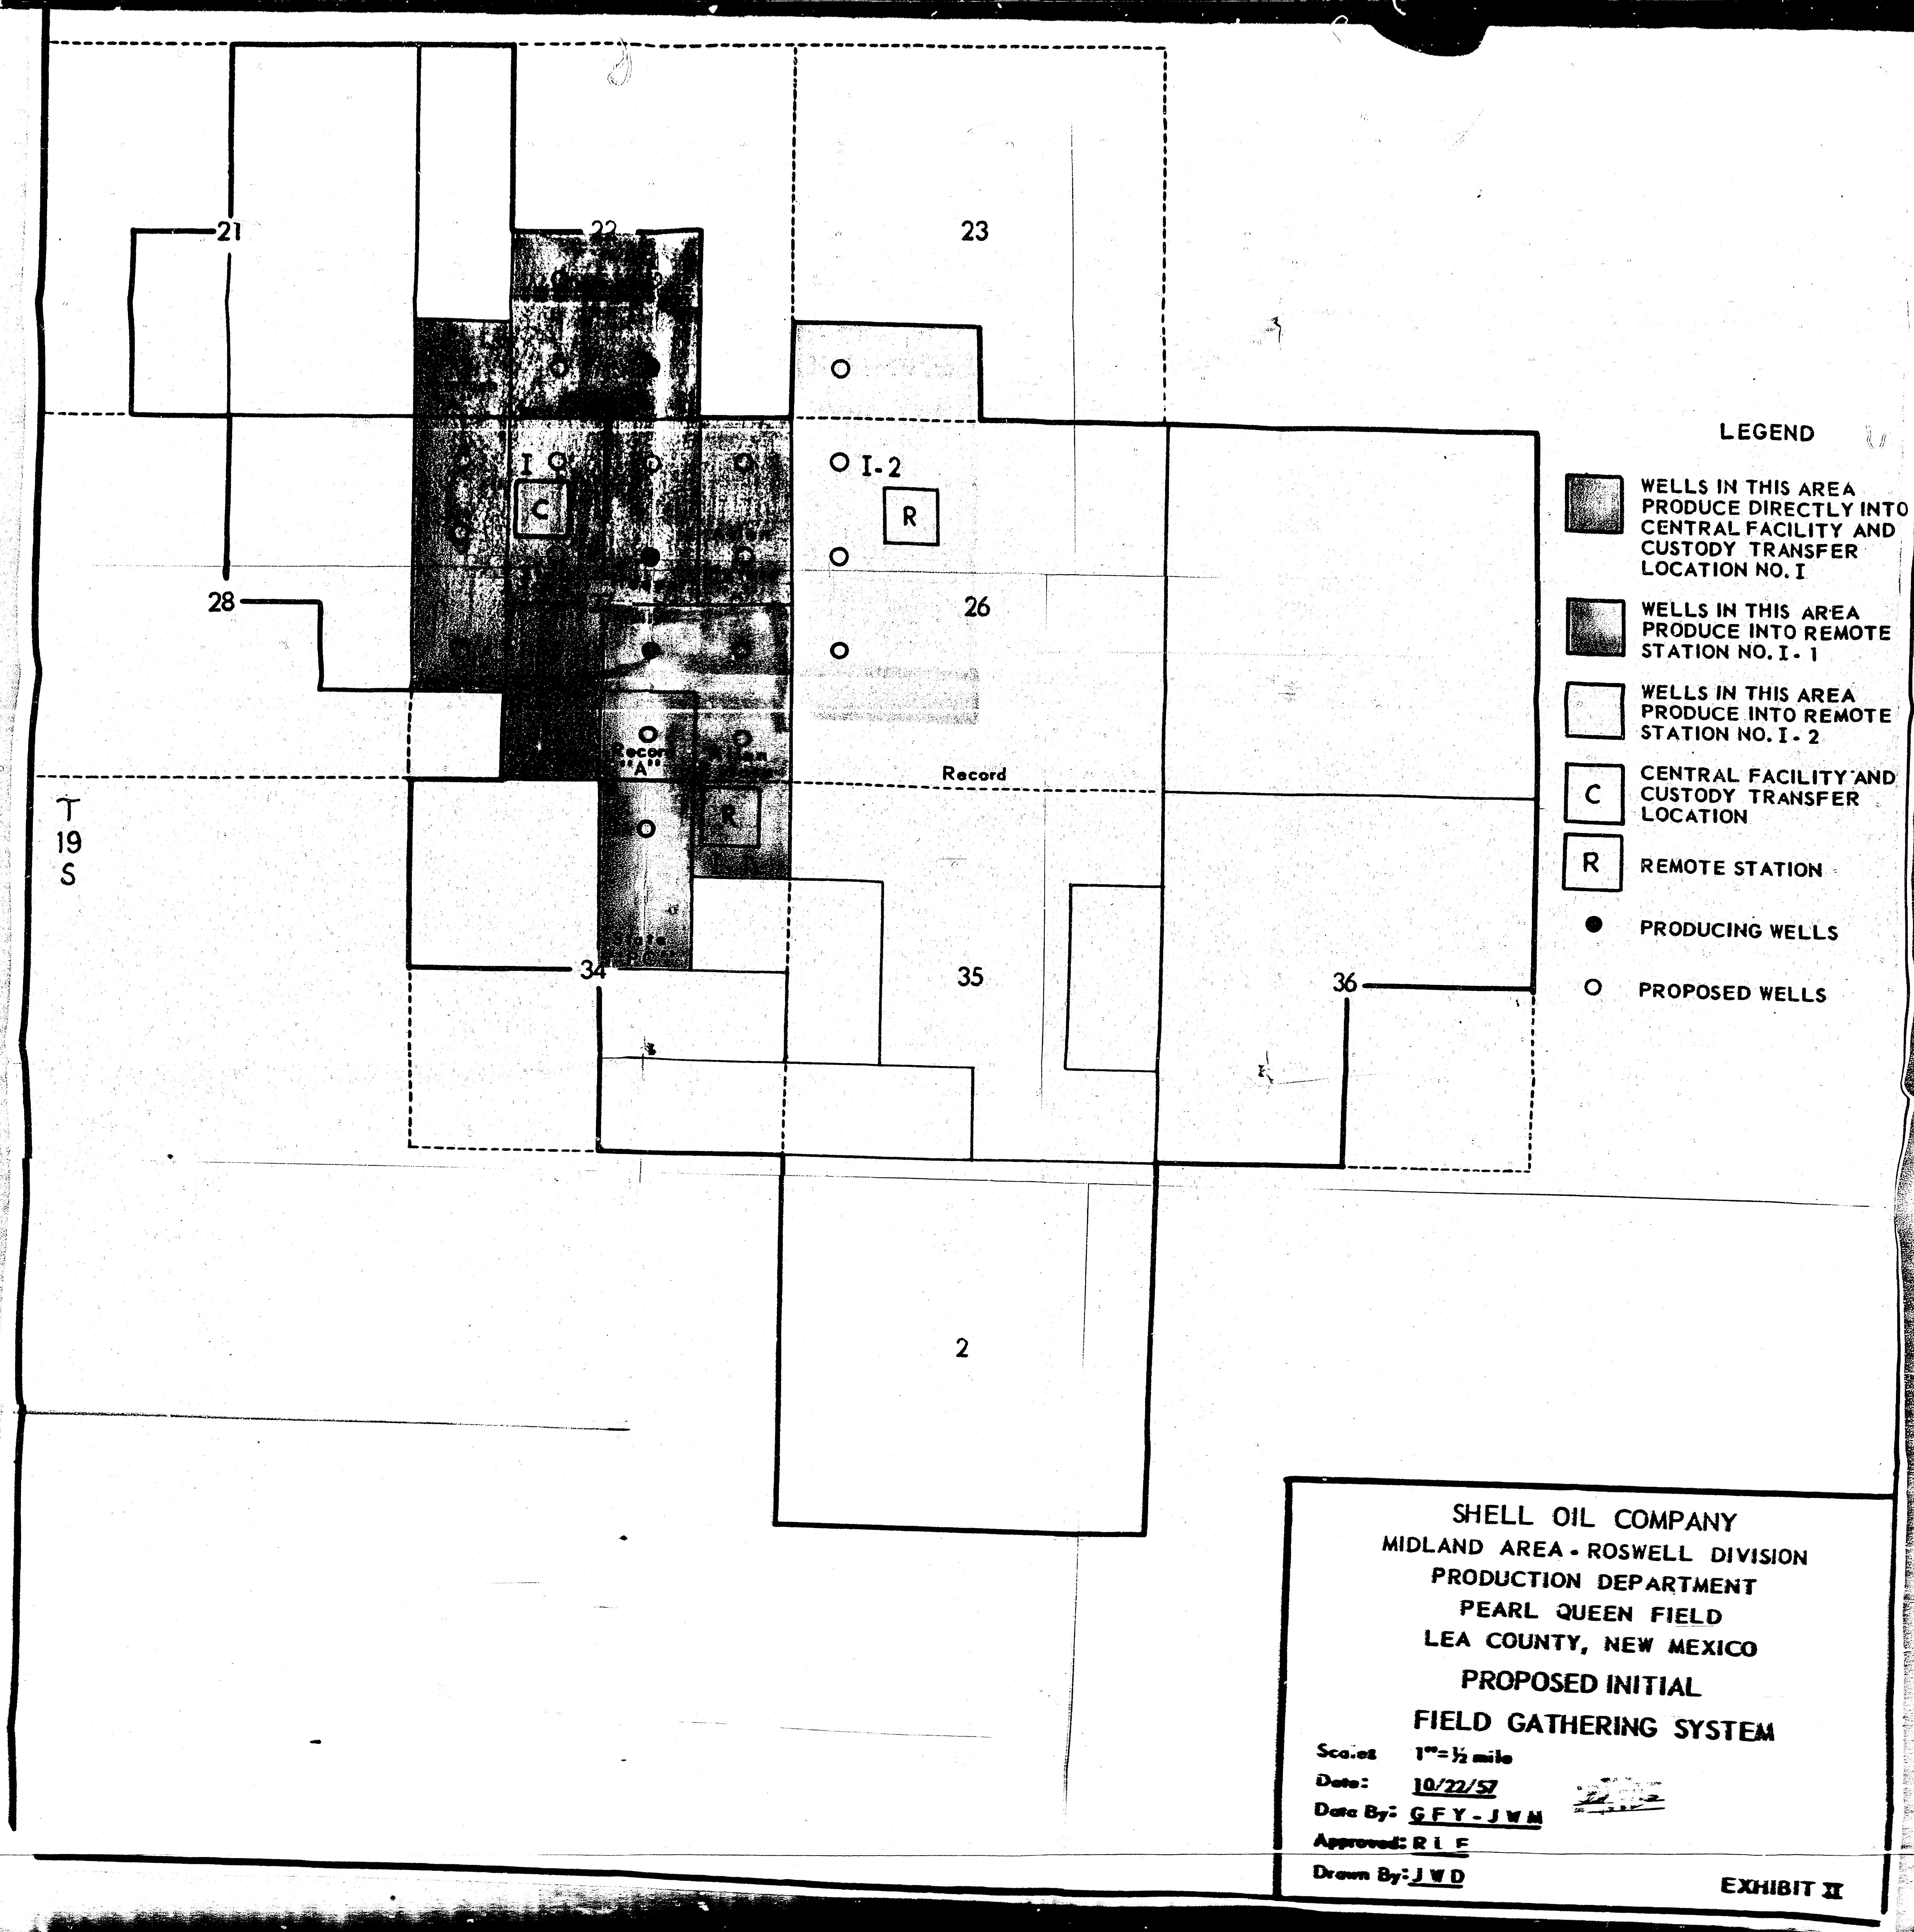

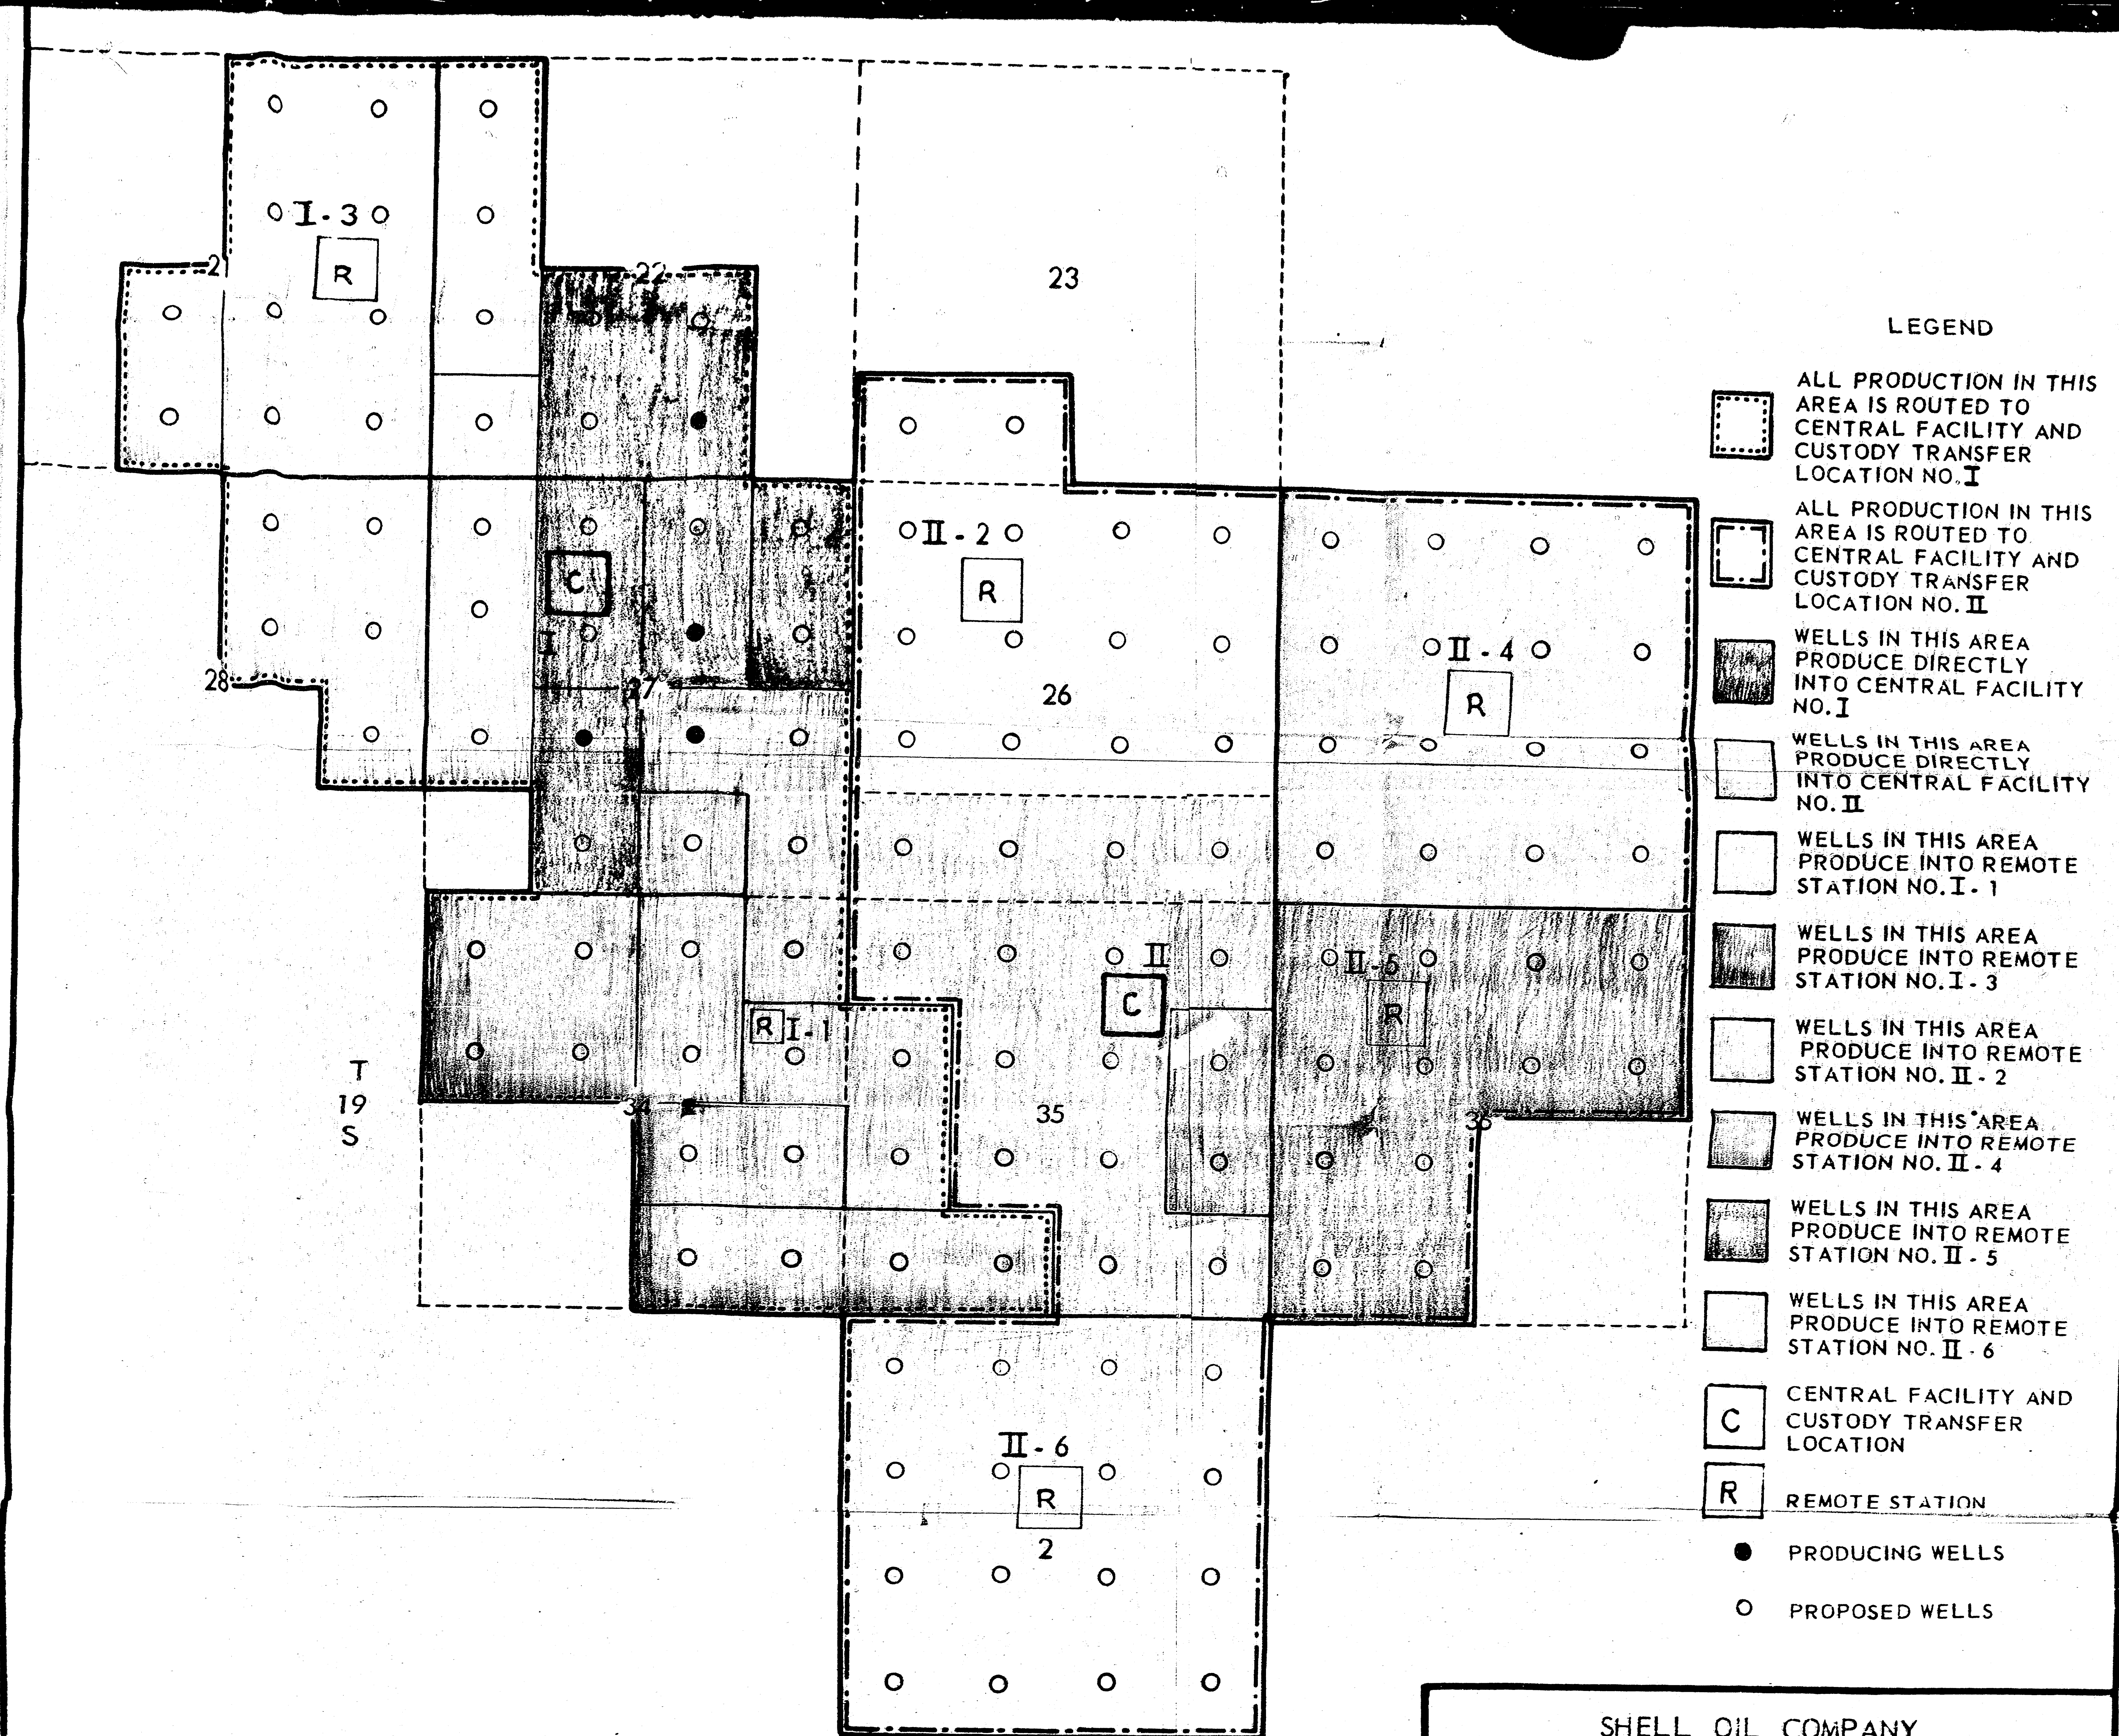

LEGEND



- ALL PRODUCTION IN THIS AREA IS ROUTED TO CENTRAL FACILITY AND CUSTODY TRANSFER LOCATION NO. I
- ALL PRODUCTION IN THIS AREA IS ROUTED TO CENTRAL FACILITY AND CUSTODY TRANSFER LOCATION NO. II
- WELLS IN THIS AREA PRODUCE DIRECTLY INTO CENTRAL FACILITY NO. I
- WELLS IN THIS AREA PRODUCE DIRECTLY INTO CENTRAL FACILITY NO. II
- WELLS IN THIS AREA PRODUCE INTO REMOTE STATION NO. I - 1
- WELLS IN THIS AREA PRODUCE INTO REMOTE STATION NO. I - 3
- WELLS IN THIS AREA PRODUCE INTO REMOTE STATION NO. II - 2
- WELLS IN THIS AREA PRODUCE INTO REMOTE STATION NO. II - 4
- WELLS IN THIS AREA PRODUCE INTO REMOTE STATION NO. II - 5
- WELLS IN THIS AREA PRODUCE INTO REMOTE STATION NO. II - 6
- CENTRAL FACILITY AND CUSTODY TRANSFER LOCATION
- REMOTE STATION
- PRODUCING WELLS
- PROPOSED WELLS

SHELL OIL COMPANY
 MIDLAND AREA - ROSWELL DIVISION
 PRODUCTION DEPARTMENT
 PEARL QUEEN FIELD
 PROPOSED FUTURE
 FIELD GATHERING SYSTEM
 LEA COUNTY, NEW MEXICO

Scale: 1" = 1/2 mile
 Date: 10.22.57
 Data By: G.F.Y. - J.W.M.
 Approved: R.E.E.
 Drawn By: J.W.D.

EXHIBIT III

WELLS PRODUCING INTO REMOTE CONTROL STATION NO. 1. 1

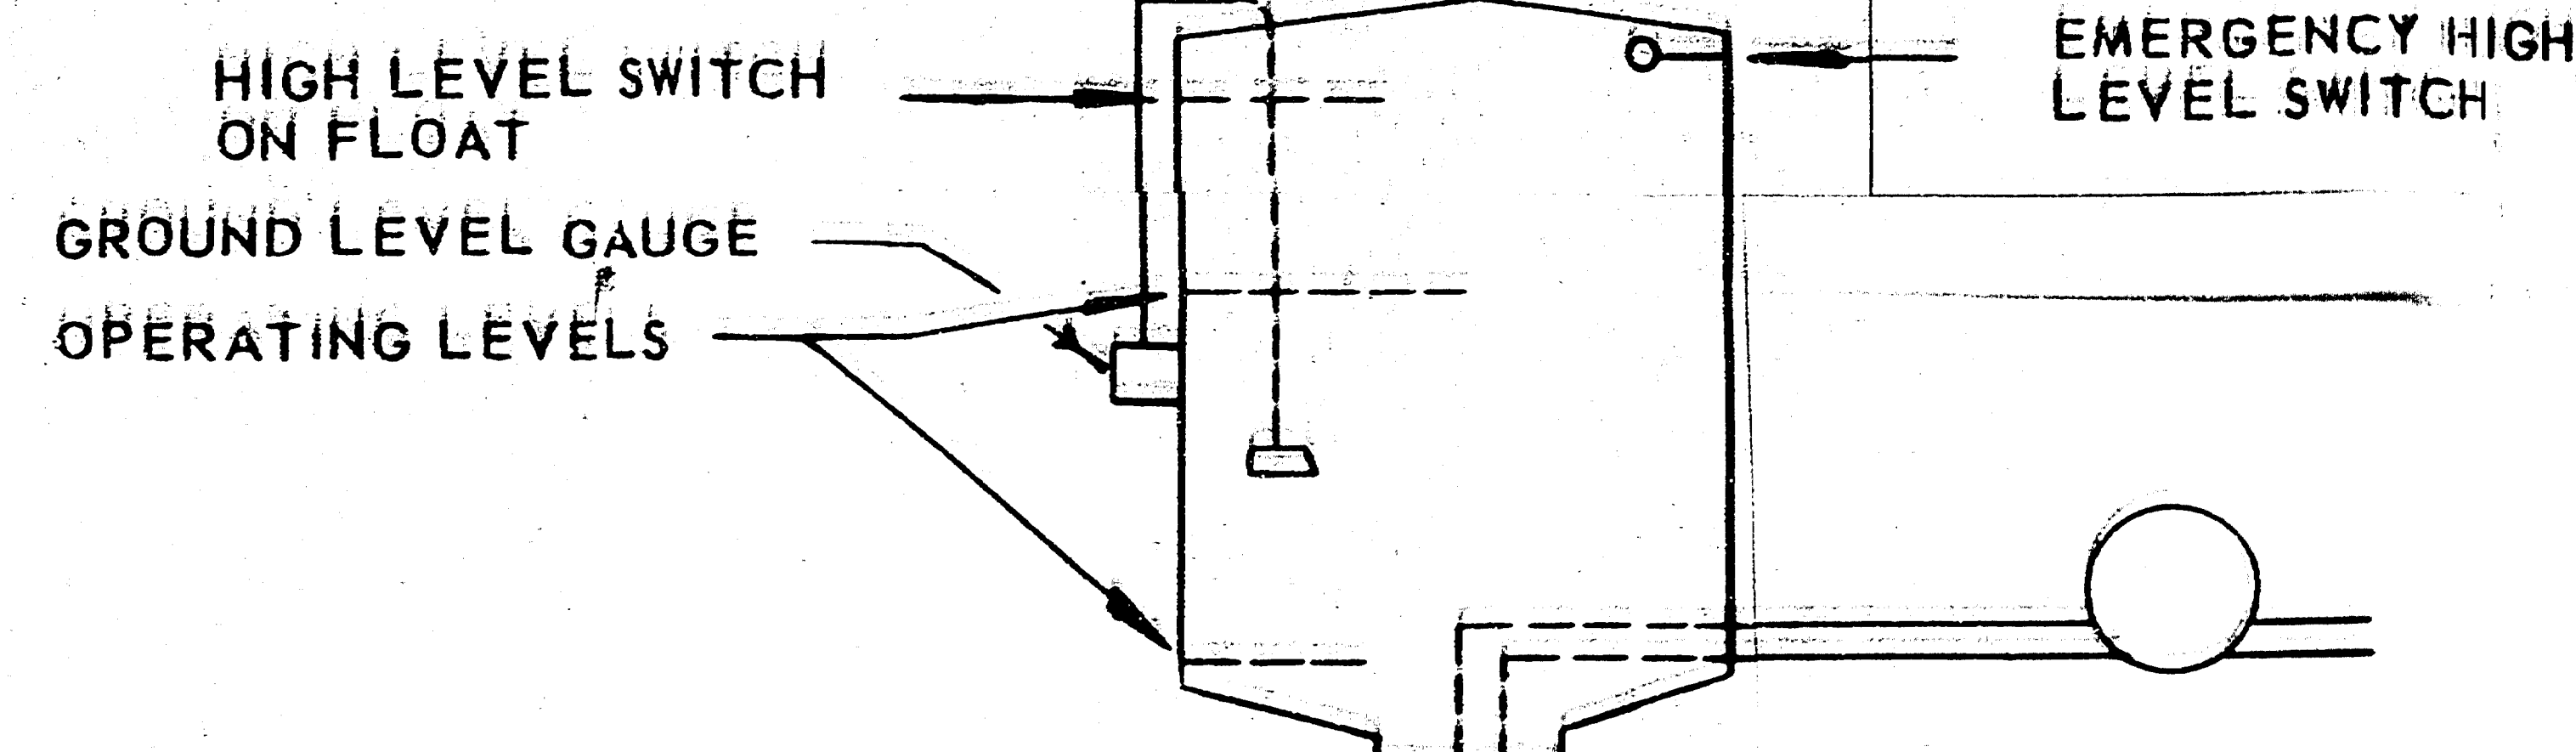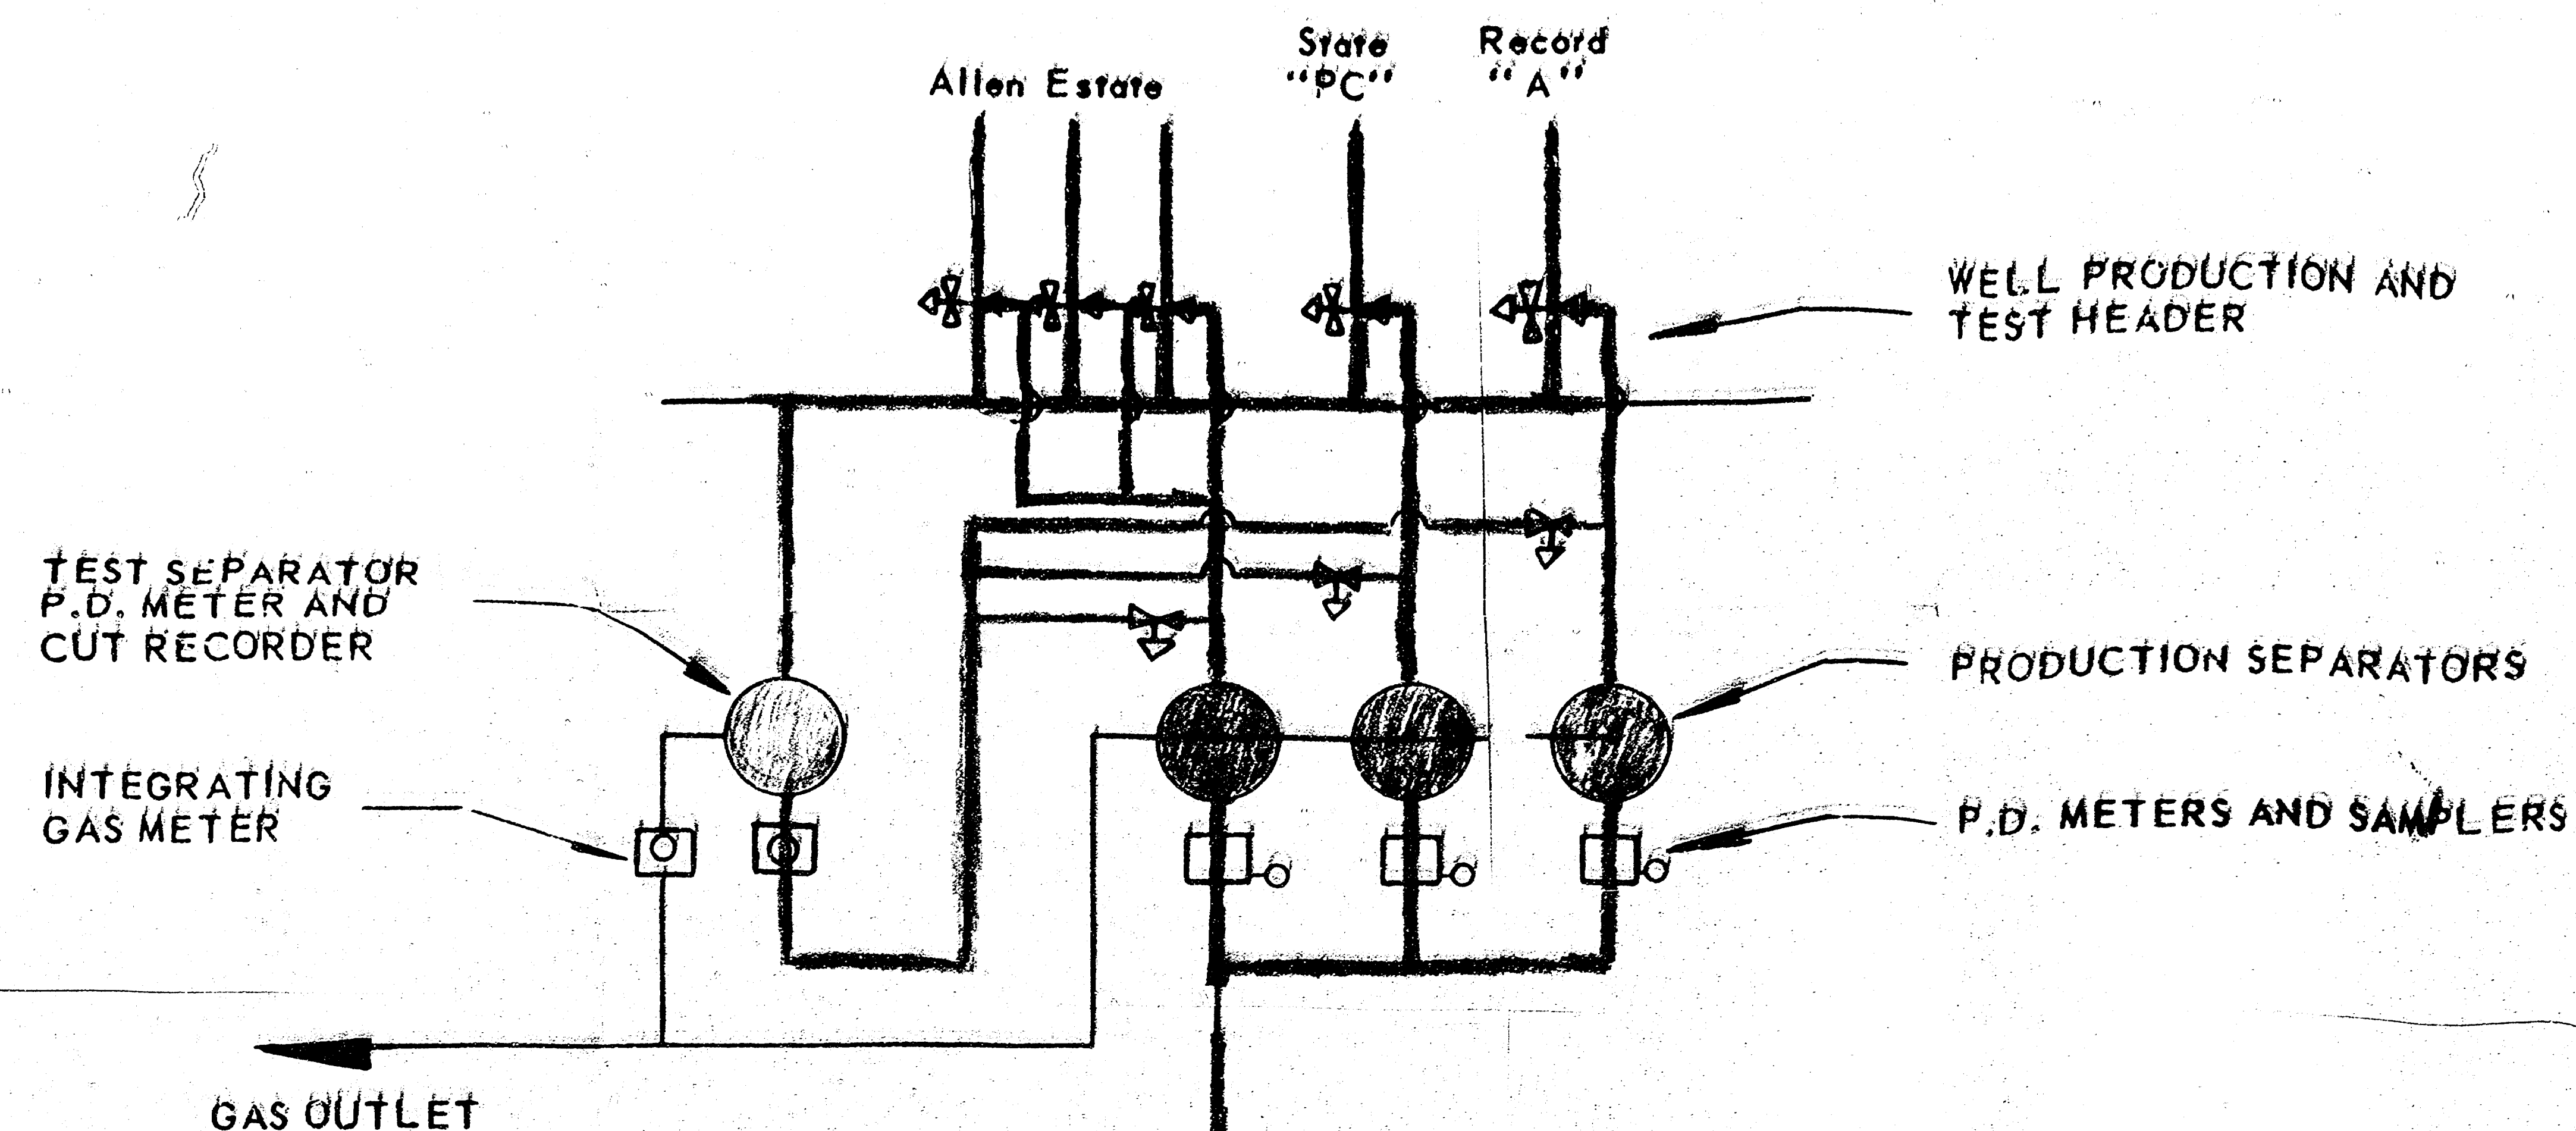

LEGEND

- GAS LINES
- WELL ROUTED THROUGH TEST SEPARATOR
- WELLS ROUTED THROUGH LEASE PRODUCTION SEPARATORS

SHELL OIL COMPANY
MIDLAND AREA - ROSWELL DIVISION
PRODUCTION DEPARTMENT
PEARL QUEEN FIELD
PROPOSED REMOTE
CONTROL STATION NO. 1. 1
LEA COUNTY, NEW MEXICO


Date 10 22 57
Data By GFY - J W N
Approved R L E
Drawn by D V H

EXHIBIT IV

WELLS PRODUCING DIRECTLY INTO CENTRAL FACILITIES

LEGEND

- GAS LINES
- TREATED OIL
- LEASE CRUDE OR OIL REQUIRING FURTHER TREATING
- SALT WATER LINES

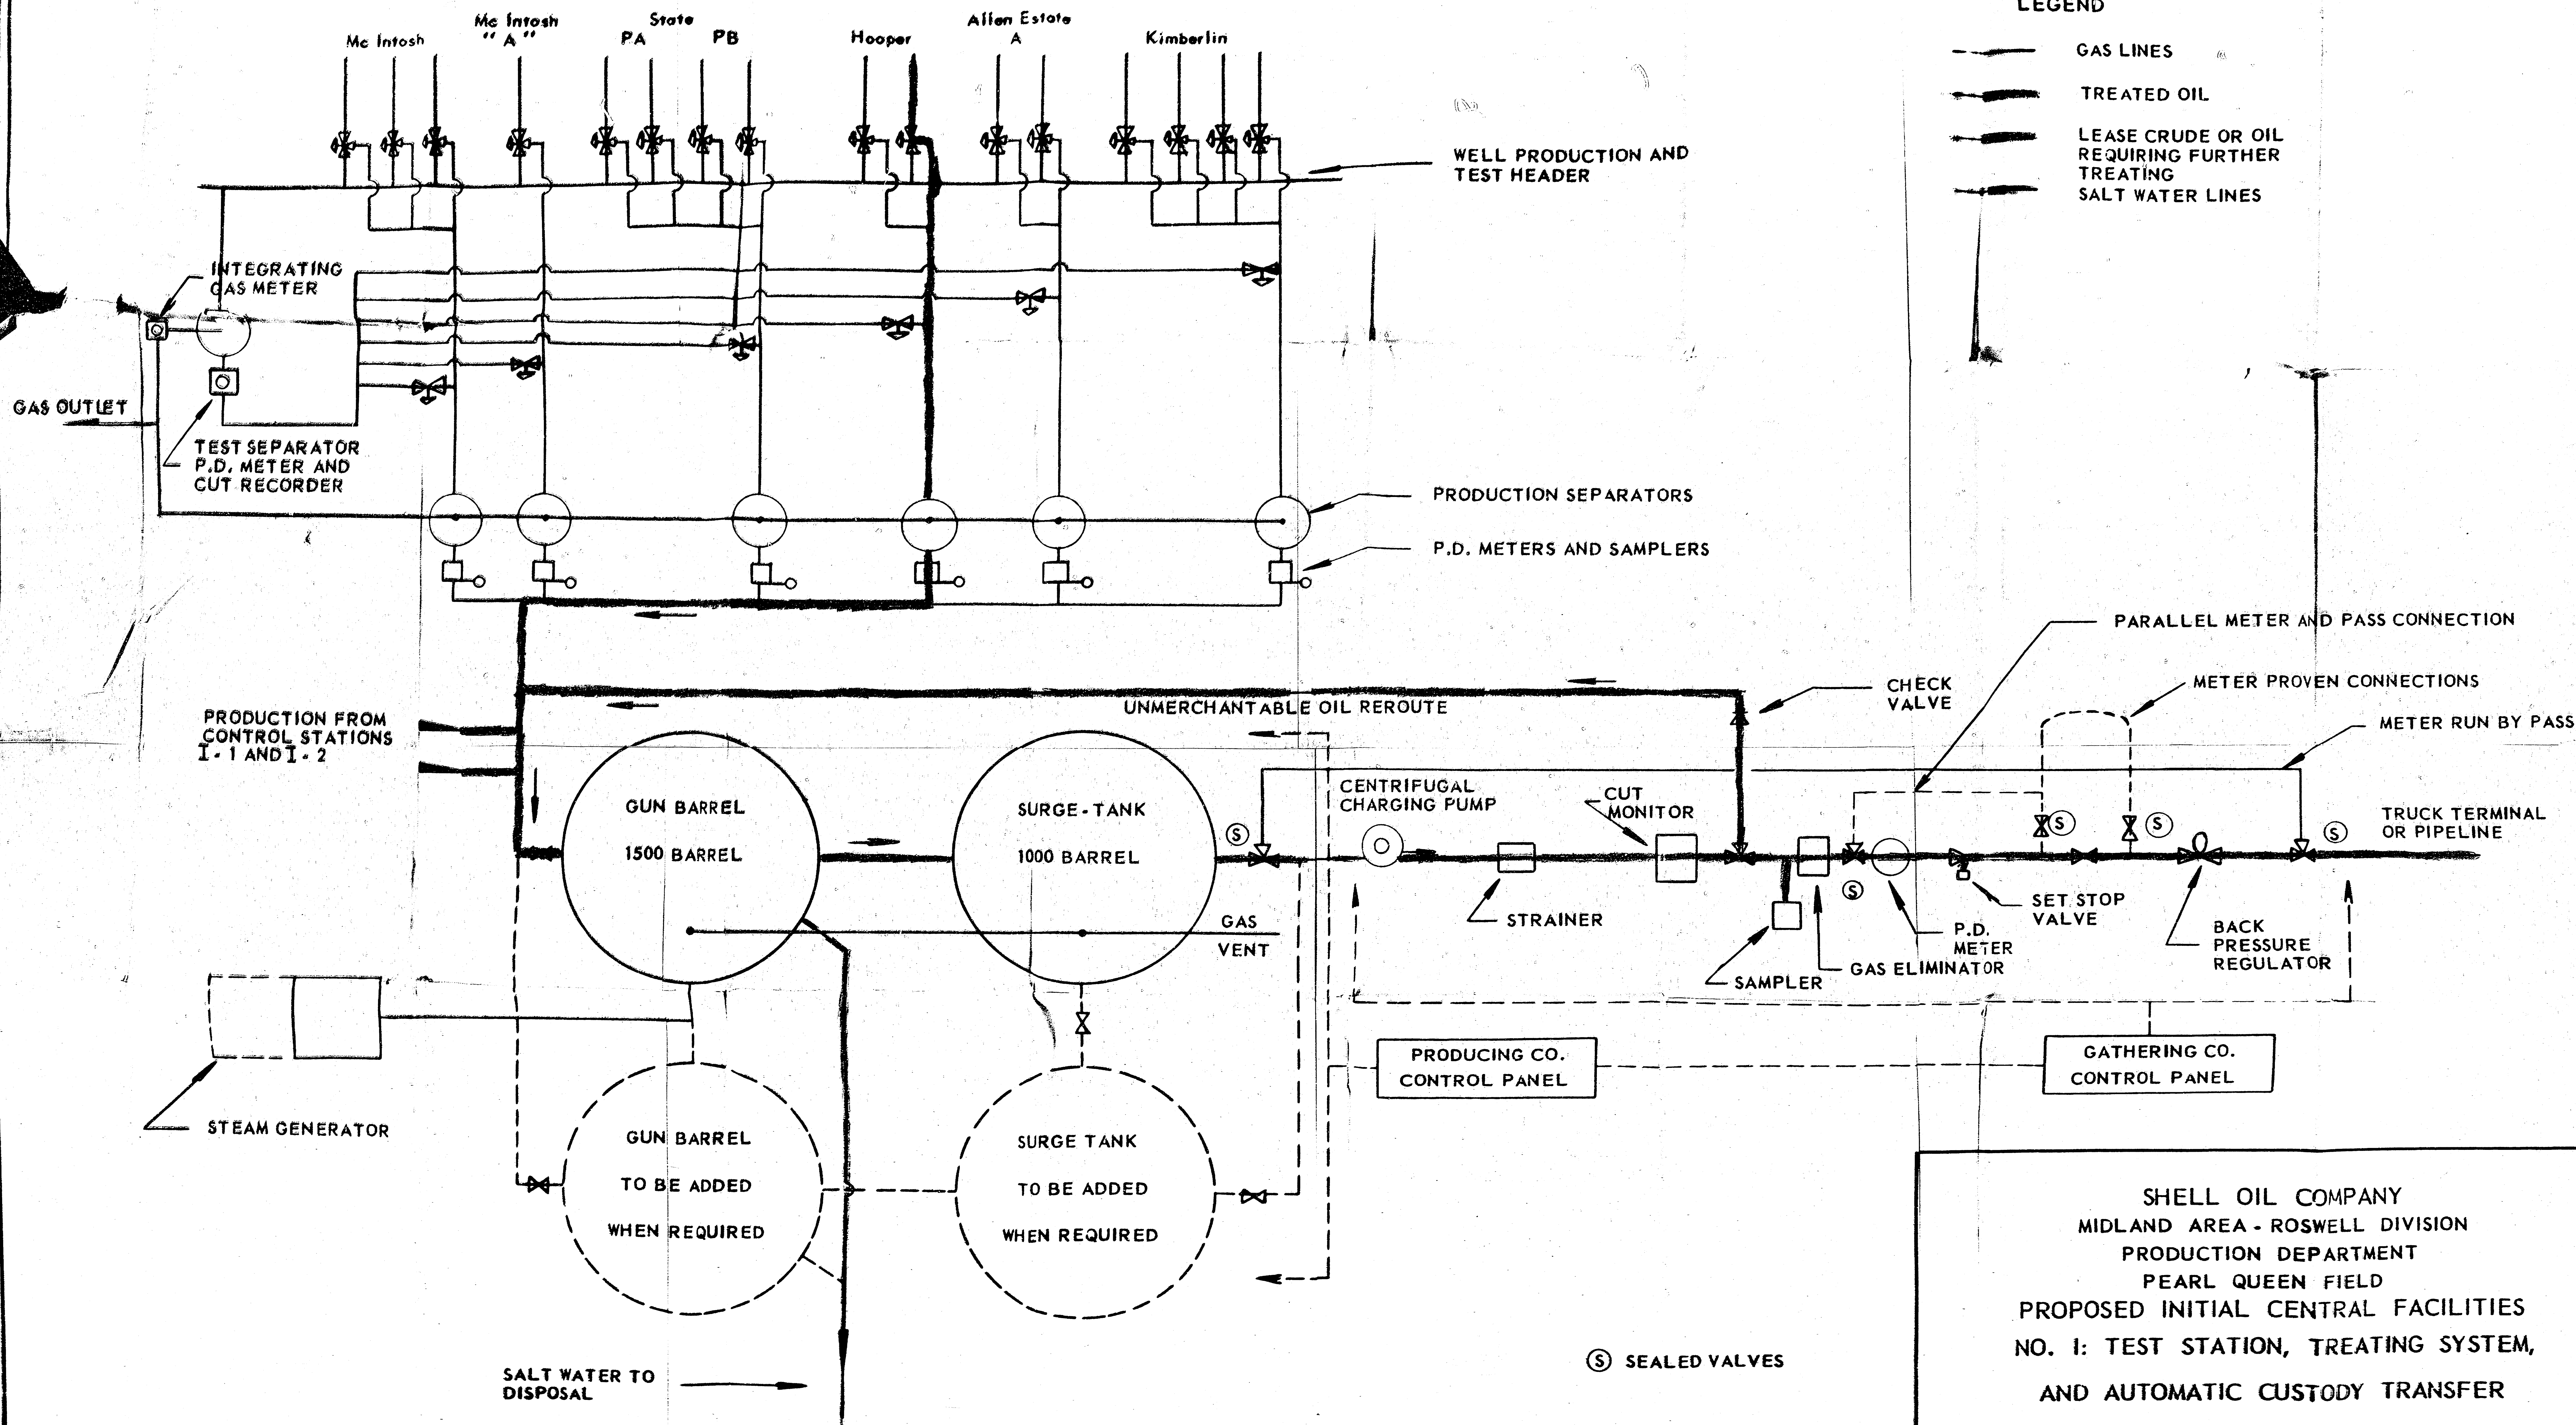

SHELL OIL COMPANY
MIDLAND AREA - ROSWELL DIVISION
PRODUCTION DEPARTMENT
PEARL QUEEN FIELD
PROPOSED INITIAL CENTRAL FACILITIES
NO. 1: TEST STATION, TREATING SYSTEM,
AND AUTOMATIC CUSTODY TRANSFER

FACILITIES

LEA COUNTY, NEW MEXICO

Date 10/22/57
Data By GFY-JWM
Approved RLE
Drawn By DVH

EXHIBIT V