HESS CORPORATION

PERMIAN BUSINESS UNIT

Production Schematic and Well Summary
WBDGU 1829 012N

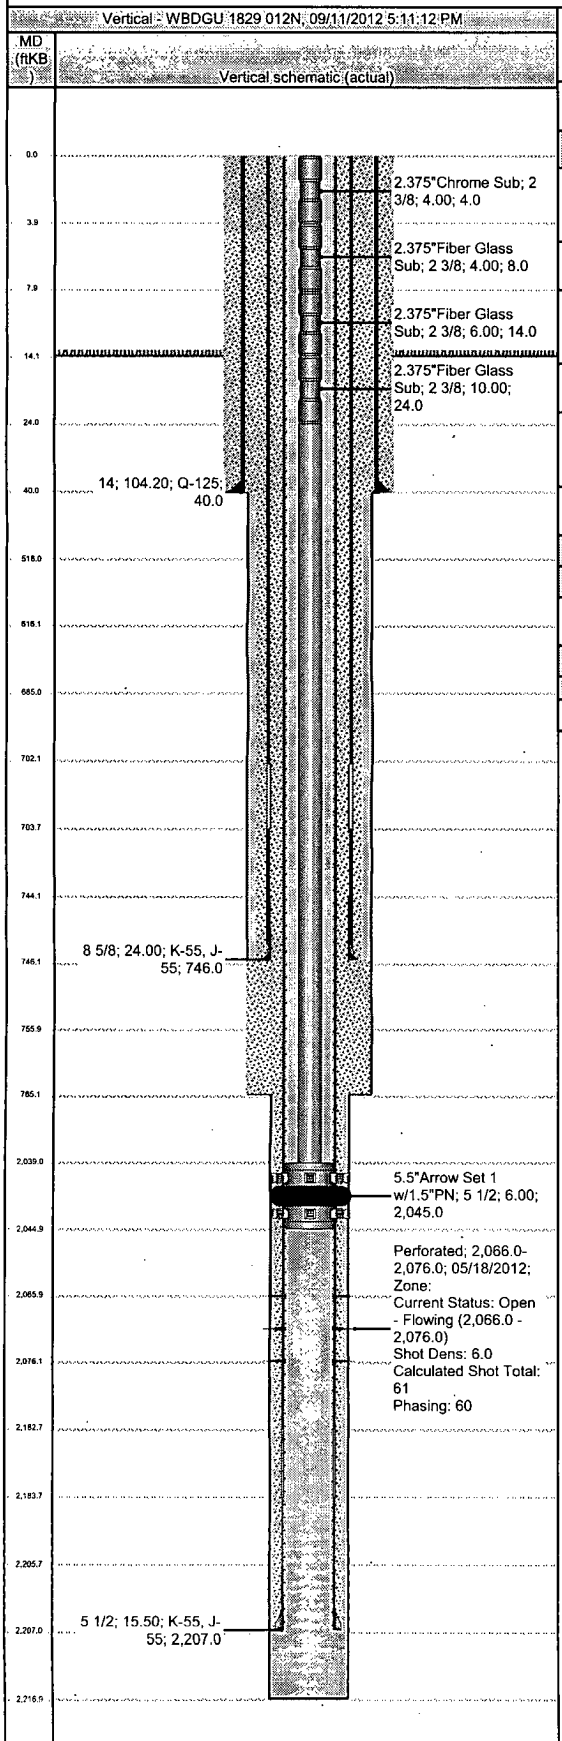

Comm Well Name	API/UWI	Field Name	Lease	Well Sub-Type	Gr Elev (ft)	Orig KB Elev...
WBDGU 1829 012N	3002120552	West Bravo Dome Field			4,566.00	4,580.00

Surface Legal Location	E/W Ref	E/W Dist (ft)	N/S Ref	N/S Dist (ft)
Sec 1, T18N, R29E	FWL	1,770.0	FSL	330.0

Casing

Casing Description	Run Date	Set Depth (ftKB)	Wellbore
COND1	03/01/2012	40.0	WBDGU 1829 012N

String Nominal OD (in)	String Nominal ID (in)	Weight/Length (lb/ft)	String Grade	Top Connection
14		104.20	Q-125	

Casing Description	Run Date	Set Depth (ftKB)	Wellbore
SURF	04/29/2012	746.0	WBDGU 1829 012N

String Nominal OD (in)	String Nominal ID (in)	Weight/Length (lb/ft)	String Grade	Top Connection
8 5/8	8.098	24.00	J-55	STC

Casing Description	Run Date	Set Depth (ftKB)	Wellbore
PRC	05/01/2012	2,207.0	WBDGU 1829 012N

String Nominal OD (in)	String Nominal ID (in)	Weight/Length (lb/ft)	String Grade	Top Connection
5 1/2	4.950	15.50	K-55	LT&C

Tubing

<Tubing Description?>

Run Date	Top (ftKB)	Set Depth (ftKB)	String Max...	ID (in)	Wt (lb/ft)	String Grade	Len (ft)
06/25/2012	0.0	2,045.0	2 3/8				2,045.00

General Notes

Date	Com
04/28/2012	