GW - ___032____

WORK PLANS

Railroad Lagoon Fan-Out Area Excavation (2) Maps

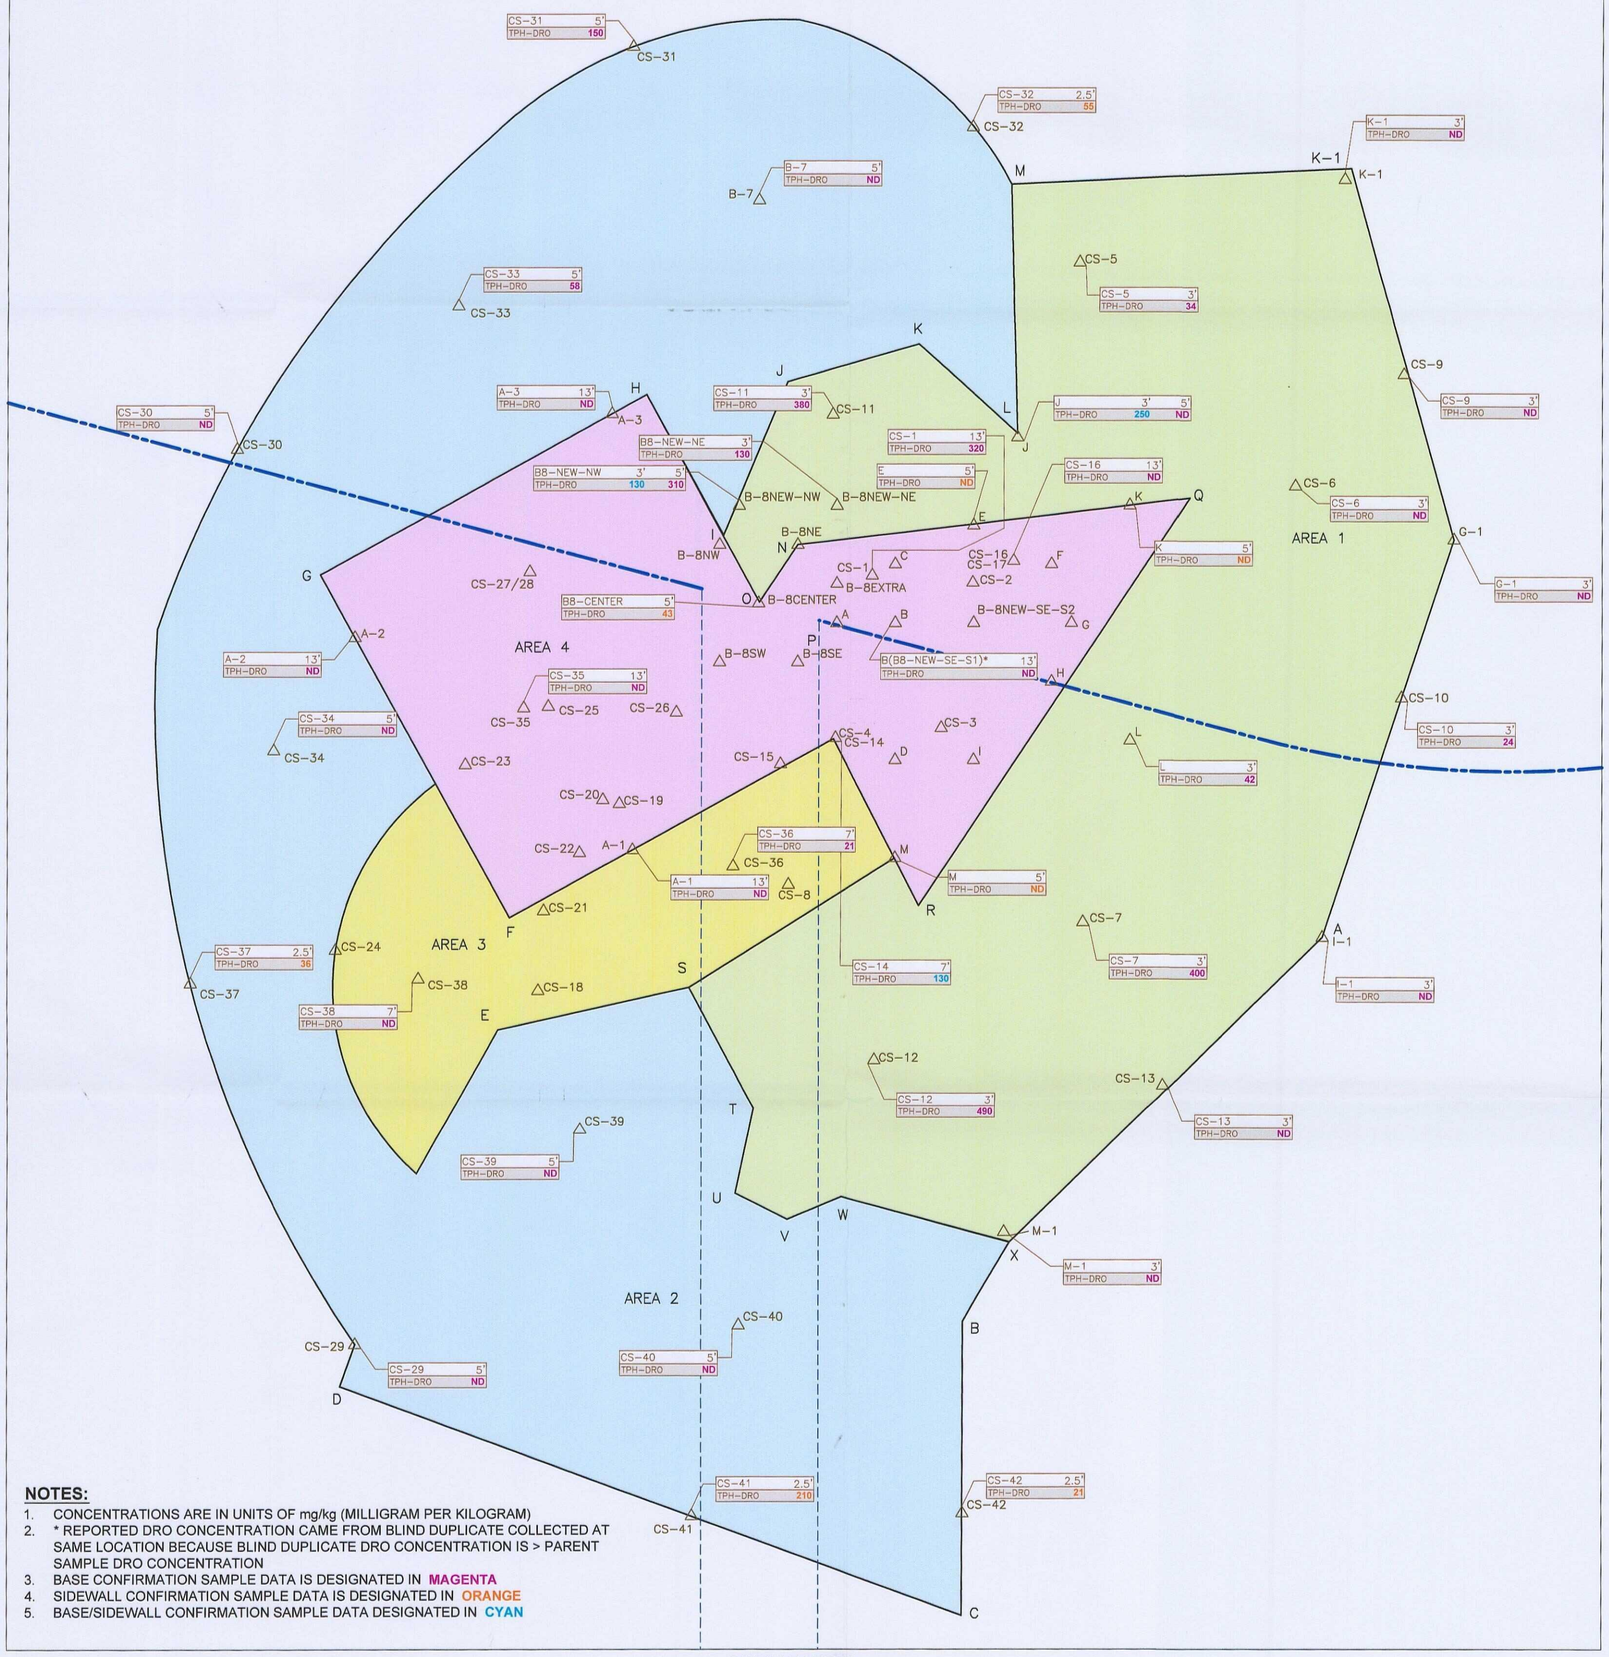

NOTES:

1. CONCENTRATIONS ARE IN UNITS OF mg/kg (MILLIGRAM PER KILOGRAM)
2. * REPORTED DRO CONCENTRATION CAME FROM BLIND DUPLICATE COLLECTED AT SAME LOCATION BECAUSE BLIND DUPLICATE DRO CONCENTRATION IS > PARENT SAMPLE DRO CONCENTRATION
3. BASE CONFIRMATION SAMPLE DATA IS DESIGNATED IN MAGENTA
4. SIDEWALL CONFIRMATION SAMPLE DATA IS DESIGNATED IN ORANGE
5. BASE/SIDEWALL CONFIRMATION SAMPLE DATA DESIGNATED IN CYAN

EXPLANATION

- AREA 1 — EXCAVATED TO 3 FEET
- AREA 2 — EXCAVATED TO 5 FEET
- AREA 3 — EXCAVATED TO 7 FEET
- AREA 4 — EXCAVATED TO 13 FEET
- ACTUAL EXCAVATION BOUNDARY
- OUTFLOW DITCH
- FAN-OUT AREA
- RAILROAD RACK LAGOON
- ND — NON DETECT
- * — A(B8-NEW-SE) = MAY EVENT(AUGUST EVENT); B(B8-NEW-SE-S1) = MAY EVENT(AUGUST EVENT)
- M-1 — SAMPLE LOCATION AND DESIGNATION

N

0 5' 10'

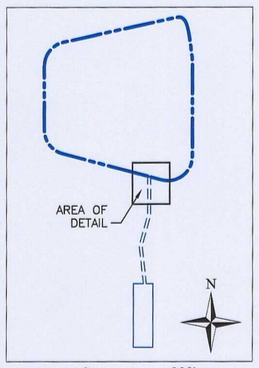

KEY MAP 0 200' 400'

CONSTITUENT TABLE EXPLANATION

SAMPLE ID — M-1 3' — SAMPLE DEPTH
TOTAL PETROLEUM HYDROCARBONS AS DIESEL RANGE ORGANICS — TPH-DRO ND — CONCENTRATION

Trihydro CORPORATION
1252 Commerce Drive
Laramie, Wyoming 82070
www.trihydro.com
(P) 307/745.7474 (F) 307/745.7729

FIGURE 7
RAILROAD RACK LAGOON OVERFLOW DITCH
B-8 FINAL BASE AND SIDEWALL CONFIRMATION
SAMPLE DRO RESULTS
WESTERN REFINING
GALLUP REFINERY
GALLUP, NEW MEXICO

Drawn By: REP	Checked By: GP	Scale: AS SHOWN	Date: 8/31/2010	File: 697-SOIL-BS-201008