GENERALIZED STRUCTURAL CROSS SECTION
Surface to Basement

Southeastern Eddy County, New Mexico

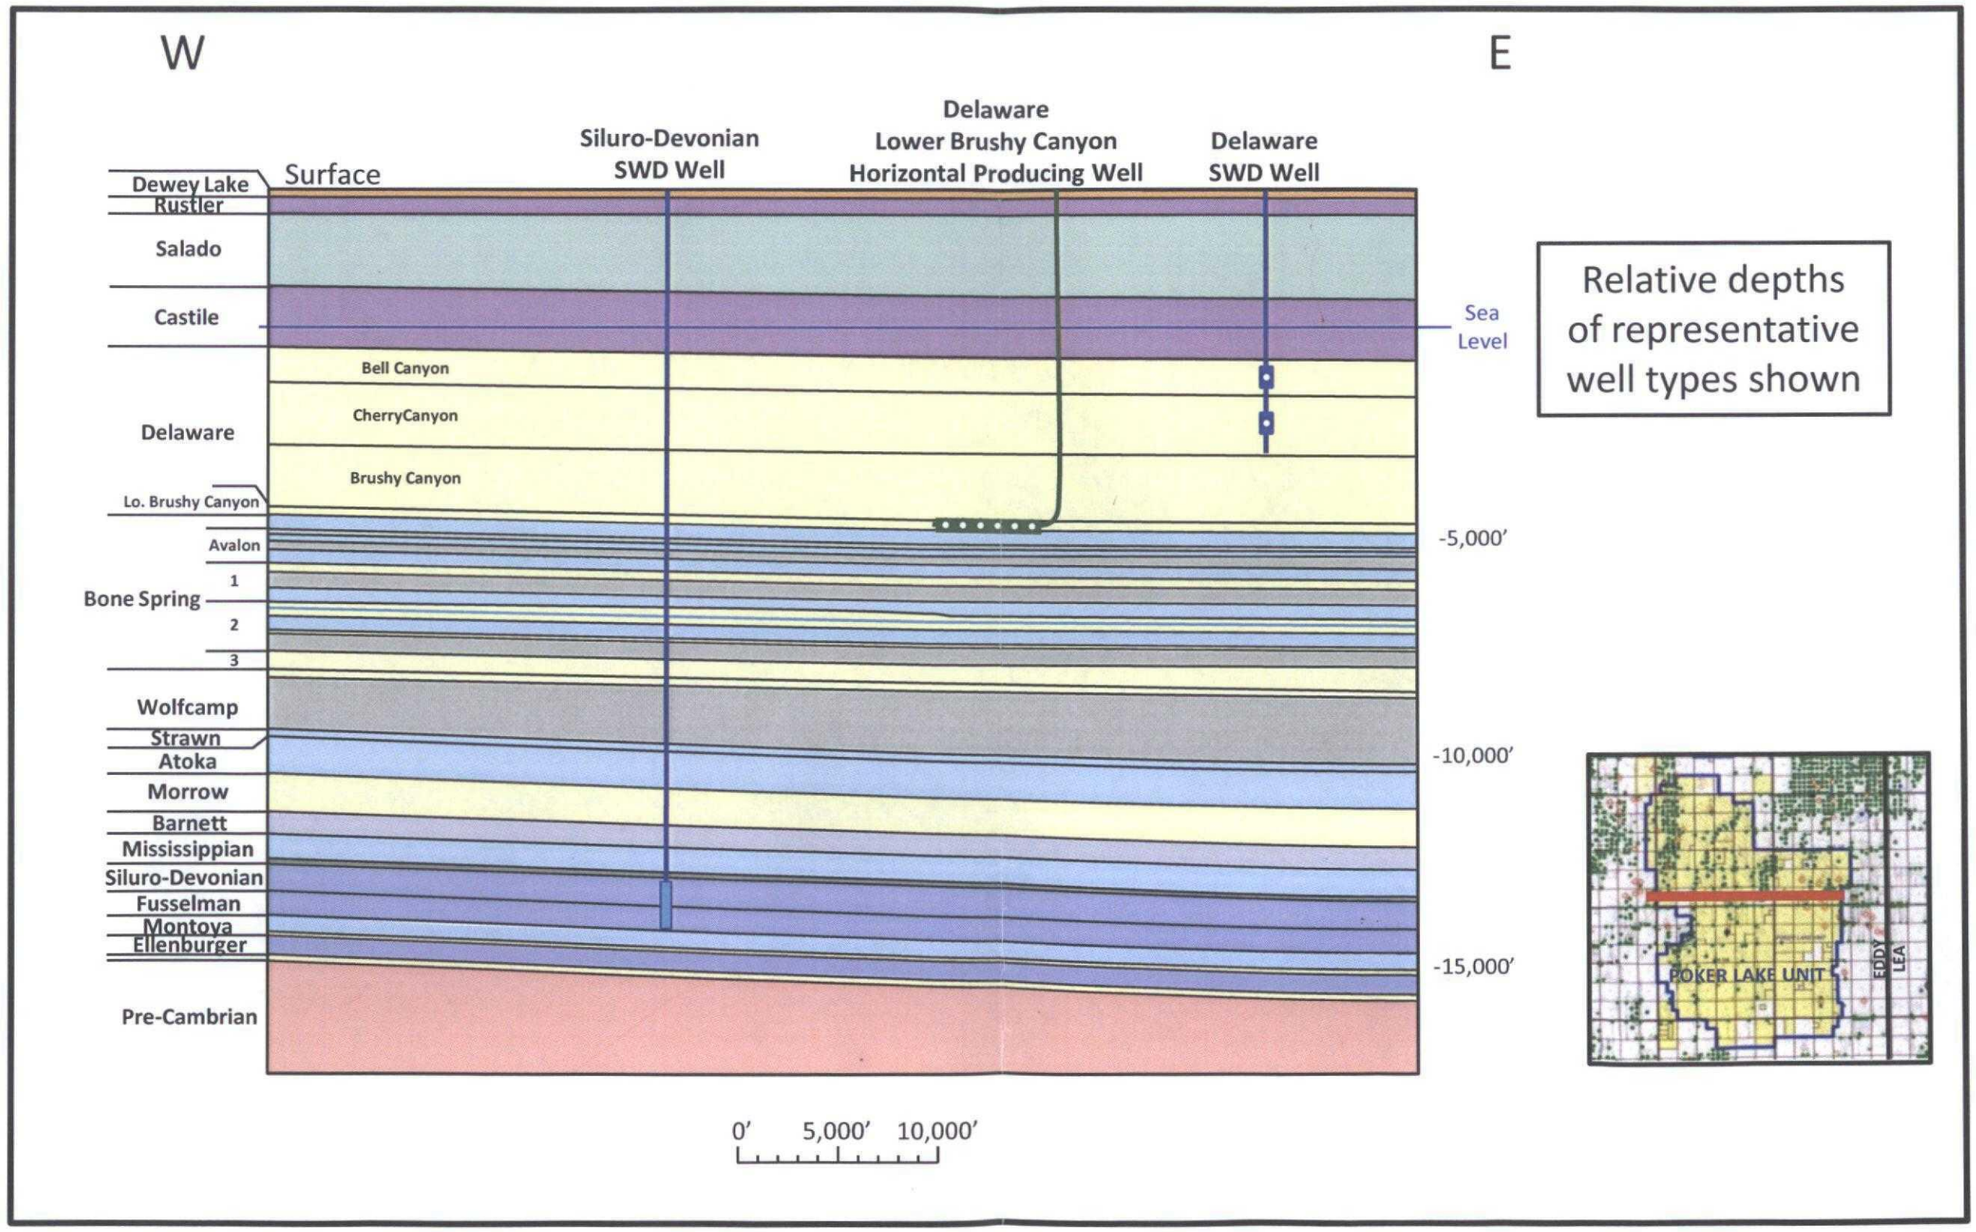

OCD CASE NOS. 15219 AND 15231

BOPCO
Exhibit # 3