




Oil Conservation Division
Case No. 13
Exhibit No. 13

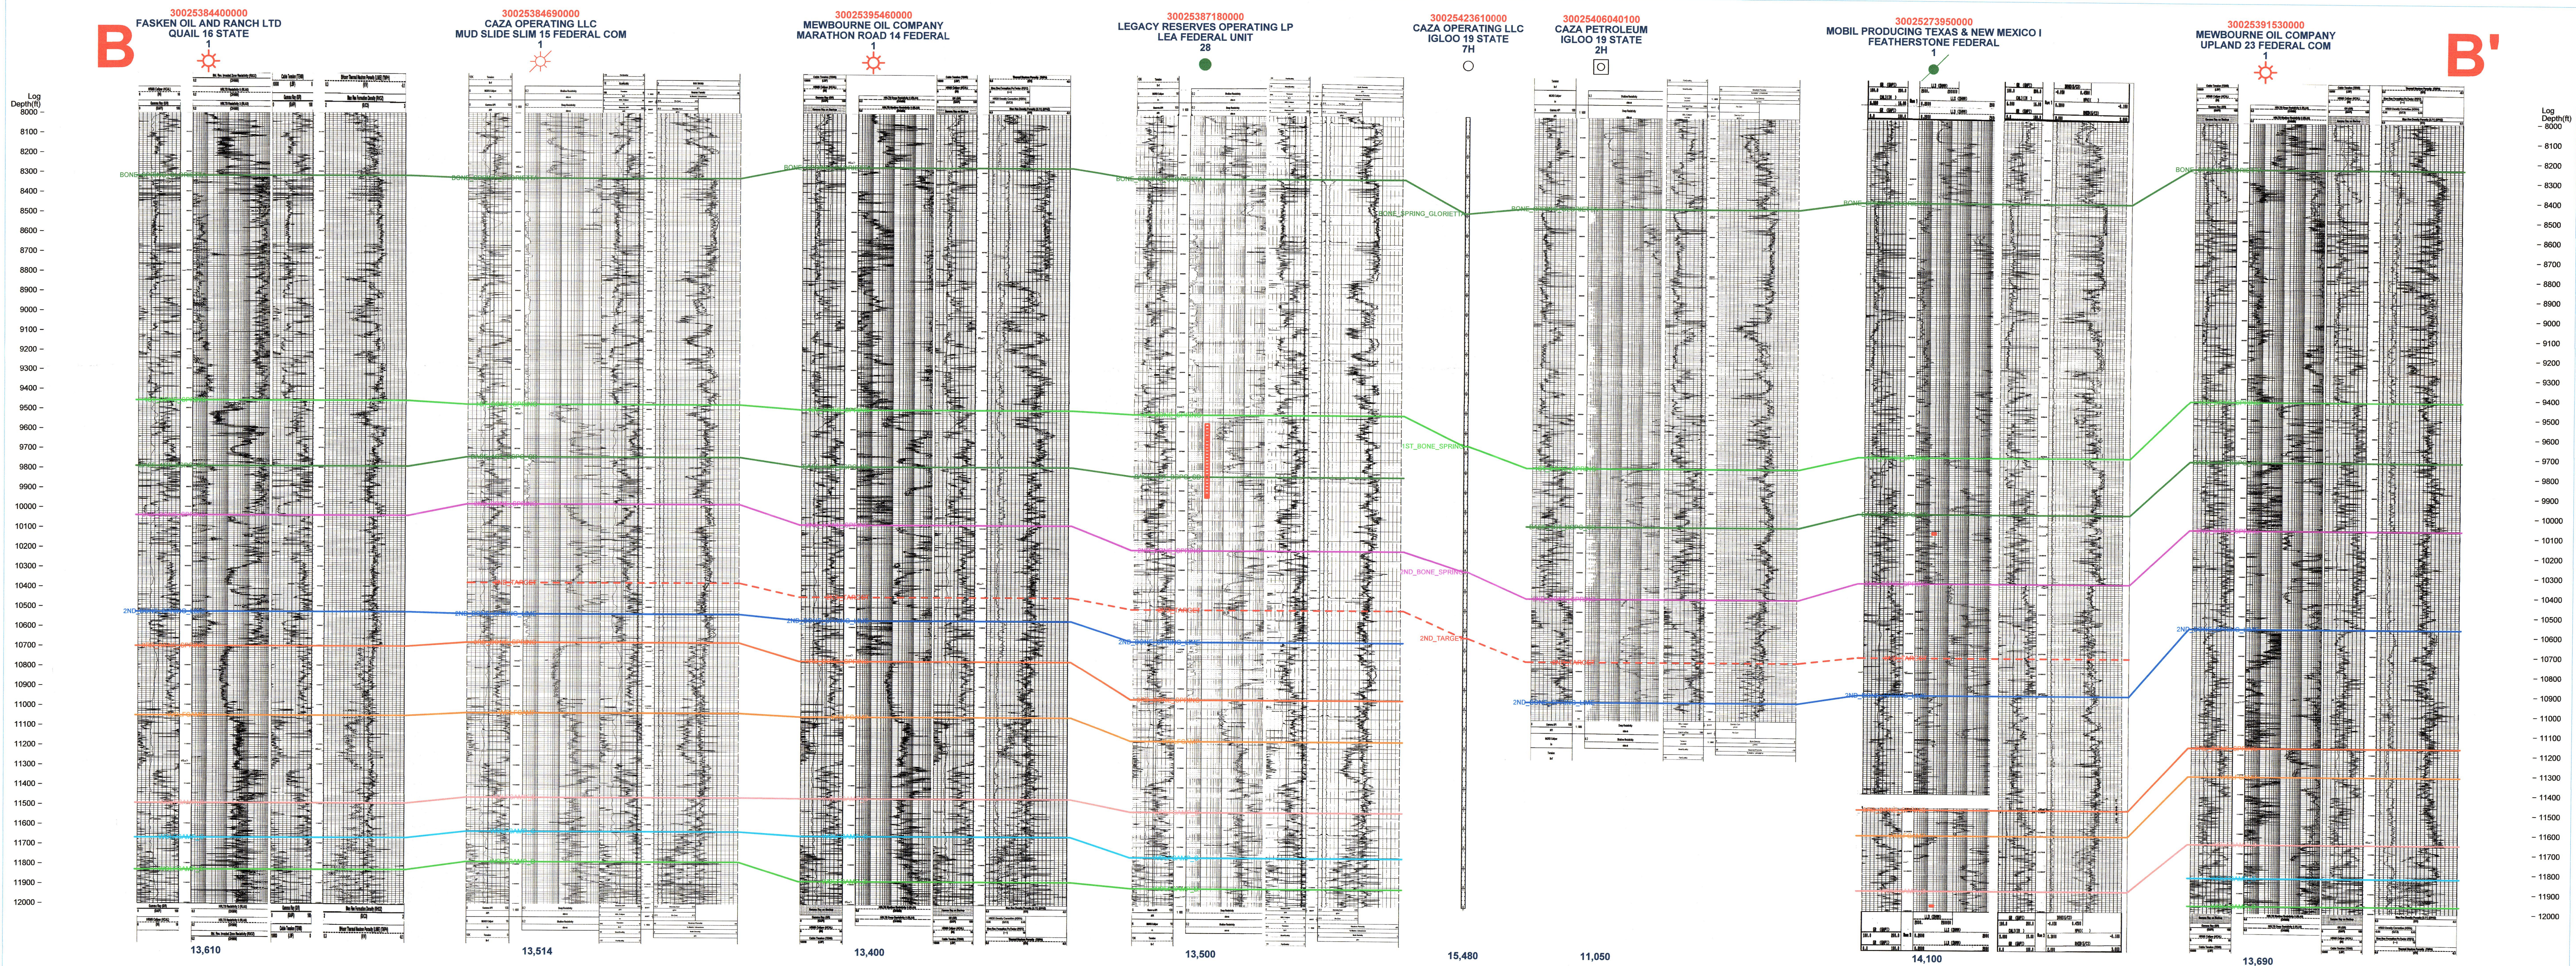

East Marathon Road Area
Lea County, New Mexico
2nd BSPG Structural Cross Section B - B'
East - West Section
Horizontal Scale = 207.9
Vertical Scale = 100.0
Vertical Exaggeration = 2.1x
By: RFC