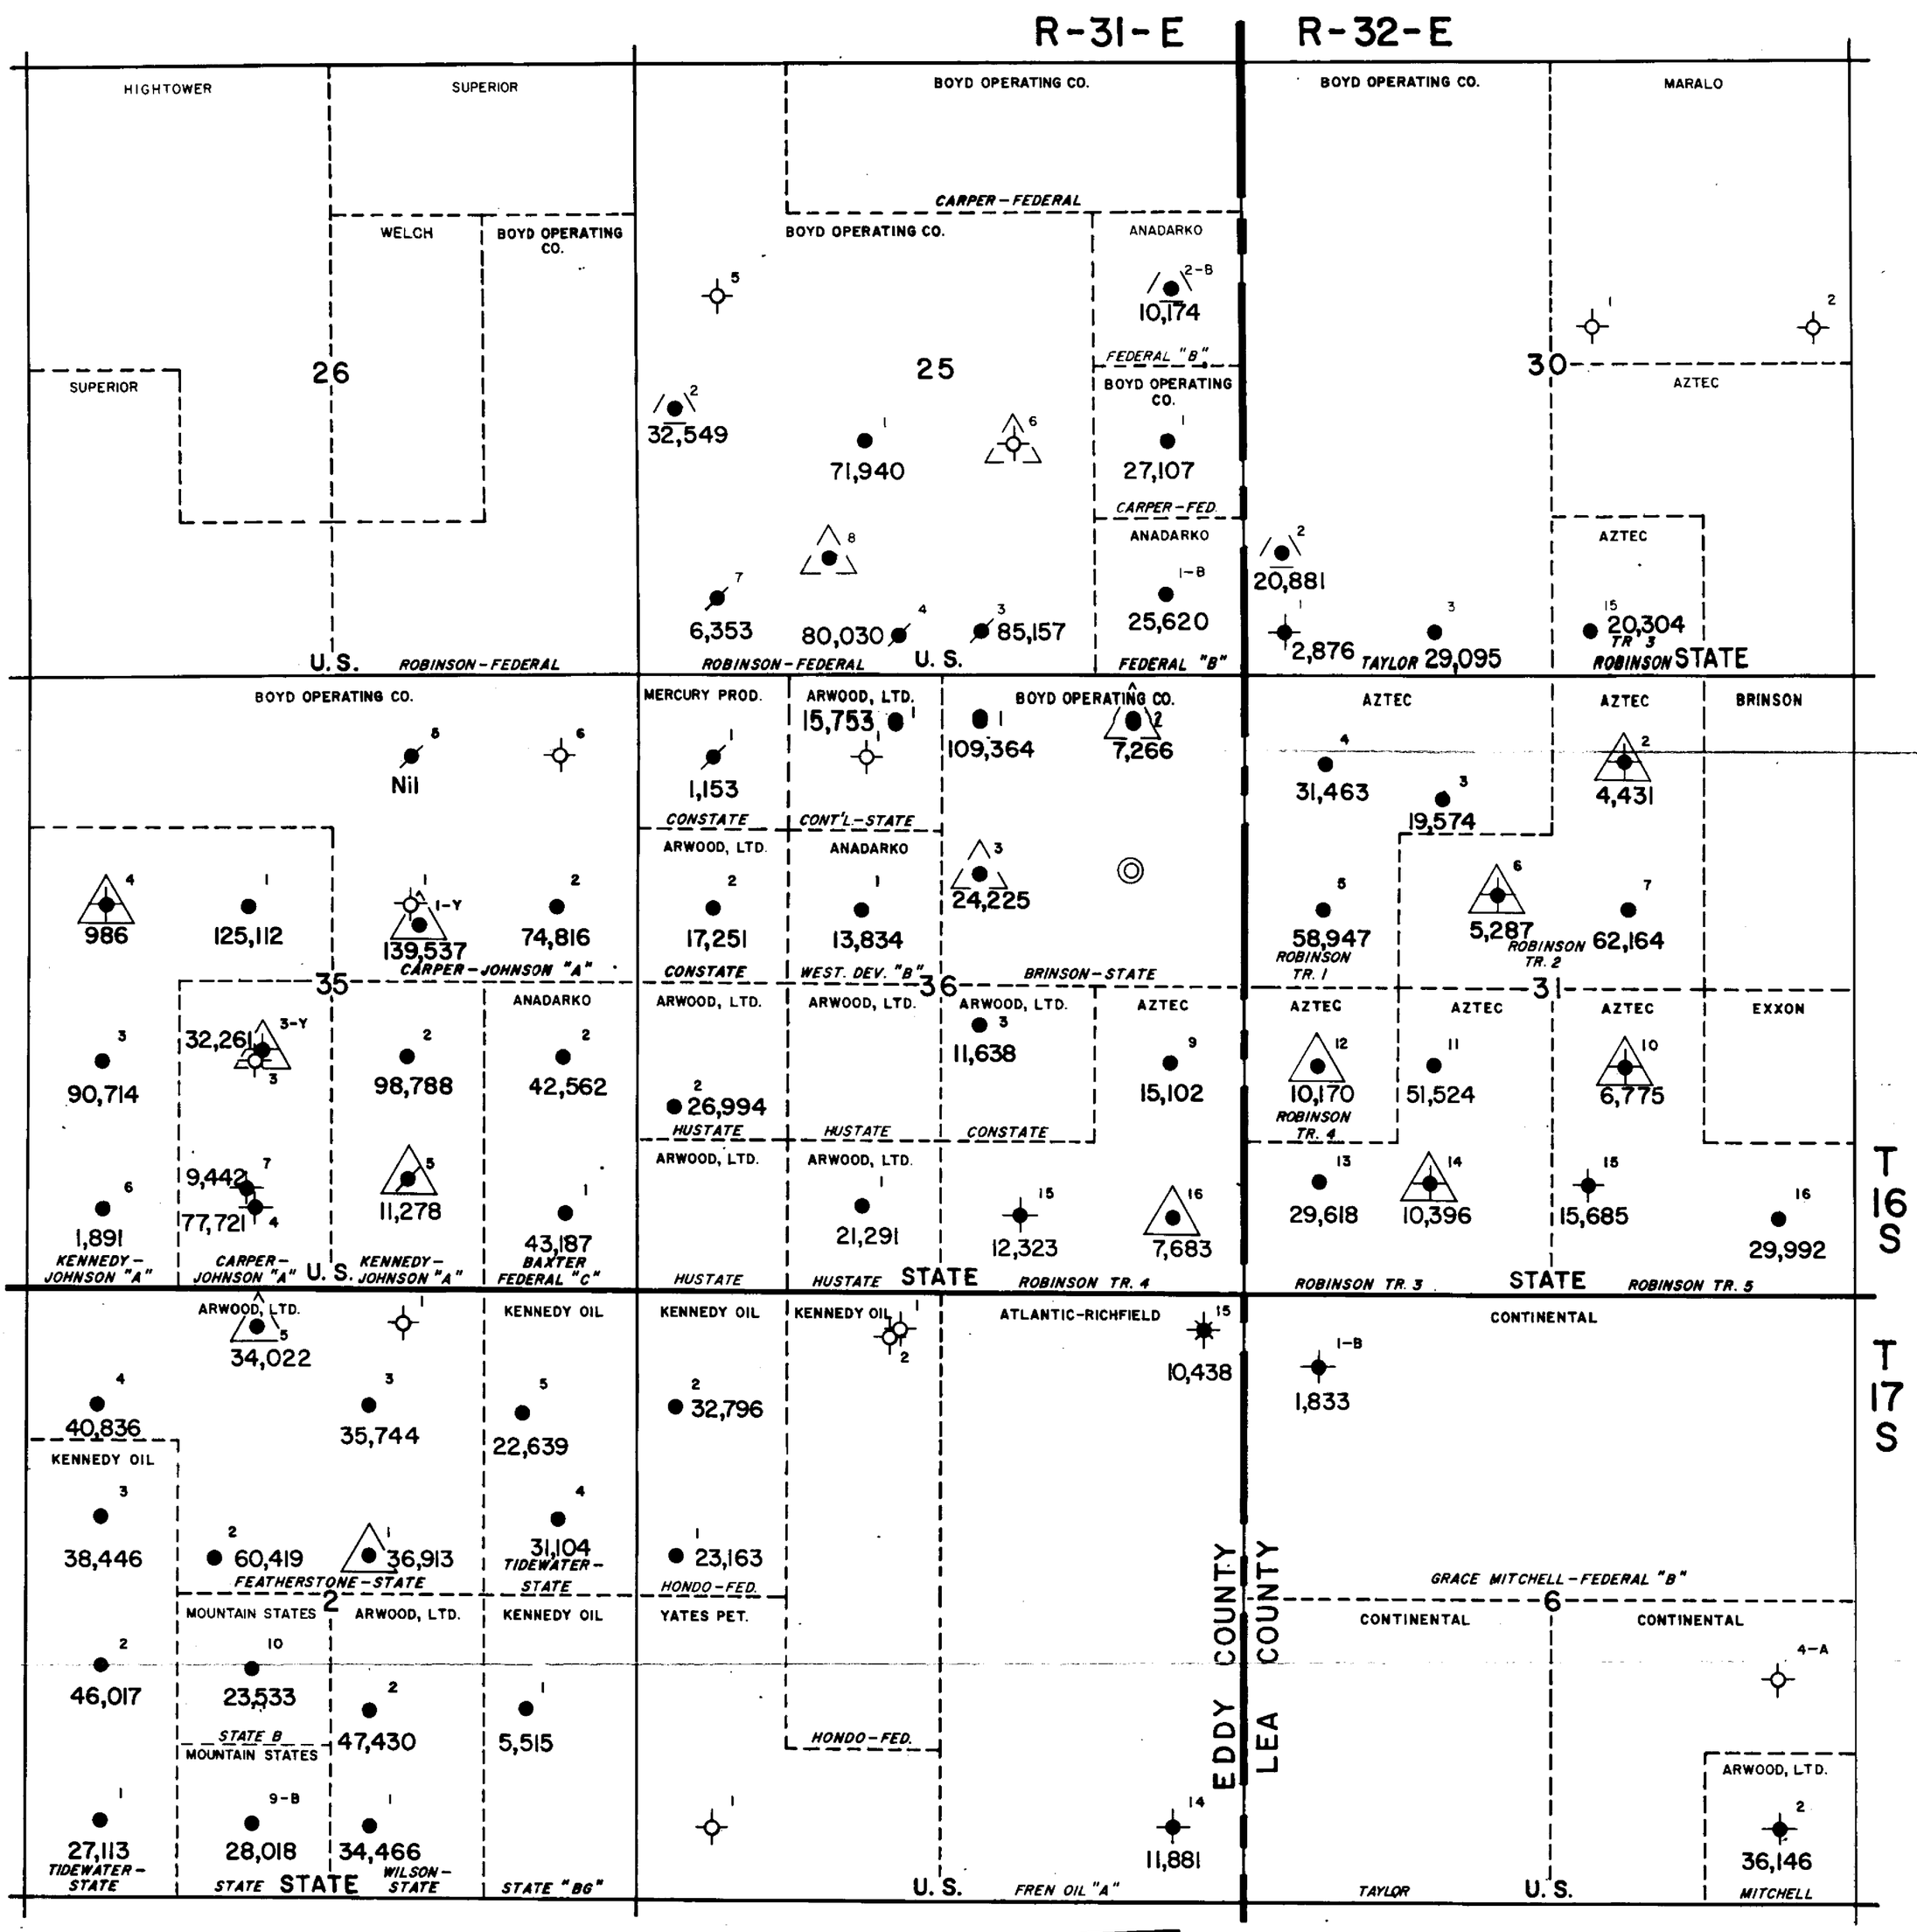

LEGEND

- LOCATION
- OIL WELL
- DRY HOLE
- PLUGGED & ABANDONED
- TEMP. ABAND. or SUSPENDED
- INJECTION WELL
- PROPOSED INJECTION WELL
- FUTURE INJECTION WELL

BEFORE EXAMINER STAMETS
OIL CONSERVATION COMMISSION
BOYD EXHIBIT NO. 6
CASE NO. 5787
Submitted by:
Hearing Date:

ACCUMULATIVE PRODUCTION TO 1-1-1976

BOYD OPERATING COMPANY

ROBINSON PROJECT

GRAYBURG - JACKSON FIELD
LEA & EDDY COUNTIES, NEW MEXICO

1000' 0 1000' 2000' 3000' 4000'
SCALE

EXHIBIT NO. 6