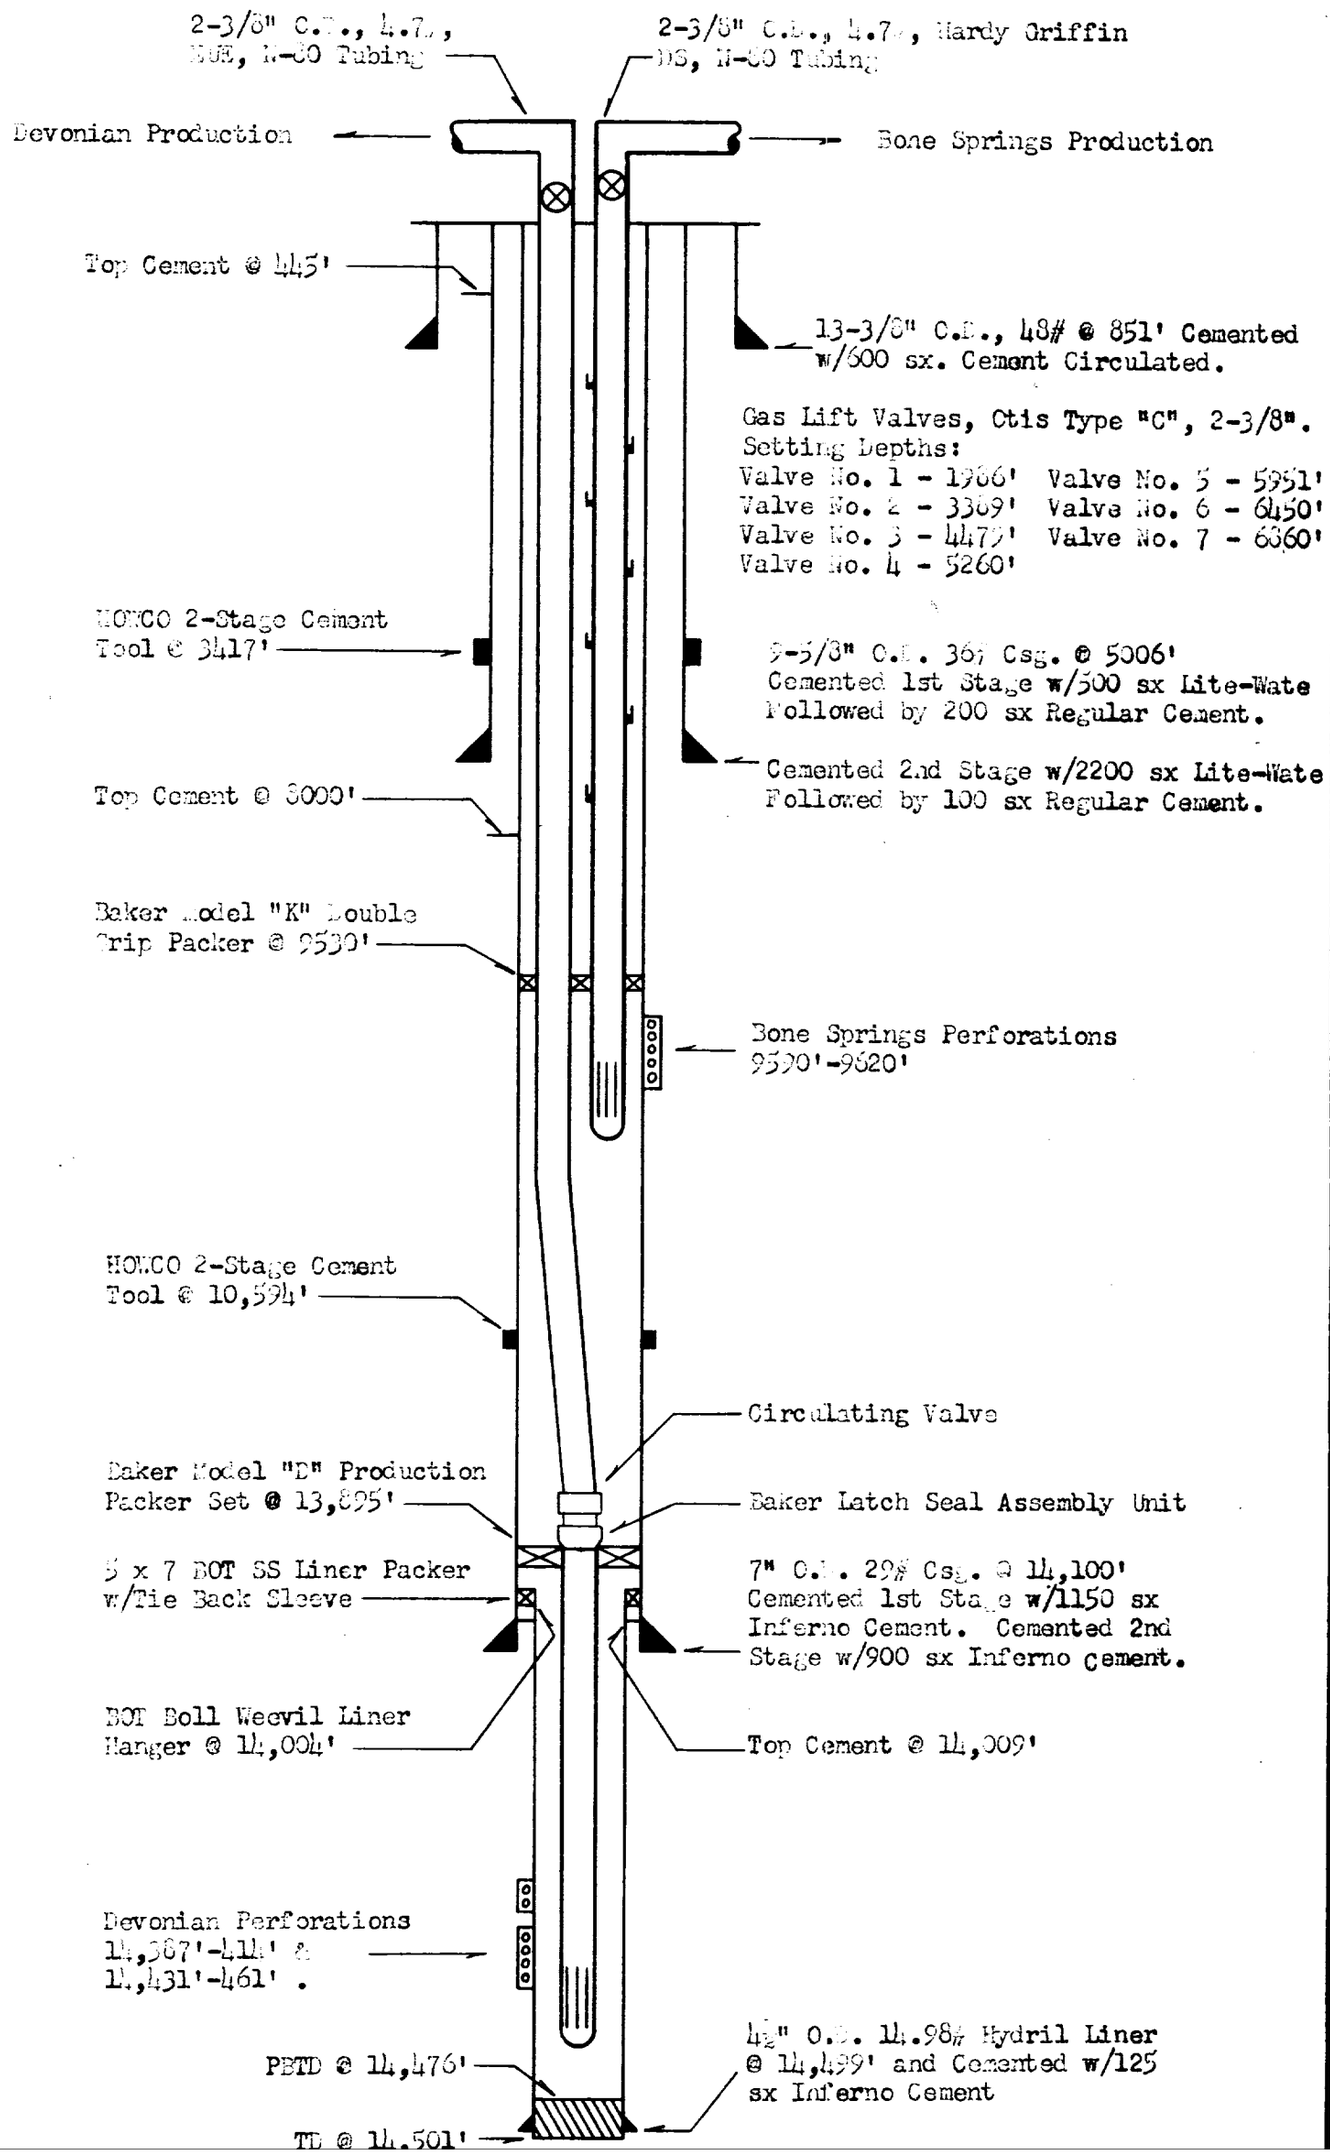THE OHIO OIL COMPANY
"Diagrammatic Sk[illegible]n of Mechanical Equipment Used [illegible] Dual Completion"
Lea Unit, Well No. 2
Unit F, Sec. 12, T-20-S, R-34-E
Lea County, New Mexico