NEW MEXICO
OIL CONSERVATION COMMISSION

Form C-128

Well Location and/or Gas Proration Plat

Date 6-5-56

Operator The Texas Company Lease State of New Mexico "C" NCT-5

Well No. 6 Section 22 Township 19-S Range 36-E NMPM

Located 2323.3 Feet From West Line, 1650 Feet From South Line,

Lea C County, New Mexico. G. L. Elevation 3552.4

Name of Producing Formation Queen Pool Eumont Dedicated Acreage 40

(Note: All distances must be from outer boundaries of Section)

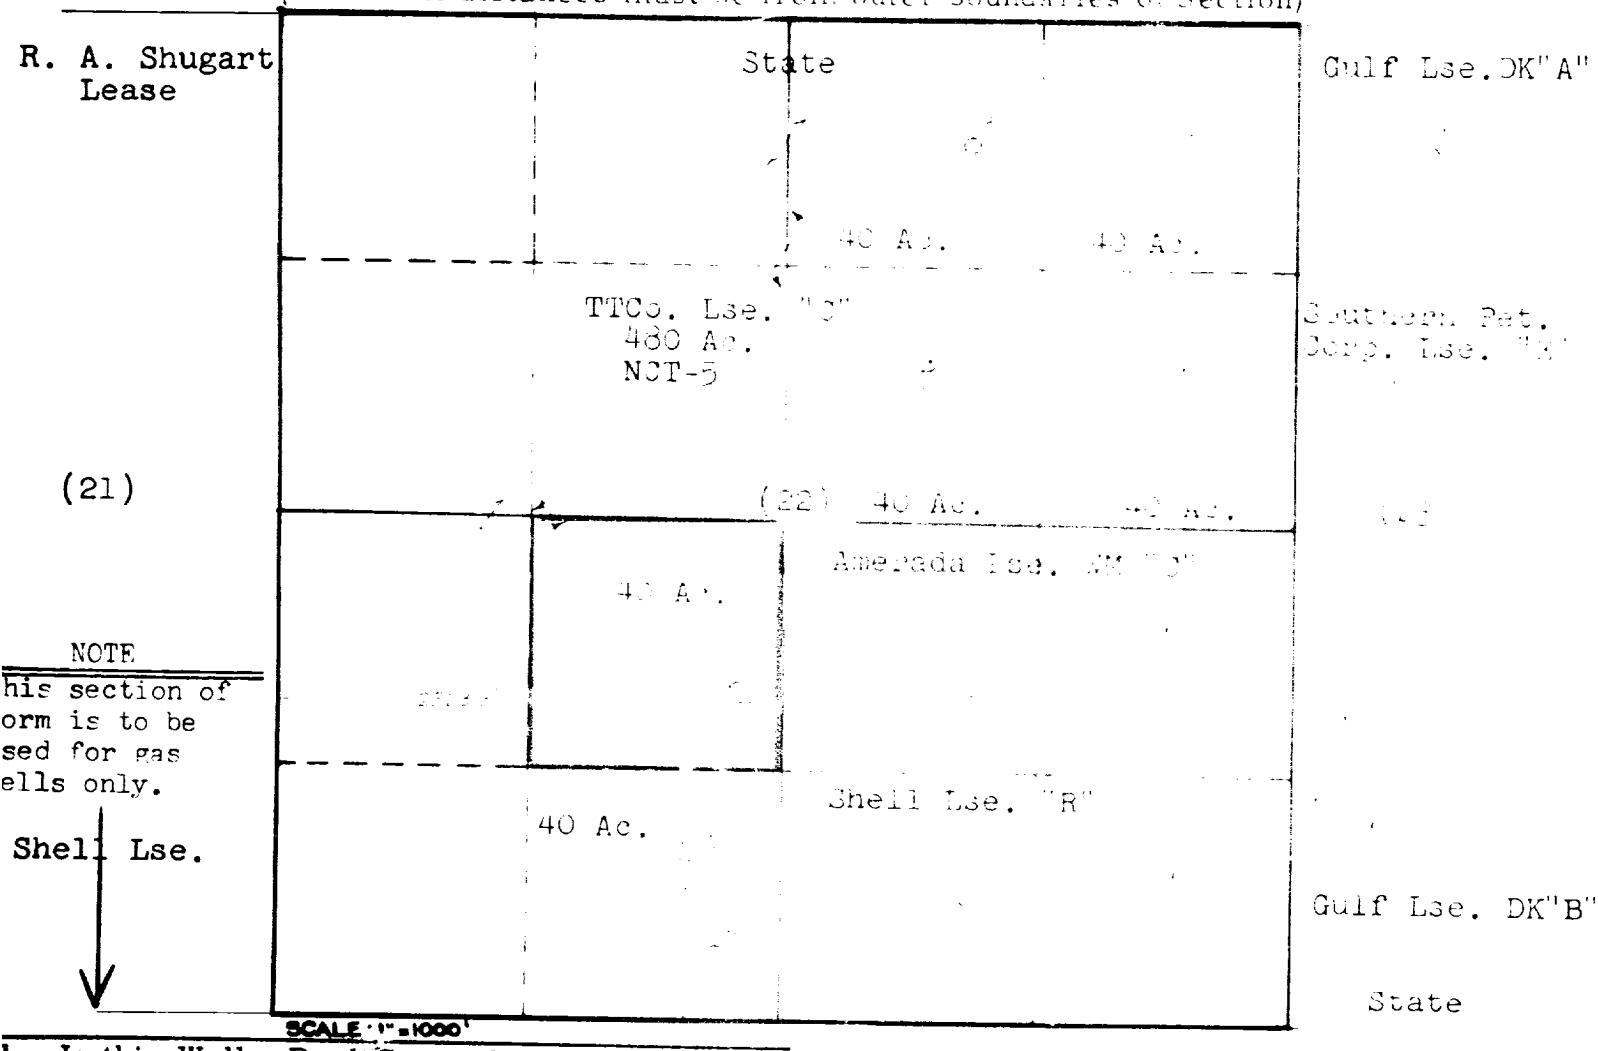

1. Is this Well a Dual Comp.? Yes ___ No x

2. If the answer to Question 1 is yes, are there any other dually completed wells within the dedicated acreage? Yes ___ No ___.

Name ___
Position ___
Representing ___
Address ___

This is to certify that the above plat was prepared from field notes of actual surveys made by me or under my supervision and that the same are true and correct to the best of my knowledge and belief.

Date Surveyed 6/5/56

J. J. Yelton

Registered Professional Engineer and/or Land Surveyor