Case No
4789

Large Exhibits

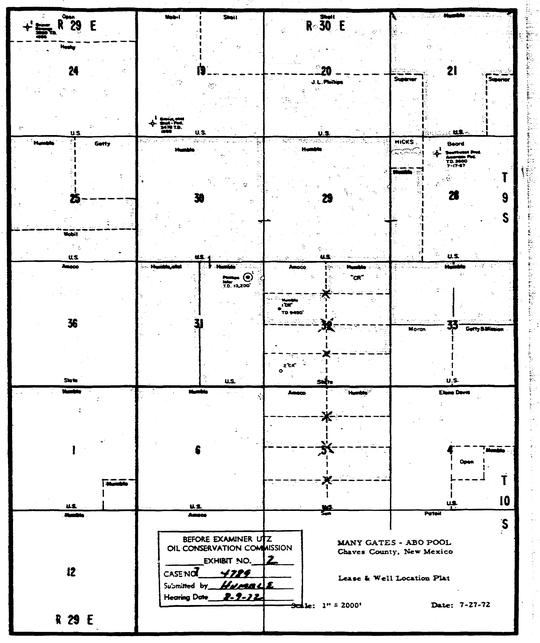
R 29 E
R 30 E
T 9 S
T 10 S
R 29 E
BEFORE EXAMINER UTZ
OIL CONSERVATION COMMISSION
EXHIBIT NO. 2
CASE NO. 4779
Submitted by Humble
Hearing Date 8-9-72
MANY GATES - ABO POOL
Chaves County, New Mexico
Lease & Well Location Plat
Scale: 1" = 2000'
Date: 7-27-72

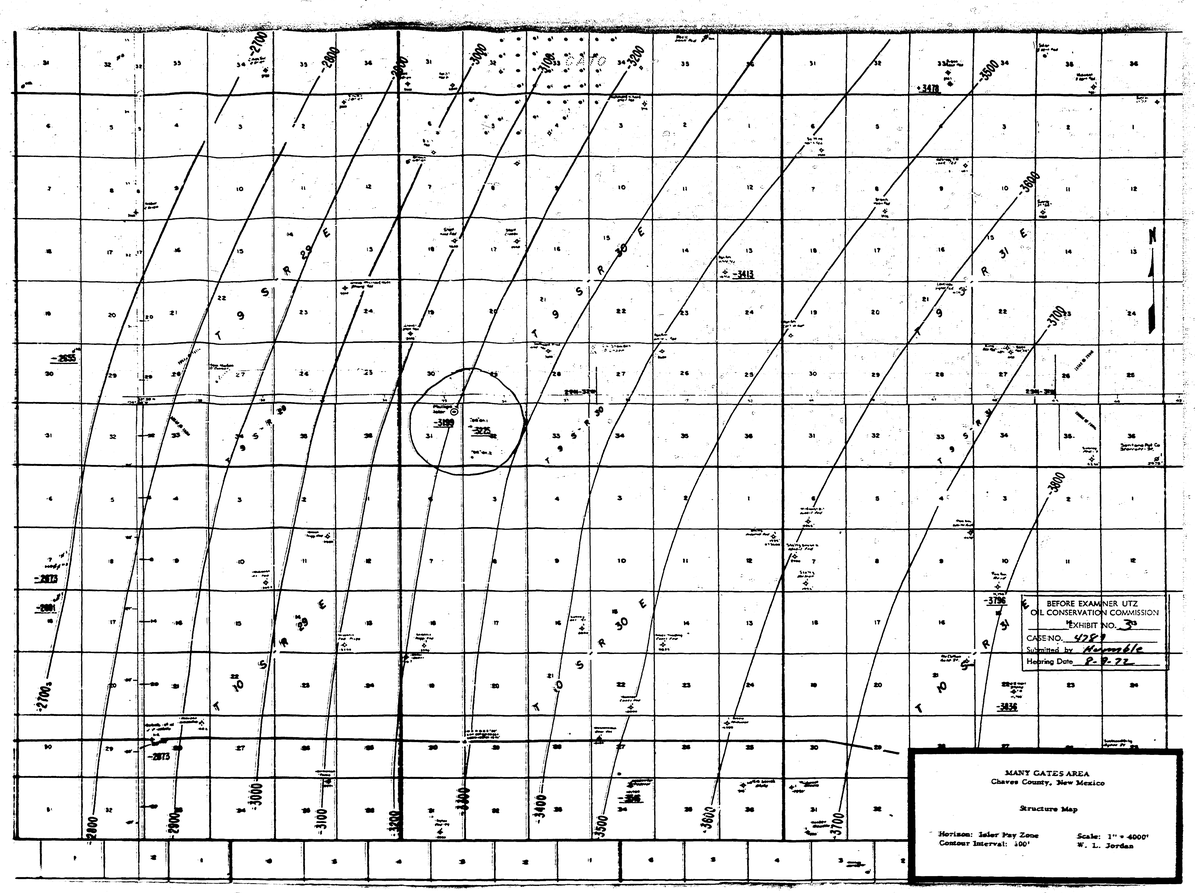
-2700
-2800
-2900
-3000
-3100
-3200
-3300
-3400
-3500
-3600
-3700
T 9 S R 29 E
T 9 S R 30 E
T 9 S R 31 E
T 10 S R 29 E
T 10 S R 30 E
T 10 S R 31 E
N
BEFORE EXAMINER UTZ
OIL CONSERVATION COMMISSION
EXHIBIT NO. 3
CASE NO. 4759
Submitted by Humble
Hearing Date 8-9-72
MANY GATES AREA
Chaves County, New Mexico
Structure Map
Horizon: Seler Pay Zone
Contour Interval: 100'
Scale: 1" = 4000'
W. L. Jordan

NW **SE**

Jack L. Phillips
No. 1 Isler-Federal
Elevation 4042' K.B.
T.D. 10,200'
P.B.D. 7265'

Humble Oil & Refining Company
New Mexico "CR" State No. 1
Elevation 4037' K.B.
T.D. 9650'
P.B.D. 7890'

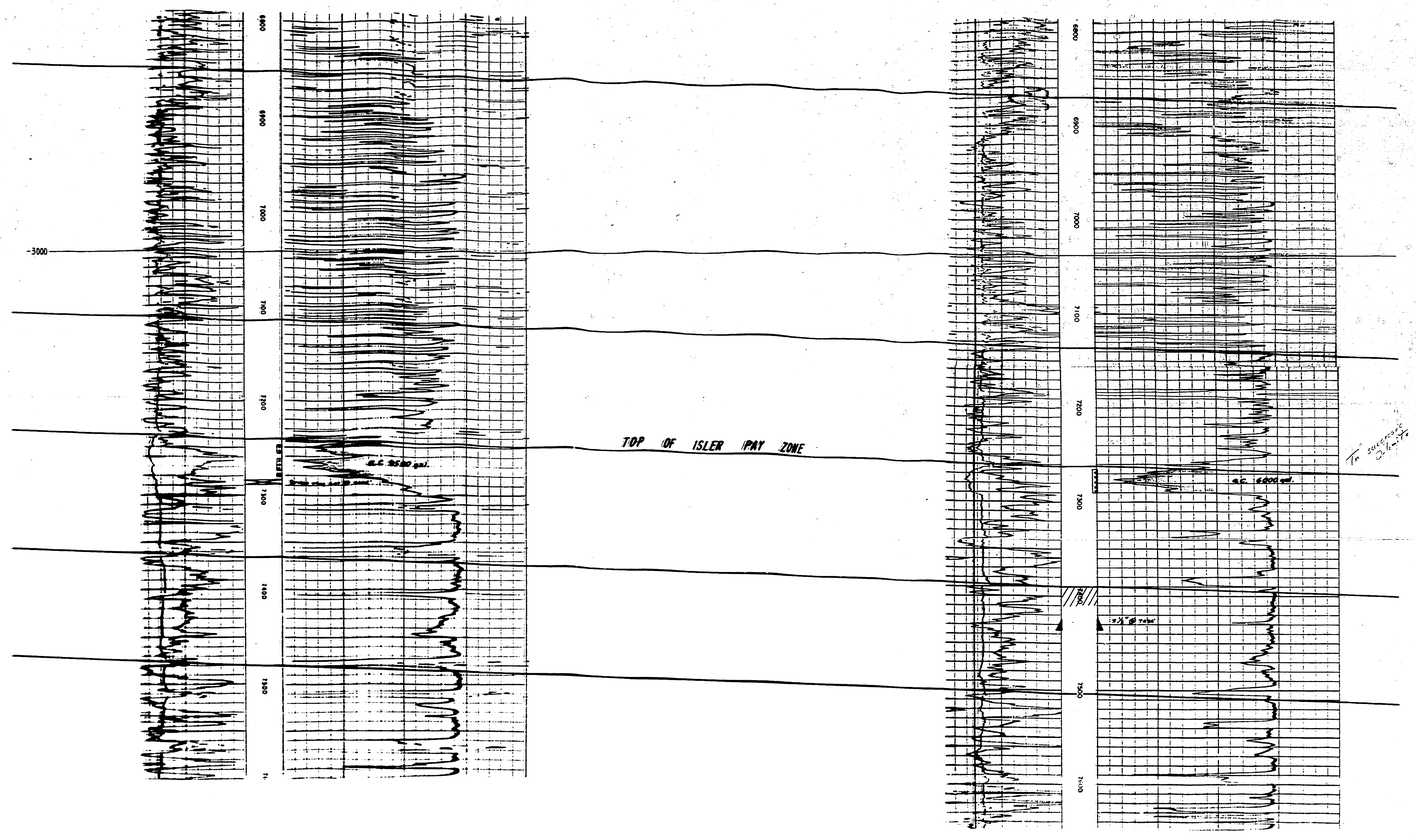

IP 1221 BOPD, 3/8" choke
GOR 441 3-8-72

IP 2236 BOPD w 7/8" choke, GOR 1405
5-25-72

BEFORE EXAMINER UTZ
OIL CONSERVATION COMMISSION
EXHIBIT NO. 4
CASE NO. 4789
Submitted by Humble
Hearing Date 8-9-72

Structural Cross-Section
Many Gates - Abo Pool
Chaves County, New Mexico

Vertical Scale: 1" = 50'
Horizontal Scale: None

Date: 7-27-72

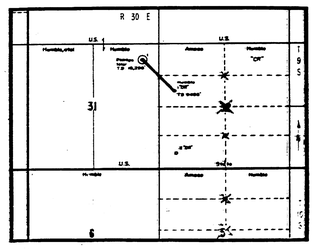

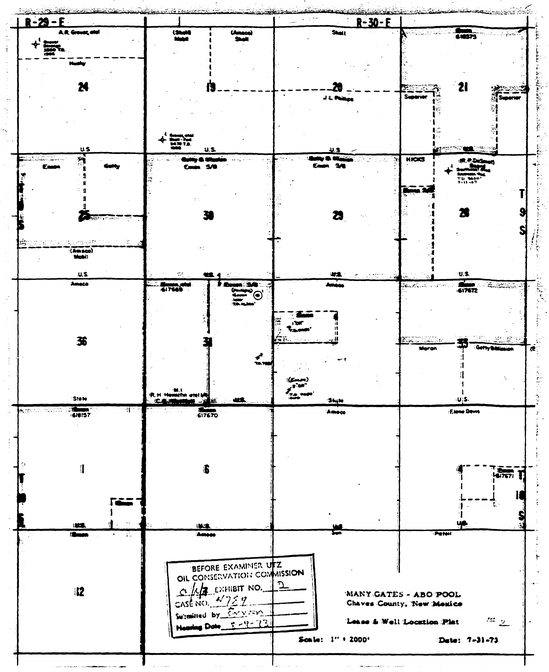
R-29-E
R-30-E
24
19
20
21
25
30
29
28
T
9
S
36
31
32
33
1
6
12
BEFORE EXAMINER UTZ
OIL CONSERVATION COMMISSION
EXHIBIT NO. 2
CASE NO. 4754
Submitted by Exxon
Hearing Date 8-29-73
MANY GATES - ABO POOL
Chaves County, New Mexico
Lease & Well Location Plat
Scale: 1" = 2000'
Date: 7-31-73

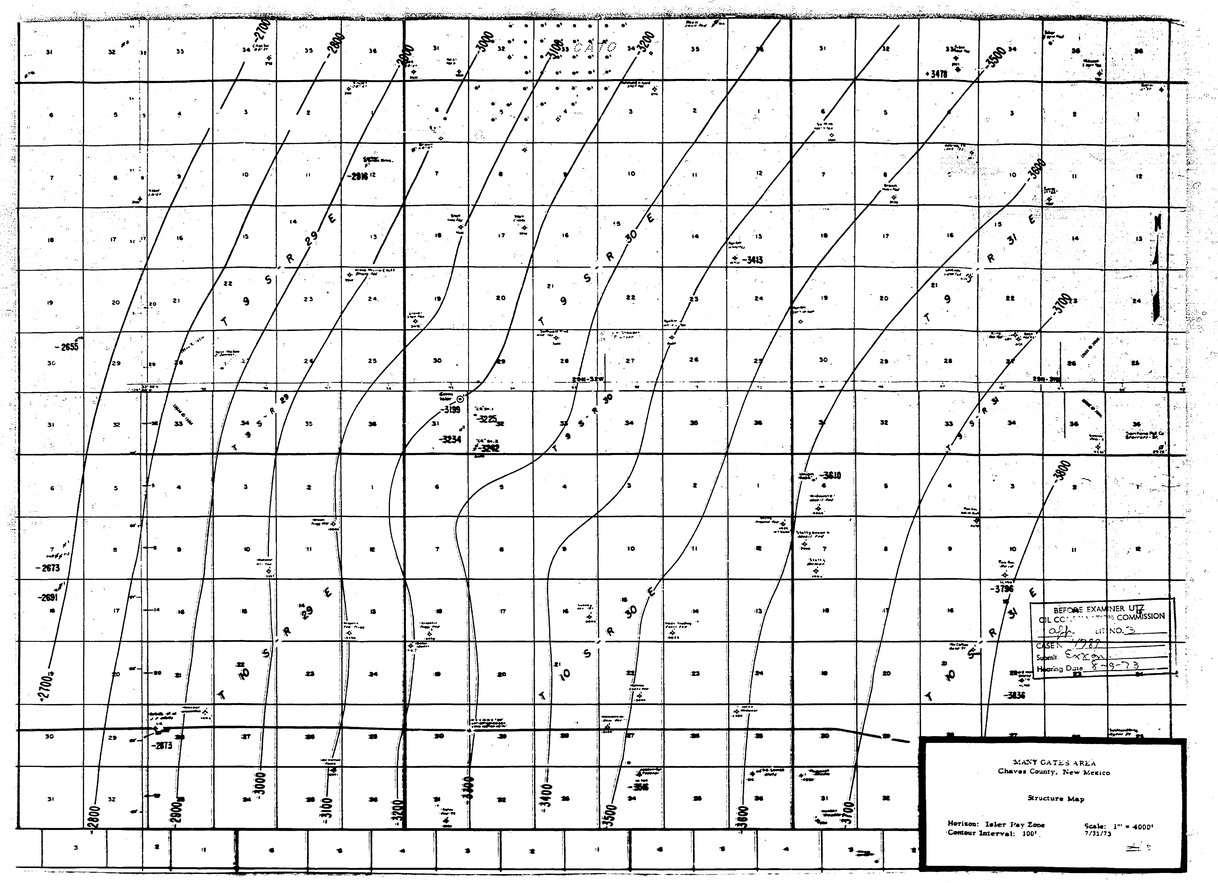

BEFORE EXAMINER UTZ
OIL CONSERVATION COMMISSION
CASE NO. 5
CASE 5799
Submit Exxon
Hearing Date 8-9-73

N

EXXON - ISLER - FED. NO. 1
KB 4042

EXXON - NEW MEXICO "CR" ST. NO. 1
KB 4037

EXXON - ISLER - FED. NO. 2
KB 4028

EX

DATUM -3460'

TOP OF PAY

O-W CONTACT
-3842'

7200

7300

T.D. 7320'

T.D. 7321'

Compl. 3-8-72 IPF 227 BO

Compl. 5-25-72 IPF 216 BO 7 BW

No Tests
D&A 10-21-72

7310
7287

1

EXXON - ISLER - FED. NO. 2
KB 4028

Ø

EXXON - NEW MEXICO "CR" ST. NO. 2
KB 4042

Ø

S

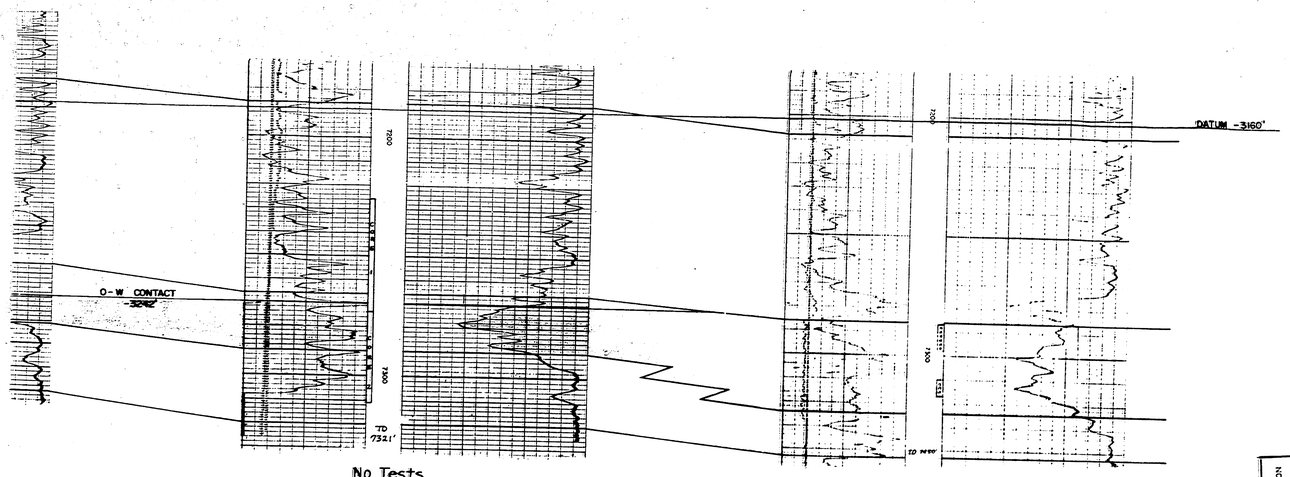

No Tests
D&A 10-21-72

7310'-17' Ac. 3000 Swb. 78-BW 0-BO 7 Hr.
7287'-7298' Ac. 4.000 Swb. 46-BW 0-BO 4 Hr.
D&A 10-9-72

Structural Cross-Section
Many Gates - Abo Pool
Chaves County, New Mexico

Vertical Scale: 1" = 20' Date: 7-31-73
Horizontal Scale: None