



Case No.
7233

Large Exhibits


U.S. DEPT. OF JUSTICE

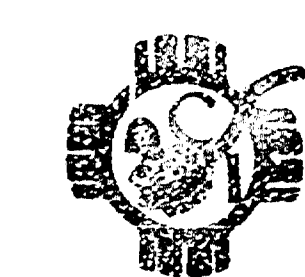

DO NOT WRITE IN THIS SPACE

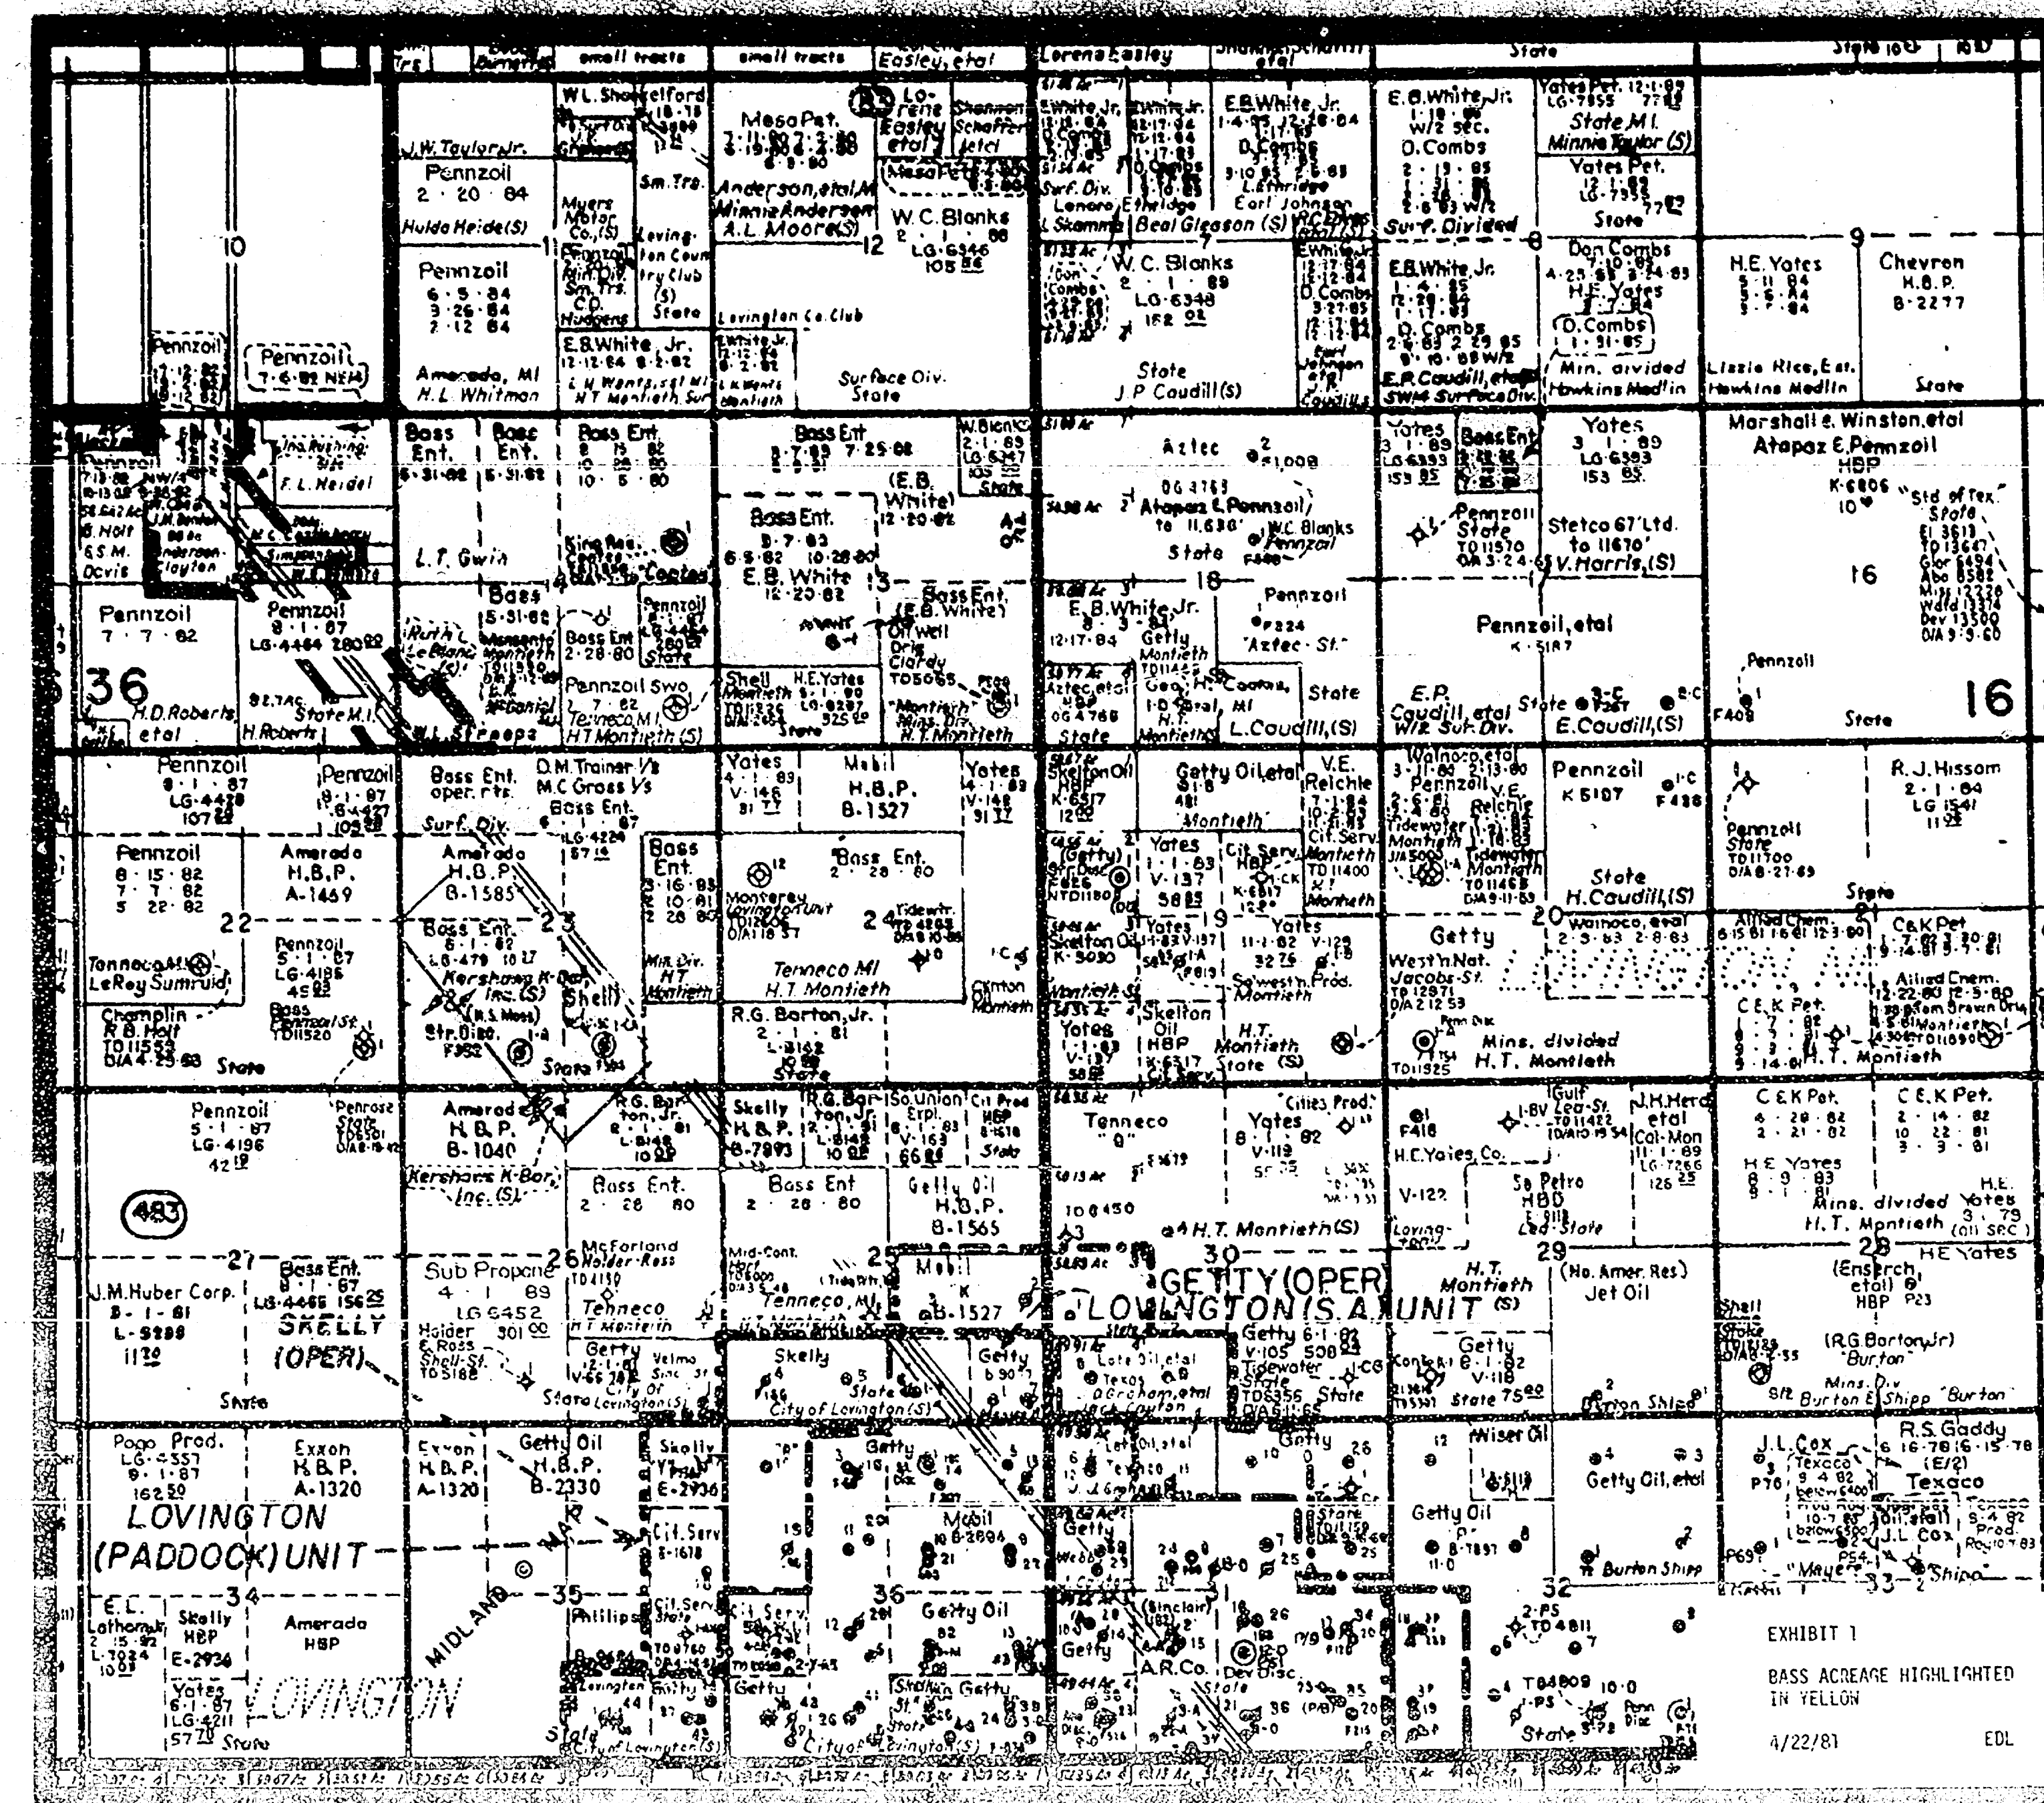


U.S. GEOLOGICAL SURVEY

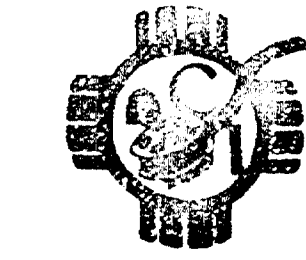

WEST VIRGINIA


BRSS ENTERPRISES
MONTEITH WELL NO. 8-1
LEA COUNTY, NEW MEXICO

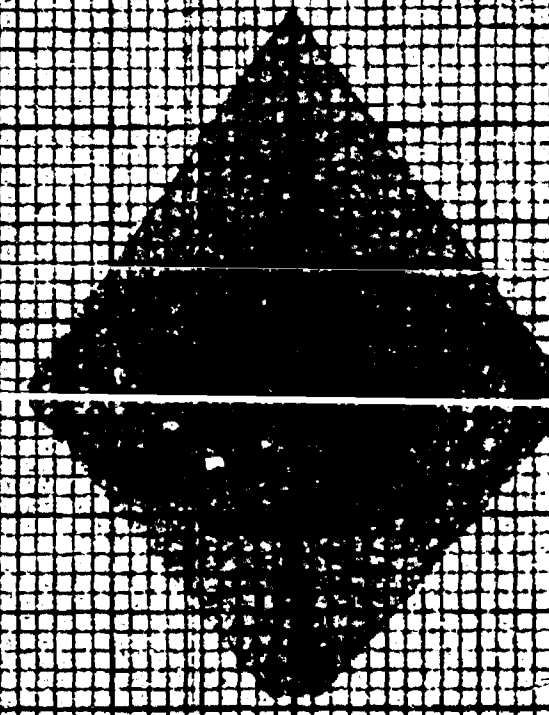

10 DEGREES EAST DECLINATION

BRSS ENTERPRISES, INC.
1515 SOUTH NEW MEXICO
ALBUQUERQUE, NEW MEXICO 87102

SECTION PROJECTION
SCALE 1" = 100 FEET


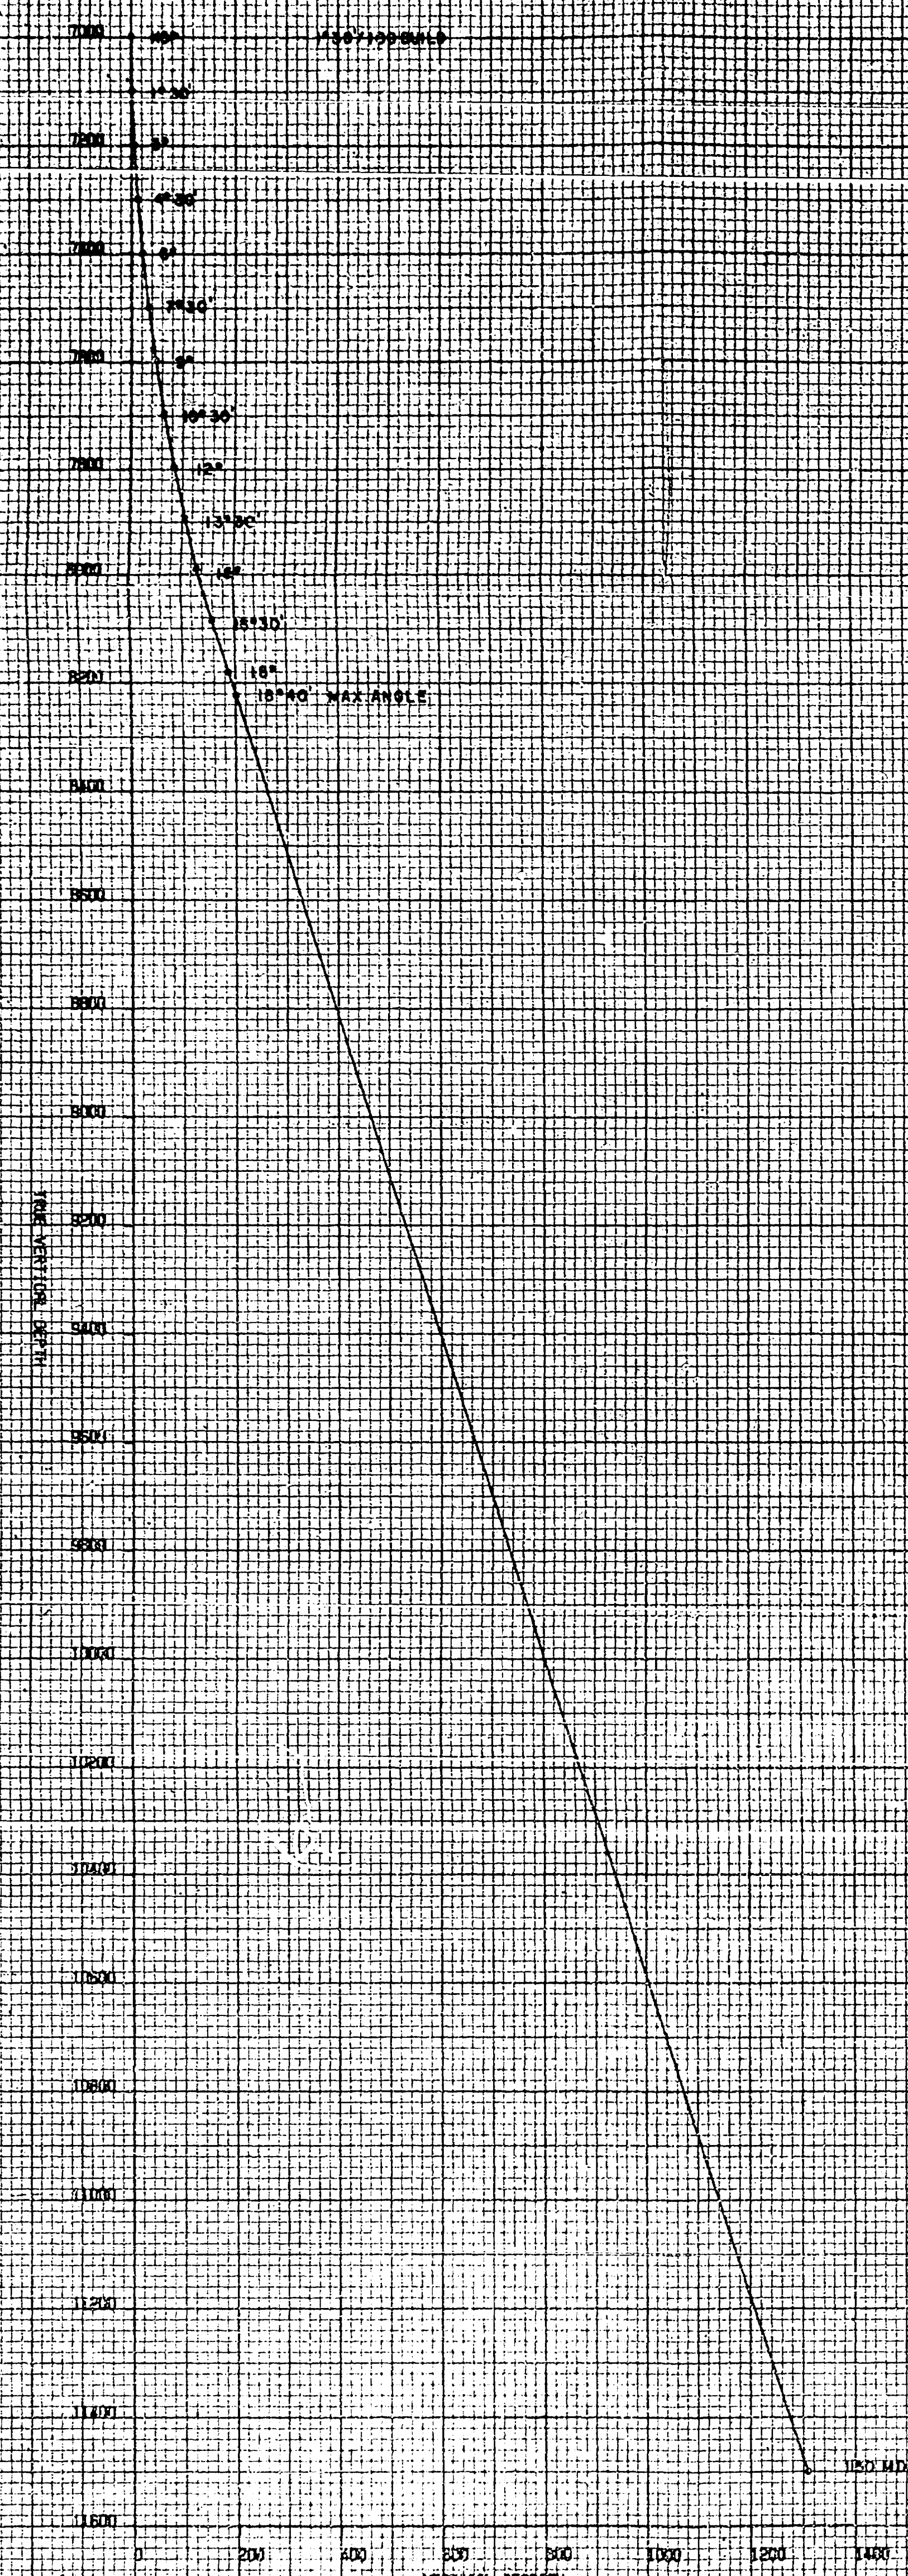


CLOSURE 1306.63 S 83.25 D E

BRSS ENTERPRISES, INC.
1515 SOUTH NEW MEXICO
ALBUQUERQUE, NEW MEXICO 87102


SECTION PROJECTION
SCALE 1" = 100 FEET

BRSS ENTERPRISES, INC.
1515 SOUTH NEW MEXICO
ALBUQUERQUE, NEW MEXICO 87102

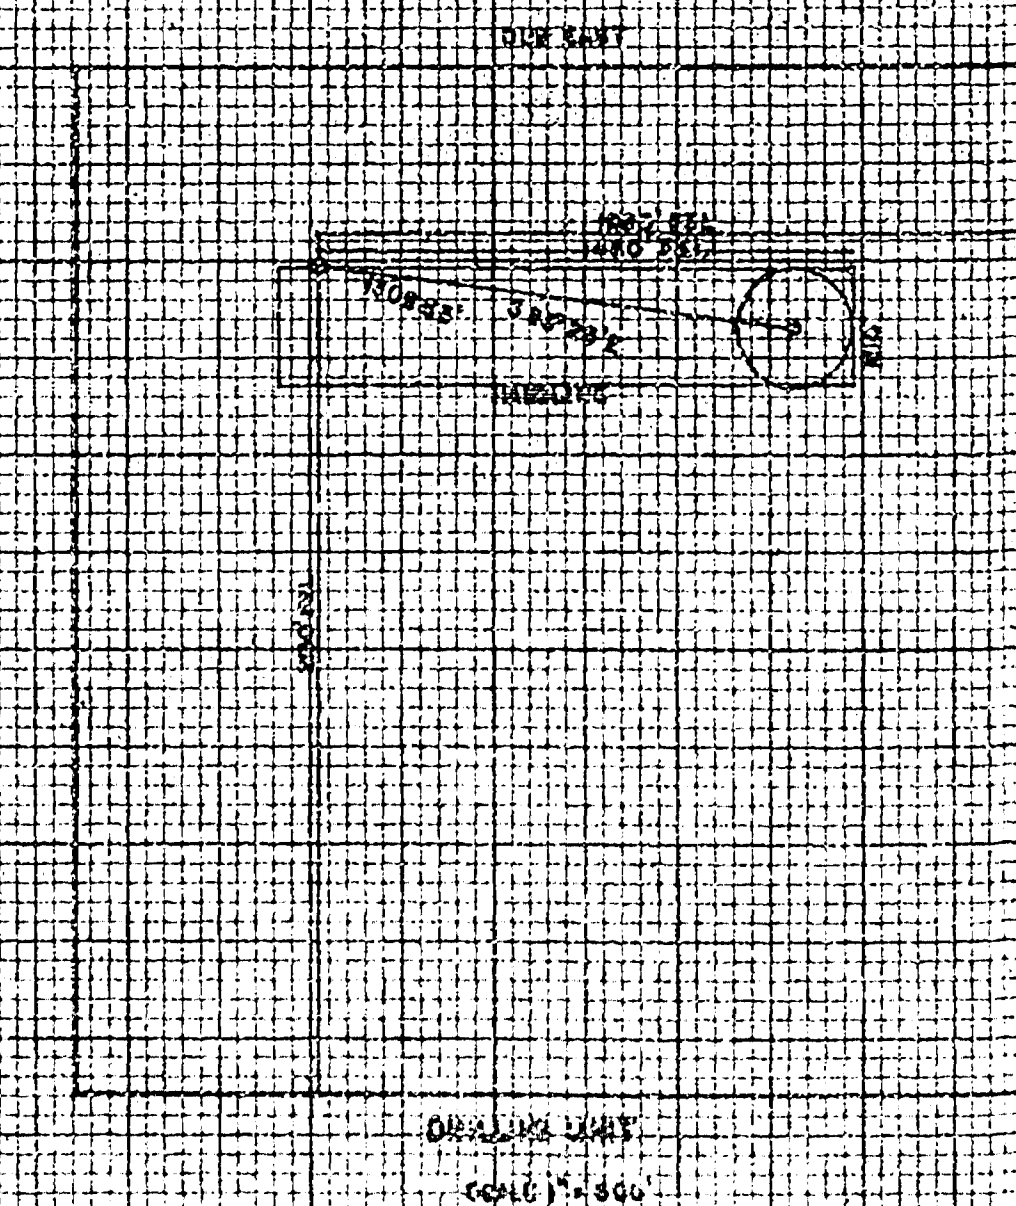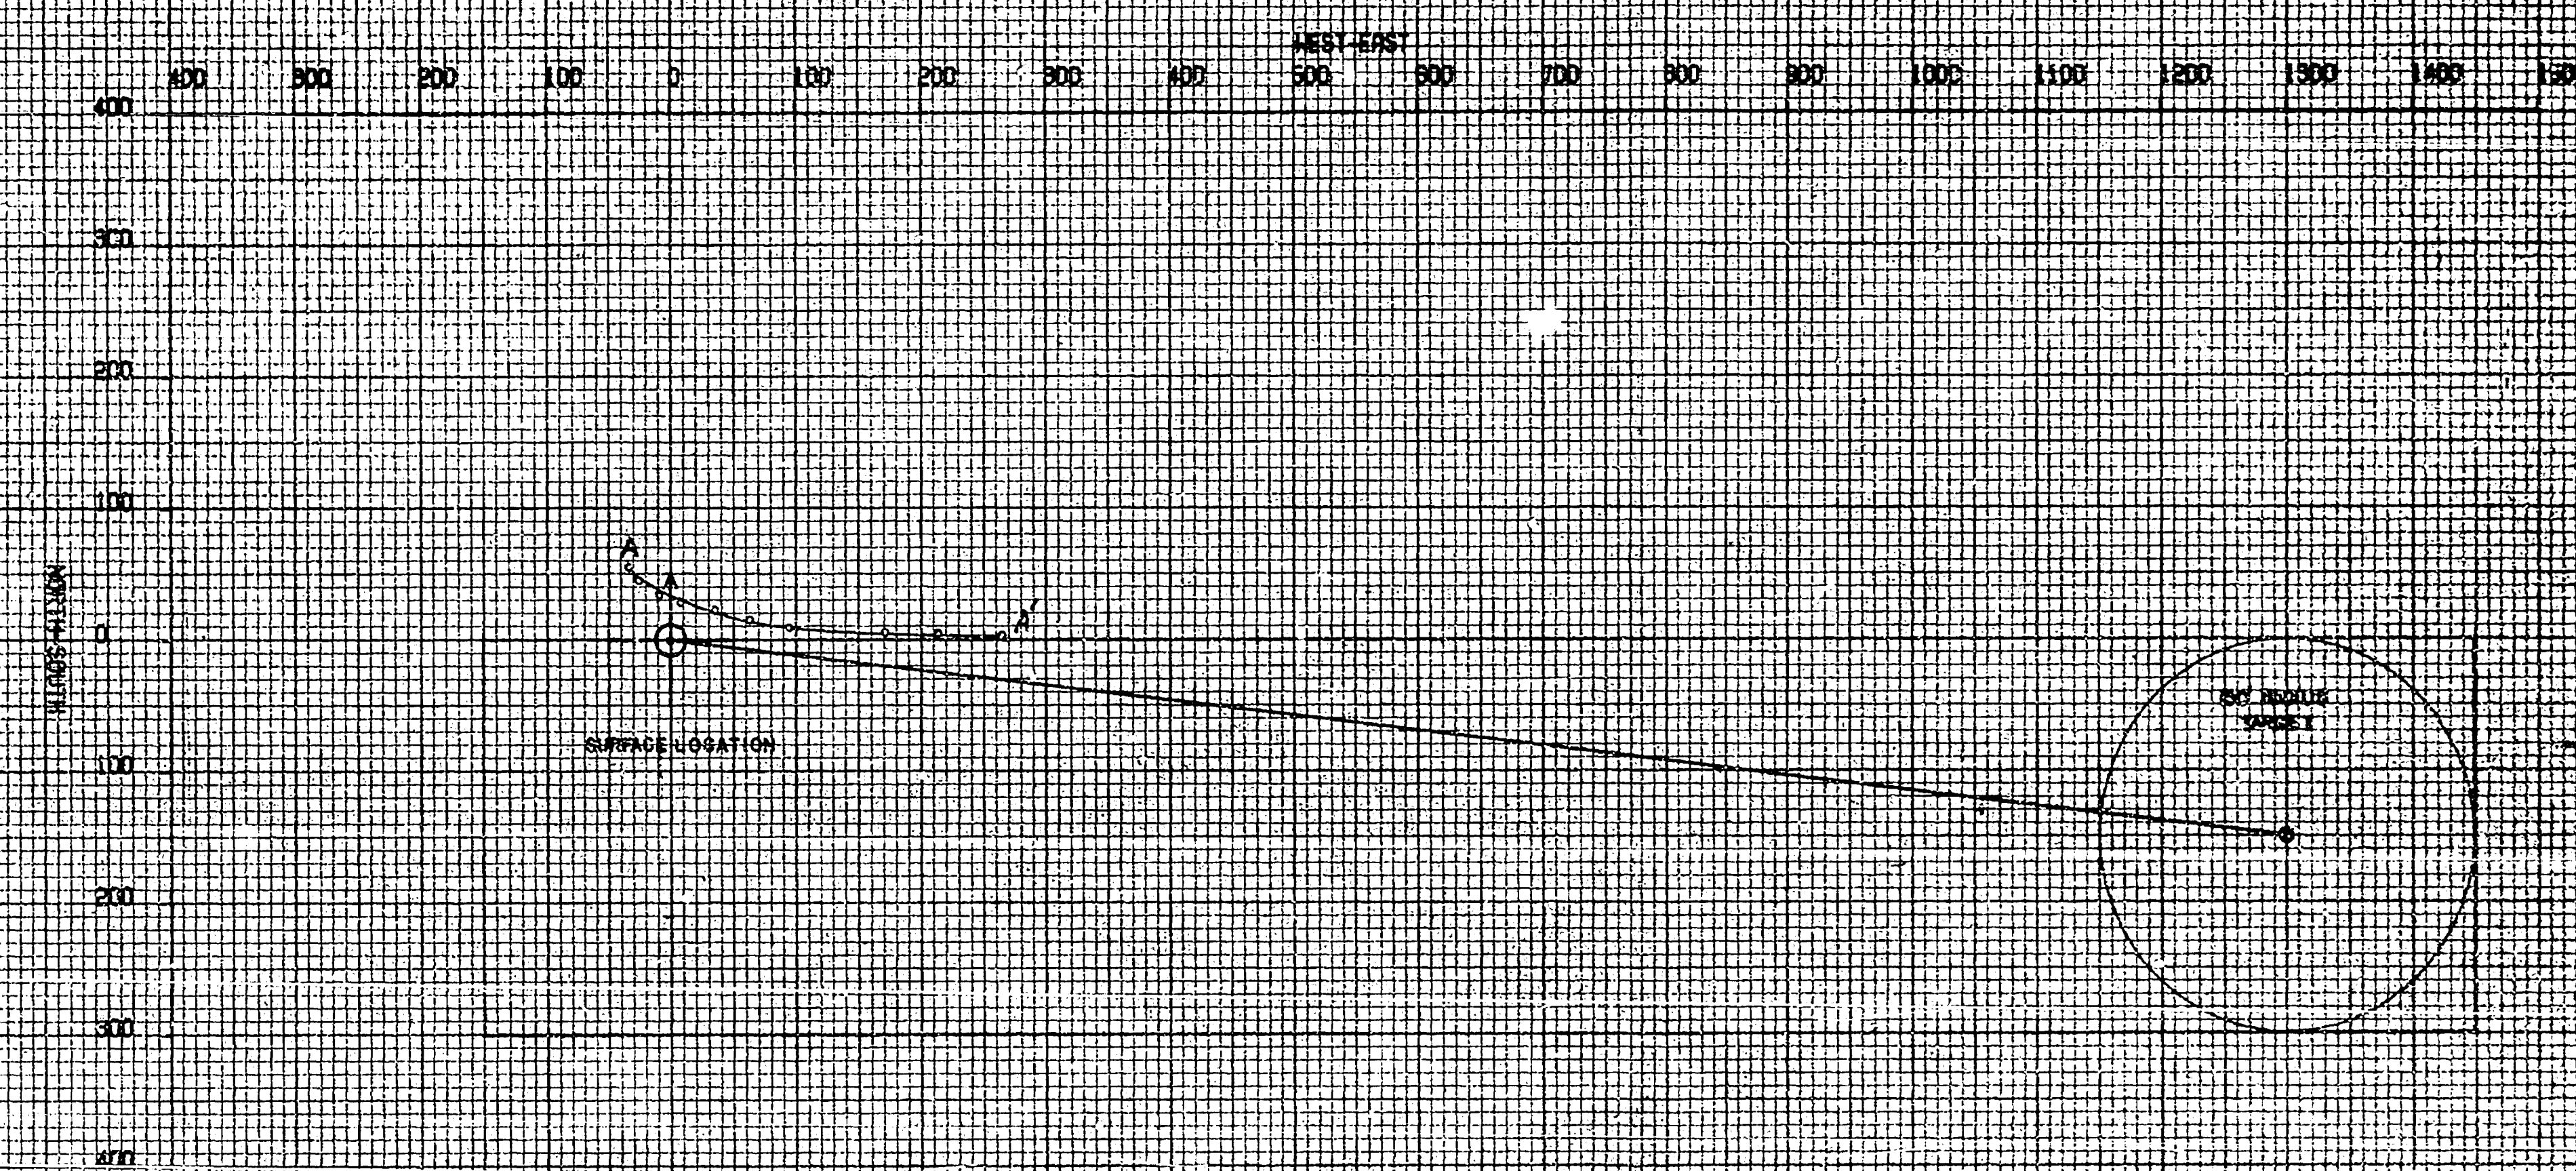

BRSS ENTERPRISES, INC.
1515 SOUTH NEW MEXICO
ALBUQUERQUE, NEW MEXICO 87102

EXHIBIT 4
DIRECTIONAL DETAIL PLAN
A ACTUAL DIRECTIONAL WELL
TRACK
4/22/81

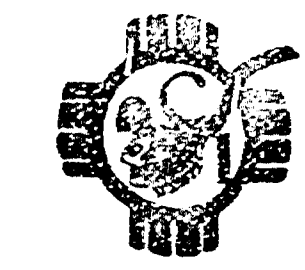


BEST AVAILABLE COPY


BASS ENTERPRISES MONTEITH WELL NO. B-1 LEA COUNTY, NEW MEXICO

BASS ENTERPRISES PROPOSAL
MONTEITH WELL NO. B-1
LEA COUNTY, NEW MEXICO 801-255
EASTMAN WHIPSTOCK, INC.

VERTICAL PROJECTION
SCALE 1 IN. = 200 FEET

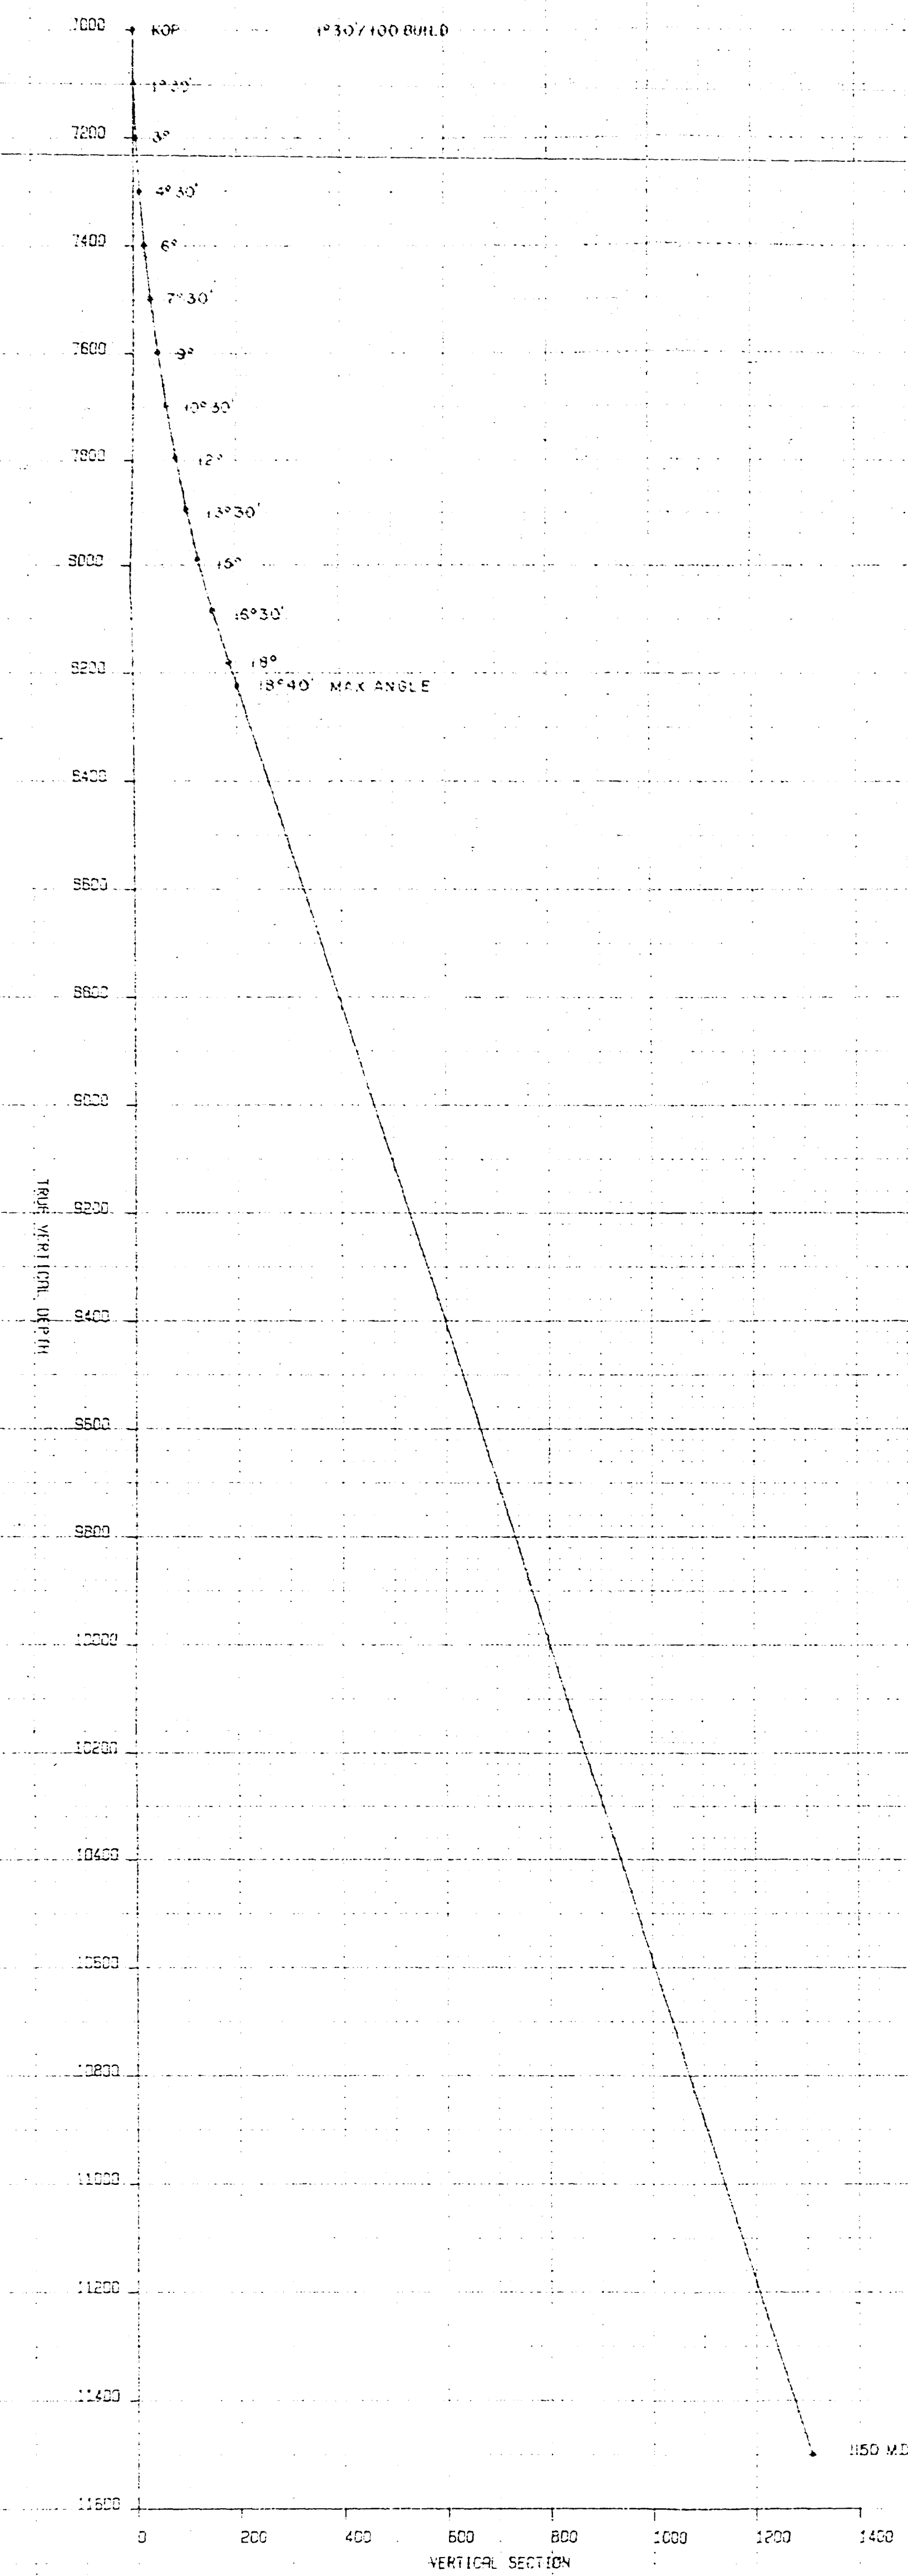


CLOSURE 1308.63 S 83 25° 0 E


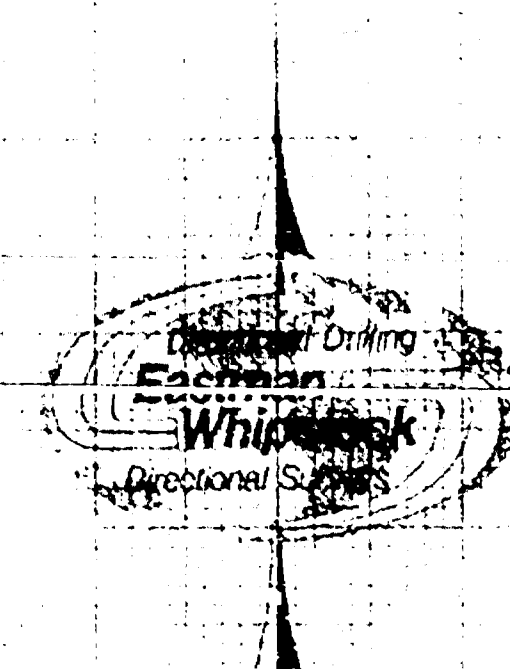


10 DEGREES EAST DECLINATION

HORIZONTAL PROJECTION
SCALE 1 IN. = 100 FEET

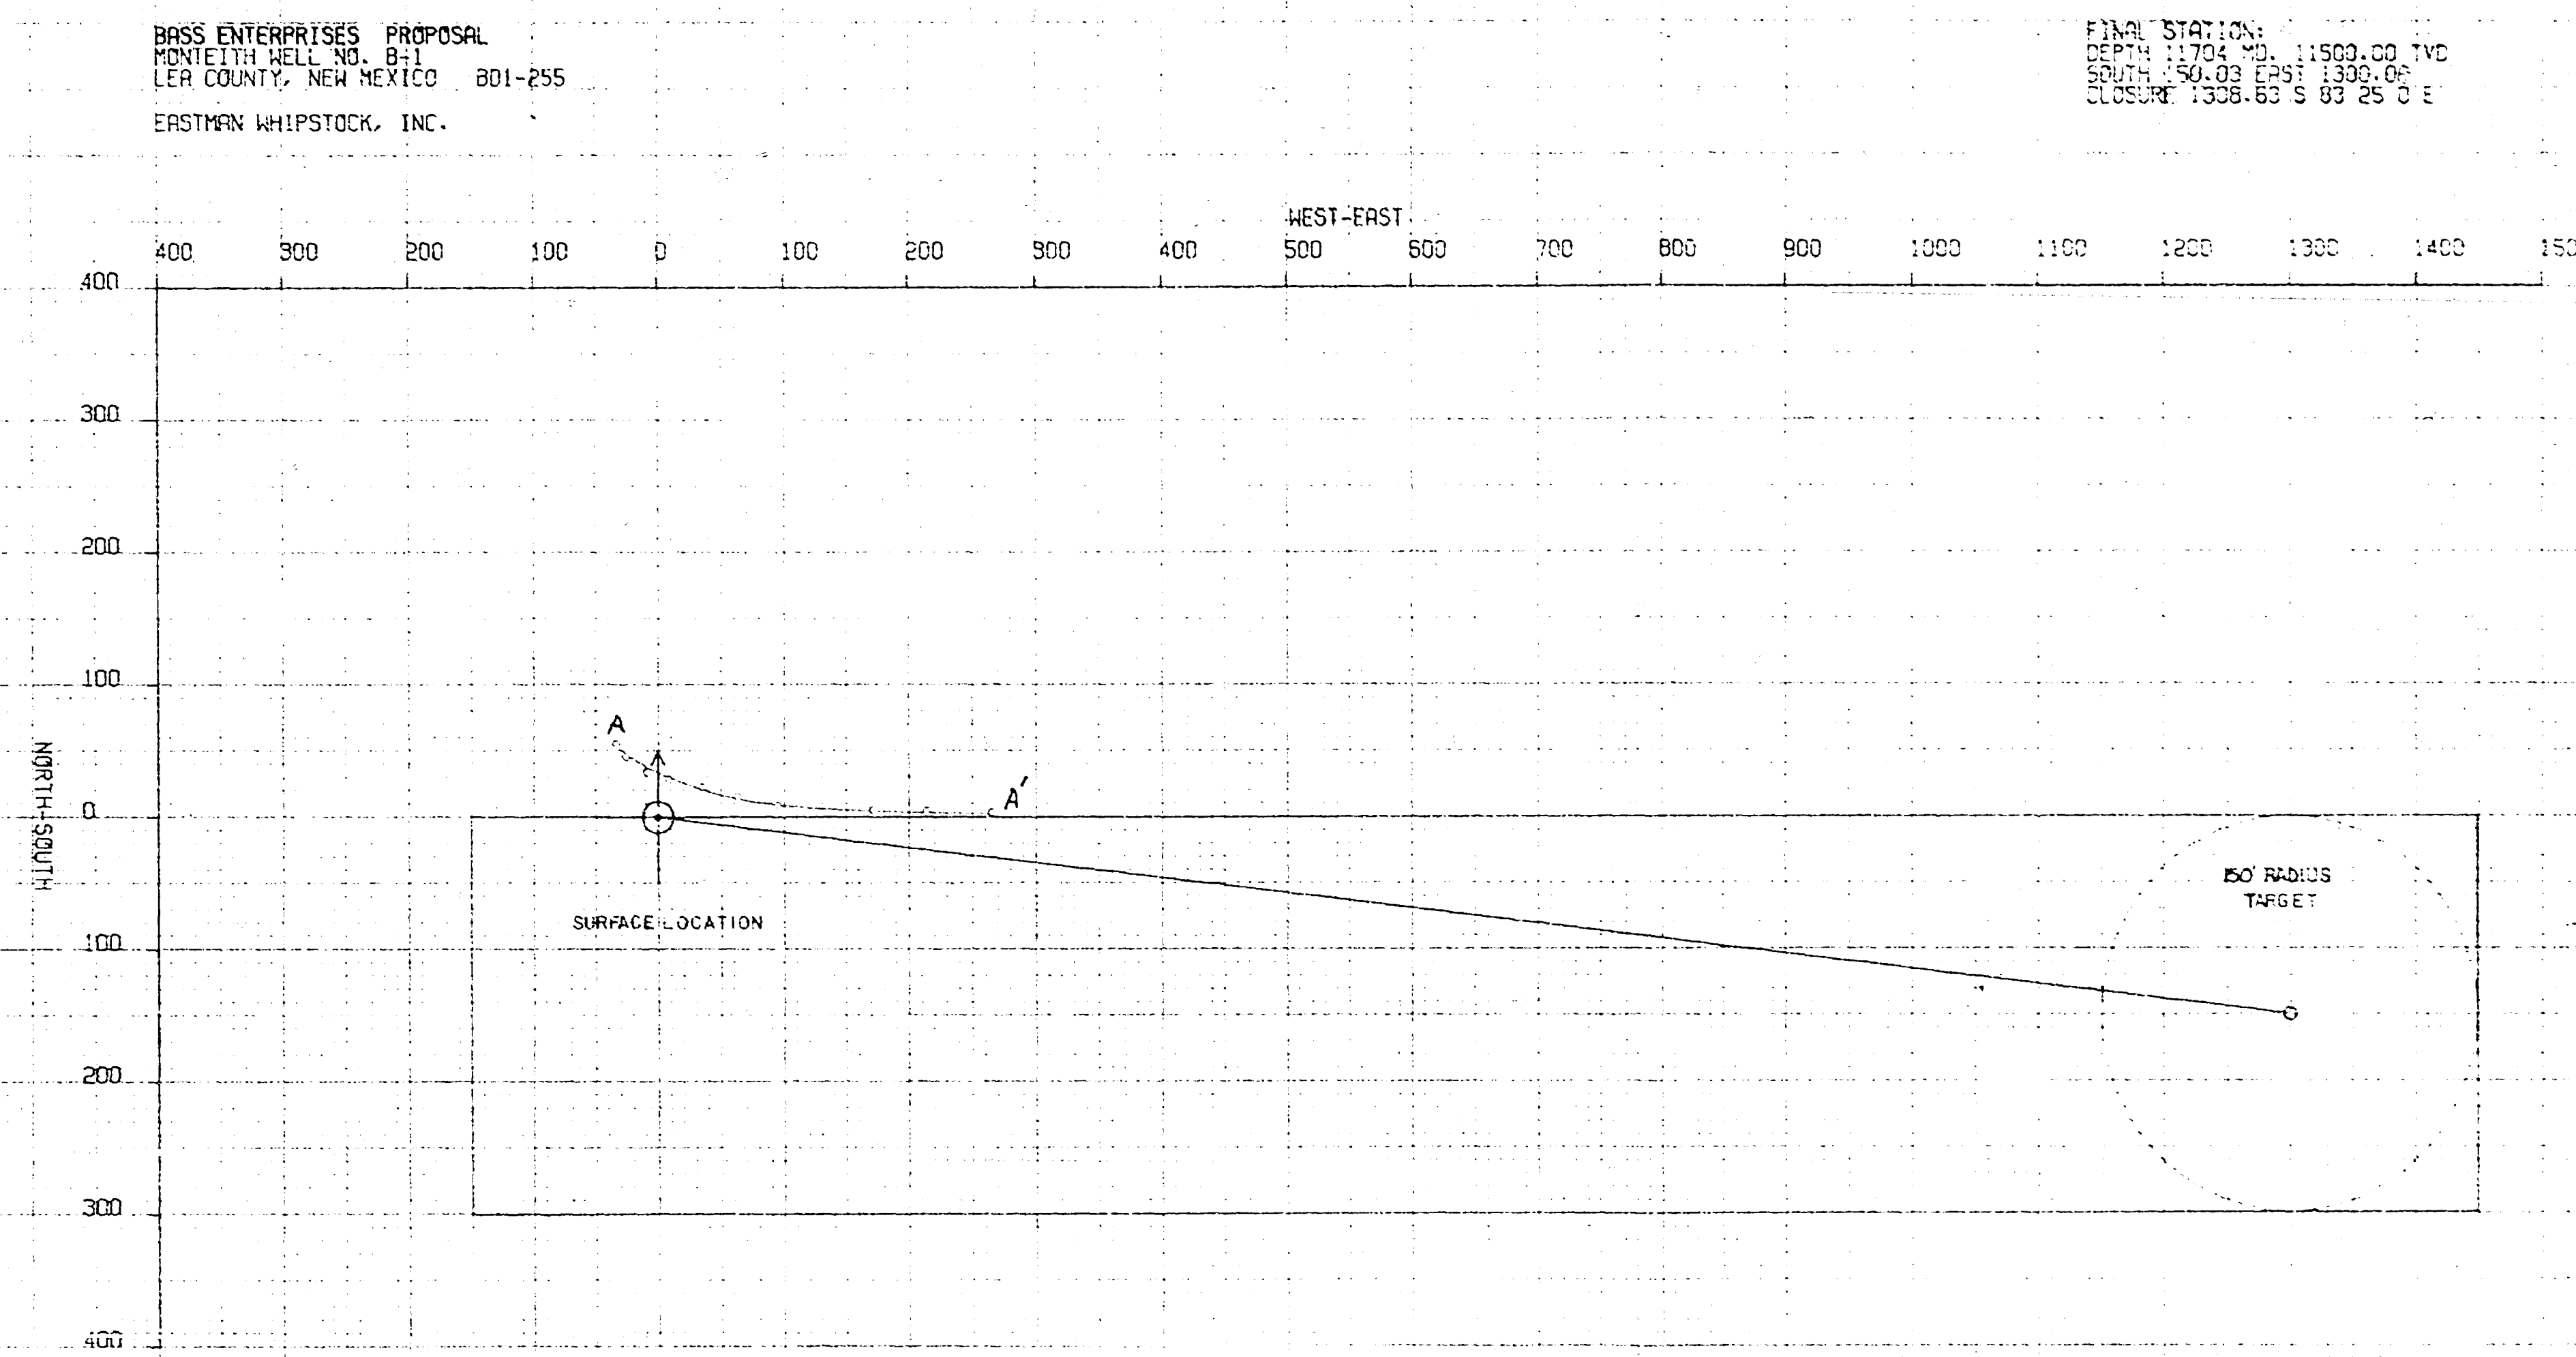



FINAL STATION
ELEVATION 11704.00
DEPTH 11600.00
CLOSURE 1308.63 S 83 25° 0 E

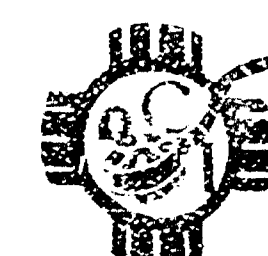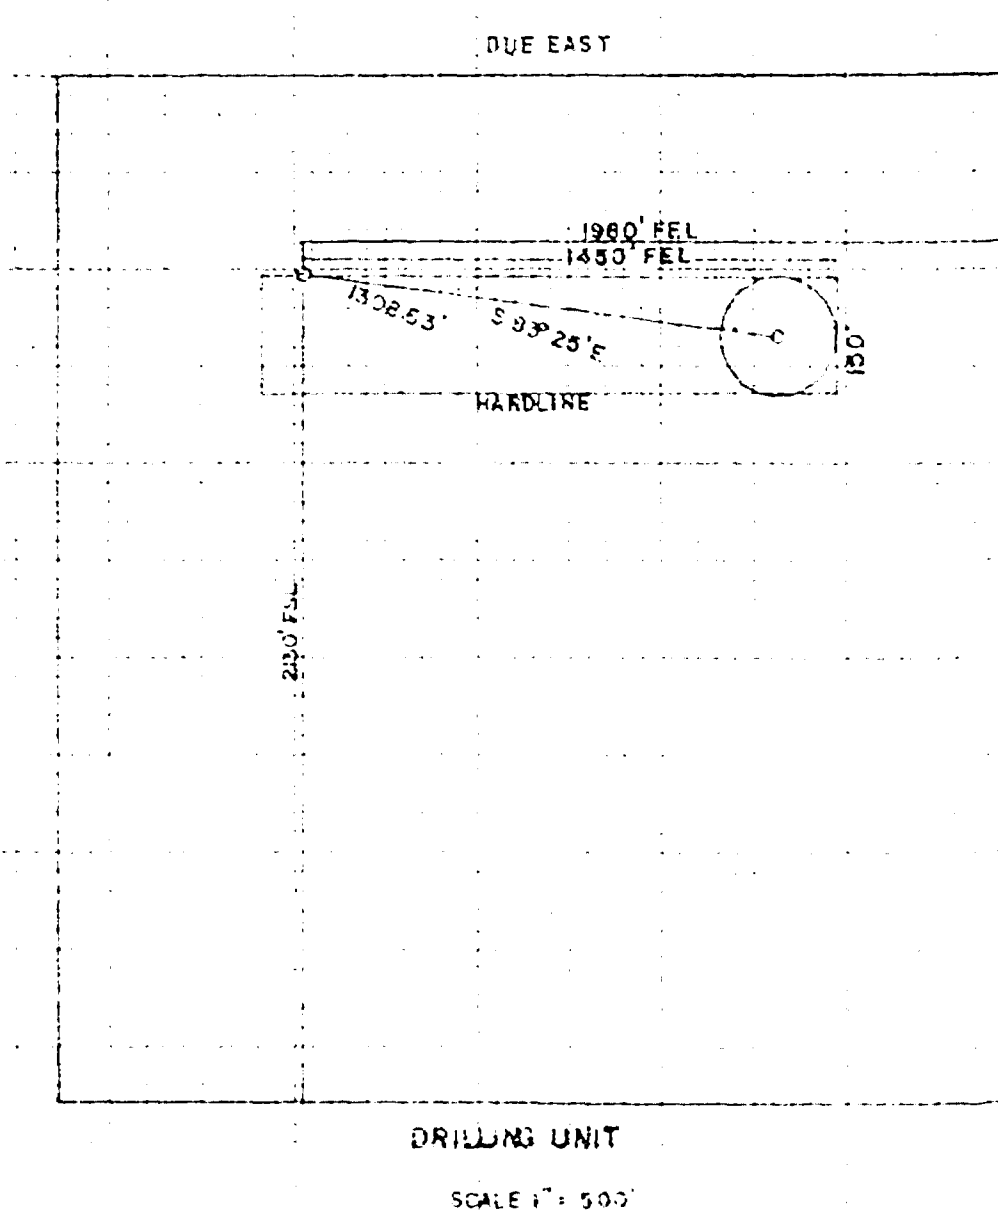

801-255


Bass Ent 3-7-83 7-25-82 2-9-81		W. Blank 2-1-89 LG-6347 105 00 State
Bass Ent. 3-7-83 8-5-82 10-28-80 E.B. White 12-20-82	(E.B. White) 12-20-82	02
Shell Montieth TD 11226 DAI-2454 325 00 State	H.E. Yates 5-1-80 LG-8297 325 00 State	EXHIBIT 4A OIL CONSERVATION DIVISION CASE NO. 7232 "Montieth" Mins. Div. H. T. Montie

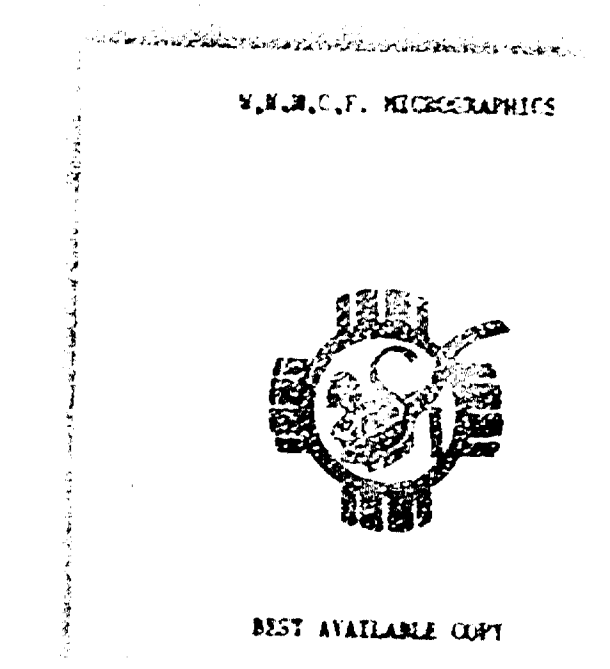

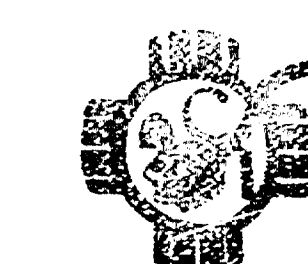


BRASS ENTERPRISES, MARSHALL
CONTINENTAL, WELL NO. 8-
LER COUNTY, NEW MEXICO 801-255
ERSTEN HILSTOCK, INC.

VERTICAL PROJECTION
SCALE - 1" = 200 FEET


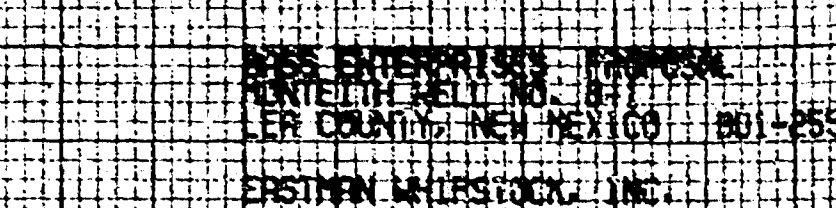


CLOSURE 1308.63 S 83 25 0 E

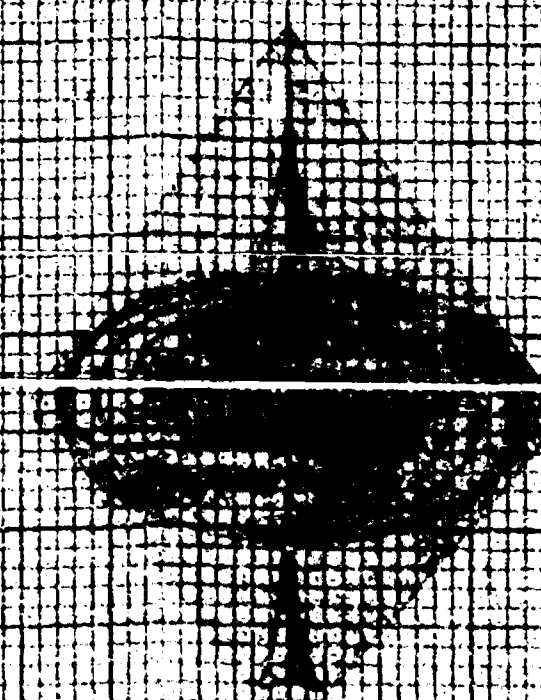

10 DEGREES EAST DECLINATION

HORIZONTAL PROJECTION
SCALE 1 IN. = 100 FEET

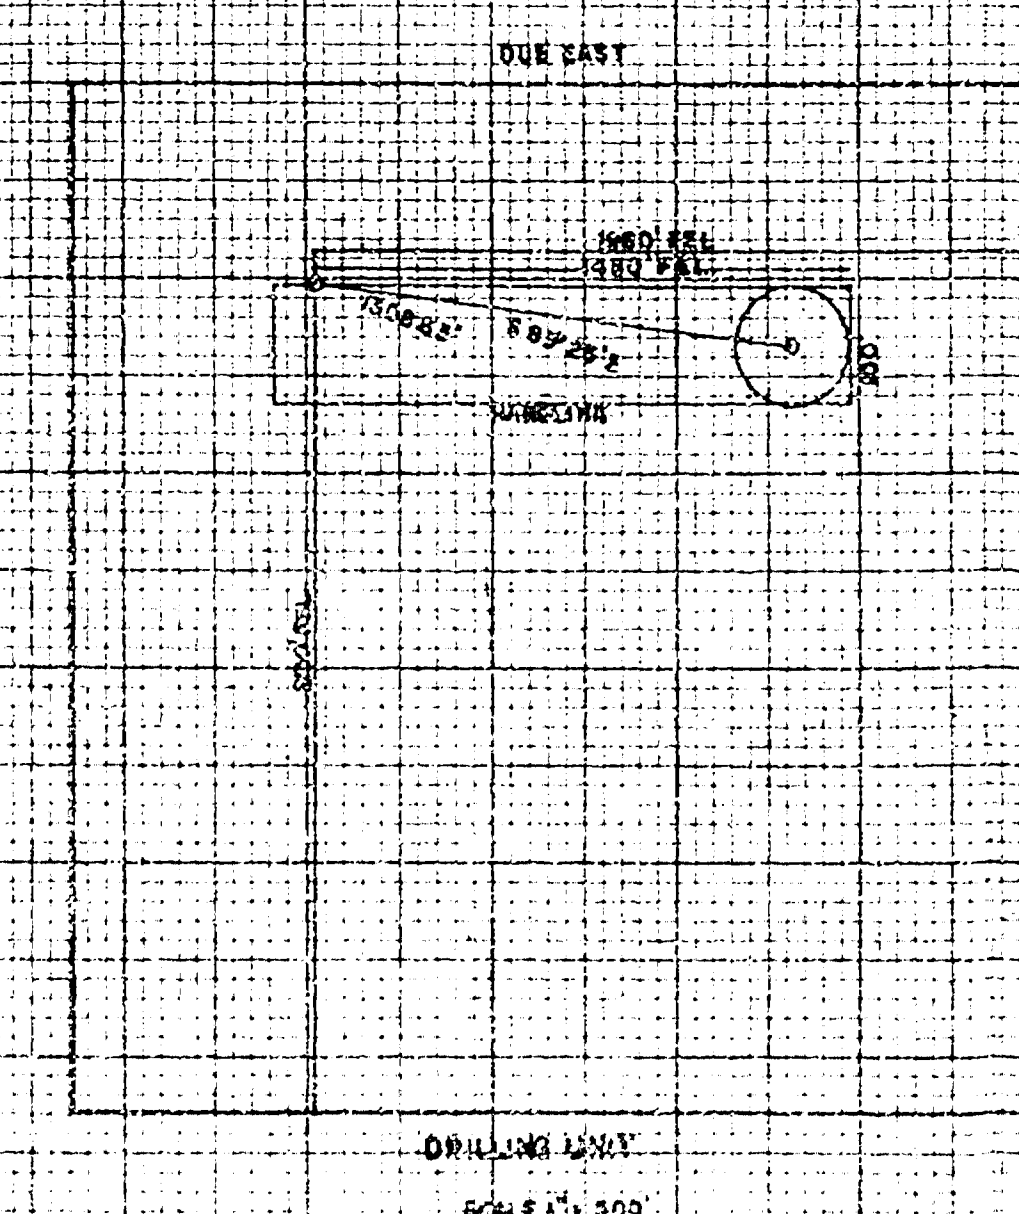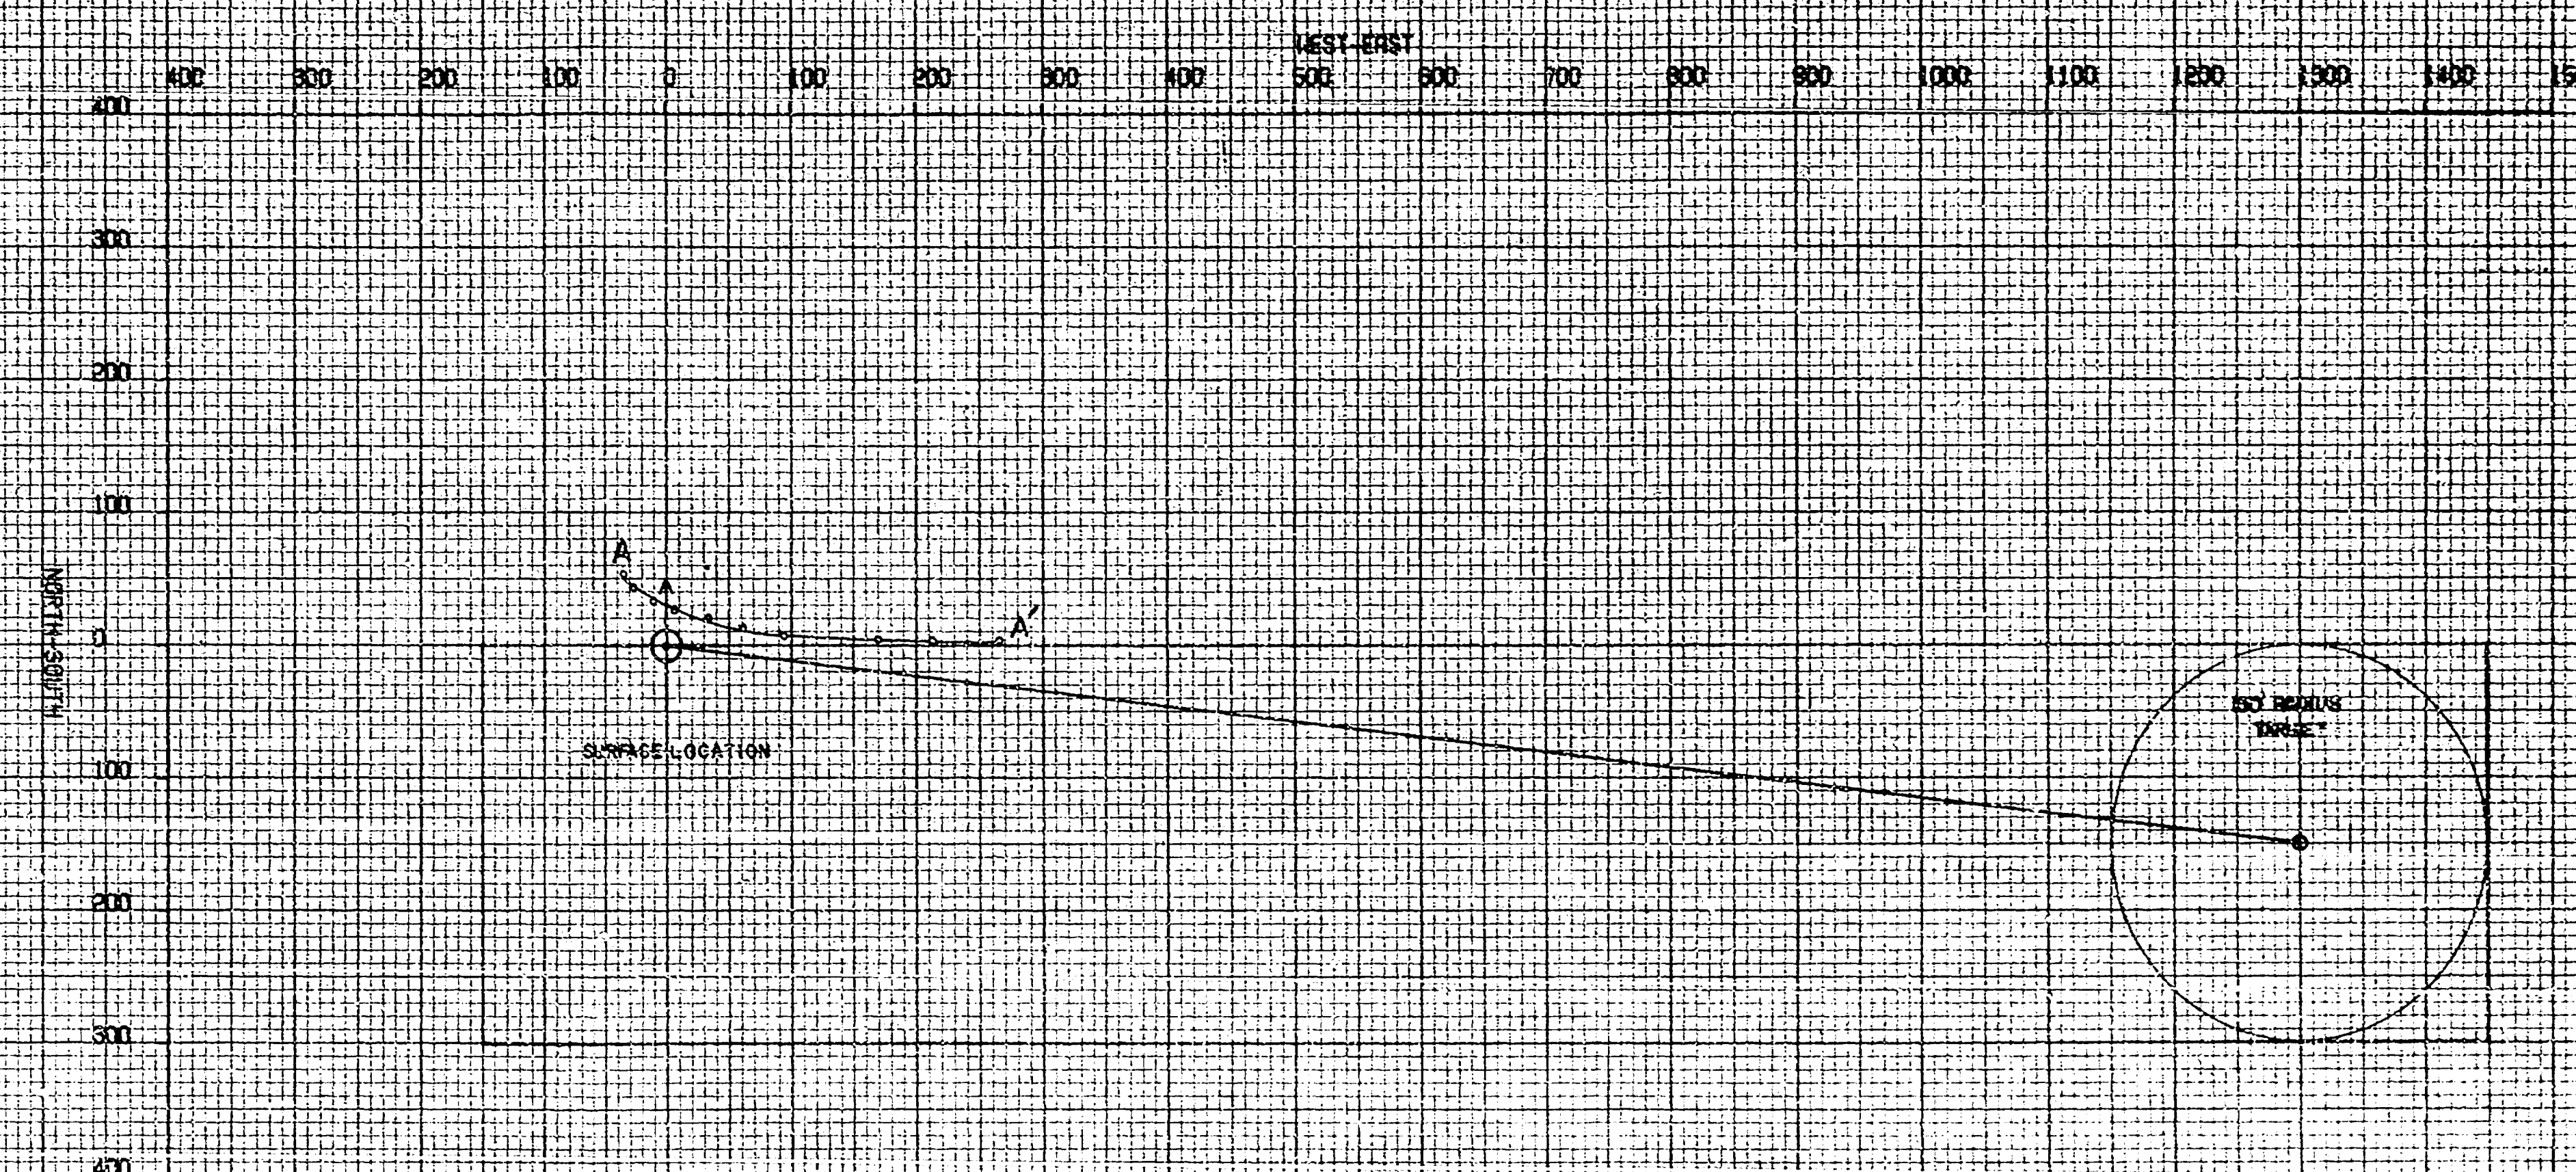


COL 21
Rosa
CASSING 7233

EXHIBIT 4
DIRECTIONAL DRILLING PLAN
& ACTUAL DIRECTIONAL WELL
TRACK

4/22/91 52

1997, 1998, 1999,26

U.S. MAR. & F. WILSON

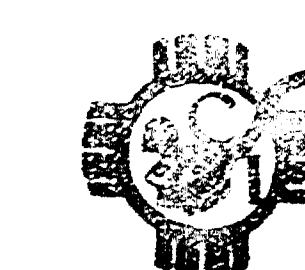


BEST AVAILABLE COPY


BASS ENTERPRISES MONTEITH WELL NO. B-1 LEA COUNTY, NEW MEXICO

BASS ENTERPRISES PROPOSAL
MONTEITH WELL NO. B-1
LEA COUNTY, NEW MEXICO 801-255
EASTMAN WHIPSTOCK, INC.

VERTICAL PROJECTION
SCALE 1 IN. = 200 FEET

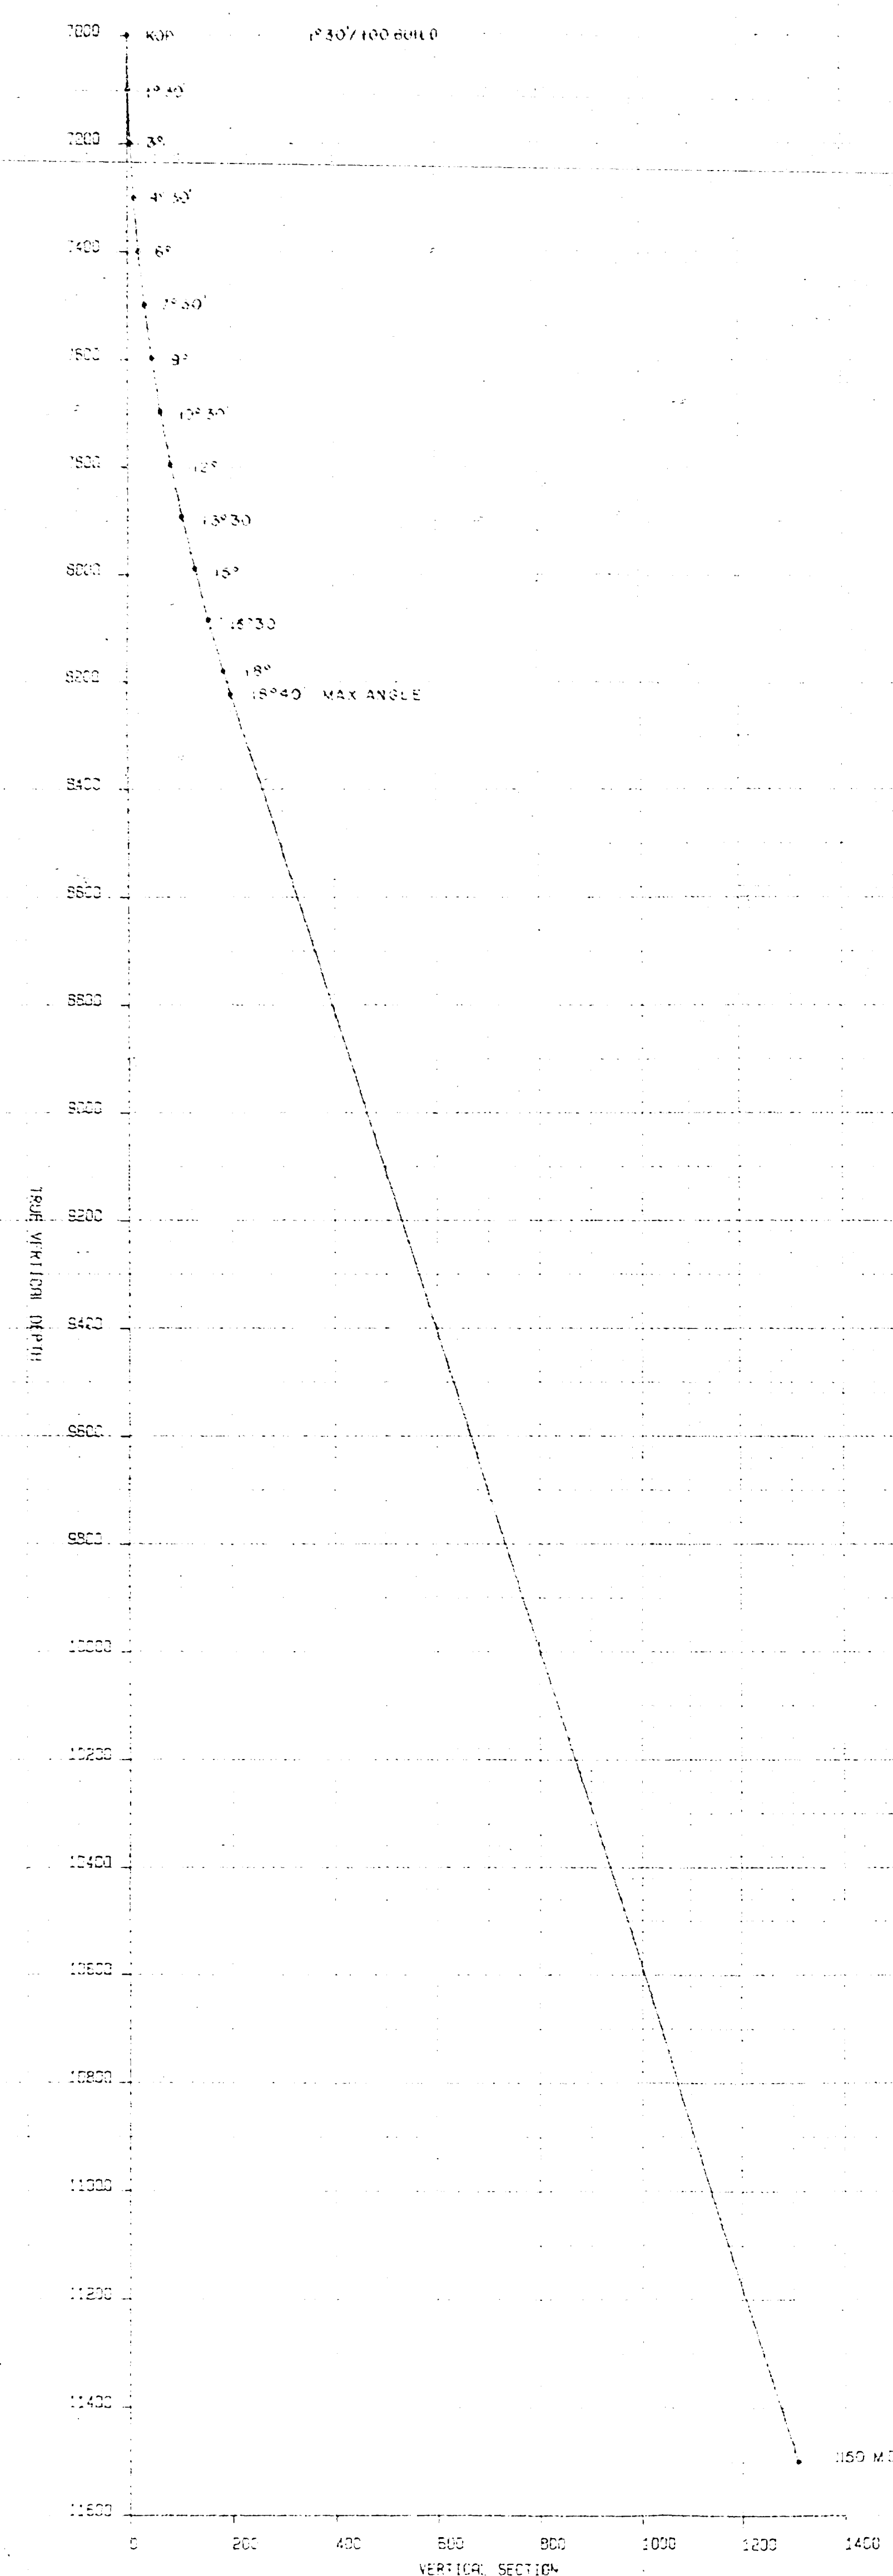

CLOSURE 1308.53 S 83 25 0 E


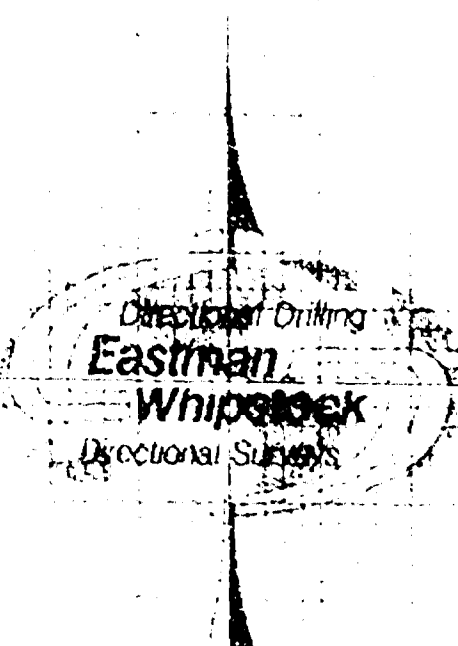


10 DEGREES EAST DECLINATION


HORIZONTAL PROJECTION
SCALE 1 IN. = 100 FEET

BASS ENTERPRISES PROPOSAL
MONTEITH WELL NO. B-1
LEA COUNTY, NEW MEXICO 801-255
EASTMAN WHIPSTOCK, INC.

FINAL STATION:
DEPTH 11704.00
EAST 1308.53
ELEVATION 1308.53 S 83 25 0 E

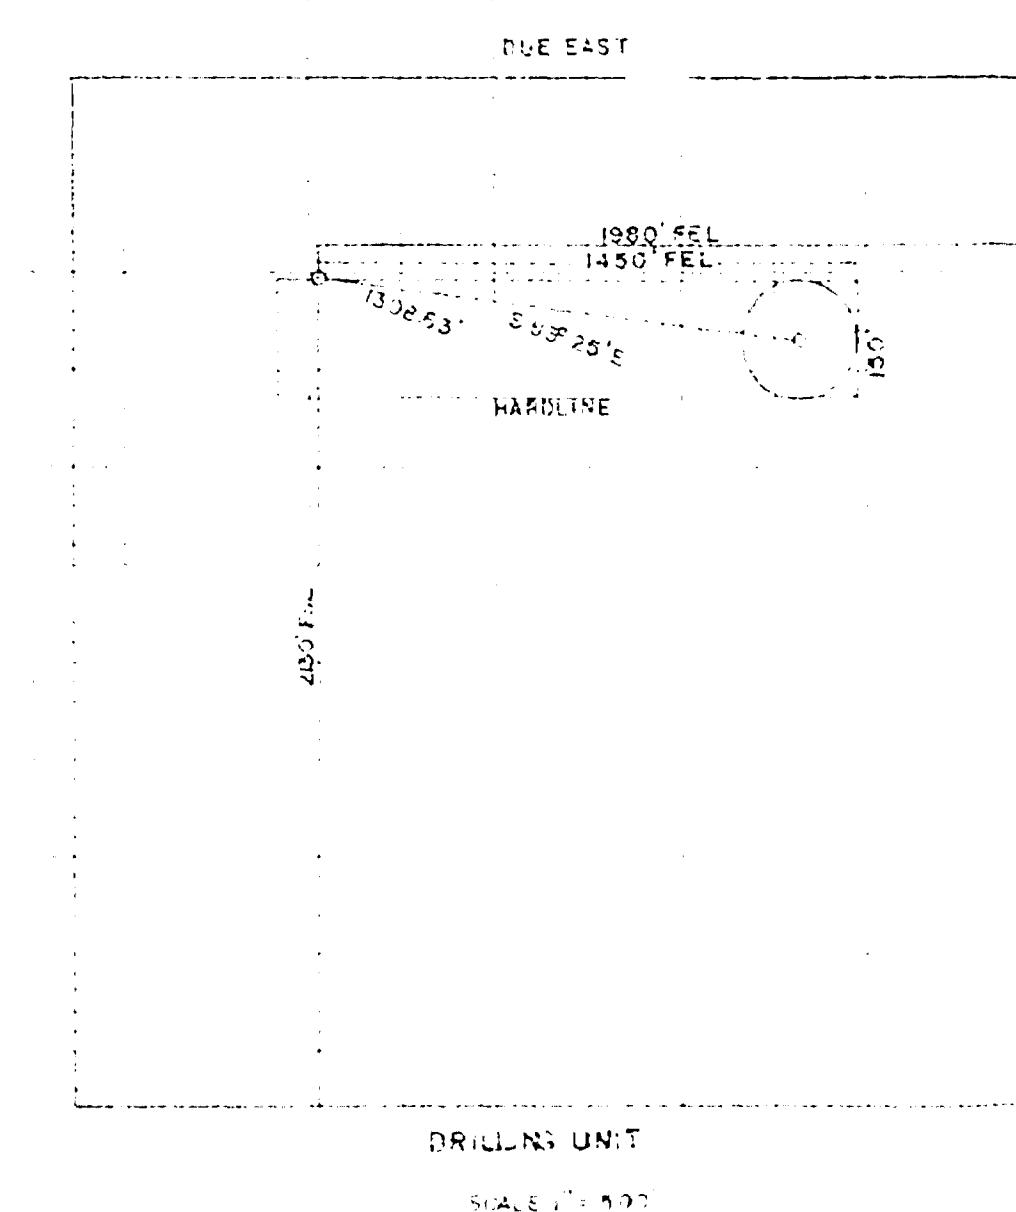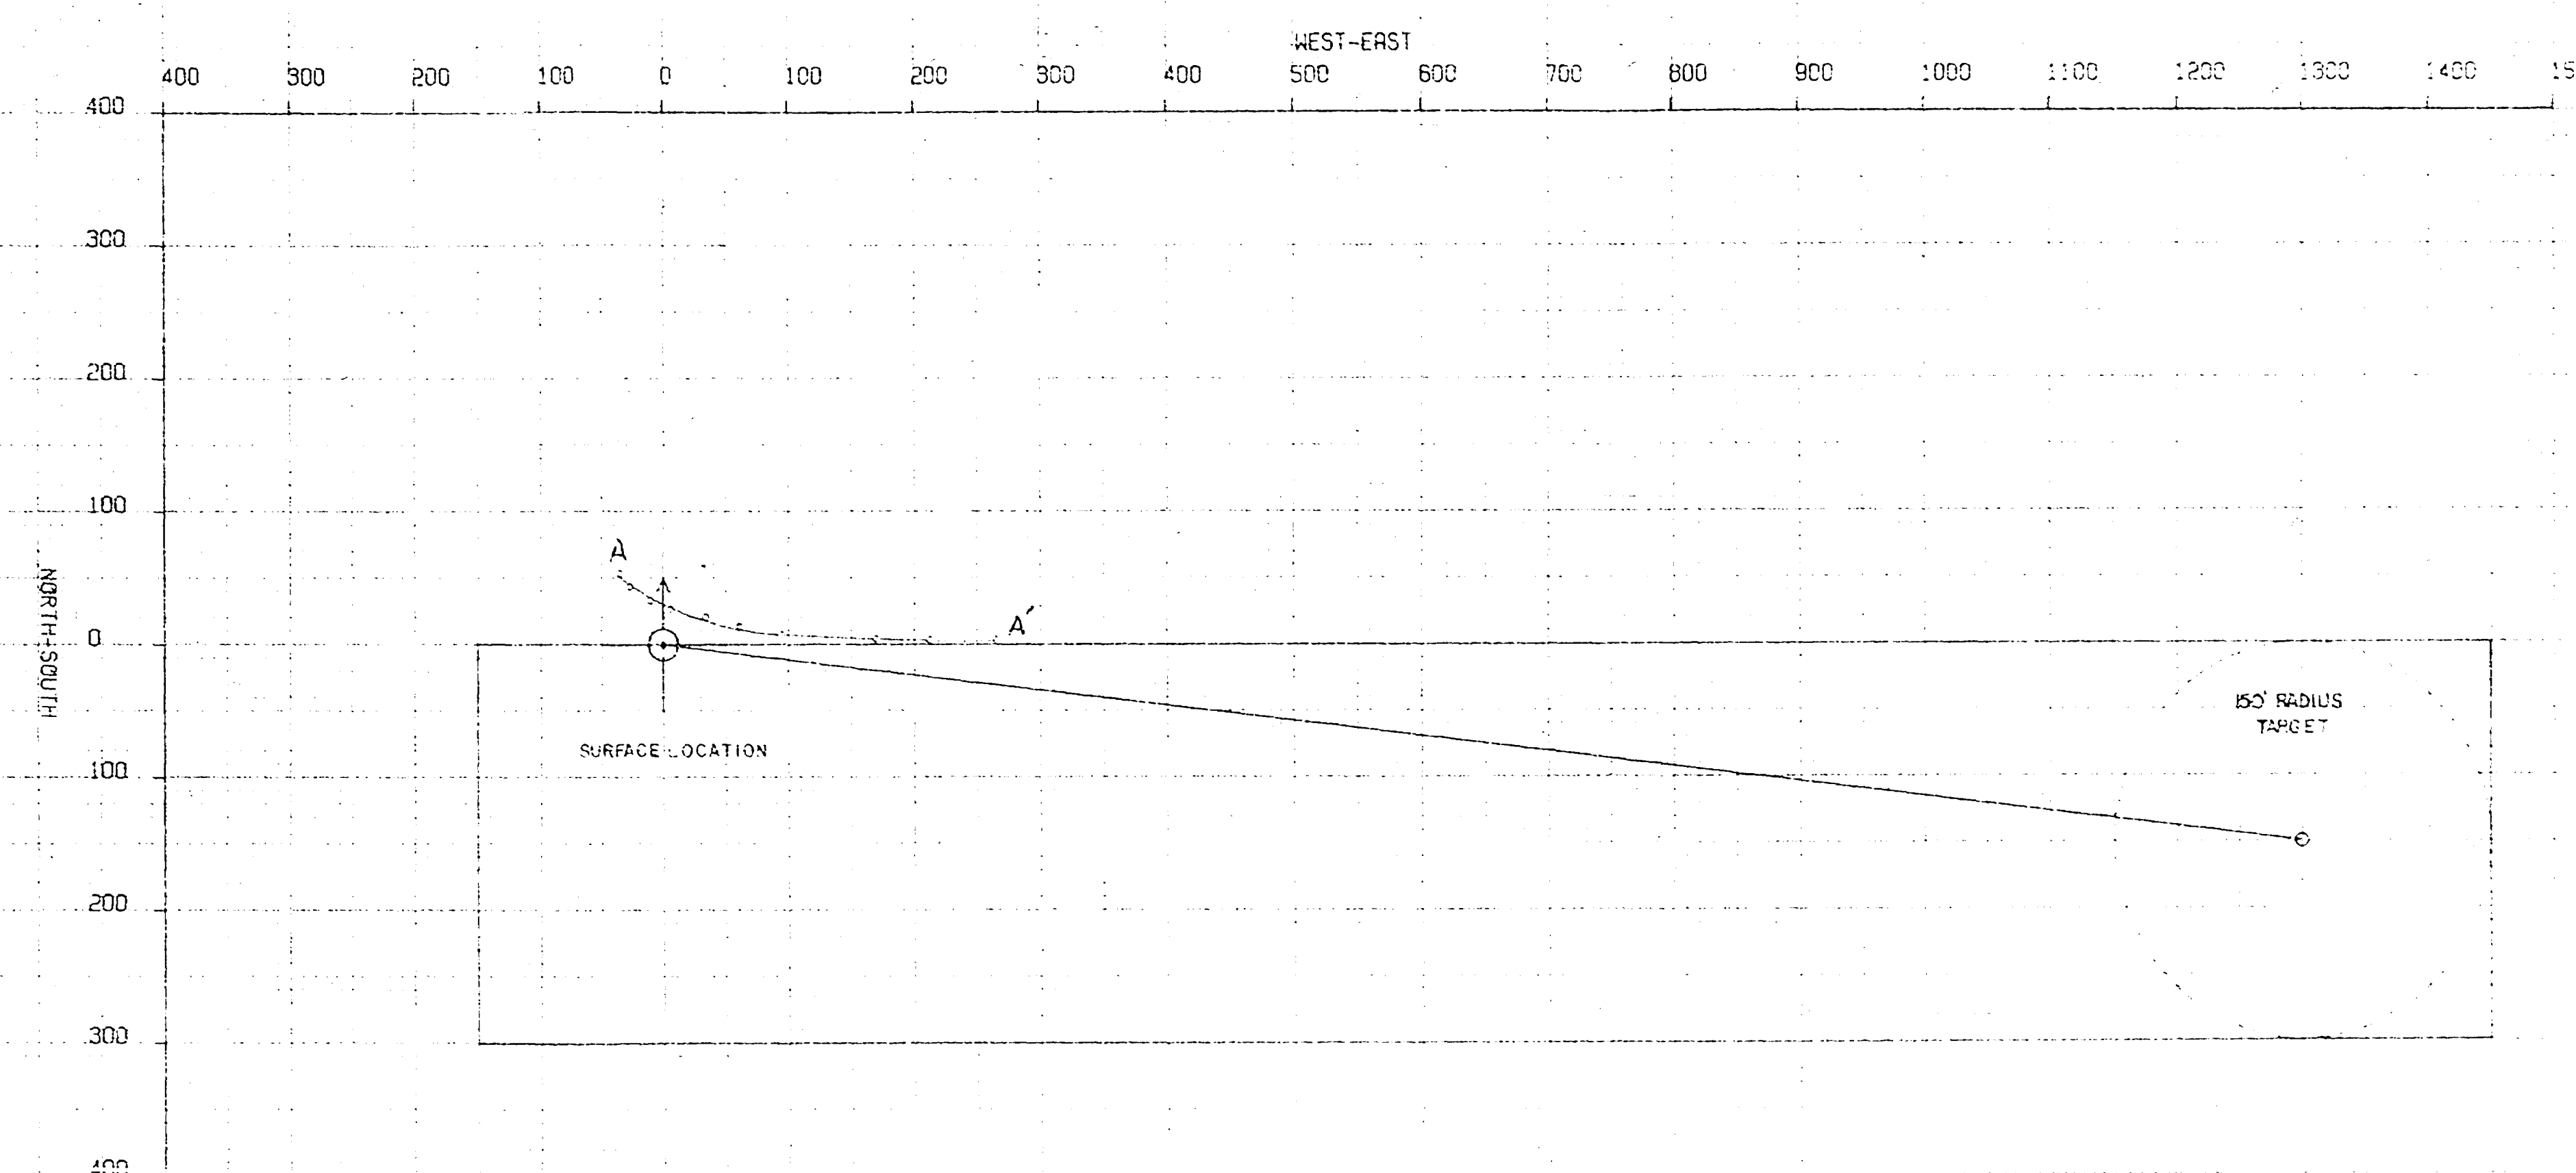


PRINTED BY

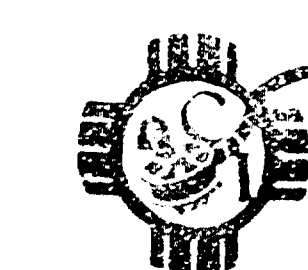

PRINTED BY

Bass Ent 7-7-82 7-25-82 1-9-81 (E.B. White) 12-20-82		W. Blank 2-1-89 LG-6347 105 00 State
Bass Ent 3-7-83 8-5-82 10-28-80 E.B. White 12-20-82	A-1 02	
Bass Ent. (E.B. White)		
Shell H.E. Yates Monticelli 5-1-80 TD11226 LG-8297 DIA-2454 325 00 State	BEFORE EXAMINATION OIL CONSERVATION Case NO. 4A DATE NO. 7233 "Monticelli" Mins. Div. H.T. Monticelli EXHIBIT 4A LEGAL LOCATIONS WITHIN FRONTIER COUNTY--BASS AREAS ARE HIGHLIGHTED IN YELLOW	

V.M.M.T. MICROGRAPHS

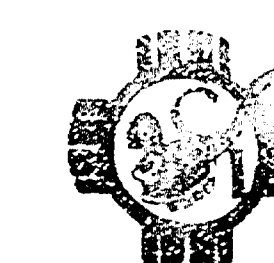

BEST AVAILABLE COPY