Hilcorp Energy Company

Current Schematic - Version 3


Well Name: ALLISON UNIT #39

API / UWI	Surface Legal Location	Field Name	Route	State/Province	Well Configuration Type
3004529615	018-032N-006W-H	BASIN DAKOTA (PRORATED G #0068	0508	NEW MEXICO	Vertical
Ground Elevation (ft)	**Original KB/RT Elevation (ft)**	**Tubing Hanger Elevation (ft)**	**RKB to GL (ft)**	**KB-Casing Flange Distance (ft)**	**KB-Tubing Hanger Distance (ft)**
6,520.00	6,535.00		15.00		

Tubing Strings

Run Date	Set Depth (ftKB)	String Max Nominal OD (in)	String Min Nominal ID (in)	Weight/Length (lb/ft)	Original Spud Date
7/9/2025 12:00	3,263.00	2 3/8	2.00	4.70	12/9/1998 01:30

Original Hole, 30045296150000 [Vertical]

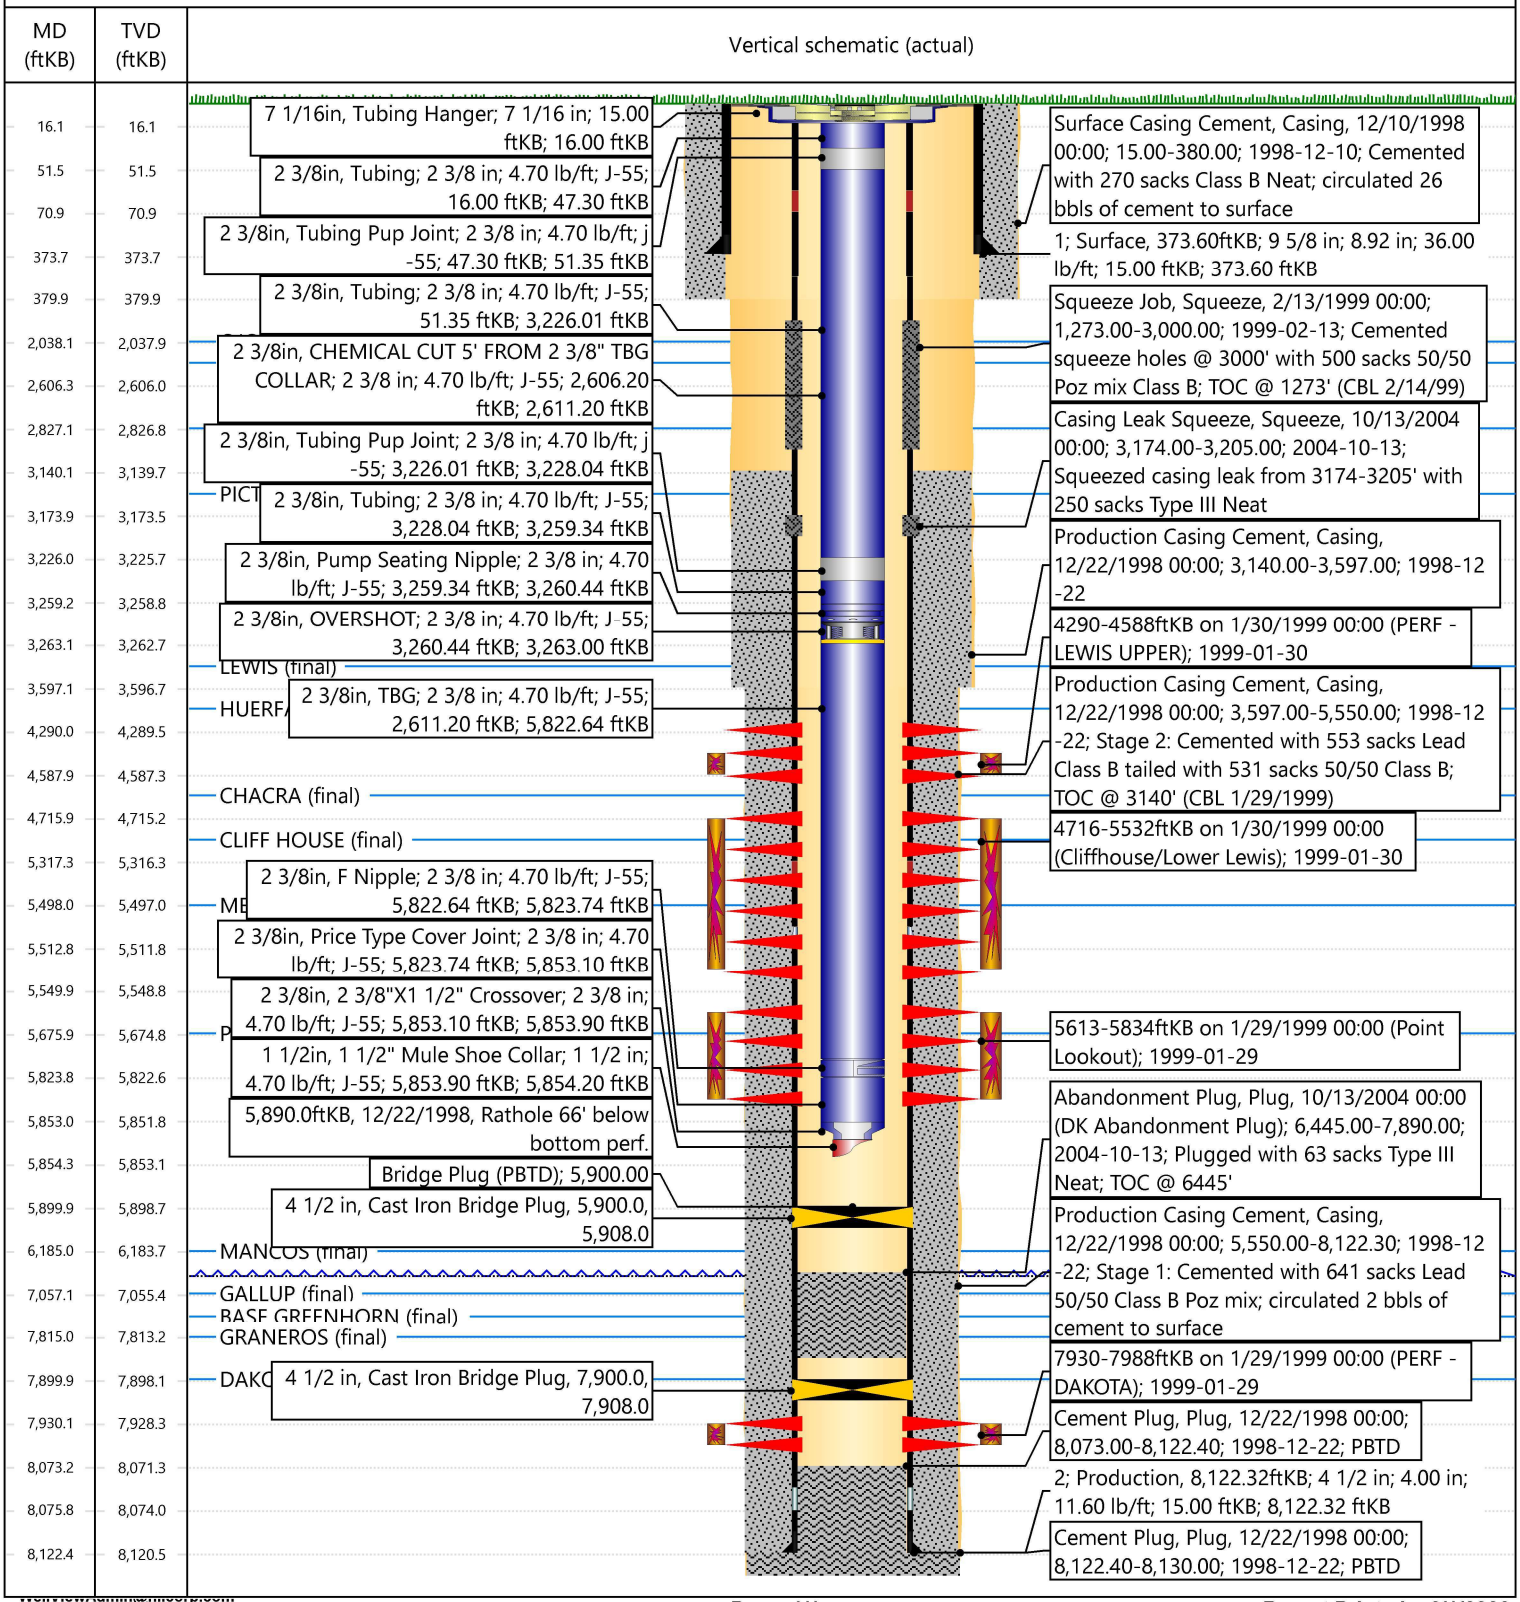

Sante Fe Main Office
Phone: (505) 476-3441

General Information
Phone: (505) 629-6116

Online Phone Directory
https://www.emnrd.nm.gov/ocd/contact-us

State of New Mexico
Energy, Minerals and Natural Resources
Oil Conservation Division
1220 S. St Francis Dr.
Santa Fe, NM 87505

CONDITIONS

Action 590602

CONDITIONS

Operator: HILCORP ENERGY COMPANY 1111 Travis Street Houston, TX 77002	OGRID: 372171
	Action Number: 590602
	Action Type: [UF-WBS] Wellbore Schematic (WELLBORE SCHEMATICS)

CONDITIONS

Created By	Condition	Condition Date
jason.heslop	Accepted for record, this approval does not approve any work steps.	7/1/2026