

Revised March 23, 2017

RECEIVED: <u>Nov 28 2018</u>	REVIEWER:	TYPE: <u>SWD</u>	APP NO: <u>pmAm 19036 49827</u>
------------------------------	-----------	------------------	---------------------------------

ABOVE THIS TABLE FOR OCD DIVISION USE ONLY

NEW MEXICO OIL CONSERVATION DIVISION
 - Geological & Engineering Bureau -
 1220 South St. Francis Drive, Santa Fe, NM 87505

**ADMINISTRATIVE APPLICATION CHECKLIST**

THIS CHECKLIST IS MANDATORY FOR ALL ADMINISTRATIVE APPLICATIONS FOR EXCEPTIONS TO DIVISION RULES AND
 REGULATIONS WHICH REQUIRE PROCESSING AT THE DIVISION LEVEL IN SANTA FE

Applicant: Judah Oil, LLC**OGRID Number:** 245872**Well Name:** Ross Draw Federal SWD #1**API:** 30-015-pending**Pool:** SWD; Devonian**Pool Code:** 96101

**SUBMIT ACCURATE AND COMPLETE INFORMATION REQUIRED TO PROCESS THE TYPE OF APPLICATION
 INDICATED BELOW**

1) TYPE OF APPLICATION: Check those which apply for [A]

A. Location - Spacing Unit - Simultaneous Dedication

☐ NSL☐ NSP (PROJECT AREA)☐ NSP (PRORATION UNIT)☐ SD

B. Check one only for [I] or [II]

[I] Commingling - Storage - Measurement

☐ DHC☐ CTB☐ PLC☐ PC☐ OLS☐ OLM

[II] Injection - Disposal - Pressure Increase - Enhanced Oil Recovery

☐ WFX☐ PMX☒ SWD☐ IPI☐ EOR☐ PPRL Amended SWD-1683-A**2) NOTIFICATION REQUIRED TO:** Check those which apply.A. ☒ Offset operators or lease holdersB. ☐ Royalty, overriding royalty owners, revenue ownersC. ☒ Application requires published noticeD. ☒ Notification and/or concurrent approval by SLOE. ☒ Notification and/or concurrent approval by BLMF. ☒ Surface ownerG. ☒ For all of the above, proof of notification or publication is attached, and/or,H. ☐ No notice required**FOR OCD ONLY**☐

Notice Complete

☐Application
Content
Complete

- 3) CERTIFICATION:** I hereby certify that the information submitted with this application for administrative approval is **accurate** and **complete** to the best of my knowledge. I also understand that **no action** will be taken on this application until the required information and notifications are submitted to the Division.

Note: Statement must be completed by an individual with managerial and/or supervisory capacity.

James B. Campanella - Managing Member

Print or Type Name

Signature

11-15-2018

Date

575-748-5488

Phone Number

jbc@judahoil.com

e-mail Address

Holcomb Consultants
6900 Spring Cherry Lane
Amarillo, Texas 79124

NOV 28 2018 PM02:00

November 26, 2018

State of New Mexico
NMOCD Engineering Bureau
1220 South St. Francis Drive
Santa Fe, New Mexico 87505
Attn: Mr. Will Jones,

Re: Administrative Order SWD-1683

Ross Draw Federal SWD #1 (30-015-pending)

734 FSL x 1884 FWL, UL 'N', Sec 26, T26S, R30E, Eddy County, New Mexico


Mr. Jones,

Judah Oil, LLC, PO Box 568, Artesia, NM 88211 was issued Administrative Order SWD-1683 on July 21, 2017 authorizing injection into the Devonian Formation between 16,000 feet to 17,400 feet at the subject well. Judah Oil, LLC has yet to begin drilling/completion of this well and prior to doing so, desires to amend this order with the following revisions:

- Change maximum tubing size from 4-1/2" to 5-1/2"
- Change anticipated disposal volumes as noted below
Average – from 15,000 BWPD to 25,000 BWPD
Maximum – from 20,000 BWPD to 35,000 BWPD

No other revisions to SWD-1683 conditions of approval are requested. Attached is an amended C-108 application with pertinent data concerning these revisions and proof of notice. If you require any additional information or have any questions concerning this amended order request, please contact me at 806-471-5628 or via the email address below.

Sincerely,

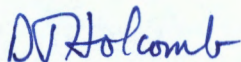

Danny J. Holcomb
Agent for Judah Oil, LLC
Email: danny@pwllc.net

Attachments

APPLICATION FOR AUTHORIZATION TO INJECT

- I. PURPOSE: Secondary Recovery Pressure Maintenance X Disposal Storage
Application qualifies for administrative approval? X Yes No
- II. OPERATOR: Judah Oil, LLC OGRID 245872
ADDRESS: P.O. Box 568, Artesia, New Mexico 88211
CONTACT PARTY: James B. Campanella PHONE: 575-748-5488
- III. WELL DATA: Complete the data required on the reverse side of this form for each well proposed for injection.
Additional sheets may be attached if necessary.
- IV. Is this an expansion of an existing project? X Yes No
If yes, give the Division order number authorizing the project: SWD-1683
- V. Attach a map that identifies all wells and leases within two miles of any proposed injection well with a one-half mile radius circle drawn around each proposed injection well. This circle identifies the well's area of review.
- VI. Attach a tabulation of data on all wells of public record within the area of review which penetrate the proposed injection zone. Such data shall include a description of each well's type, construction, date drilled, location, depth, record of completion, and a schematic of any plugged well illustrating all plugging detail.
- VII. Attach data on the proposed operation, including:
1. Proposed average and maximum daily rate and volume of fluids to be injected;
 2. Whether the system is open or closed;
 3. Proposed average and maximum injection pressure;
 4. Sources and an appropriate analysis of injection fluid and compatibility with the receiving formation if other than reinjected produced water; and,
 5. If injection is for disposal purposes into a zone not productive of oil or gas at or within one mile of the proposed well, attach a chemical analysis of the disposal zone formation water (may be measured or inferred from existing literature, studies, nearby wells, etc.).
- *VIII. Attach appropriate geologic data on the injection zone including appropriate lithologic detail, geologic name, thickness, and depth. Give the geologic name, and depth to bottom of all underground sources of drinking water (aquifers containing waters with total dissolved solids concentrations of 10,000 mg/l or less) overlying the proposed injection zone as well as any such sources known to be immediately underlying the injection interval.
- IX. Describe the proposed stimulation program, if any.
- *X. Attach appropriate logging and test data on the well. (If well logs have been filed with the Division, they need not be resubmitted).
- *XI. Attach a chemical analysis of fresh water from two or more fresh water wells (if available and producing) within one mile of any injection or disposal well showing location of wells and dates samples were taken.
- XII. Applicants for disposal wells must make an affirmative statement that they have examined available geologic and engineering data and find no evidence of open faults or any other hydrologic connection between the disposal zone and any underground sources of drinking water.
- XIII. Applicants must complete the "Proof of Notice" section on the reverse side of this form.
- XIV. Certification: I hereby certify that the information submitted with this application is true and correct to the best of my knowledge and belief.

NAME: Danny J. Holcomb TITLE: Agent for Judah Oil, LLC

SIGNATURE: DJ Holcomb DATE: 11-15-2018

E-MAIL ADDRESS: danny@pwillc.net

- * If the information required under Sections VI, VIII, X, and XI above has been previously submitted, it need not be resubmitted. Please show the date and circumstances of the earlier submittal: Submitted 6/30/17 in initial C-108 application subsequently approved by AO SWD-1683.

**Judah Oil, LLC
Ross Draw Fed SWD #1
API # 30-015-pending
734 FSL x 1884 FWL
Unit Letter 'N', Section 26, T26S, R30E
Eddy County, New Mexico
SWD-1683 Amended C-108 Application**

I.

The purpose of this amended C-108 application is seeking administrative approval to 1) increase maximum tubing size from 4-1/2" to 5-1/2", 2) increase anticipated average disposal volume from 15,000 BWPD to 25,000 BWPD and 3) to increase anticipated maximum disposal volume from 20,000 BWPD to 35,000 BWPD.

II.

Operator: Judah Oil, LLC
Address: PO Box 568, Artesia, New Mexico 88211
Contact Party: James Campanella 575-748-5488 email: jbc@judahoil.com

III.

Well Name: Ross Draw Fed SWD #1
API Number: 30-015-pending
Location: Unit Letter 'N', Section 26, T26S, R30E, Eddy County, New Mexico
Operator: Judah Oil, LLC OGRID: 245872
Proposed Formation: SWD; Devonian (Pool Code: 96101)
Please see Exhibit "A" for additional well data.

IV.

This is not an expansion of an existing project.

V.

A lease map was provided in the initial application. There are no changes in the 2 mile AOR lease map.

VI.

A 0.5 mile AOR was provided in the initial application. Since this amended well request would be categorized as a "high volume" well, a 1 mile AOR was been developed for this amended order application. Within the 1 mile AOR, there are 31 offset wells located in New Mexico and 6 offset wells located in Texas. None of these offset wells penetrate the proposed disposal interval. Additionally, a 2 mile AOR map of offset SWD wells was develop for this amended order application. See 1 mile AOR map, list of offset wells and 2 mile AOR map for SWD offsets in Exhibit "C".

VII.

1. Anticipated disposal volume – 25,000 BWPD with a maximum of 35,000 BWPD.
2. System will be closed. It will include a central tank battery and pump. Water will be trucked in.
3. Anticipated disposal pressure: Average 1600 psig, Maximum 3200 psig.
4. Disposed fluid will be trucked in from producing wells in the immediate area. Fluid analysis from area wells and the proposed disposal zone were provided in the initial application.

Judah Oil, LLC
Ross Draw Fed SWD #1
API # 30-015-pending
734 FSL x 1884 FWL
Unit Letter 'N', Section 26, T26S, R30E
Eddy County, New Mexico
SWD-1683 Amended C108 Application

VIII.

Formation	Anticipated Depth (ft)
Rustler	552
B. Salt	3500
T. Delaware	3800
T. Bone Spring	7320
T. Wolfcamp	10850
T. Atoka	13850
T. Morrow	14000
T. Devonian	16000
Proposed disposal zone	16000 - 17400

IX.

Proposed Completion Procedure: After cleaning out cement to 17,400' TD, a pump-in test will be performed to establish initial injection rate. If pump-in test results are favorable, no initial stimulation is planned. If pump-in test results are unfavorable, an acid job will be pumped. 5-1/2" internally plastic coated injection tubing and packer will be run. Packer will be set a maximum of 100' above the 7-5/8" liner shoe.

X.

Any logs performed will be submitted after completion.

XI.

NM OSE records indicate there are no fresh water wells within the 1 mile Area of Review. Copies of OSE data base queries and an AOR map were provided in the initial application. A new check of records indicated no changes to the previously submitted information.


XII.

Available geological and engineering data have been examined and no evidence of open faults or hydrological connection between the Devonian disposal zone and any underground sources of drinking water has been found.

XIII.

Please see Exhibit "F" for Proof of Notice. Included is a map of the 1 mile Area of Review, list of noticees, certified mail electronic signature receipts for notices and the original affidavit of publication from the Artesia Daily Press for the required public notice.

Danny J. Holcomb _____
Agent for Judah Oil, LLC

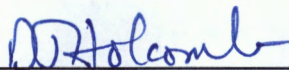

Date: 11-15-2018

PROPOSED WELLBORE

Configured for SWD Service

Judah Oil, LLC

Ross Draw Federal SWD #1

API # 30-015-Pending

734' FSL x 1884' FWL, UL 'N' Sec 26, T26S, R30E, Eddy County, NM

All Depths KB

KB 3027'

GL 3005'

26" Hole

20" 94# J-55 ST&C

Set @ 500'

Cement to surface: yes

B. Salt 3500'

17-1/2" Hole

13-3/8" 61# J-55 ST&C

Set @ 3600'

Cement to surface: yes

T. Bell Cyn 3800'

T. Cherry Cyn 4350'

T. Brushy Cyn 5600'

T. Bone Spring 7320'

T. Wolfcamp 10850'

12-1/4" Hole

9-5/8" 43.5# HCL80 LT&C

Set @ 11000'

Cement to surface: yes

T. Atoka 13850'

T. Morrow 14000'

T. Devonian 16000'

8-3/4" Hole

7-5/8" 39# HCP-110 LT&C

Set @ 10700' - 16000'

Cmt w/ 530 Sx, TOC 10,700'

B1 Flange

DV/ECP tool @ 3700'

Pkr Fluid in Annulus

0-10500' 5-1/2" 20#
HCP-110 w/Buttress
IPC-2000 Inj Tbg

10500'-15980' 5-1/2"
20# HCP-110 ULTFS
(True Flush Joint)
IPC-2000 Inj Tbg

Inj Pkr set @ 15980'

DV/ECP tool @ 16000'

Proposed Injection Interval
16000' - 17400'

6-1/8" OH
16000'-17400'


TD @ 17400'

Drawing Not to Scale

Formation tops estimated
based on offset wells

EXHIBIT "A"

Judah Oil, LLC
 Ross Draw Fed SWD #1
 API 30-015-Pending
 734 FSL x 1884 FWL, UL 'N', Sec 26, T26S, R30E
 1 Mile AOR

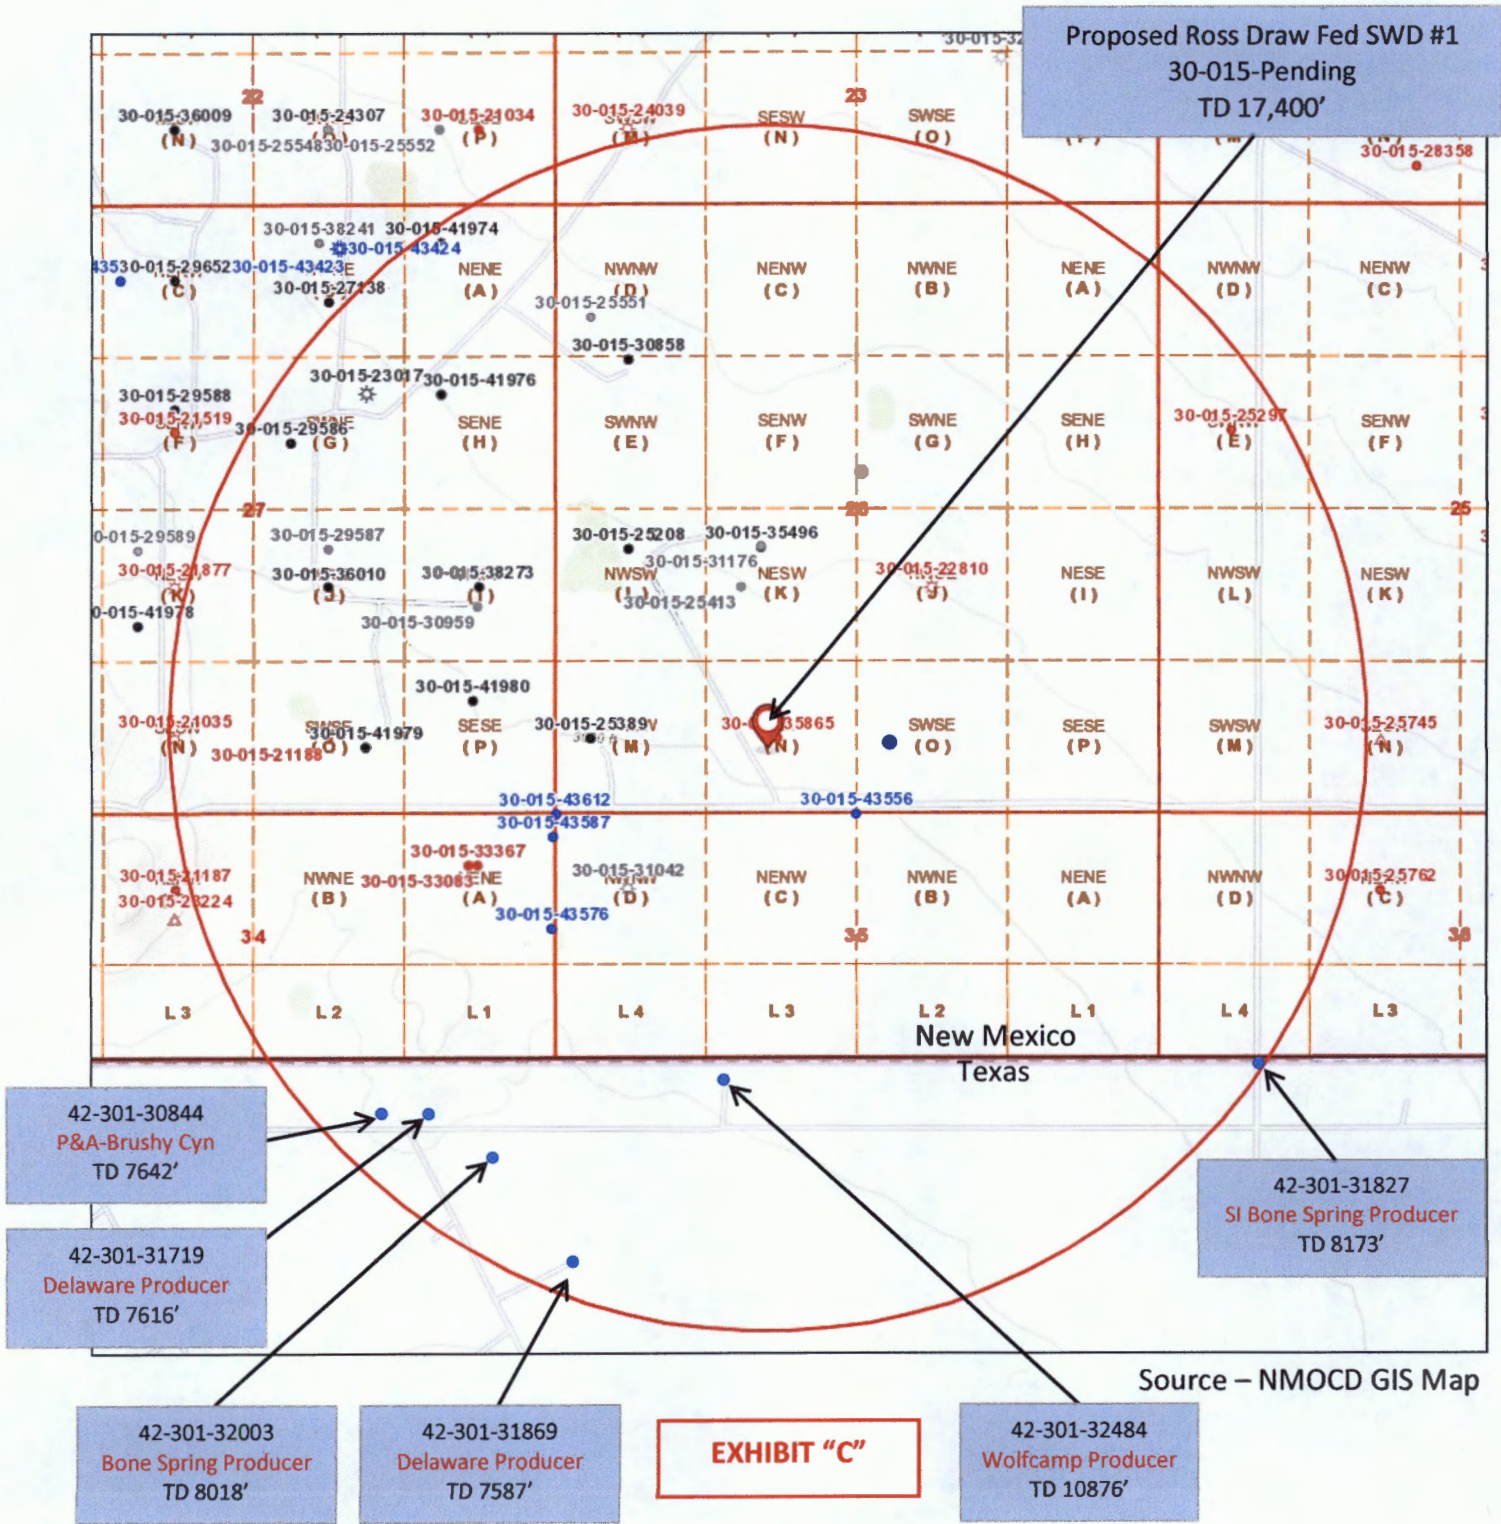

Judah Oil, LLC
Ross Draw Fed SWD #1
API # 30-015-pending
Offset Wells within 1 Mile AOR

There are 31 New Mexico offset wells located within the 1 mile AOR.

UL, Sec, T, R	API Well No.	Well Name	TVD	Status
N-27-26S-30E	30-015-21035	Ross Draw Unit #1	3493'	P&A
O-27-26S-30E	30-015-21188	Ross Draw Unit #3	3510'	P&A
J-26-26S-30E	30-015-22810	Ross Draw Unit #7	14,441'	Active producer - Delaware formation
G-27-26S-30E	30-015-23017	Ross Draw Unit #8	12,220'	Inactive well – Wolfcamp (Gas) formation
L-26-26S-30E	30-015-25208	Ross Draw Unit #14	6825'	Active producer - Delaware formation
E-25-26S-30E	30-015-25297	Amoco Federal #1	7150'	P&A
M-26-26S-30E	30-015-25389	Ross Draw Unit #15	6850'	Active producer - Delaware formation
K-26-26S-30E	30-015-25413	Ross Draw Unit #16	0'	APD cancelled, well never drilled
D-26-26S-30E	30-015-25551	Ross Draw Unit #23	0'	APD cancelled, well never drilled
A-34-26S-30E	30-015-26046	Ross Draw Unit #16	6125'	P&A
G-27-26S-30E	30-015-29586	Ross Draw Unit #18	6070'	Active producer - Delaware formation
J-27-26S-30E	30-015-29587	Ross Draw Unit #23	0'	APD cancelled, well never drilled
E-26-26S-30E	30-015-30858	Ross Draw Unit #22	12850'	Active producer – Wolfcamp (Gas) formation
I-27-26S-30E	30-015-30959	Ross Draw Unit #23	0'	APD cancelled, well never drilled
D-35-26S-30E	30-015-31042	Ross Draw Unit #24	0'	APD cancelled, well never drilled
K-26-26S-30E	30-015-31176	Ross Draw Unit #25	0'	APD cancelled, well never drilled
A-34-26S-30E	30-015-33083	Ross Draw Unit #26	5710'	P&A
A-34-26S-30E	30-015-33367	Ross Draw Unit #27	4360'	P&A
K-26-26S-30E	30-015-35496	Ross Draw Unit #25	6902'	Active producer - Delaware formation
N-26-26S-30E	30-015-35865	Ross Draw Unit #28	6900'	Drilled in 2007, plugged in 2014
J-27-26S-30E	30-015-36010	Ross Draw Unit #30	6943'	Active producer - Delaware formation
I-27-26S-30E	30-015-38273	Ross Draw Unit #32	6332'	Active producer - Delaware formation
A-27-26S-30E	30-015-41974	Ross Draw Unit #53	7549'	Active producer - Delaware formation
H-27-26S-30E	30-015-41976	Ross Draw Unit #55	7544'	Active producer - Delaware formation
O-27-26S-30E	30-015-41979	Ross Draw Unit #60	7485'	Active producer - Delaware formation
P-27-26S-30E	30-015-41980	Ross Draw Unit #61	7523'	Active producer - Delaware formation
C-26-26S-30E	30-015-43556	Ross Draw Unit #89	0'	Expired APD, well never drilled
O-23-26S-30E	30-015-43576	RDX Federal 28 #43	0'	Expired APD, well never drilled
F-26-26S-30E	30-015-43587	Ross Draw Unit #64	0'	Expired APD, well never drilled
E-26-26S-30E	30-015-43611	Ross Draw Unit #63	0'	Expired APD, well never drilled
D-26-26S-30E	30-015-43612	Ross Draw Unit #88	0'	Expired APD, well never drilled

EXHIBIT "C"

Judah Oil, LLC
Ross Draw Fed SWD #1
API # 30-015-pending
Offset Wells within 1 Mile AOR


There are 6 Texas offset wells located within the 1 mile AOR.

API Well No.	Operator	TVD	Status
42-301-30844	Unknown	7642'	P&A – Delaware formation
42-301-31719	WPX Energy Permian, LLC	7616'	Active producer – Delaware formation
42-301-32003	WPX Energy Permian, LLC	8018'	Active producer – Bone Spring formation
42-301-31869	WPX Energy Permian, LLC	7587'	Active producer – Delaware formation
42-301-32484	WPX Energy Permian, LLC	10,876'	Active producer – Wolfcamp formation
42-301-31827	WPX Energy Permian, LLC	8173'	Inactive producer – Bone Spring formation

No offset wells within the 1 mile AOR penetrate the proposed disposal zone (16000' – 17400').

EXHIBIT "C"

Judah Oil, LLC
 Ross Draw Fed SWD #1
 API 30-015-Pending
 734 FSL x 1884 FWL, UL 'N', Sec 26, T26S, R30E
 2 Mile AOR for Offset SWD Wells

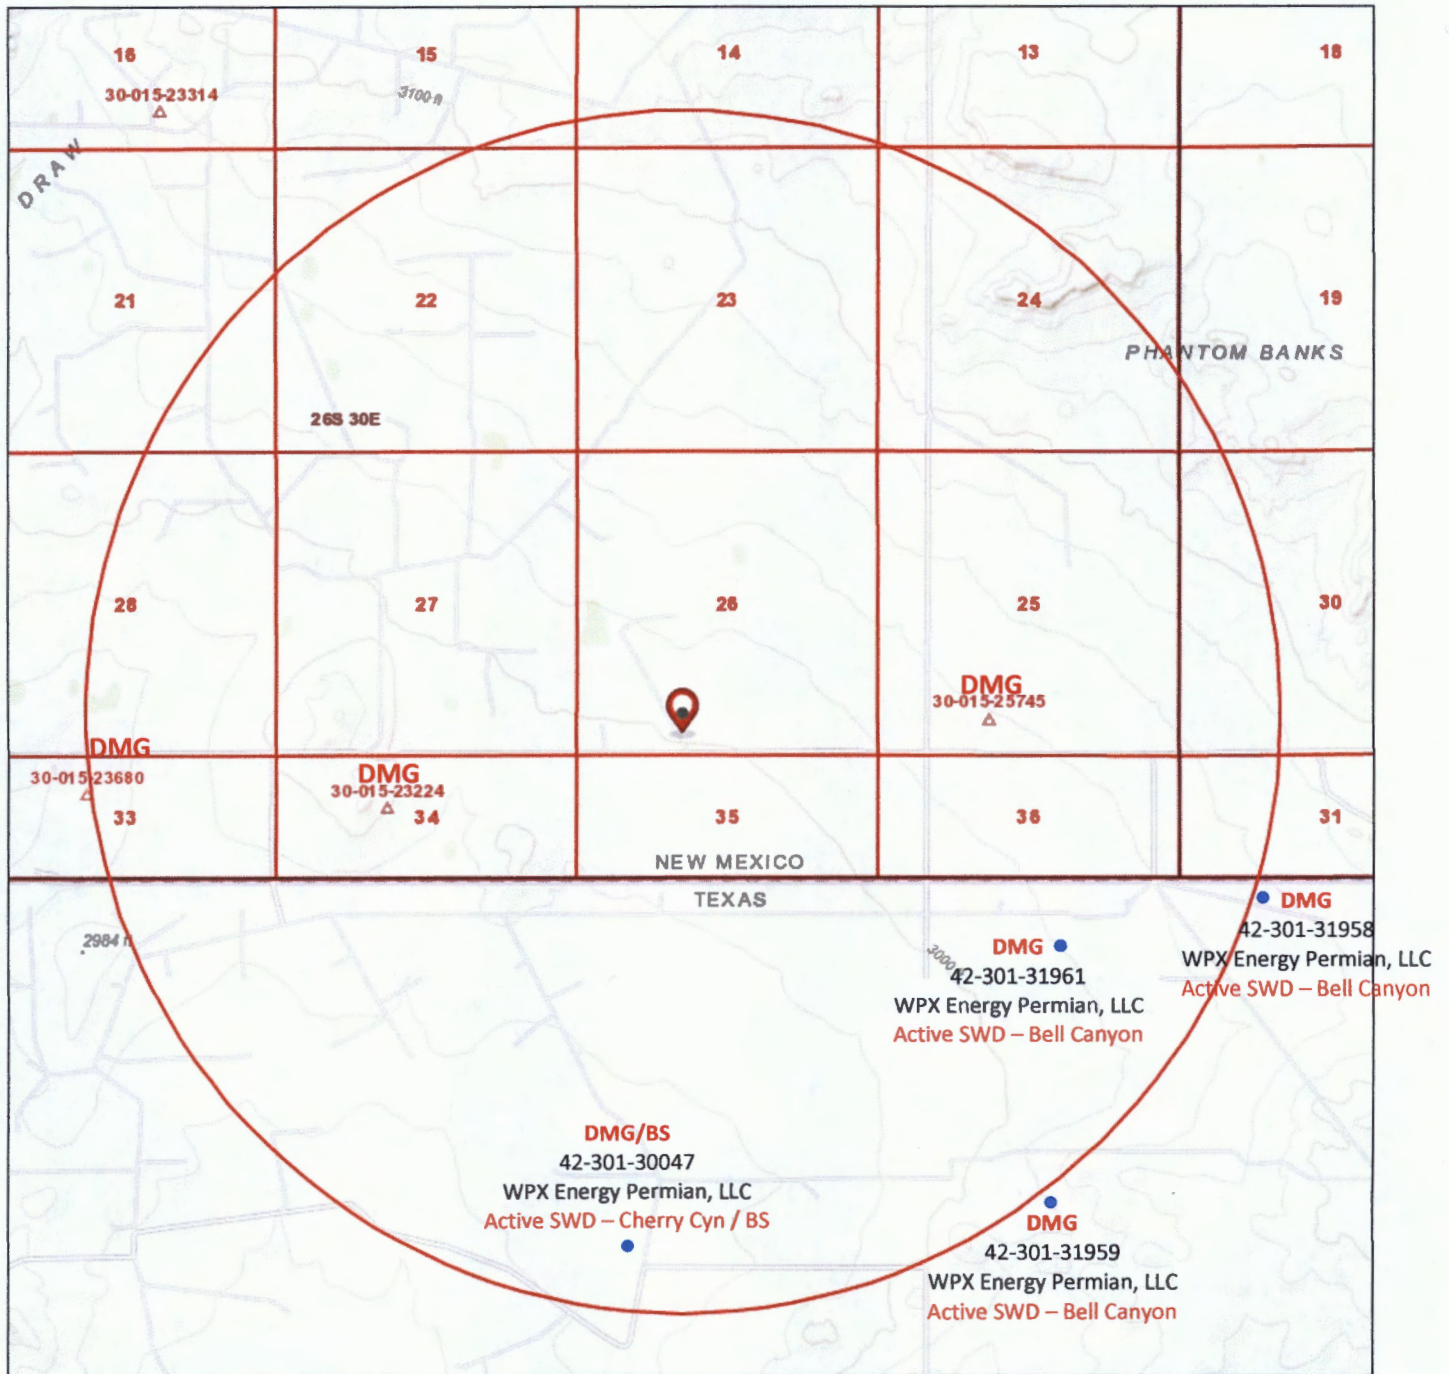

All offset SWD wells within 2 mile AOR do not penetrate the proposed disposal zone (16000' - 17400').

EXHIBIT "C"

Affidavit of Publication

No. 24916

State of New Mexico

County of Eddy:

Danny Scott

being duly sworn says that he is the Publisher of the Artesia Daily Press, a daily newspaper of General circulation, published in English at Artesia, said county and state, and that the hereto attached

Legal Ad

was published in a regular and entire issue of the said Artesia Daily Press, a daily newspaper duly qualified for that purpose within the meaning of Chapter 167 of the 1937 Session Laws of the state of New Mexico for 1 Consecutive weeks/day on the same

day as follows:

First Publication November 18, 2018

Second Publication

Third Publication

Fourth Publication

Fifth Publication

Sixth Publication

Seventh Publication

Subscribed and sworn before me this

19th day of November 2018



OFFICIAL SEAL
Latisha Romine
NOTARY PUBLIC-STATE OF NEW MEXICO
My commission expires 5/12/2019

Latisha Romine

Latisha Romine

Notary Public, Eddy County, New Mexico

Copy of Publication:


Legal Notice

Judah Oil, LLC, PO Box 568, Artesia, NM 88211 has filed form C108 (Application for Authorization to Inject) with the New Mexico Oil Conservation Division seeking administrative approval to amend Administrative Order SWD-1683 on the Ross Draw Fed SWD #1, API 30-015-pending, 734 FNL x 1884 FWL, Unit Letter "N", Section 26, T26S, R30E, Eddy County, New Mexico. The amendment seeks to change the proposed maximum tubing size from 4.5" to 5.5", the average anticipated disposal volume from 15,000 BWPD to 25,000 BWPD and the maximum anticipated disposal volume from 20,000 BWPD to 35,000 BWPD. No other changes are being requested. The permitted disposal interval is the Devonian formation through open-hole completion from approximately 16,000' - 17,400'. Disposal fluid would be produced water from producing oil and gas wells in the area. Anticipated disposal pressure would be 1600 psi with a maximum disposal pressure of 3200 psi. The well is located approximately 19 miles southeast of Malaga, New Mexico.

All interested parties opposing the aforementioned must file objections with the New Mexico Oil Conservation Division, 1220 South St. Francis Drive, Santa Fe, New Mexico 87505 within 15 days. Additional information can be obtained by contacting Danny Holcomb at 806-471-5628.

Published in the Artesia Daily Press, Artesia, N.M., Nov. 18, 2018 Legal No. 24916.

EXHIBIT "F"

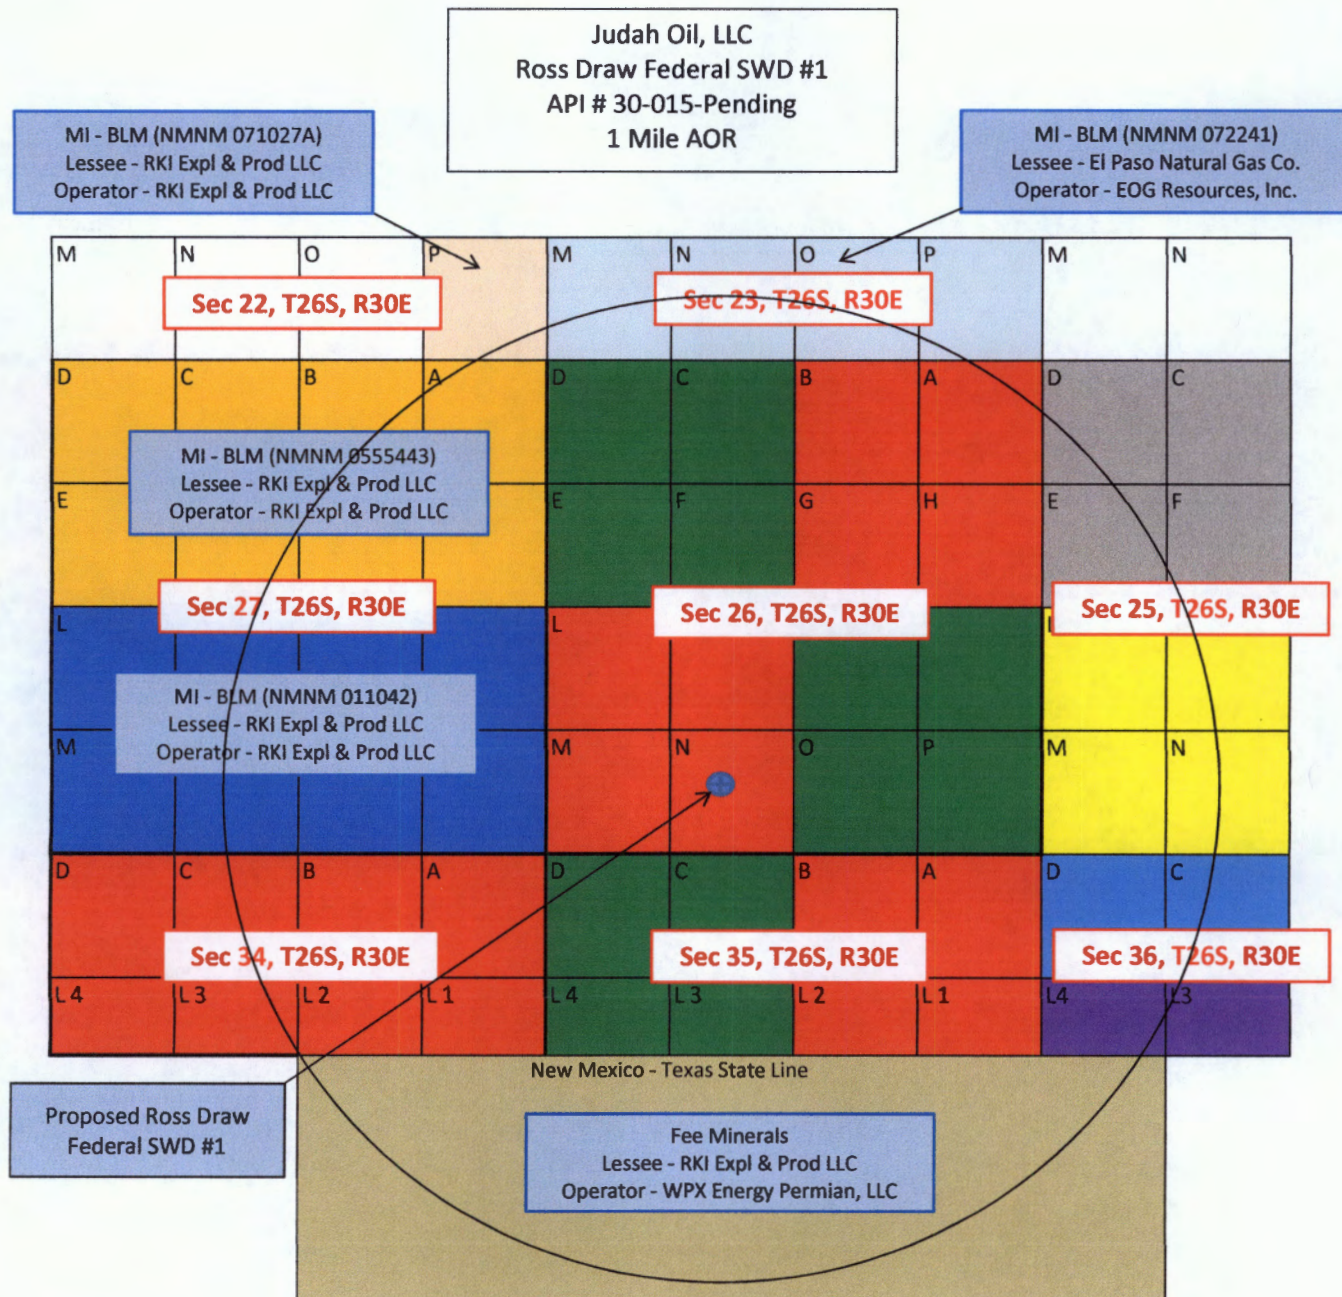

- MI - BLM (NMNM 0554499), Lessee - Marshall & Winston Inc, Operator - RKI Explor & Prod LLC
- MI - BLM (NMNM 011042), Lessee - RKI Explor & Prod LLC, Operator - RKI Explor & Prod LLC
- MI - BLM (NMNM 18626), Lessee - Oxy Permian, LP, Operator - RKI Expl & Prod LLC
- MI - BLM (NMNM 138850), Lessee - Tap Rock Resources, LLC, Operator - Unknown
- MI - NMSLO (VB-2192-0001), Lessee - Energen Resources Corp, Operator - Unknown
- MI - NMSLO (E0-0920-000), Lessee - Chevron USA, Inc, Operator - Unknown

This location 734 FSL X 1884 FWL
Surface Owner - US Dept of Interior (BLM)
Drawing not to scale

EXHIBIT "F"

Judah Oil, LLC
Ross Draw Fed SWD #1
API #30-015-pending

EXHIBIT 'F' - NOTIFICATION LIST

#	NAME	ADDRESS	CITY STATE ZIP	TYPE
1	United States Dept of Interior Bureau of Land Management	620 E. Greene Street	Carlsbad, NM 88220	Surface Owner

Section 22, T26S, R30E, NMPM (UL P)

#	NAME	ADDRESS	CITY STATE ZIP	TYPE
1	Bureau of Land Management	620 E. Greene Street	Carlsbad, NM 88220	Mineral Owner
2	RKI Exploration & Production, LLC	3500 One Williams Center, MD35	Tulsa, OK 74172	Lessee-Operator

Section 23, T26S, R30E, NMPM (ULs M, N, O, P)

#	NAME	ADDRESS	CITY STATE ZIP	TYPE
1	United States Dept of Interior Bureau of Land Management	620 E. Greene Street	Carlsbad, NM 88220	Mineral Owner
3	EOG Resources, Inc	P. O. Box 2267	Midland, TX 79702	Operator

Section 25, T26S, R30E, NMPM (ULs C, D, E, F)

#	NAME	ADDRESS	CITY STATE ZIP	TYPE
1	United States Dept of Interior Bureau of Land Management	620 E. Greene Street	Carlsbad, NM 88220	Mineral Owner
2	RKI Exploration & Production, LLC	3500 One Williams Center, MD35	Tulsa, OK 74172	Operator

Section 25, T26S, R30E, NMPM (ULs K, L, M, N)

#	NAME	ADDRESS	CITY STATE ZIP	TYPE
1	United States Dept of Interior Bureau of Land Management	620 E. Greene Street	Carlsbad, NM 88220	Mineral Owner
4	Tap Rock Resources, LLC	602 Park Point Drive, Suite 200	Golden, CO 80401-9359	Lessee-Operator

Section 26, T26S, R30E, NMPM (ULs A, B, G, H, K, L, M, N)

#	NAME	ADDRESS	CITY STATE ZIP	TYPE
1	United States Dept of Interior Bureau of Land Management	620 E. Greene Street	Carlsbad, NM 88220	Mineral Owner
2	RKI Exploration & Production, LLC	3500 One Williams Center, MD35	Tulsa, OK 74172	Operator

Section 26, T26S, R30E, NMPM (ULs C, D, E, F, I, J, O, P)

#	NAME	ADDRESS	CITY STATE ZIP	TYPE
1	United States Dept of Interior Bureau of Land Management	620 E. Greene Street	Carlsbad, NM 88220	Mineral Owner
2	RKI Exploration & Production, LLC	3500 One Williams Center, MD35	Tulsa, OK 74172	Lessee-Operator

Section 27, T26S, R30E, NMPM (ULs A, B, F, G, H)

#	NAME	ADDRESS	CITY STATE ZIP	TYPE
1	United States Dept of Interior Bureau of Land Management	620 E. Greene Street	Carlsbad, NM 88220	Mineral Owner
2	RKI Exploration & Production, LLC	3500 One Williams Center, MD35	Tulsa, OK 74172	Lessee-Operator

EXHIBIT "F"

Judah Oil, LLC
Ross Draw Fed SWD #1
API #30-015-pending

EXHIBIT 'F' - NOTIFICATION LIST

Section 27, T26S, R30E, NMPM (ULs I, J, K, N, O, P)

#	NAME	ADDRESS	CITY STATE ZIP	TYPE
1	United States Dept of Interior Bureau of Land Management	620 E. Greene Street	Carlsbad, NM 88220	Mineral Owner
2	RKI Exploration & Production, LLC	3500 One Williams Center, MD35	Tulsa, OK 74172	Lessee-Operator

Section 34, T26S, R30E, NMPM (ULs A, B, C, L3, L2, L1)

#	NAME	ADDRESS	CITY STATE ZIP	TYPE
1	United States Dept of Interior Bureau of Land Management	620 E. Greene Street	Carlsbad, NM 88220	Mineral Owner
2	RKI Exploration & Production, LLC	3500 One Williams Center, MD35	Tulsa, OK 74172	Operator

Section 35, T26S, R30E, NMPM (ULs A, B, L2, L1)

#	NAME	ADDRESS	CITY STATE ZIP	TYPE
1	United States Dept of Interior Bureau of Land Management	620 E. Greene Street	Carlsbad, NM 88220	Mineral Owner
2	RKI Exploration & Production, LLC	3500 One Williams Center, MD35	Tulsa, OK 74172	Operator

Section 35, T26S, R30E, NMPM (ULs C, D, L3, L4)

#	NAME	ADDRESS	CITY STATE ZIP	TYPE
1	United States Dept of Interior Bureau of Land Management	620 E. Greene Street	Carlsbad, NM 88220	Mineral Owner
2	RKI Exploration & Production, LLC	3500 One Williams Center, MD35	Tulsa, OK 74172	Lessee-Operator

Section 36, T26S, R30E, NMPM (ULs C, D)

#	NAME	ADDRESS	CITY STATE ZIP	TYPE
5	State of New Mexico Commissioner of Public Land	P. O. Box 1148	Santa Fe, NM 87504	Mineral Owner
6	Energen Resources Corporation	3510 N. "A" Street (Bldgs A & B)	Midland, TX 79705	Lessee

Section 36, T26S, R30E, NMPM (ULs L4, L3)

#	NAME	ADDRESS	CITY STATE ZIP	TYPE
5	State of New Mexico Commissioner of Public Land	P. O. Box 1148	Santa Fe, NM 87504	Mineral Owner
7	Chevron USA, Inc	6301 Deauville Blvd	Midland, TX 79706	Lessee

Sections 3 & 4, Block 56, T1, T&P RR Survey (N/2)

#	NAME	ADDRESS	CITY STATE ZIP	TYPE
	Various Fee Owners			Mineral Owners
2	RKI Exploration & Production, LLC	3500 One Williams Center, MD35	Tulsa, OK 74172	Lessee
8	WPX Energy Permian, LLC	3500 One Williams Center, MD35	Tulsa, OK 74172	Operator

NMOCD Notices

#	NAME	ADDRESS	CITY STATE ZIP
10	NMOCD Engineering Bureau	1220 South St. Francis Drive	Santa Fe, NM 87505
9	NMOCD District 2 Office	811 S. First Street	Artesia, NM 88210

Note: RKI Exploration & Production, LLC was purchased by WPX Energy on 8/17/2015. BLM records indicate that RKI E&P, LLC remains as the operator of record for the Federal acreage listed above. Texas Railroad Commission records indicate that WPX Energy Permian, LLC is the operator of record for the Texas acreage listed above.

Mailed 11/15/18

EXHIBIT "F"



November 19, 2018

Dear Danny Holcomb:

The following is in response to your request for proof of delivery on your item with the tracking number:
7017 2680 0000 8751 2079.

Item Details

Status: Delivered, Left with Individual
Status Date / Time: November 19, 2018, 10:07 am
Location: MIDLAND, TX 79705
Postal Product: First-Class Mail®
Extra Services: Certified Mail™
Return Receipt Electronic

Shipment Details

Weight: 3.0oz

Recipient Signature

Signature of Recipient:

Address of Recipient:

Note: Scanned image may reflect a different destination address due to Intended Recipient's delivery instructions on file.

Thank you for selecting the United States Postal Service® for your mailing needs. If you require additional assistance, please contact your local Post Office™ or a Postal representative at 1-800-222-1811.

Sincerely,
United States Postal Service®
475 L'Enfant Plaza SW
Washington, D.C. 20260-0004

7017 2680 0000 8751 2079

U.S. Postal Service™ CERTIFIED MAIL® RECEIPT Domestic Mail Only	
For delivery information, visit our website at www.usps.com .	
MIDLAND, TX 79705	
OFFICIAL USE	
Certified Mail Fee	\$3.45
Extra Services & Fees (check box, add fee as appropriate)	
☐ Return Receipt (hardcopy)	\$1.50
☐ Return Receipt (electronic)	\$0.00
☐ Certified Mail Restricted Delivery	\$0.00
☐ Adult Signature Required	\$0.00
☐ Adult Signature Restricted Delivery	\$0.00
Postage	\$1.42
Total Postage and	\$6.37
Sent To	Energy Resources Corp
Street and Apt. No	3510 "A" Street, Bldgs A & B
City, State, ZIP+4®	Midland, TX 79705
PS Form 3800, 4-11-18	

11/15/2018
123456789
141516 18 19 2018
6206
02252627282930
Postmark Here
MIDLAND, TX 79705

EXHIBIT "F"



November 19, 2018

Dear Danny Holcomb:

The following is in response to your request for proof of delivery on your item with the tracking number:
7017 2680 0000 8751 2062.

Item Details

Status: Delivered, Left with Individual
Status Date / Time: November 19, 2018, 1:19 pm
Location: ARTESIA, NM 88210
Postal Product: First-Class Mail®
Extra Services: Certified Mail™
Return Receipt Electronic

Shipment Details

Weight: 3.0oz

Recipient Signature

Signature of Recipient:

Address of Recipient:

811 S. 1st
Artesia NM

Note: Scanned image may reflect a different destination address due to Intended Recipient's delivery instructions on file.

Thank you for selecting the United States Postal Service® for your mailing needs. If you require additional assistance, please contact your local Post Office™ or a Postal representative at 1-800-222-1811.

Sincerely,
United States Postal Service®
475 L'Enfant Plaza SW
Washington, D.C. 20260-0004

2902 1529 0000 0892 2102

U.S. Postal Service™ CERTIFIED MAIL® RECEIPT Domestic Mail Only	
For delivery information, visit our website at www.usps.com ®.	
ARTESIA, NM 88210	
OFFICIAL USE	
Certified Mail Fee	\$3.45
Extra Services & Fees (check box, add fee to total)	
☐ Return Receipt (hardcopy)	\$0.00
☐ Return Receipt (electronic)	\$0.00
☐ Certified Mail Restricted Delivery	\$0.00
☐ Adult Signature Required	\$0.00
☐ Adult Signature Restricted Delivery	\$0.00
Postage	\$1.42
Total Postage and Fees	\$6.37
Sent To	NMOCD District 2 Office
Street and Apt. No.	811 S. First Street
City, State, ZIP+4®	Artesia, NM 88210
PS Form 3800, 4-2017	

Postmark: 11/15/2018

EXHIBIT "F"



November 19, 2018

Dear Danny Holcomb:

The following is in response to your request for proof of delivery on your item with the tracking number:
7017 2680 0000 8751 2048.

Item Details	
Status:	Delivered, Left with Individual
Status Date / Time:	November 19, 2018, 2:43 pm
Location:	MIDLAND, TX 79706
Postal Product:	First-Class Mail®
Extra Services:	Certified Mail™ Return Receipt Electronic

Shipment Details	
Weight:	3.0oz

Recipient Signature	
Signature of Recipient:	
Address of Recipient:	6301 Deauville

Note: Scanned image may reflect a different destination address due to Intended Recipient's delivery instructions on file.

Thank you for selecting the United States Postal Service® for your mailing needs. If you require additional assistance, please contact your local Post Office™ or a Postal representative at 1-800-222-1811.

Sincerely,
United States Postal Service®
475 L'Enfant Plaza SW
Washington, D.C. 20260-0004

7017 2680 0000 8751 2048

U.S. Postal Service™ CERTIFIED MAIL® RECEIPT Domestic Mail Only	
For delivery information, visit our website at www.usps.com .	
MIDLAND, TX 79706	
OFFICIAL USE	
Certified Mail Fee	\$3.45
Extra Services & Fees (check box, add fee as appropriate)	\$0.00
☐ Return Receipt (hardcopy)	\$1.50
☐ Return Receipt (electronic)	\$0.00
☐ Certified Mail Restricted Delivery	\$0.00
☐ Adult Signature Required	\$0.00
☐ Adult Signature Restricted Delivery	\$0.00
Postage	\$1.42
Total Postage and Fees	\$6.37
Sent To	Chevron USA, Inc
Street and Apt. No.	6301 Deauville Blvd
City, State, ZIP+4	Midland, TX 79706
PS Form 3800, 11/15/2018	

Postmark: 11/15/2018

EXHIBIT "F"



November 20, 2018

Dear Danny Holcomb:

The following is in response to your request for proof of delivery on your item with the tracking number:
7017 2680 0000 8751 1997.

Item Details

Status: Delivered, Front Desk/Reception/Mail Room
Status Date / Time: November 19, 2018, 4:14 pm
Location: CARLSBAD, NM 88220
Postal Product: First-Class Mail®
Extra Services: Certified Mail™
Return Receipt Electronic

Shipment Details

Weight: 3.0oz

Recipient Signature

Signature of Recipient:

Danny Holcomb

Address of Recipient:

620 E. Greene St

Note: Scanned image may reflect a different destination address due to Intended Recipient's delivery instructions on file.

Thank you for selecting the United States Postal Service® for your mailing needs. If you require additional assistance, please contact your local Post Office™ or a Postal representative at 1-800-222-1811.

Sincerely,
United States Postal Service®
475 L'Enfant Plaza SW
Washington, D.C. 20260-0004

7017 2680 0000 8751 1997

U.S. Postal Service™ CERTIFIED MAIL® RECEIPT Domestic Mail Only	
For delivery information, visit our website at www.usps.com ®.	
CARLSBAD, NM 88220	
OFFICIAL USE	
Certified Mail Fee	\$3.45
Extra Services & Fees (check box, add fee)	\$0.00
☐ Return Receipt (hardcopy)	\$1.00
☐ Return Receipt (electronic)	\$0.00
☐ Certified Mail Restricted Delivery	\$0.00
☐ Adult Signature Required	\$0.00
☐ Adult Signature Restricted Delivery	\$0.00
Postage	\$1.42
Total Postage and Fees	\$4.87
Sent To	United States Dept of Interior
Street and Apt. No.	Bureau of Land Management
City, State, ZIP+4®	620 E. Greene Street Carlsbad, NM 88220
PS Form 3800, Apr 2010	

11/15/2018 10:12:56 AM
NOV 20 2018
8102 AM
7262122293

EXHIBIT "F"



November 20, 2018

Dear Danny Holcomb:

The following is in response to your request for proof of delivery on your item with the tracking number:
7017 2680 0000 8751 2031.



Item Details

Status: Delivered, To Agent
Status Date / Time: November 20, 2018, 7:38 am
Location: SANTA FE, NM 87501
Postal Product: First-Class Mail®
Extra Services: Certified Mail™
Return Receipt Electronic

Shipment Details

Weight: 3.0oz

Recipient Signature

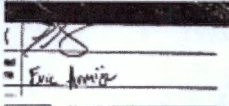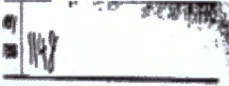Signature of Recipient:	
Address of Recipient:	

Note: Scanned image may reflect a different destination address due to Intended Recipient's delivery instructions on file.

Thank you for selecting the United States Postal Service® for your mailing needs. If you require additional assistance, please contact your local Post Office™ or a Postal representative at 1-800-222-1811.

Sincerely,
United States Postal Service®
475 L'Enfant Plaza SW
Washington, D.C. 20260-0004

7017 2680 0000 8751 2031

U.S. Postal Service™	
CERTIFIED MAIL® RECEIPT	
Domestic Mail Only	
For delivery information, visit our website at www.usps.com ®.	
SANTA FE, NM 87504	
OFFICIAL USE	
Certified Mail Fee	\$3.45
Extra Services & Fees (check box, add fee)	\$0.00
☐ Return Receipt (hardcopy)	\$1.50
☐ Return Receipt (electronic)	\$0.00
☐ Certified Mail Restricted Delivery	\$0.00
☐ Adult Signature Required	\$0.00
☐ Adult Signature Restricted Delivery	\$0.00
Postage	\$1.42
Total Postage and Fee	\$6.27
Sent To	
Street and Apt. No.	
City, State, ZIP+4®	
PS Form 3800, A	

State of New Mexico
Commissioner of Public Land
P. O. Box 1148
Santa Fe, NM 87504

NOV 20 2018
JORDAN STATION
SANTA FE, NM 87504

EXHIBIT "F"



November 26, 2018

Dear Danny Holcomb:

The following is in response to your request for proof of delivery on your item with the tracking number:
7017 2680 0000 8751 2000.


Item Details

Status: Delivered, Individual Picked Up at Postal Facility
Status Date / Time: November 26, 2018, 8:51 am
Location: TULSA, OK 74103
Postal Product: First-Class Mail®
Extra Services: Certified Mail™
Return Receipt Electronic

Shipment Details

Weight: 3.0oz

Recipient Signature

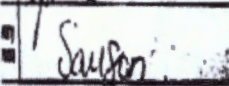Signature of Recipient:	
Address of Recipient:	

Note: Scanned image may reflect a different destination address due to Intended Recipient's delivery instructions on file.

Thank you for selecting the United States Postal Service® for your mailing needs. If you require additional assistance, please contact your local Post Office™ or a Postal representative at 1-800-222-1811.

Sincerely,
United States Postal Service®
475 L'Enfant Plaza SW
Washington, D.C. 20260-0004

U.S. Postal Service™	
CERTIFIED MAIL® RECEIPT	
Domestic Mail Only	
For delivery information, visit our website at www.usps.com .	
TULSA, OK 74172	
OFFICIAL USE	
Certified Mail Fee	\$3.45
Extra Services & Fees (check box, add fee amount)	\$0.00
☐ Return Receipt (hardcopy)	\$1.50
☐ Return Receipt (electronic)	\$0.00
☐ Certified Mail Restricted Delivery	\$0.00
☐ Adult Signature Required	\$0.00
☐ Adult Signature Restricted Delivery	\$0.00
Postage	\$1.42
Total Postage and Fees	\$6.37
Sent To	RKI Exploration & Production, LLC
Street and Apt. No	3500 One Williams Center, MD35
City, State, ZIP+4®	Tulsa, OK 74172
PS Form 3800, 2-11	

7017 2680 0000 8751 2000

11/15/2018

Postmark Here

EXHIBIT "F"



November 26, 2018

Dear Danny Holcomb:

The following is in response to your request for proof of delivery on your item with the tracking number:
7017 2680 0000 8751 2055.


Item Details

Status: Delivered, Individual Picked Up at Postal Facility
Status Date / Time: November 26, 2018, 8:51 am
Location: TULSA, OK 74103
Postal Product: First-Class Mail®
Extra Services: Certified Mail™
Return Receipt Electronic

Shipment Details

Weight: 3.0oz

Recipient Signature

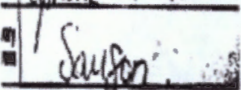Signature of Recipient:	
Address of Recipient:	

Note: Scanned image may reflect a different destination address due to Intended Recipient's delivery instructions on file.

Thank you for selecting the United States Postal Service® for your mailing needs. If you require additional assistance, please contact your local Post Office™ or a Postal representative at 1-800-222-1811.

Sincerely,
United States Postal Service®
475 L'Enfant Plaza SW
Washington, D.C. 20260-0004

U.S. Postal Service™ CERTIFIED MAIL® RECEIPT Domestic Mail Only	
For delivery information, visit our website at www.usps.com ®.	
TULSA, OK 74172	
OFFICIAL USE	
Certified Mail Fee	\$3.45
Extra Services & Fees (check box, add fee as appropriate)	
☐ Return Receipt (hardcopy)	\$1.50
☐ Return Receipt (electronic)	\$0.00
☐ Certified Mail Restricted Delivery	\$0.00
☐ Adult Signature Required	\$0.00
☐ Adult Signature Restricted Delivery	\$0.00
Postage	\$1.42
Total Postage and Fees	\$6.37
Sent To	WPX Energy Permian, LLC
Street and Apt. No.,	3500 One Williams Center, MD35
City, State, ZIP+4®	Tulsa, OK 74172
PS Form 3800, Apr 2010	

Postmark Here
11/15/2018
TULSA, OK 74172

EXHIBIT "F"

Holcomb Consultants
6900 Spring Cherry Lane
Amarillo, Texas 79124

NOV 28 2018 PM02:01

November 26, 2018

New Mexico Oil Conservation Division
Engineering Bureau
1220 South St. Francis Drive
Santa Fe, New Mexico 87505

Re: Original Affidavit of Publication (AOP)
SWD-1683 Amended Order Application
Ross Draw Federal SWD #1 (30-015-pending)

Gentlemen,

Attached is the original AOP received from the Artesia Daily Press for the legal notice publication made on November 18, 2018 as part of the SWD-1683 amended order application on the above referenced well.

If you have any questions concerning this notice or need any additional information, please let me know.

Sincerely,



Danny J. Holcomb
Agent for Judah Oil, LLC
Email: danny@pwillc.net
Cell: 806-471-5628

Attachment

Affidavit of Publication

No. 24916

State of New Mexico

County of Eddy:

Danny Scott

being duly sworn says that he is the

Publisher

of the Artesia Daily Press, a daily newspaper of General circulation, published in English at Artesia, said county and state, and that the hereto attached

Legal Ad

was published in a regular and entire issue of the said Artesia Daily Press, a daily newspaper duly qualified for that purpose within the meaning of Chapter 167 of the 1937 Session Laws of the state of New Mexico for 1 Consecutive weeks/day on the same

day as follows:

First Publication November 18, 2018

Second Publication

Third Publication

Fourth Publication

Fifth Publication

Sixth Publication

Seventh Publication

Subscribed and sworn before me this

19th day of November 2018



OFFICIAL SEAL
Latisha Romine
NOTARY PUBLIC-STATE OF NEW MEXICO

My commission expires: 5/12/2019

Latisha Romine

Latisha Romine

Notary Public, Eddy County, New Mexico

Copy of Publication:

Legal Notice

Judah Oil, LLC, PO Box 568, Artesia, NM 88211 has filed form C108 (Application for Authorization to Inject) with the New Mexico Oil Conservation Division seeking administrative approval to amend Administrative Order SWD-1683 on the Ross Draw Fed SWD #1, API 30-015-pending, 734 FNL x 1884 FWL, Unit Letter "N", Section 26, T26S, R30E, Eddy County, New Mexico. The amendment seeks to change the proposed maximum tubing size from 4.5" to 5.5", the average anticipated disposal volume from 15,000 BWPD to 25,000 BWPD and the maximum anticipated disposal volume from 20,000 BWPD to 35,000 BWPD. No other changes are being requested. The permitted disposal interval is the Devonian formation through open-hole completion from approximately 16,000' - 17,400'. Disposal fluid would be produced water from producing oil and gas wells in the area. Anticipated disposal pressure would be 1600 psi with a maximum disposal pressure of 3200 psi. The well is located approximately 19 miles southeast of Malaga, New Mexico. All interested parties opposing the aforementioned must file objections with the New Mexico Oil Conservation Division, 1220 South St. Francis Drive, Santa Fe, New Mexico 87505 within 15 days. Additional information can be obtained by contacting Danny Holcomb at 806-471-5628.

Published in the Artesia Daily Press, Artesia, N.M., Nov. 18, 2018 Legal No. 24916.

NOV 28 2018 PM02:01