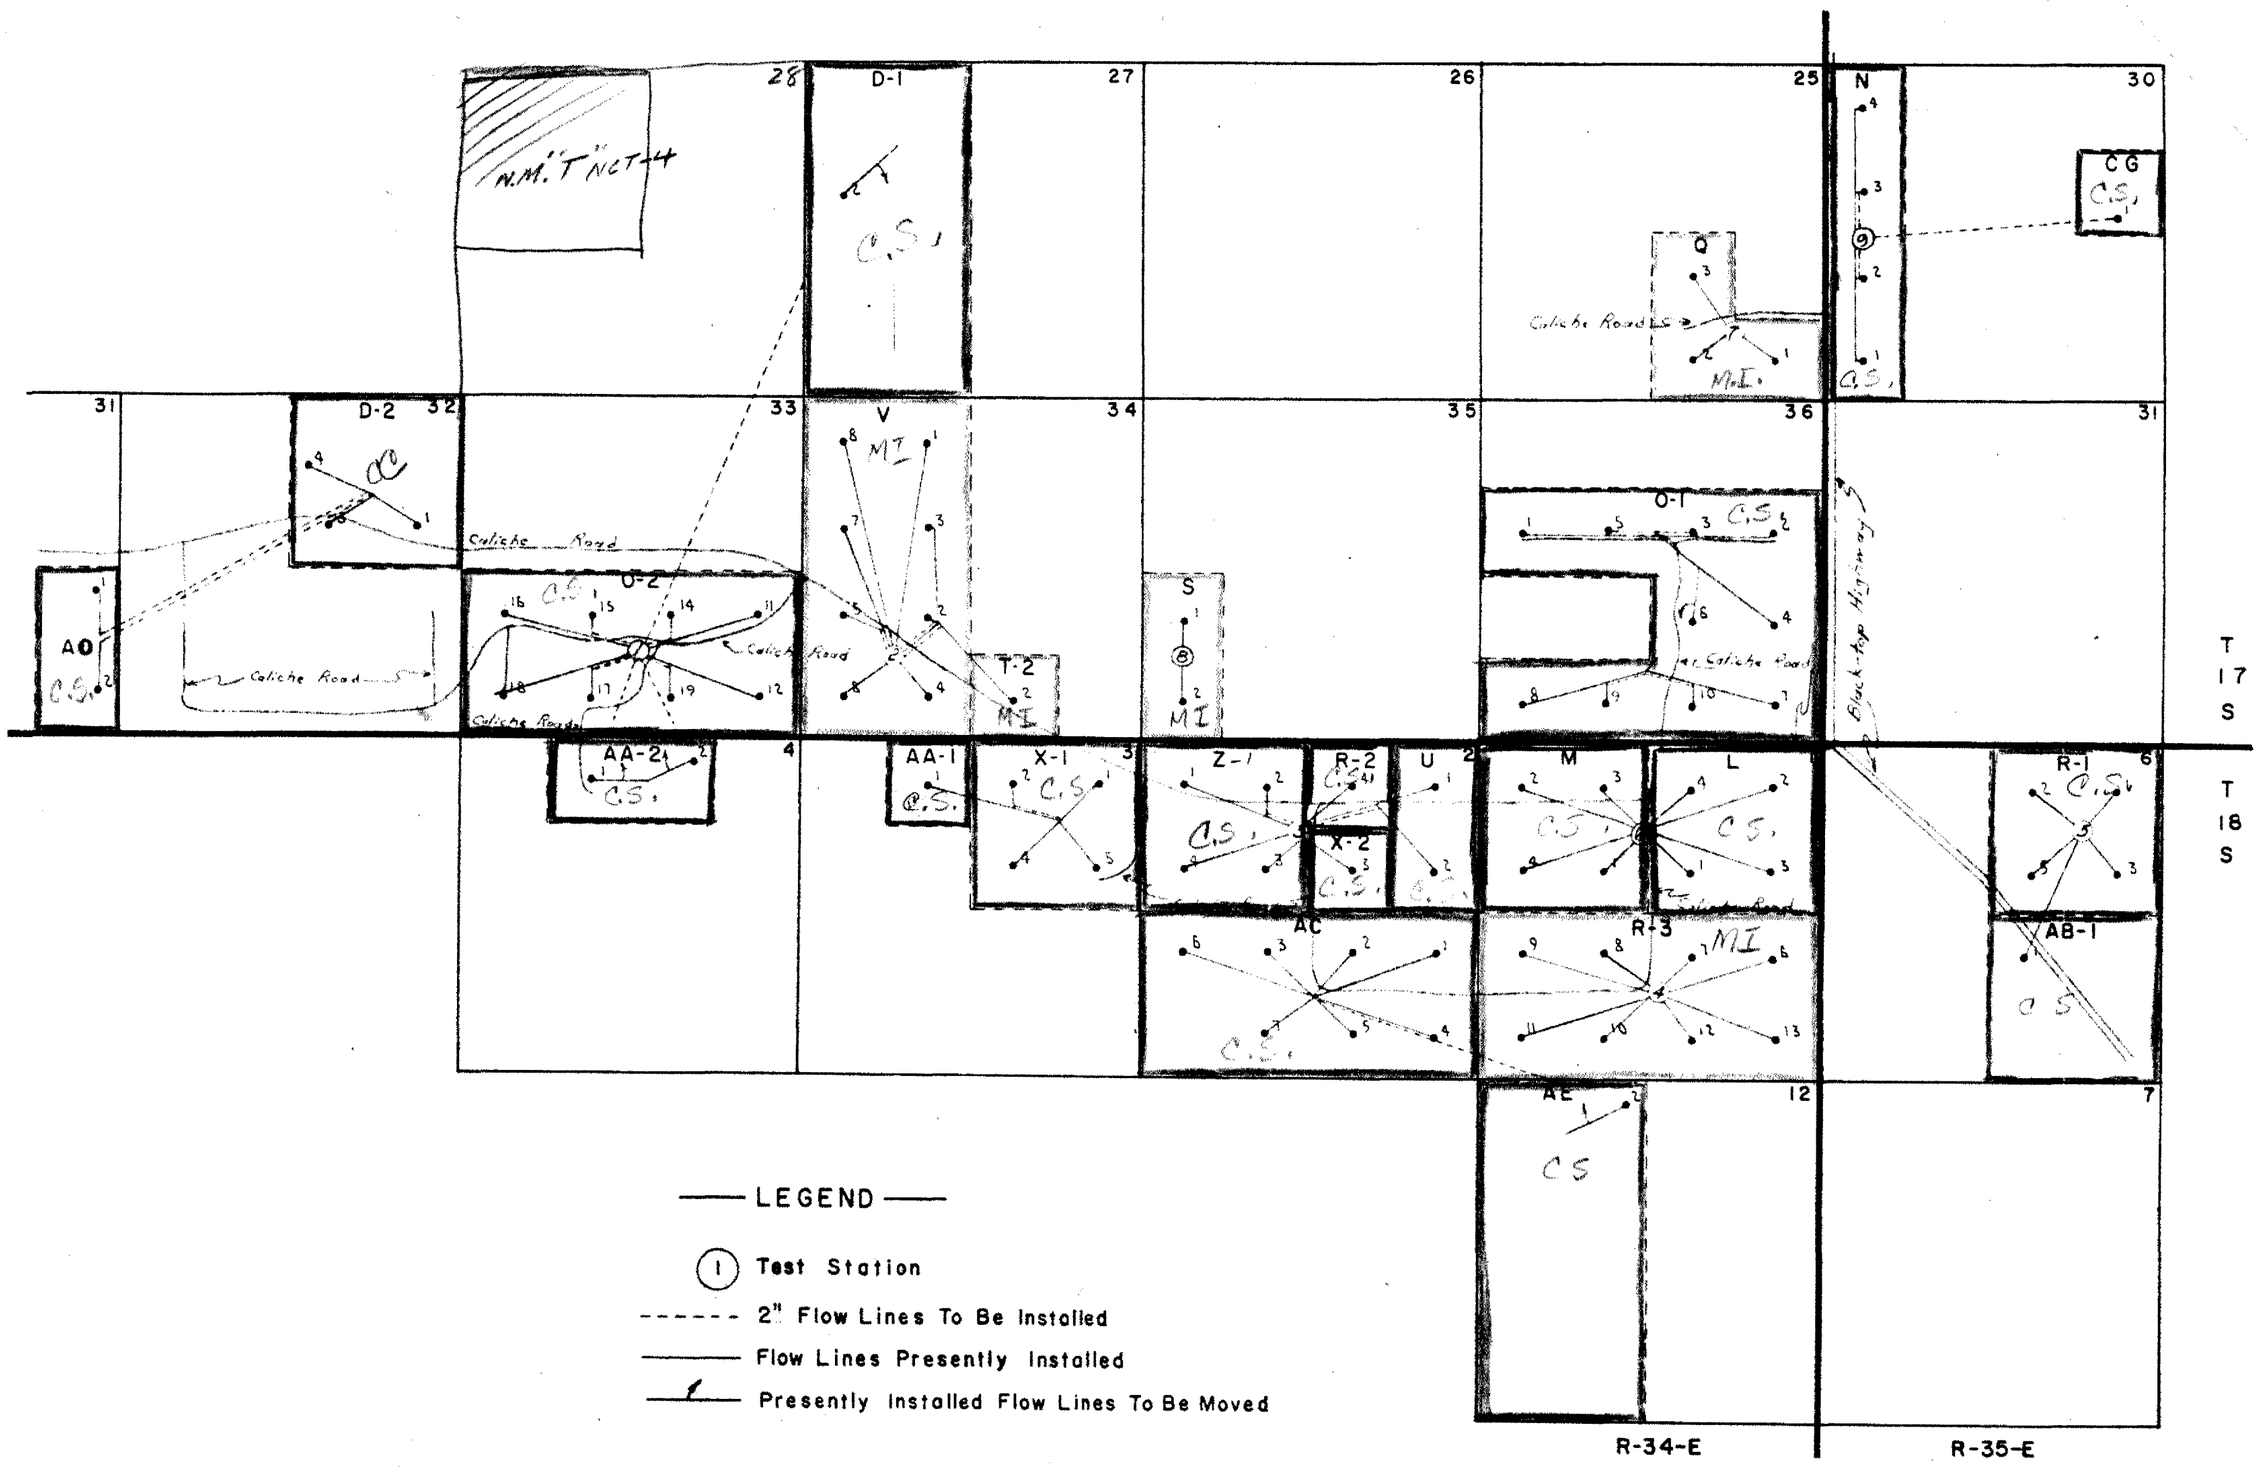

—— LEGEND ——

(1) Test Station

------ 2" Flow Lines To Be Installed

——— Flow Lines Presently Installed

—/— Presently Installed Flow Lines To Be Moved

TEXACO Inc.
Hobbs District

Plat II

Vacuum Field Consolidation

Date 9/13/61 Drawn By W.P.Y.

Scale 1" = 2000'