DRAWING NAME: H:\Nova\Project Files\Plains\New Mexico\Concho Screech Owl CTB\ Figure 2b Site Layout.dwg --- PLOT DATE: August 17, 2017 - 1:41PM --- LAYOUT: Layout1

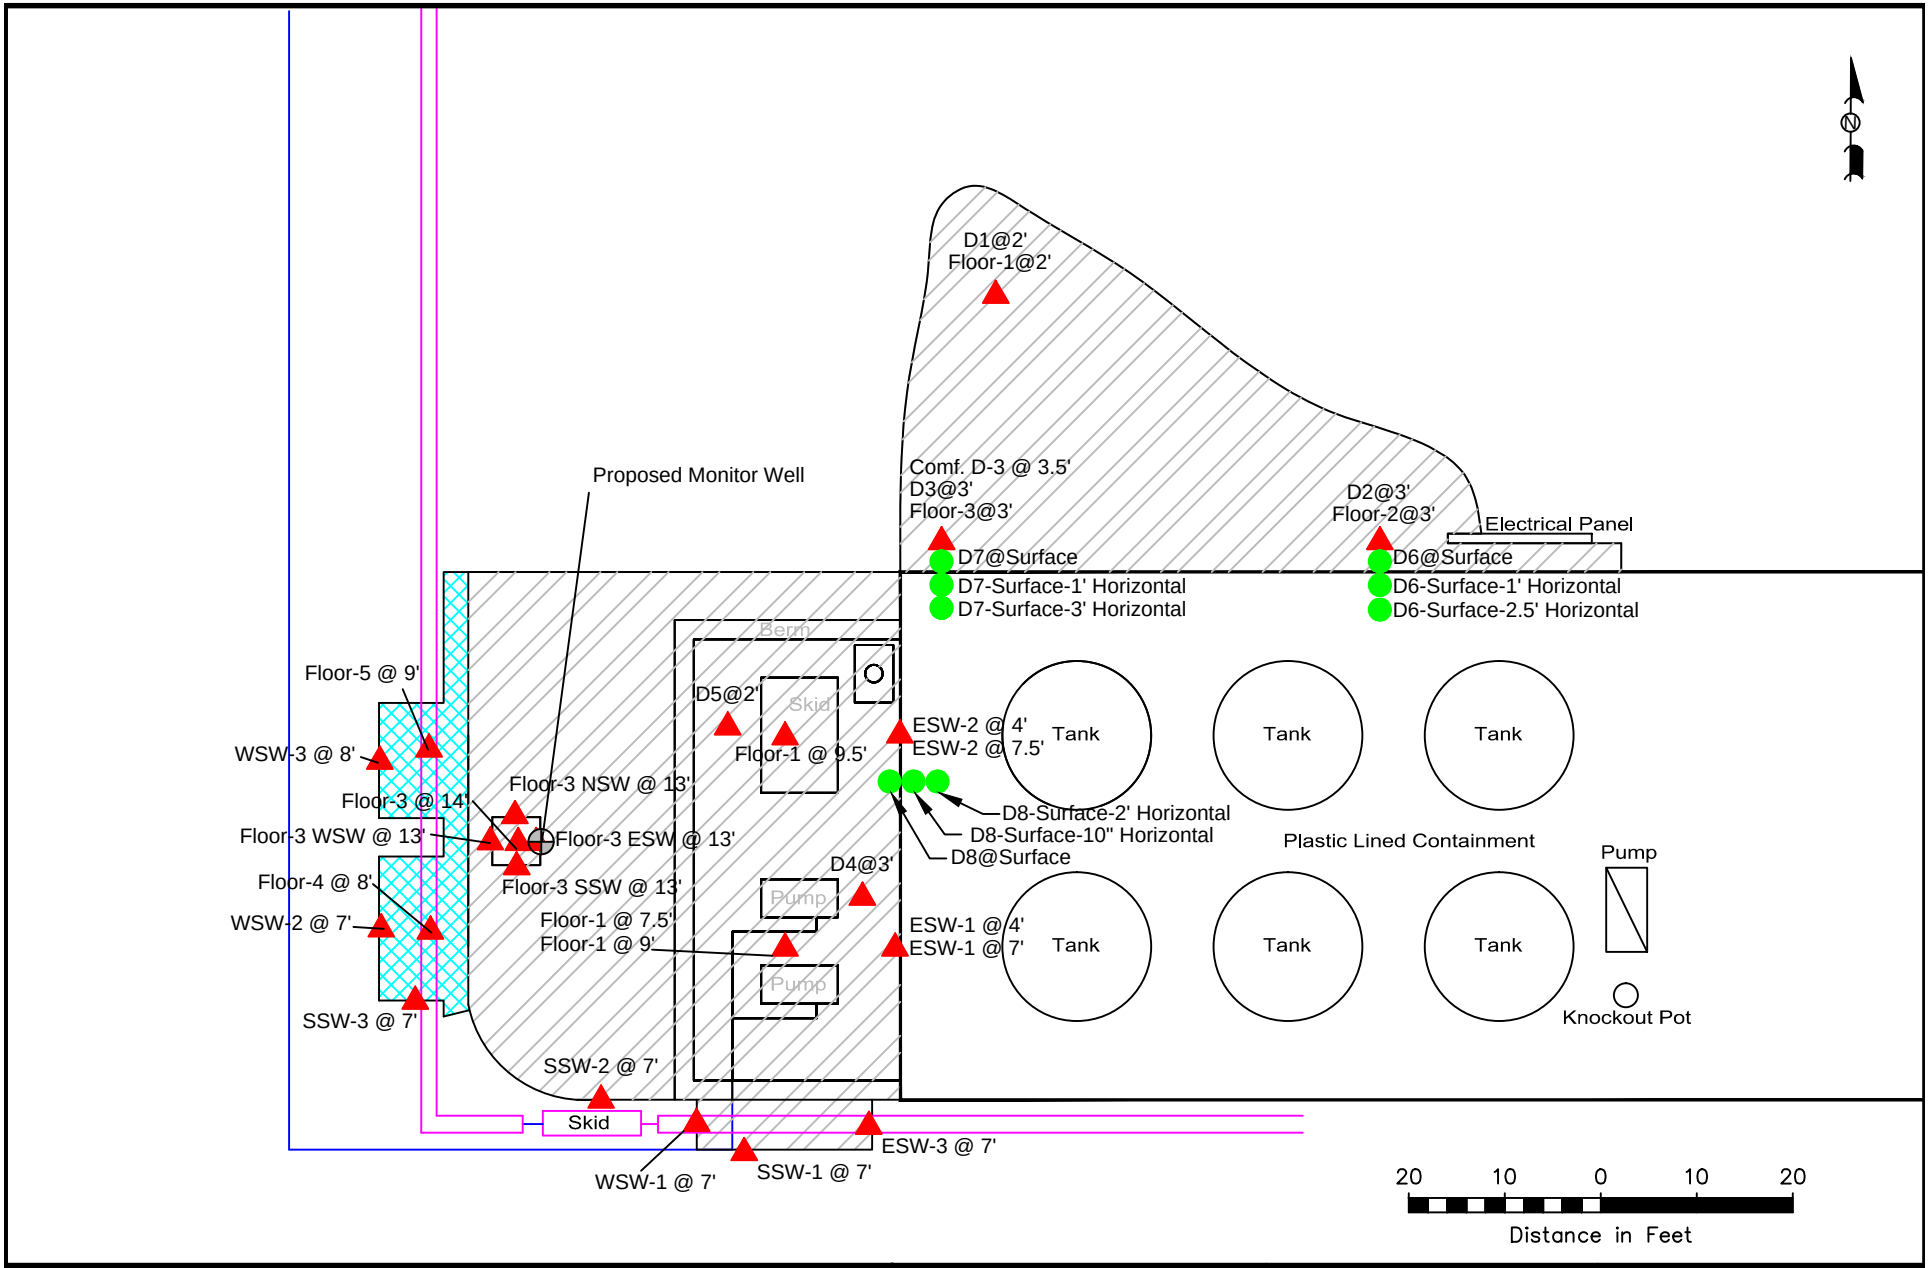


LEGEND:

- Underground Piping
- Backfilled Area
- Soil Sample Location
- Surface Soil Sample Location
- Aboveground Piping
- Proposed Monitor Well
- Stage 2 Excavation Area

Figure 2
Site Details & Confirmation Soil Sample Locations Map
Plains Marketing, L.P.
Alpha Gathering Seg 3, Lat 6E
Eddy County, NM

| | |
|---|---|
| Scale: 1" = 20' | |
| CAD By: CS | Checked By: CS |
| Draft: August 17, 2017 | |
| Lat. N 32.039556° , Long. W 104.232184° | |
| NE1/4 SW1/4 Sec 18 T26S R27E | |
| TRC Proj. No.: 274959 | |

TRC
2057 Commerce Drive
Midland, Texas 79703
432.520.7720