Hilcorp Energy Company

Current Schematic

OCD Received
8/6/2020

Well Name: HUBBARD LS #2A

API / UWI	Surface Legal Location	Field Name	Route	State/Province	Well Configuration Type
3004523052	030-032N-011W-L	MV	0108	NEW MEXICO	Vertical

Ground Elevation (ft)	Original KB/RT Elevation (ft)	KB-Ground Distance (ft)	KB-Casing Flange Distance (ft)	KB-Tubing Hanger Distance (ft)
6,440.00	6,452.00	12.00	10.00	10.00
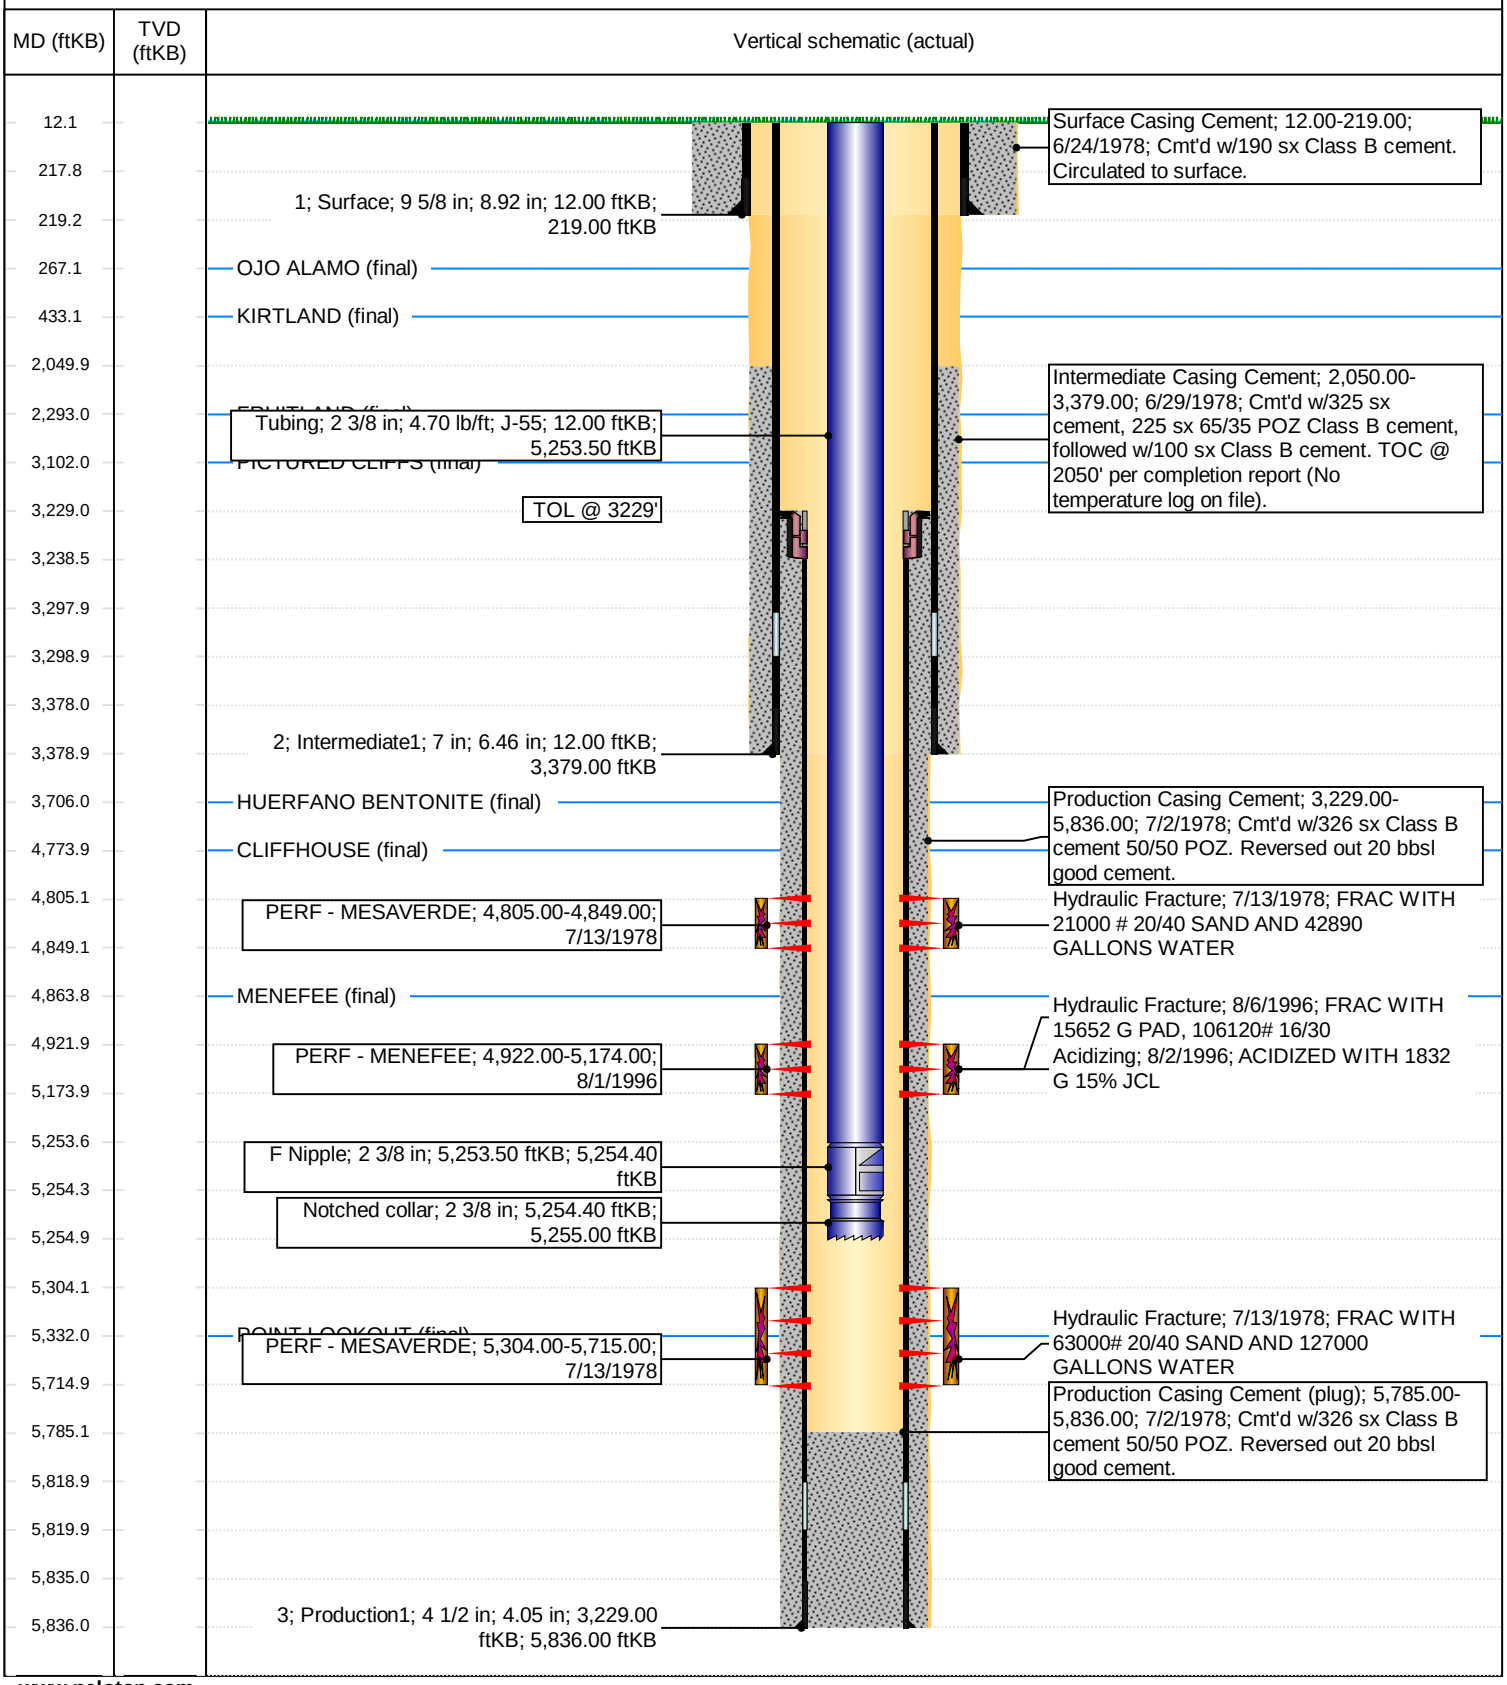
Vertical, Original Hole, 8/6/2020 12:48:05 PM