Hilcorp Energy Company

Current Schematic

NMOCD REC'D
10/12/20

Well Name: HOWELL K #4

API / UWI	Surface Legal Location	Field Name	Route	State/Province	Well Configuration Type
3004509510	017-030N-008W-H	BLANCO MESAVERDE (PRORAT #0078	0409	NEW MEXICO	

Ground Elevation (ft)	Original KB/RT Elevation (ft)	KB-Ground Distance (ft)	KB-Casing Flange Distance (ft)	KB-Tubing Hanger Distance (ft)
5,867.00	5,877.00	10.00		
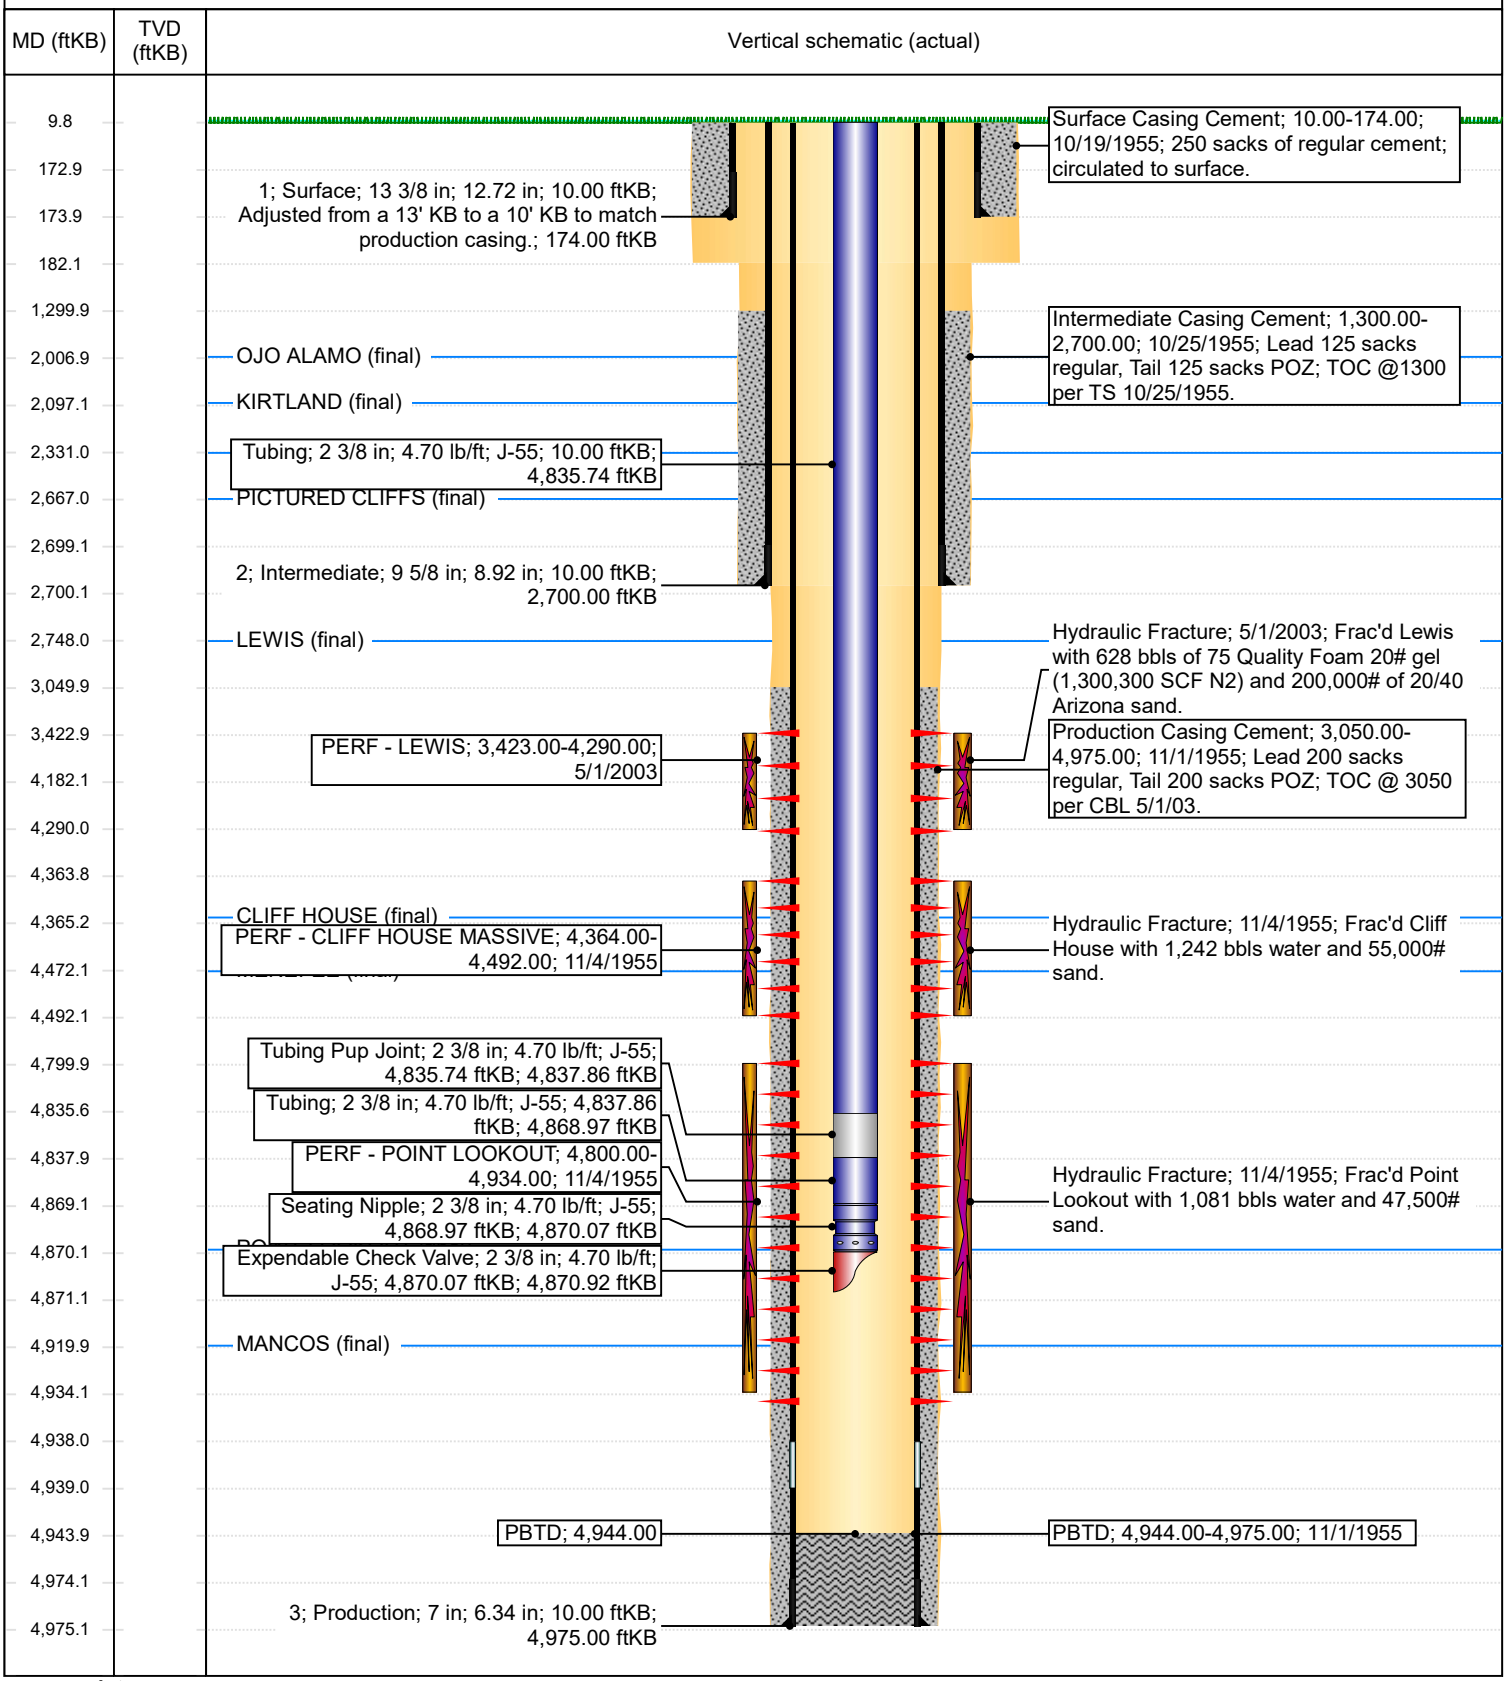
Original Hole, 10/12/2020 8:51:28 AM