Current Schematic

ConocoPhillips

Well Name: BLANCO COM A #6A

API/UWI	Surface Legal Location	Field Name	License No.	State/Province	Well Configuration Type
3004523042	1450-S 1180-E 36-030N-008W	BLANCO MESAVERDE (PRORATED GAS)		NEW MEXICO	Edit

Ground Elevation (ft)	Original KB/RT Elevation (ft)	KB-Ground Distance (ft)	KB-Casing Flange Distance (ft)	KB-Tubing Hanger Distance (ft)
6,046.00	6,057.00	11.00	6,057.00	6,057.00

Well Config: - Original Hole, 8/19/2011 1:35:14 PM

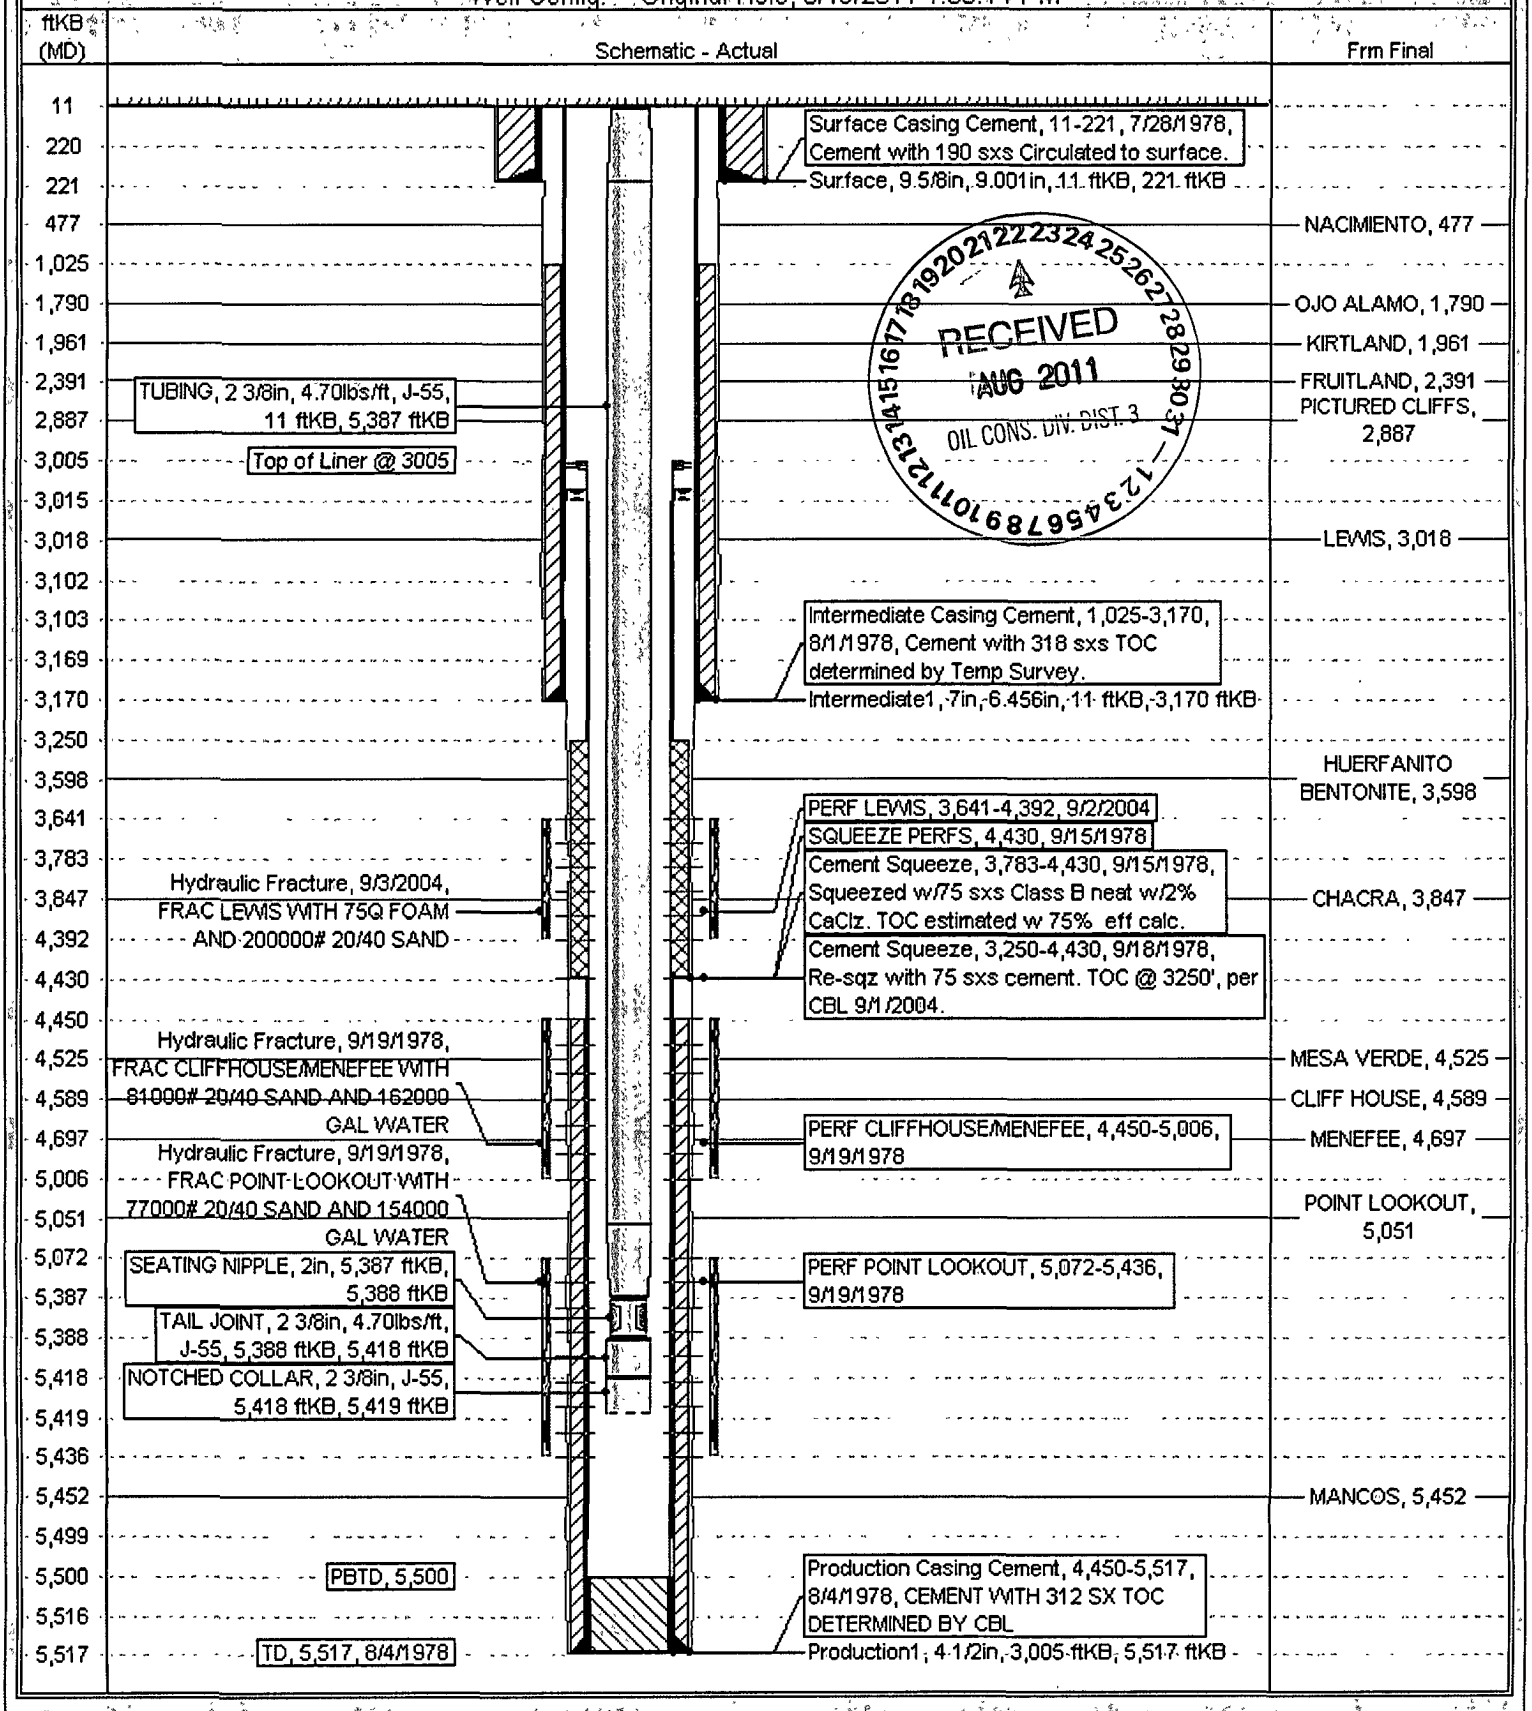

RECEIVED
AUG 2011
OIL CONS. DIV. DIST. 3

 Report Printed: 8/19/2011