Schematic Regulatory

ConocoPhillips

SAN JUAN 27-5 UNIT #128N

District	Field Name	County	State/Province	API / UWI
SOUTH	MV/MNCS/DK	RIO ARRIBA	NEW MEXICO	3003930611

Original Spud Date	Surface Legal Location	East/West Distance (ft)	East/West Reference	North/South Distance (ft)	North/South Reference
5/25/2012	027-27N-005W-I	940 00	FEL	1,509 00	FSL

Well Config: VERTICAL - Original Hole, 8/22/2012 3:22:59 PM

Schematic - Actual

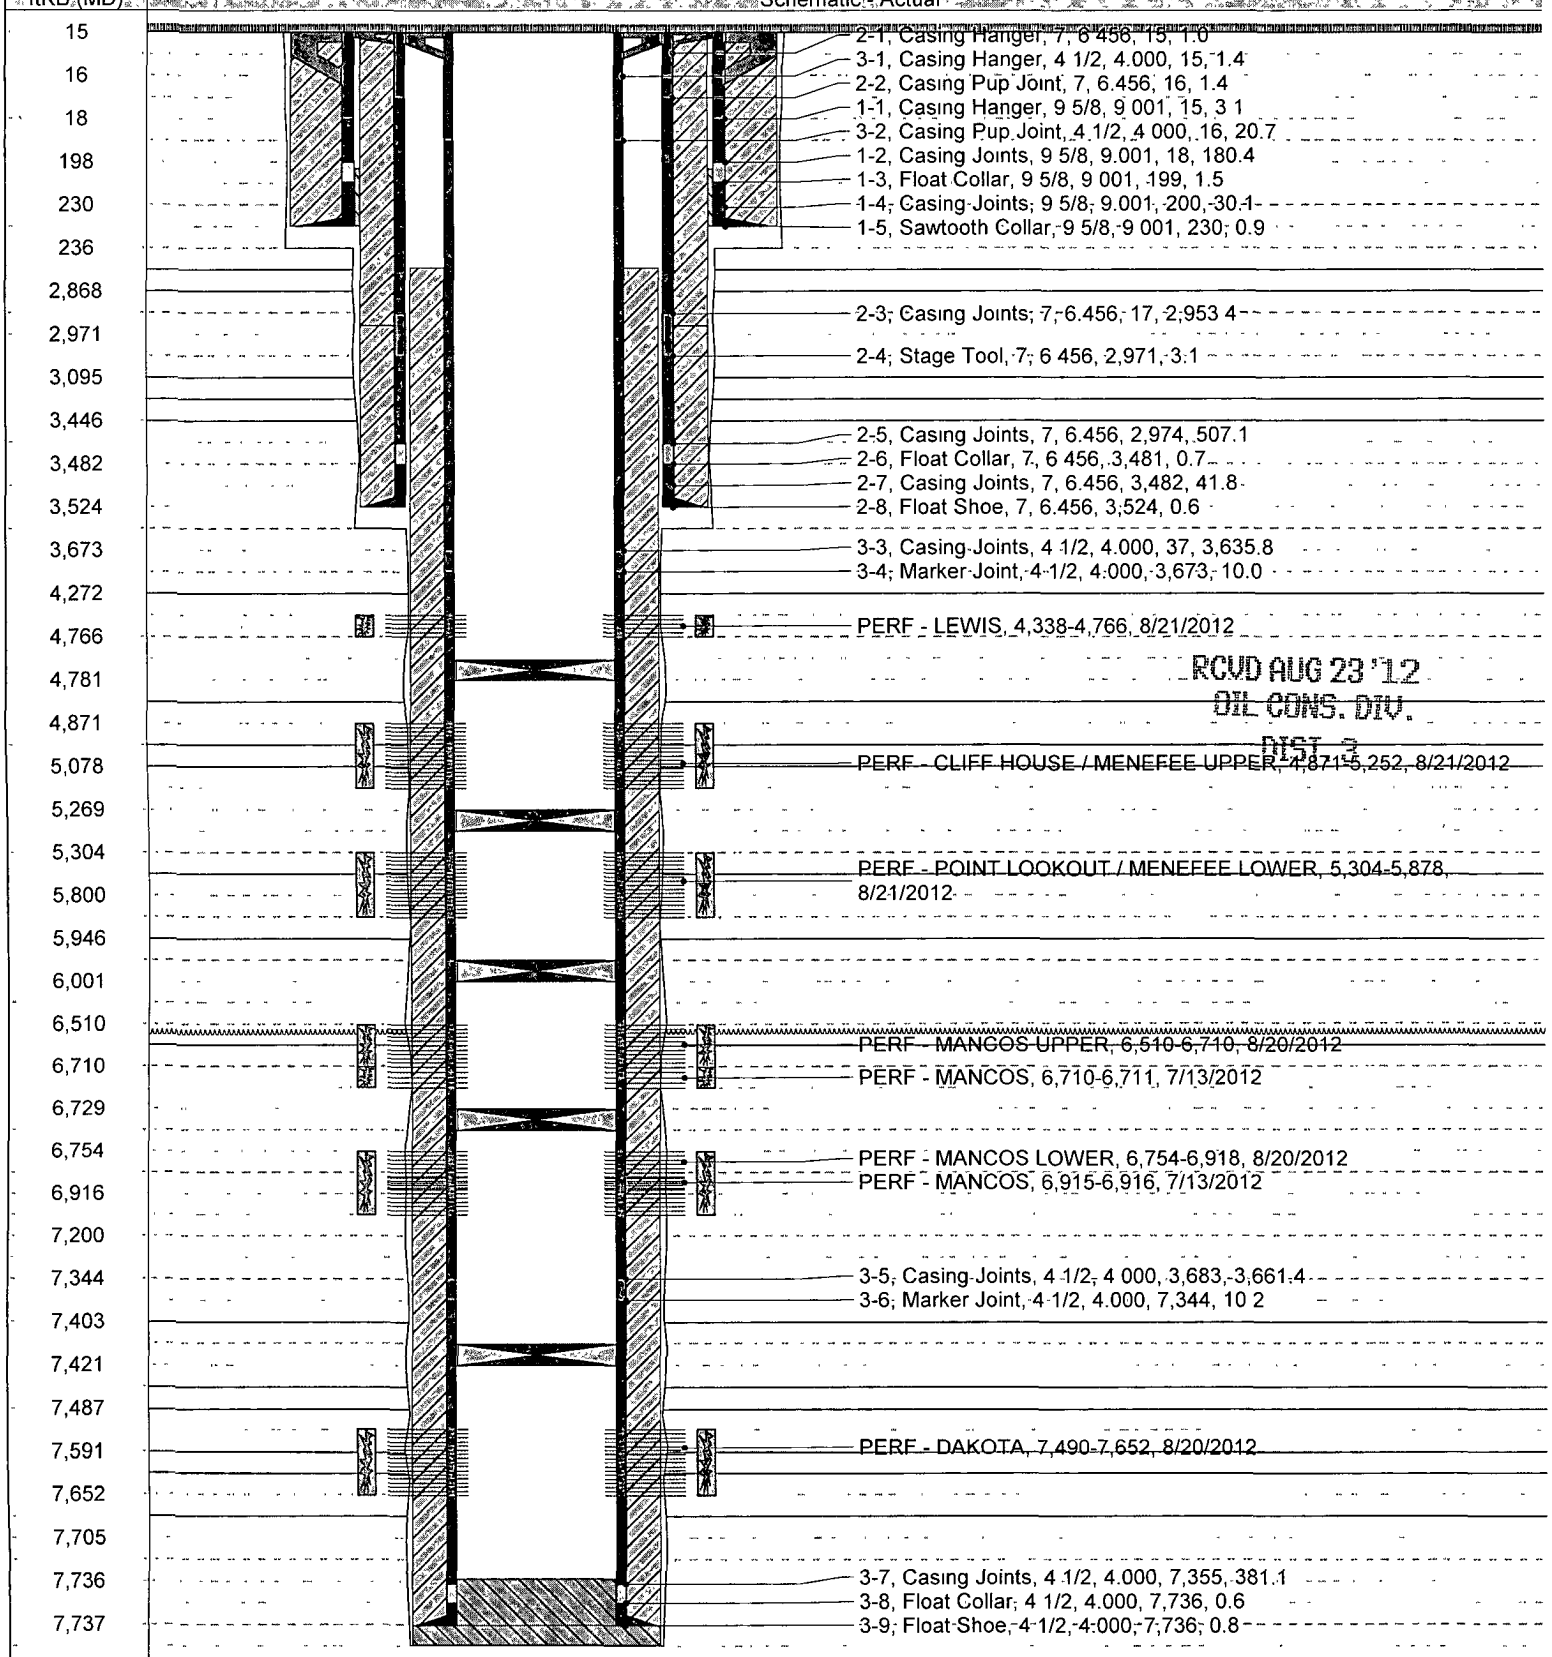

RCVD AUG 23 '12
OIL CONS. DIV.
DIST. 3