Current Schematic

ConocoPhillips

Well Name: SAN JUAN 28-4 UNIT NP #226

API / UWI	Surface Legal Location	Field Name	License No.	State/Province	Well Configuration Type
3003925286	017-028N-004W-K	SSN (FTLD COAL) #3045	079729	NEW MEXICO	VERTICAL

Ground Elevation (ft)	Original KB/RT Elevation (ft)	KB-Ground Distance (ft)	KB-Casing Flange Distance (ft)	KB-Tubing Hanger Distance (ft)
7,425.00	7,438.00	13.00	7,438.00	7,438.00

VERTICAL - Original Hole, 3/26/2014 6:13:34 AM

Formation Tops	MD (ftKB)
	13.1
	15.1
	213.9
	214.9
	220.1
OJO ALA...	3,725.0
KIRTLAND	3,892.1
FRUITLA...	4,055.9
	4,103.0
	4,105.0
	4,176.8
	4,273.9
PICTUR...	4,290.0
	4,294.0
	4,353.9
	4,424.9
	4,425.8
	4,450.1
	4,458.0
	4,459.2
	4,460.0
	4,522.8
	4,523.8
	4,524.0
	4,555.8
	4,557.9
	4,559.9

Vertical schematic (actual)

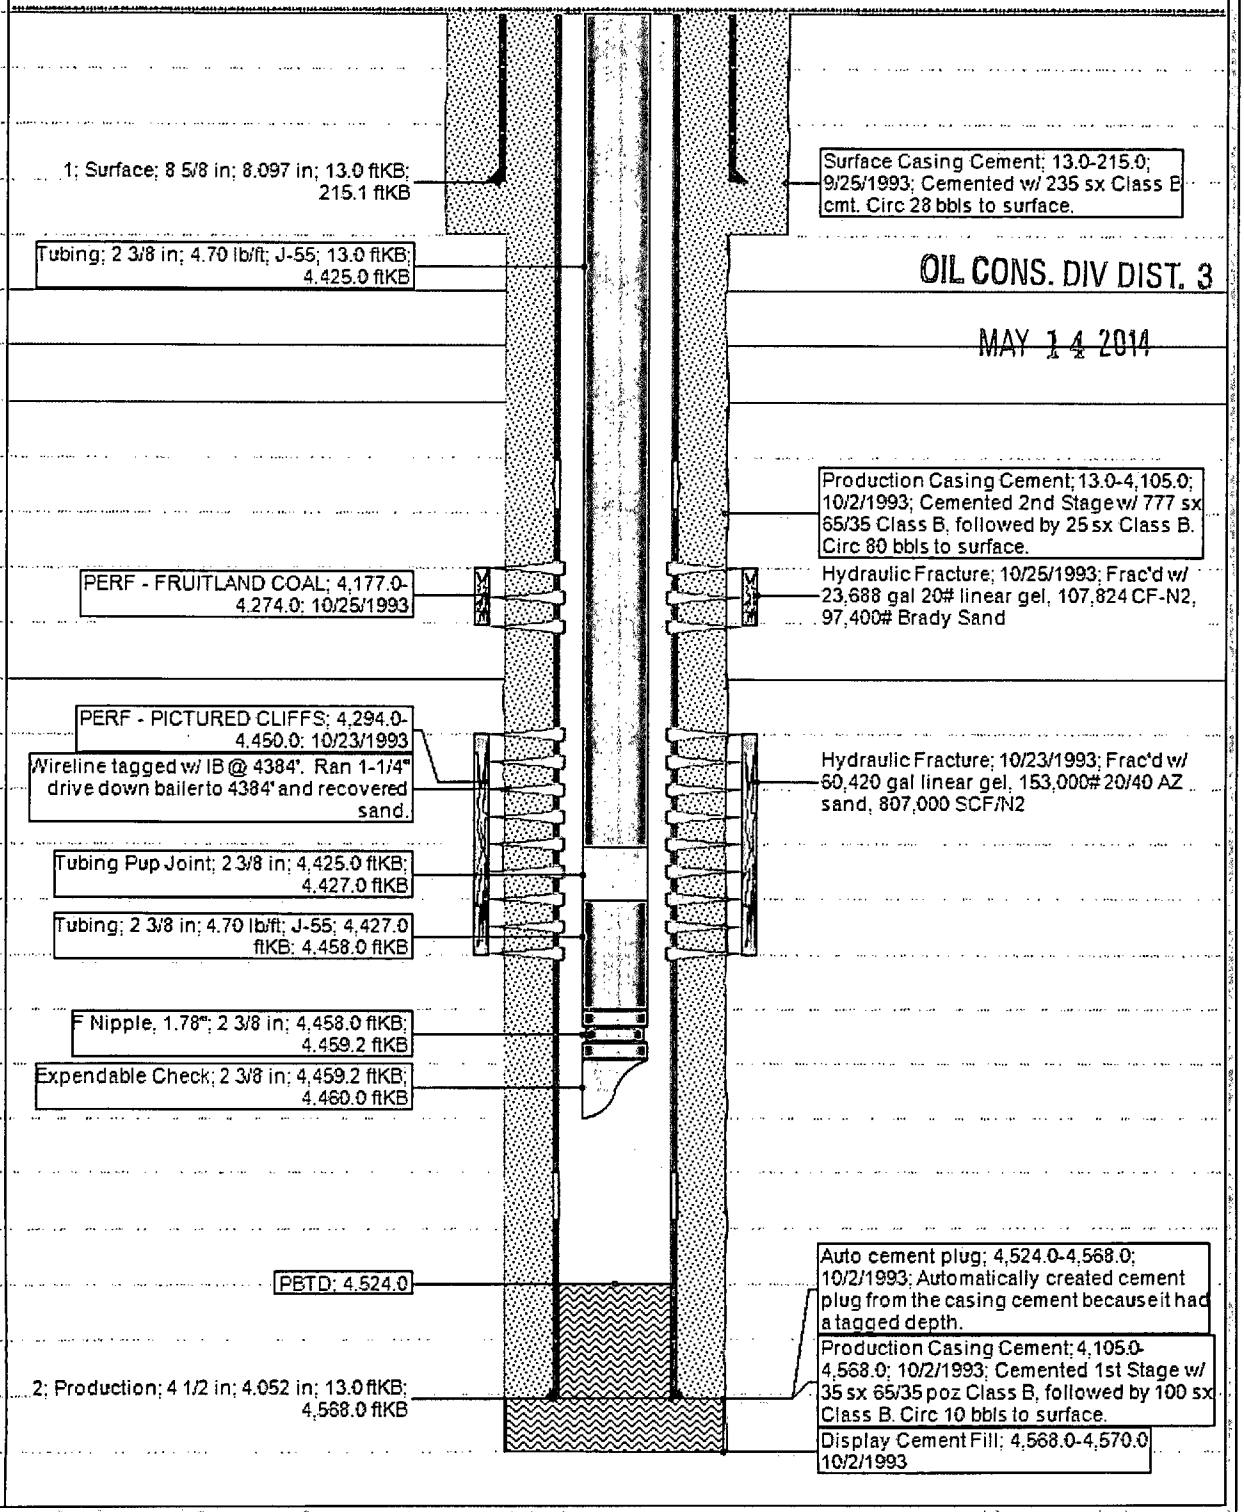

Report Printed: 3/26/2014