Current Schematic - Version 3

ConocoPhillips

Well Name: SAN JUAN 28-6 UNIT #171P

API / UWI	Surface Legal Location	Field Name	License No.	State/Province	Well Configuration Type
3003930549	024-027N-006W-A	MV/DK COM		NEW MEXICO	VERTICAL

Ground Elevation (ft)	Original KB/RT Elevation (ft)	KB-Ground Distance (ft)	KB-Casing Flange Distance (ft)	KB-Tubing Hanger Distance (ft)
6,328.00	6,343.00	15.00		

VERTICAL - Original Hole, 2/19/2014 3:16:47 PM

MD (ftKB) | Vertical schematic (actual)

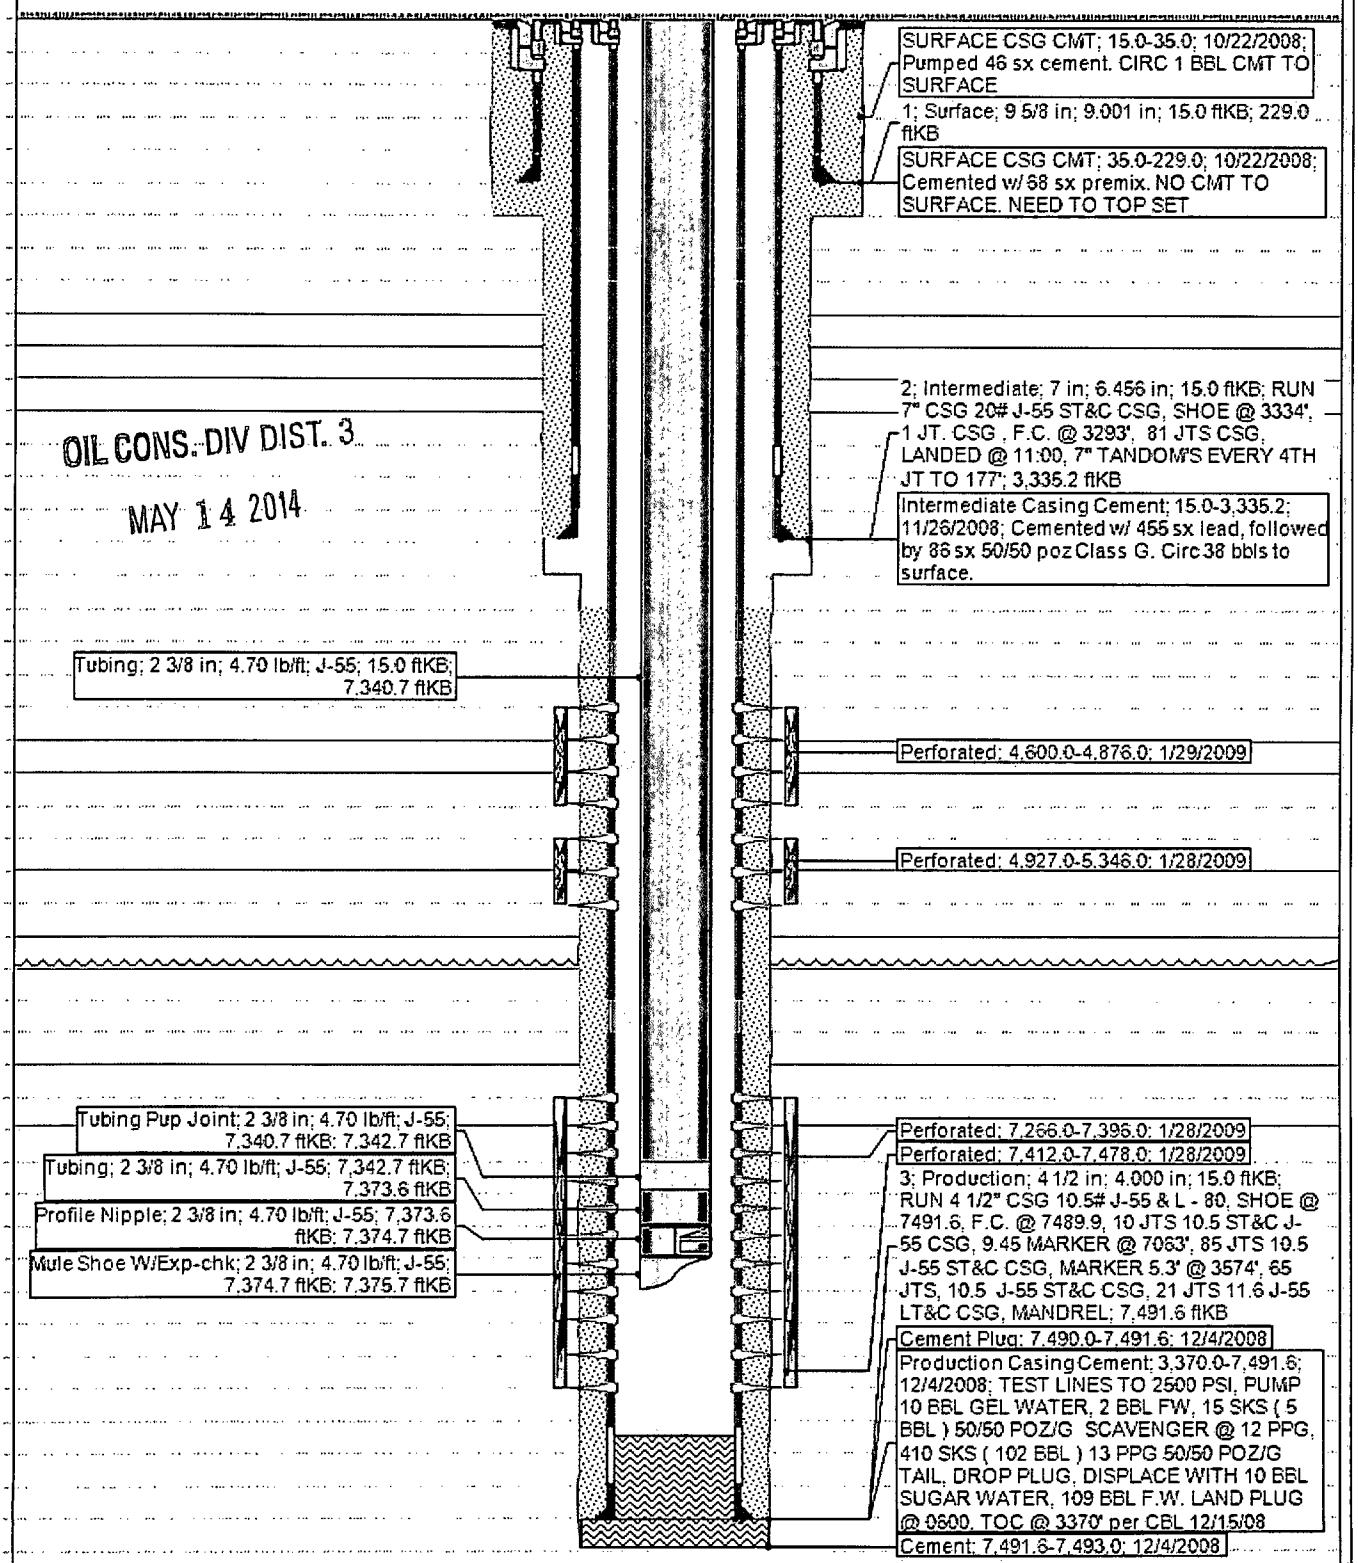

OIL CONS. DIV DIST. 3

MAY 14 2014

Report Printed: 2/19/2014