Current Schematic

ConocoPhillips

Well Name: LINDRITH B UNIT #17

API / UWI	Surface Legal Location	Field Name	License No.	State/Province	Well Configuration Type
3003922712	016-024N-003W-O	DK		NEW MEXICO	Vertical

Ground Elevation (ft)	Original KB/RT Elevation (ft)	KB-Ground Distance (ft)	KB-Casing Flange Distance (ft)	KB-Tubing Hanger Distance (ft)
7,035.00	7,047.00	12.00	7,047.00	7,047.00

Vertical - Original Hole, 6/15/2016 11:45:21 AM

Formation Tops	MD (ftKB)
	-4.6
	17.7
	43.0
	120.1
	341.9
	1,363.8
NACIMIENTO	
	2,291.0
OJO ALAMO	
FRUITLAND	2,892.1
PICTURED CL...	
LEWIS	3,240.2
HUERFANITO...	
	3,899.0
CHACRA	4,040.0
CLIFF HOUSE	
MENEFEE	4,836.9
POINT LOOK...	5,286.1
MANCOS	5,649.9
	5,980.0
GALLUP	
	7,256.9
	7,291.3
GREENHORN	7,303.1
GRANEROS	
	7,377.6
TWO WELLS	
	7,393.7
	7,456.0
	7,512.1
	7,593.5
	7,602.0
	7,611.2
	7,613.8
	7,616.8
	7,637.5
	7,703.1

Vertical schematic (actual)

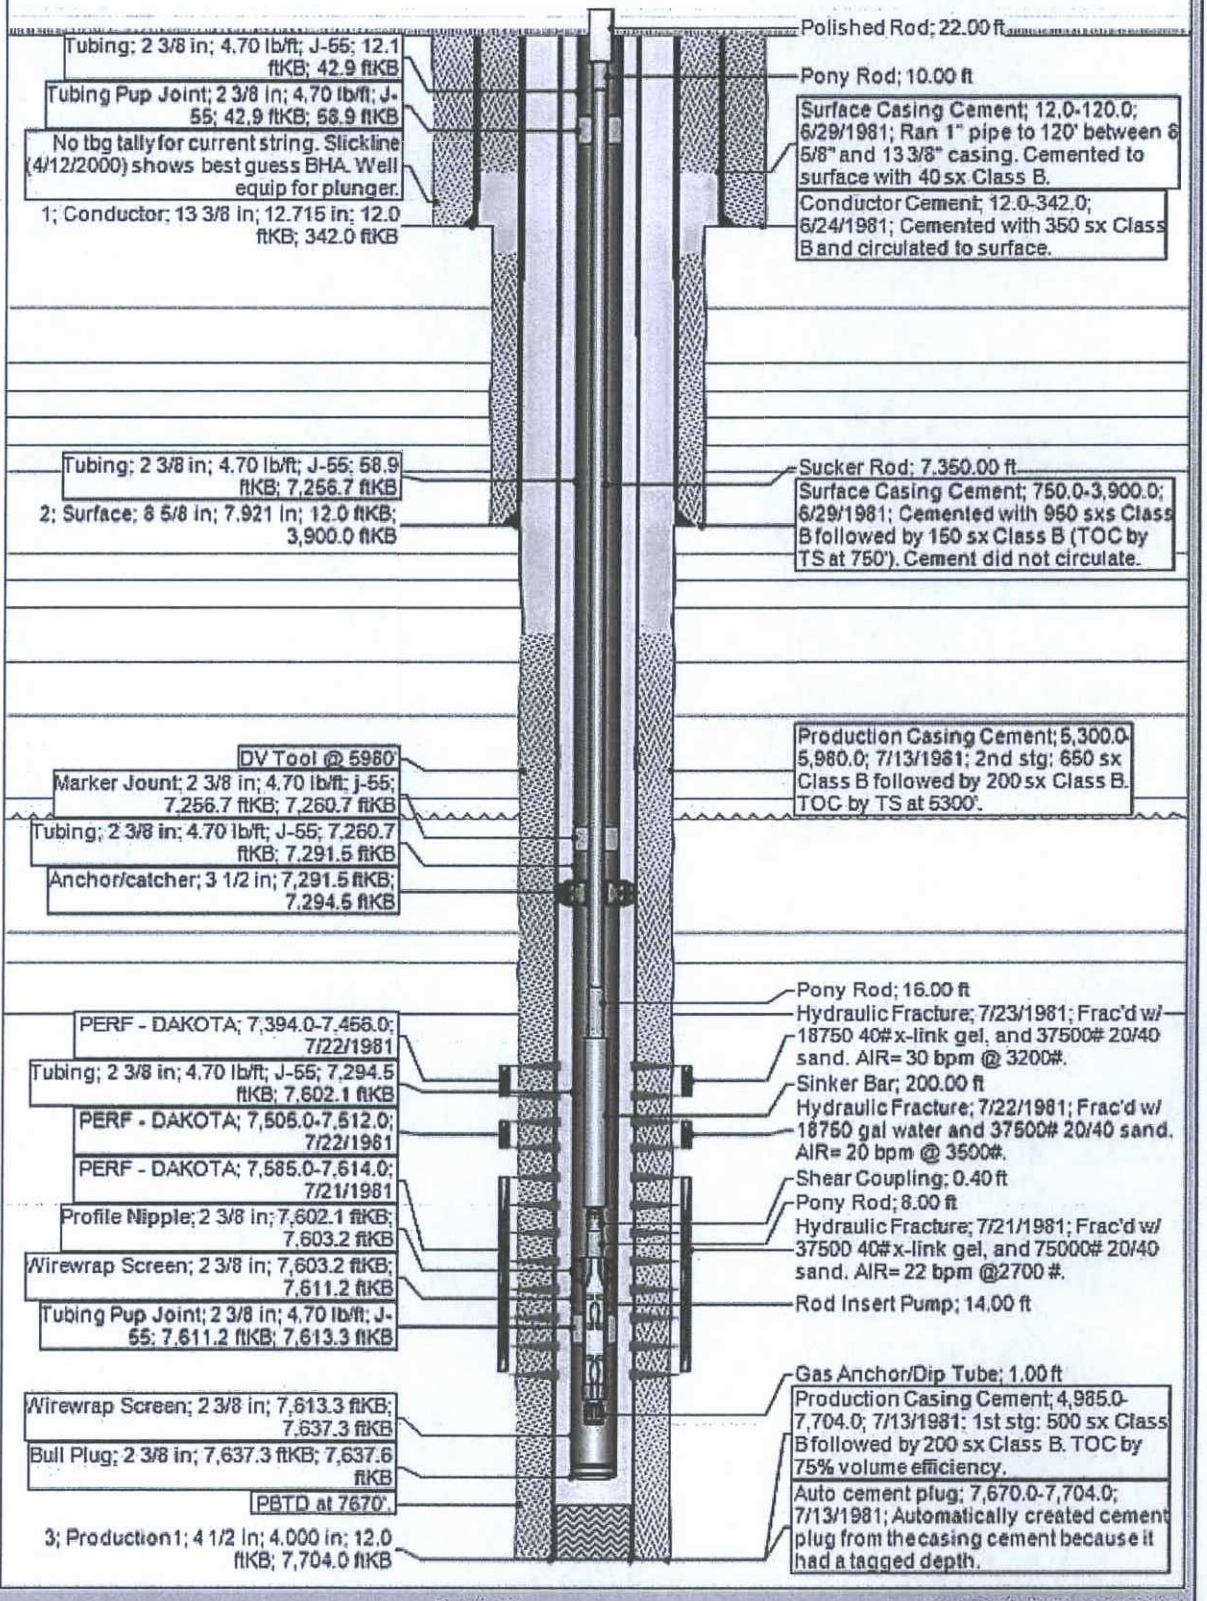

Report Printed: 6/15/2016