Current Schematic

ConocoPhillips

Well Name: ALLISON UNIT #6R

API / UWI	Surface Legal Location	Field Name	License No.	State/Province	Well Configuration Type
3004529808	016-032N-006W-N	BASIN DAKOTA (PRORATED GAS)		NEW MEXICO	VERTICAL

Ground Elevation (ft)	Original KB/RT Elevation (ft)	KB-Ground Distance (ft)	KB-Casing Flange Distance (ft)	KB-Tubing Hanger Distance (ft)
6,121.00	6,135.00	14.00	14.00	

VERTICAL - Original Hole, 8/31/2016 12:03:46 PM

Formation Tops	MD (ftKB)
	14.1
	14.4
	14.8
	238.8
	240.2
	246.1
OJO ALAMO	1,925.9
KIRTLAND	2,000.0
FRUITLAND	2,399.9
	2,472.1
PICTURED CL...	2,775.9
	2,930.1
LEWIS	3,128.9
	3,161.4
	3,162.4
	3,204.7
	3,206.0
	3,210.0
HUERFANITO...	3,841.9
CHACRA	4,312.0
	4,314.0
	4,529.9
	4,732.9
CLIFFHOUSE	4,745.1
	4,940.0
	4,950.5
MENEFEE	5,089.9
	5,125.0
	5,188.0
POINT LOOK...	5,274.9
	5,602.0
MANCOS	5,785.1
GALLUP	6,658.1
BASE GREEN...	7,386.2
	7,394.4
	7,404.9
GRANEROS	7,441.9
DAKOTA	7,535.1
	7,562.0
	7,584.0
	7,585.0
	7,616.1
	7,617.1
	7,640.1
	7,663.1
	7,663.4
	7,664.0
	7,665.4
	7,672.9

Vertical schematic (actual)

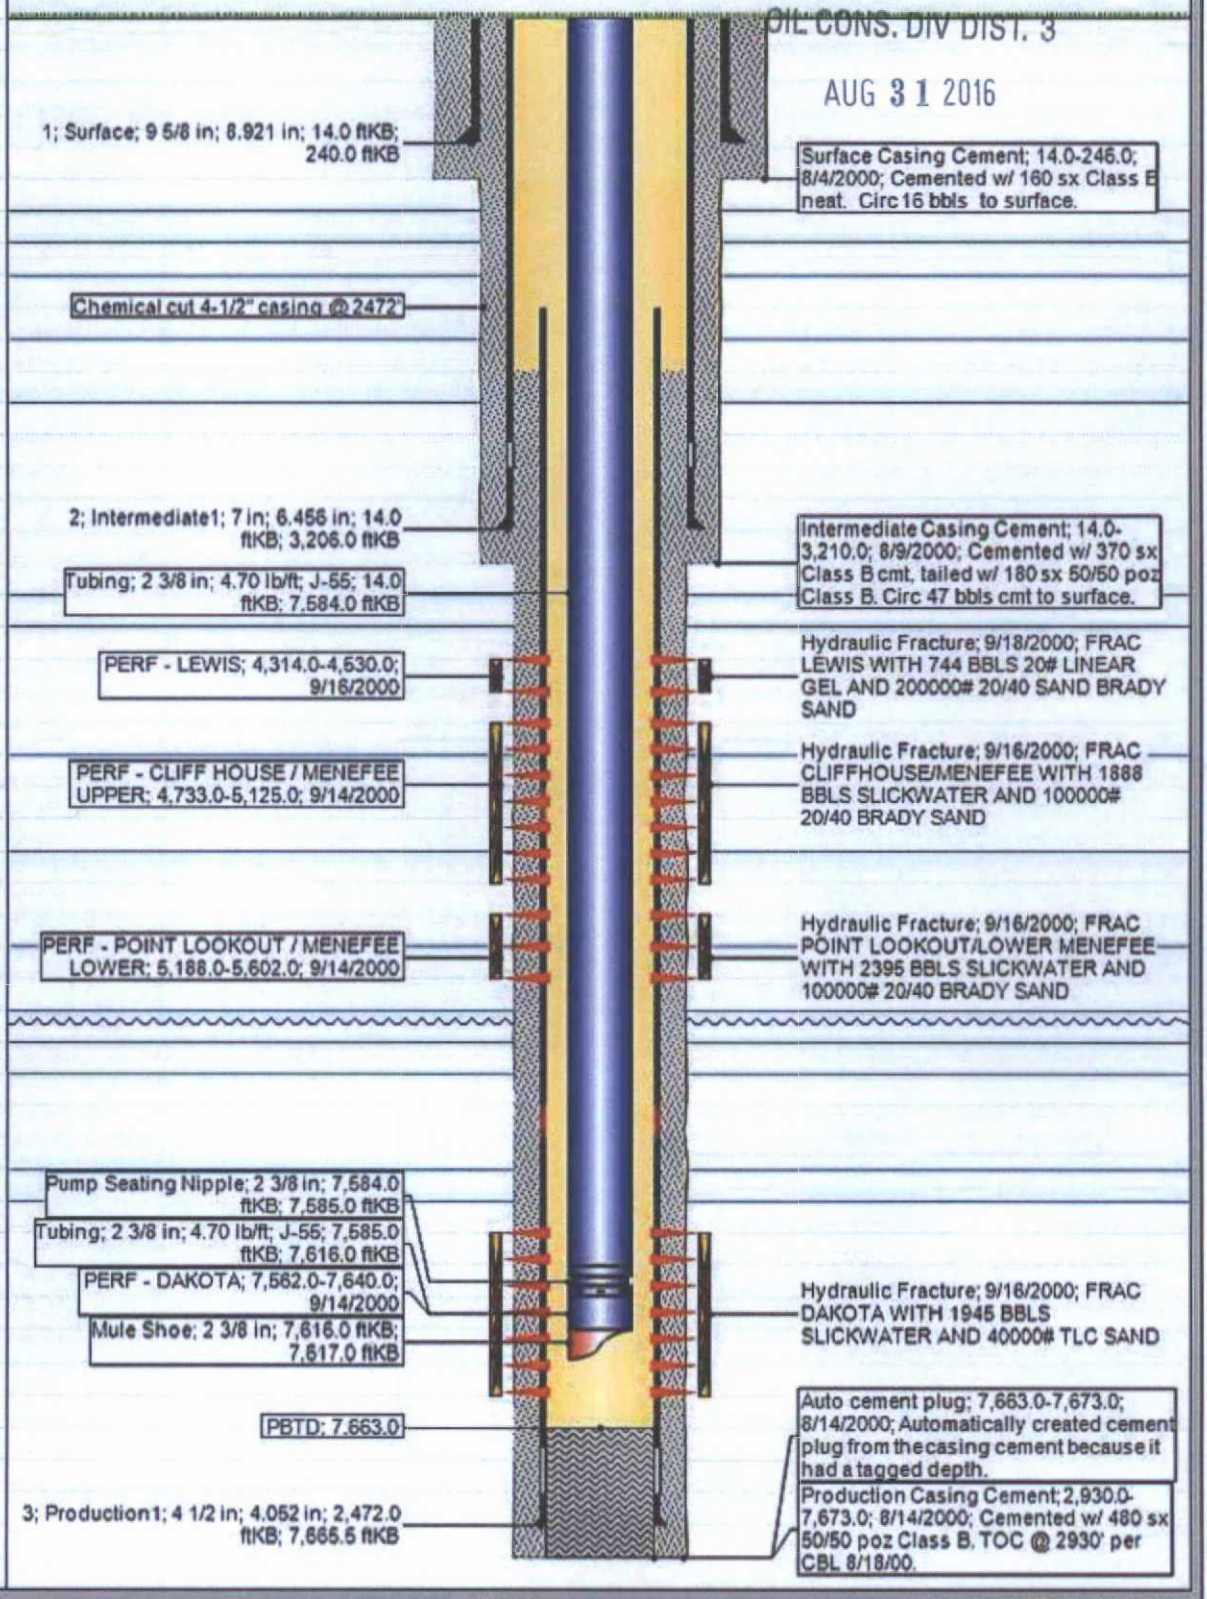

OIL CONS. DIV DIST. 3

AUG 31 2016

Report Printed: 8/31/2016