Current Schematic

ConocoPhillips

Well Name: HOWELL E #2R

API / UWI	Surface Legal Location	Field Name	License No.	State/Province	Well Configuration Type
3004527563	014-030N-008W-B	BLANCO MESAVERDE (PRORATED...		NEW MEXICO	

Ground Elevation (ft)	Original KB/RT Elevation (ft)	KB-Ground Distance (ft)	KB-Casing Flange Distance (ft)	KB-Tubing Hanger Distance (ft)
5,802.00	5,814.00	12.00		

Original Hole, 6/8/2017 8:51:58 AM

MD (ftKB)	Formation Tops
9.8	
12.1	
491.8	
492.5	
500.0	
1,573.2	OJO ALAMO
1,722.1	KIRTLAND
2,310.4	
2,313.6	
2,353.0	FRUITLAND
2,692.9	PICTURED...
2,815.6	
2,852.0	LEWIS
3,232.6	
3,744.8	
3,766.4	
4,360.9	
4,363.2	
4,451.8	
4,454.4	
4,567.9	CHACRA
5,284.1	
5,299.9	
5,386.2	
5,400.9	
5,591.9	
5,613.8	
5,616.1	
5,670.9	
6,200.1	
6,308.1	POINT LOO...
6,314.0	
6,618.8	
6,619.8	
6,650.3	
6,650.9	
6,664.0	
7,101.4	
7,102.4	
7,147.0	
7,147.6	
7,490.2	

Vertical schematic (actual)

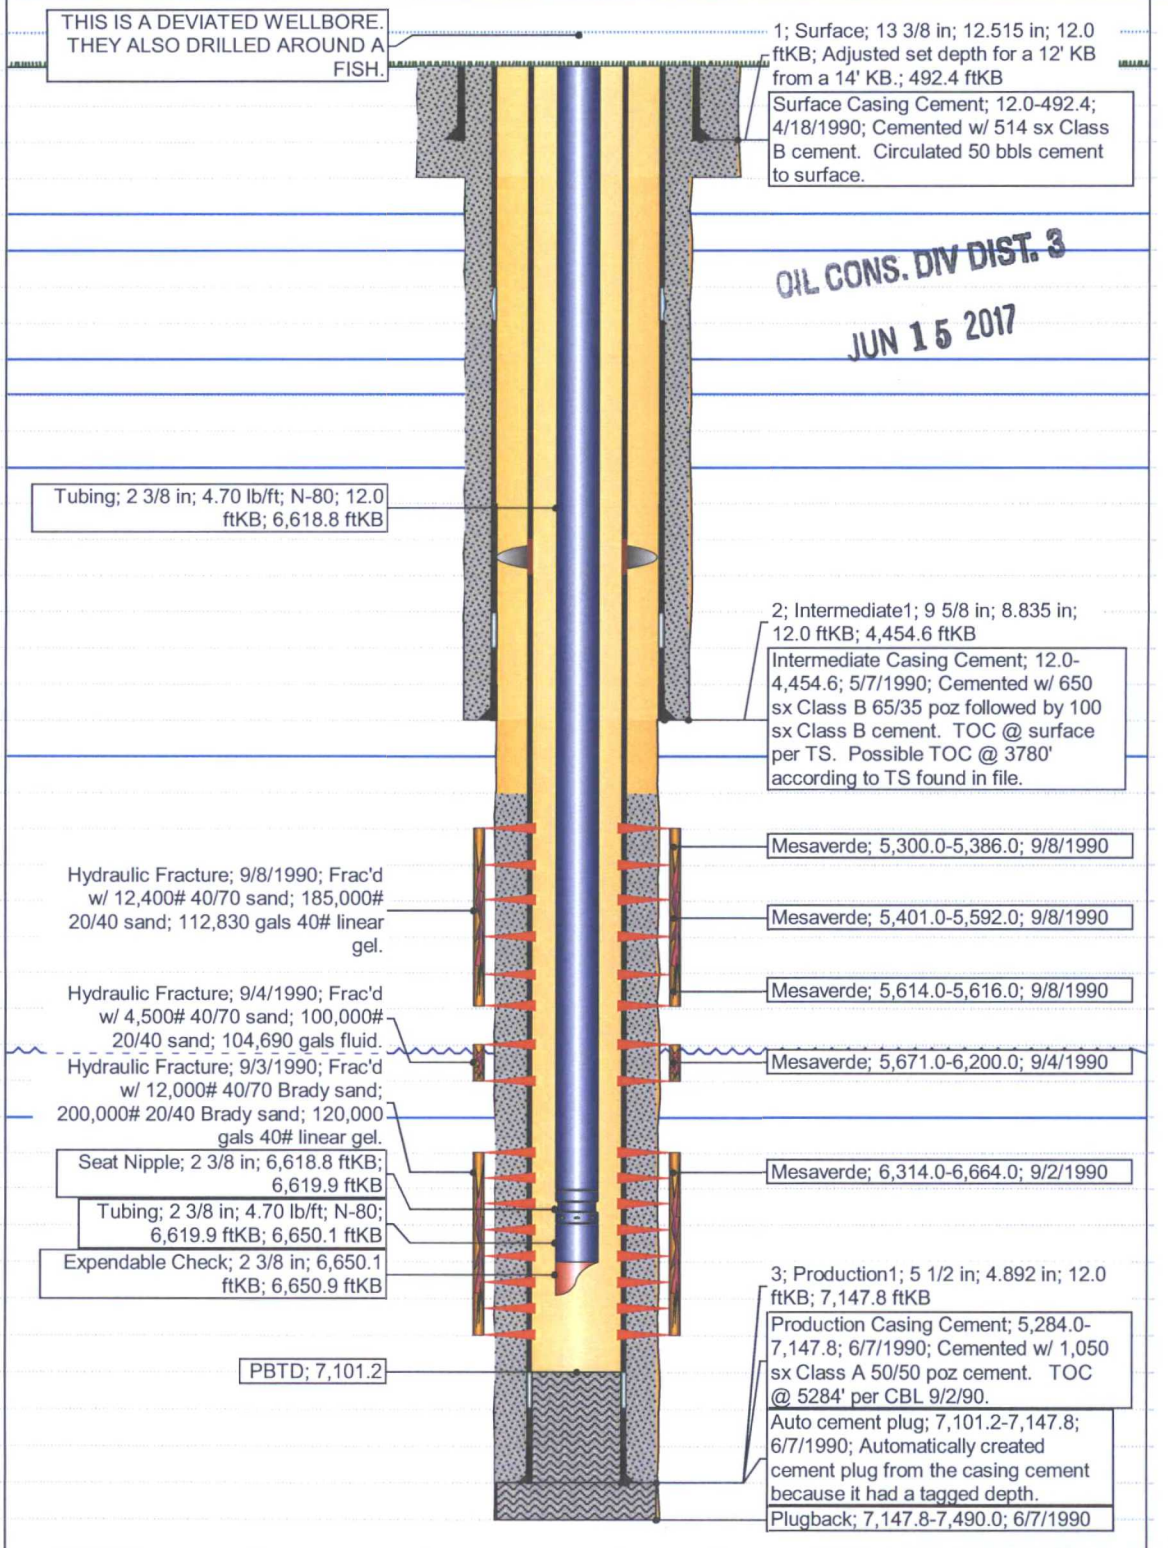

OIL CONS. DIV DIST. 3
JUN 15 2017

Report Printed: 6/8/2017