Current Schematic

ConocoPhillips

Well Name: SAN JUAN 29-6 UNIT #1A

API / UWI	Surface Legal Location	Field Name	License No.	State/Province	Well Configuration Type
3003921124	003-029N-006W-P	MV		NEW MEXICO	Vertical

Ground Elevation (ft)	Original KB/RT Elevation (ft)	KB-Ground Distance (ft)	KB-Casing Flange Distance (ft)	KB-Tubing Hanger Distance (ft)
6,409.00	6,422.00	13.00		

Vertical - Original Hole, 5/31/2017 12:21:40 PM

MD (ftKB)	Formation Tops
13.1	
213.9	
214.9	
2,350.1	
2,409.1	OJO ALAMO
2,598.1	KIRTLAND
3,001.0	FRUITLAND
3,300.9	PICTURED...
3,436.0	LEWIS
3,493.1	
3,497.4	
3,608.9	
3,609.9	
3,652.9	
3,653.9	
4,375.0	
4,766.1	
5,175.9	CLIFF HOUSE
5,178.1	
5,193.9	
5,221.1	MENEFEE
5,512.1	POINT LOO...
5,562.0	
5,563.0	
5,564.0	
5,596.1	
5,629.9	
5,746.4	
5,747.7	
5,774.9	
5,775.9	
5,806.1	

Vertical schematic (actual)

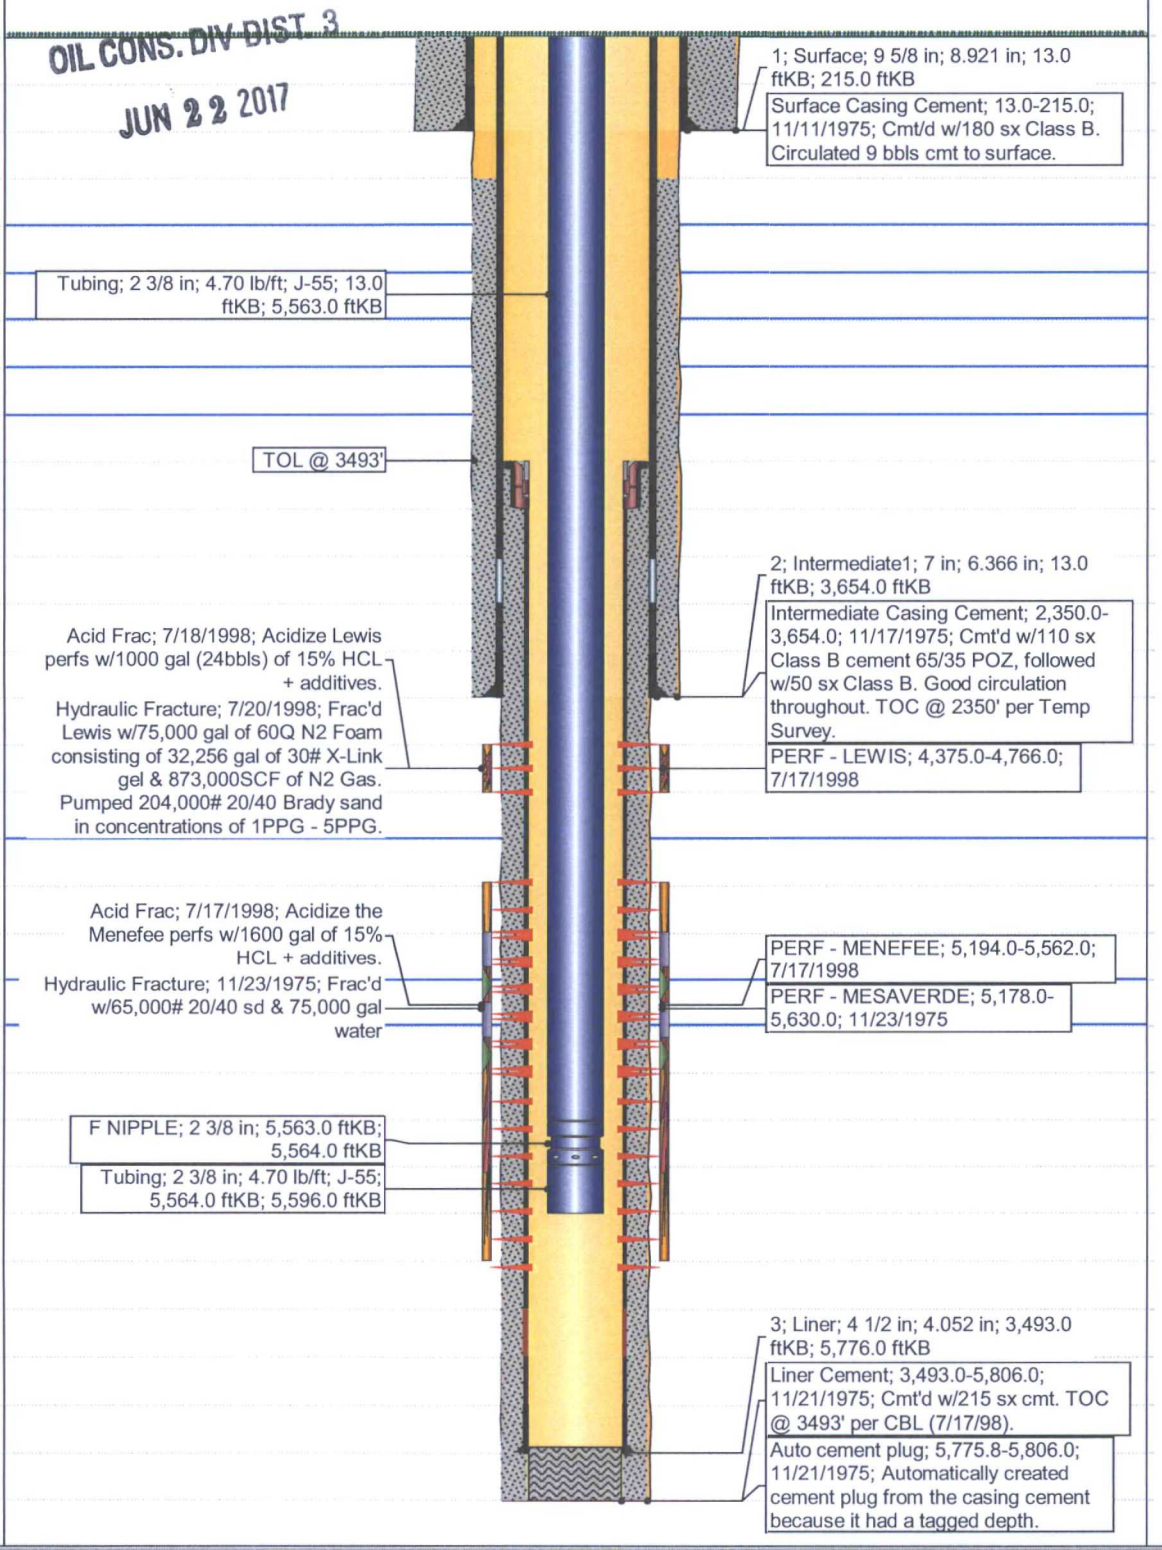

Report Printed: 5/31/2017