Hilcorp Energy Company

# Current Schematic - Version 1

## Well Name: SAN JUAN 29-5 UNIT #21C

| API / UWI | Surface Legal Location | Field Name | License No. | State/Province | Well Configuration Type |
|---|---|---|---|---|---|
| 3003929553 | 008-029N-005W-B | MV | | NEW MEXICO | Vertical |

| Ground Elevation (ft) | Original KB/RT Elevation (ft) | KB-Ground Distance (ft) | KB-Casing Flange Distance (ft) | KB-Tubing Hanger Distance (ft) |
|---|---|---|---|---|
| 6,646.00 | 6,659.00 | 13.00 | | |

Vertical, Original Hole, 7/10/2018 10:53:06 AM

| MD (ftKB) | TVD (ftKB) |
|---|---|
| 16.1 | |
| 17.1 | |
| 24.0 | |
| 196.2 | |
| 197.5 | |
| 240.5 | |
| 241.1 | |
| 253.9 | |
| 1,079.4 | |
| 2,749.0 | |
| 2,918.0 | |
| 3,200.1 | |
| 3,329.1 | |
| 3,576.1 | |
| 3,587.9 | |
| 3,626.0 | |
| 3,848.1 | |
| 3,881.2 | |
| 3,881.9 | |
| 3,924.9 | |
| 3,926.5 | |
| 3,936.0 | |
| 4,337.9 | |
| 4,596.1 | |
| 4,795.9 | |
| 4,799.9 | |
| 4,879.9 | |
| 4,880.9 | |
| 4,881.9 | |
| 4,910.1 | |
| 4,919.9 | |
| 5,181.1 | |
| 5,430.1 | |
| 5,512.1 | |
| 5,619.1 | |
| 5,713.9 | |
| 5,749.3 | |
| 5,751.6 | |
| 5,783.1 | |
| 5,784.1 | |
| 5,784.8 | |
| 5,792.0 | |
| 5,873.0 | |
| 6,148.9 | |
| 6,162.7 | |
| 6,164.0 | |
| 6,166.0 | |
| 6,180.1 | |
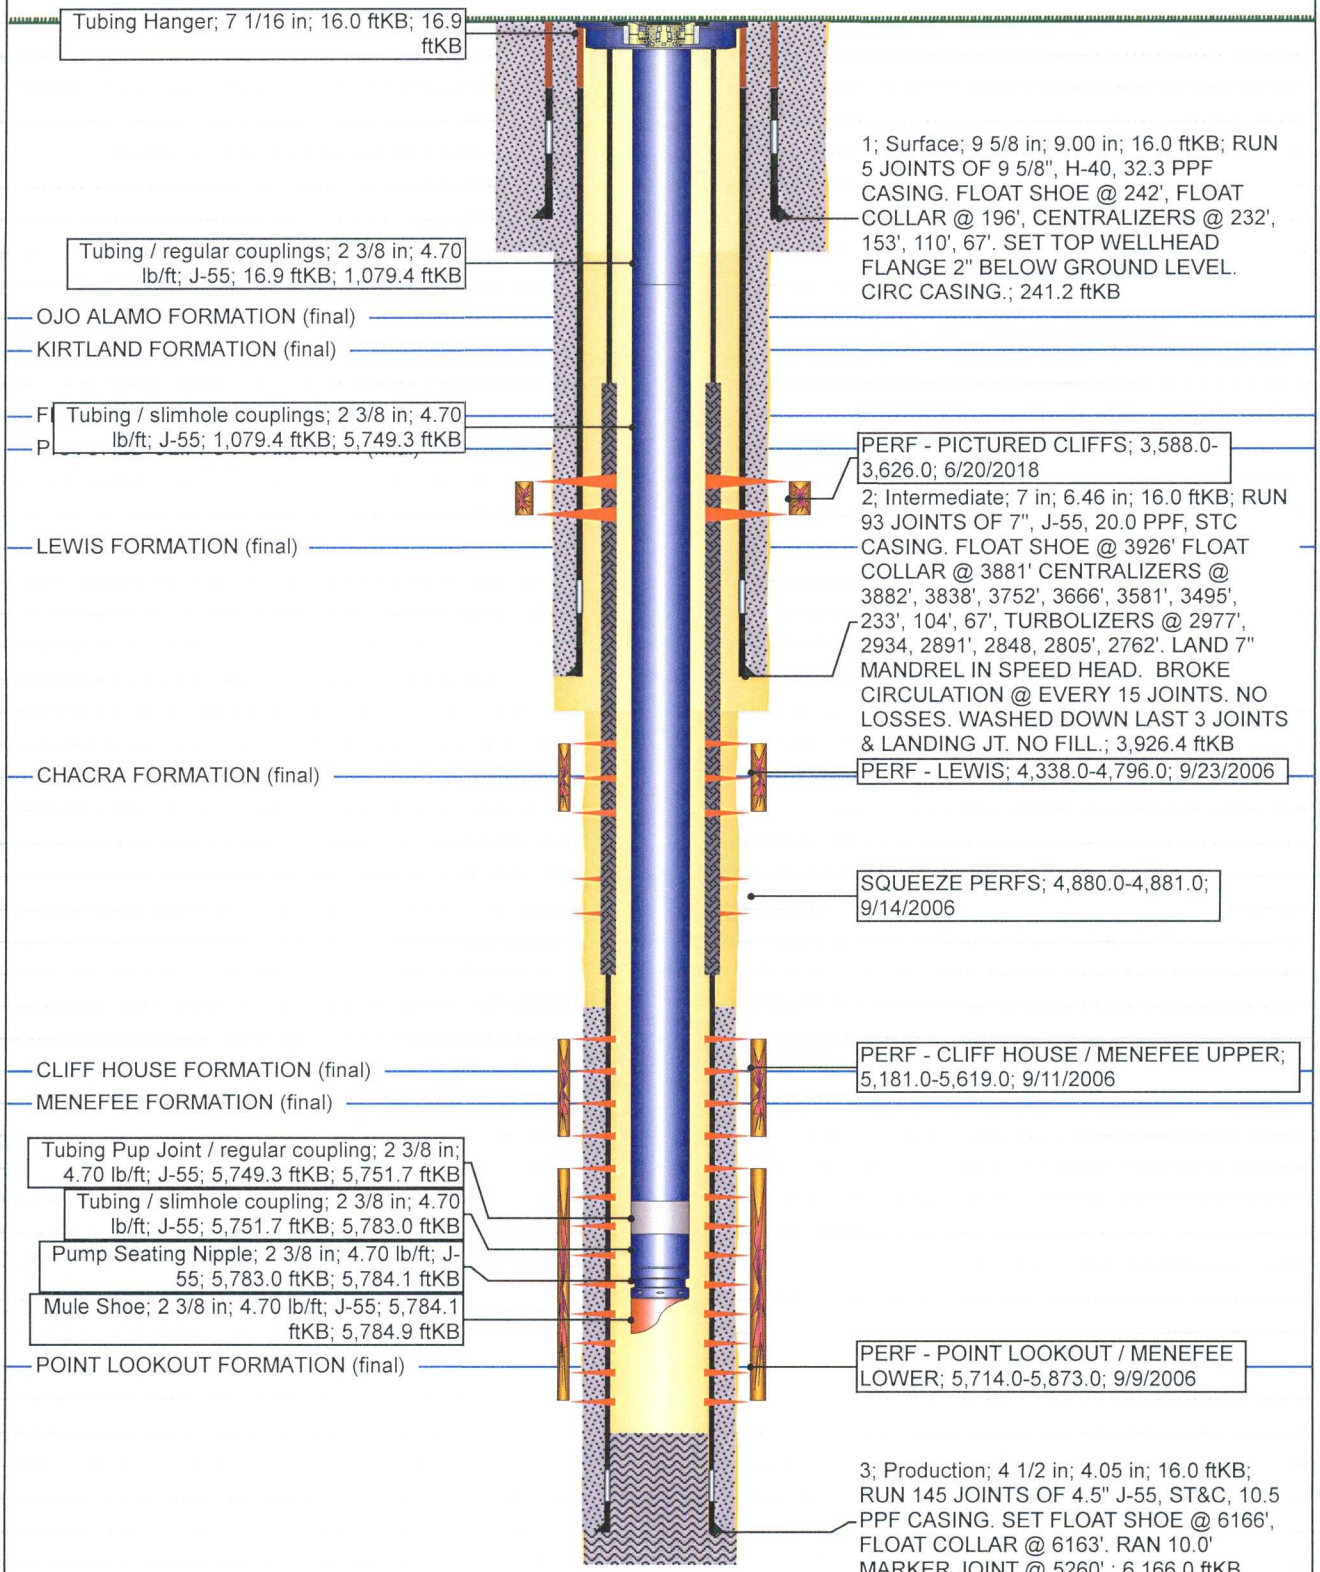
Vertical schematic (actual)