Hilcorp Energy Company

Current Schematic

Well Name: BALLARD #14F

API / UWI	Surface Legal Location	Field Name	Route	State/Province	Well Configuration Type
3004533910	014-026N-009W-N	hBR_SAN JUAN	0907	NEW MEXICO	VERTICAL

Ground Elevation (ft)	Original KB/RT Elevation (ft)	KB-Ground Distance (ft)	KB-Casing Flange Distance (ft)	KB-Tubing Hanger Distance (ft)
6,353.00	6,368.00	15.00		

VERTICAL, Original Hole, 10/30/2018 8:23:43 AM

MD (ftKB)	TVD (ftKB)
15.1	
15.4	
359.9	
360.9	
373.0	
1,214.9	
2,460.3	
2,465.6	
3,495.1	
3,586.0	
3,594.2	
3,596.1	
4,279.9	
4,280.2	
4,282.8	
6,211.0	
6,216.2	
6,417.0	
6,529.9	
6,601.0	
6,603.0	
6,606.0	
6,634.2	
6,635.2	
6,636.2	
6,647.0	
6,686.0	
6,710.0	
6,711.9	
6,740.2	
6,743.4	
6,744.4	
6,752.0	
6,763.1	
6,763.5	
6,765.1	
6,767.1	
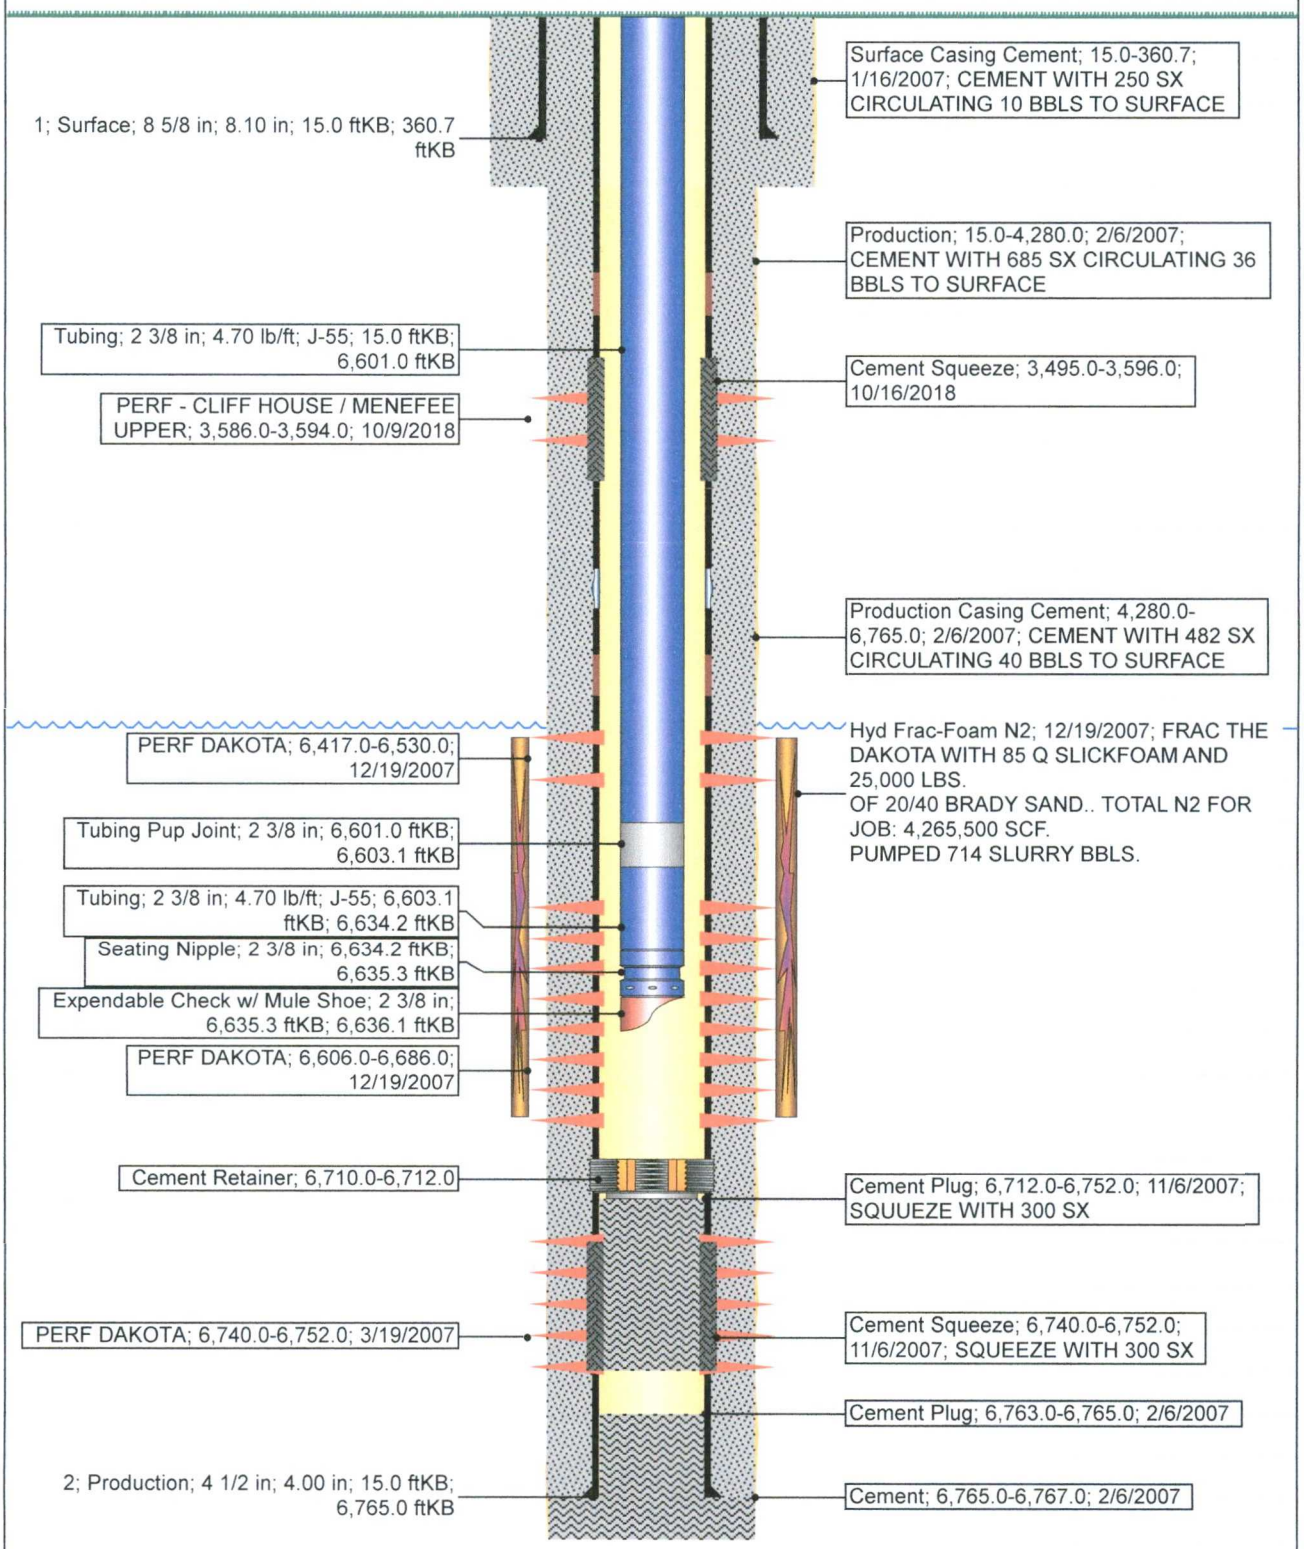
Vertical schematic (actual)