Hilcorp Energy Company

Current Schematic - Version 3

NMOCD

JUN 17 2019

DISTRICT III

Well Name: UTE TRIBAL D #12

API / UWI	Surface Legal Location	Field Name	Route	State/Province	Well Configuration Type
3004533246	T31N-R14W-S09	Ute Dome Paradox	0200	New Mexico	Vertical

Ground Elevation (ft)	Original KB/RT Elevation (ft)	KB-Ground Distance (ft)	KB-Casing Flange Distance (ft)	KB-Tubing Hanger Distance (ft)
6,317.00	6,329.00	12.00		
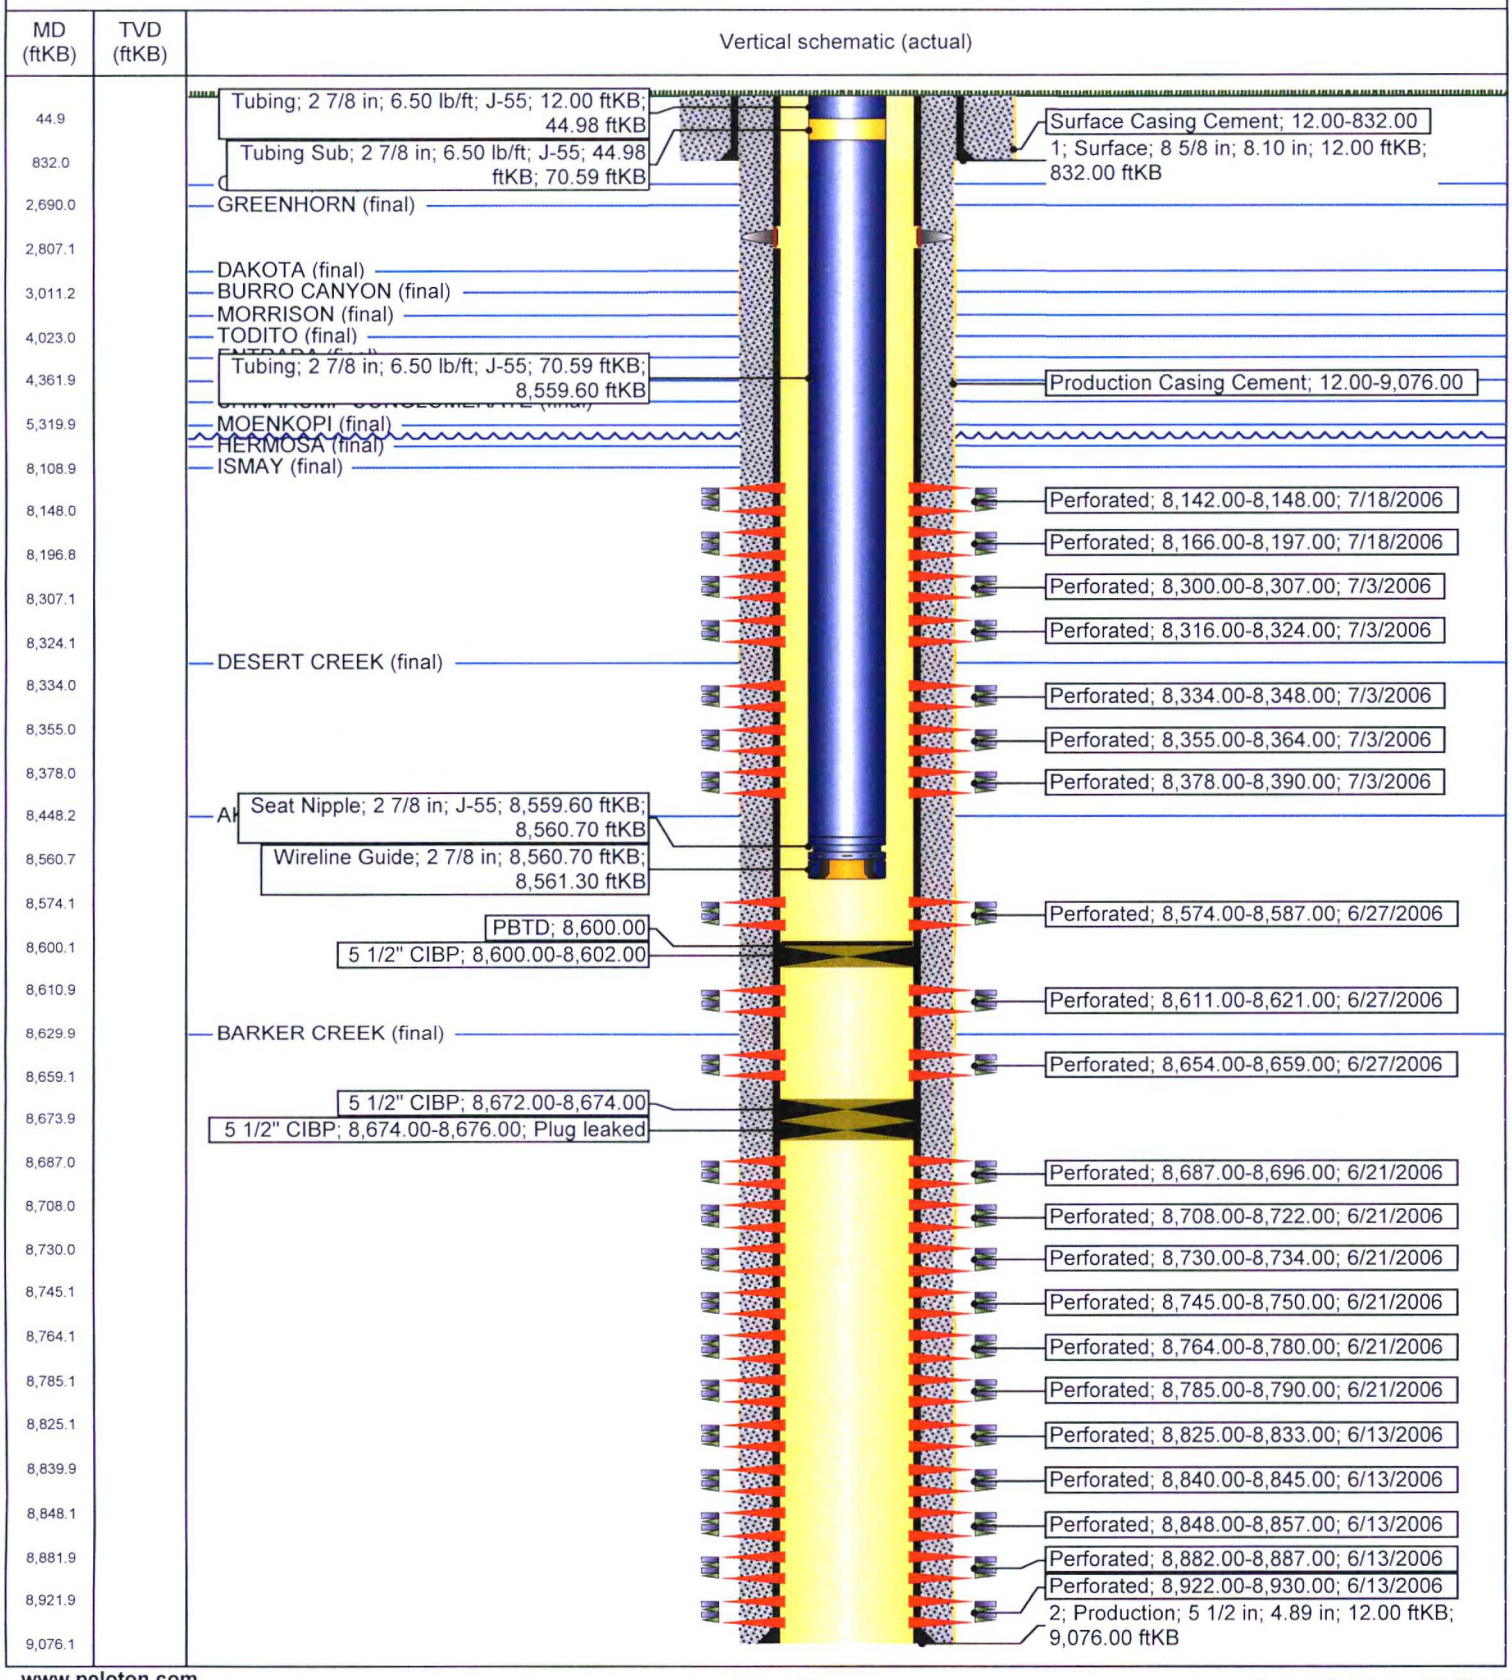
Vertical, Original Hole, 6/14/2019 12:21:53 PM