Hilcorp Energy Company

Current Schematic

Well Name: HUBBARD COM #1

API / UWI	Surface Legal Location	Field Name	Route	State/Province	Well Configuration Type
3004511827	025-032N-012W-I	DK	0108	NEW MEXICO	Vertical

Ground Elevation (ft)	Original KB/RT Elevation (ft)	KB-Ground Distance (ft)	KB-Casing Flange Distance (ft)	KB-Tubing Hanger Distance (ft)
6,378.00	6,393.00	15.00	15.00	15.00

Vertical, Original Hole, 7/18/2019 12:05:29 PM

MD (ftKB)	TVD (ftKB)
15.1	15.1
306.1	306.1
307.1	307.1
3,191.3	3,190.9
3,193.2	3,192.8
3,226.0	3,225.6
3,227.0	3,226.6
3,234.9	3,234.5
3,319.9	3,319.4
3,620.1	3,619.6
4,544.9	4,544.3
4,606.0	4,605.3
4,870.1	4,869.3
4,899.9	4,899.2
4,940.0	4,939.2
4,976.0	4,975.3
5,000.0	4,999.2
5,036.1	5,035.3
5,140.1	5,139.3
5,179.1	5,178.3
5,210.0	5,209.2
5,222.1	5,221.3
5,509.8	5,509.0
5,577.1	5,576.2
5,632.2	5,631.3
5,633.9	5,633.0
5,646.0	5,645.1
5,982.9	5,981.7
6,222.1	6,220.4
6,580.1	6,577.2
7,301.8	7,293.5
7,352.0	7,343.2
7,412.1	7,402.6
7,421.9	7,412.4
7,432.1	7,422.4
7,503.9	7,493.6
7,523.0	7,512.4
7,524.9	7,514.4
7,525.9	7,515.3
7,556.1	7,545.2
7,557.1	7,546.2
7,558.1	7,547.2
7,574.1	7,563.1
7,607.9	7,596.5
7,609.3	7,597.8
7,629.9	7,618.3
7,637.1	7,625.4
7,642.1	7,630.3
7,643.0	7,631.3
7,645.0	7,633.2
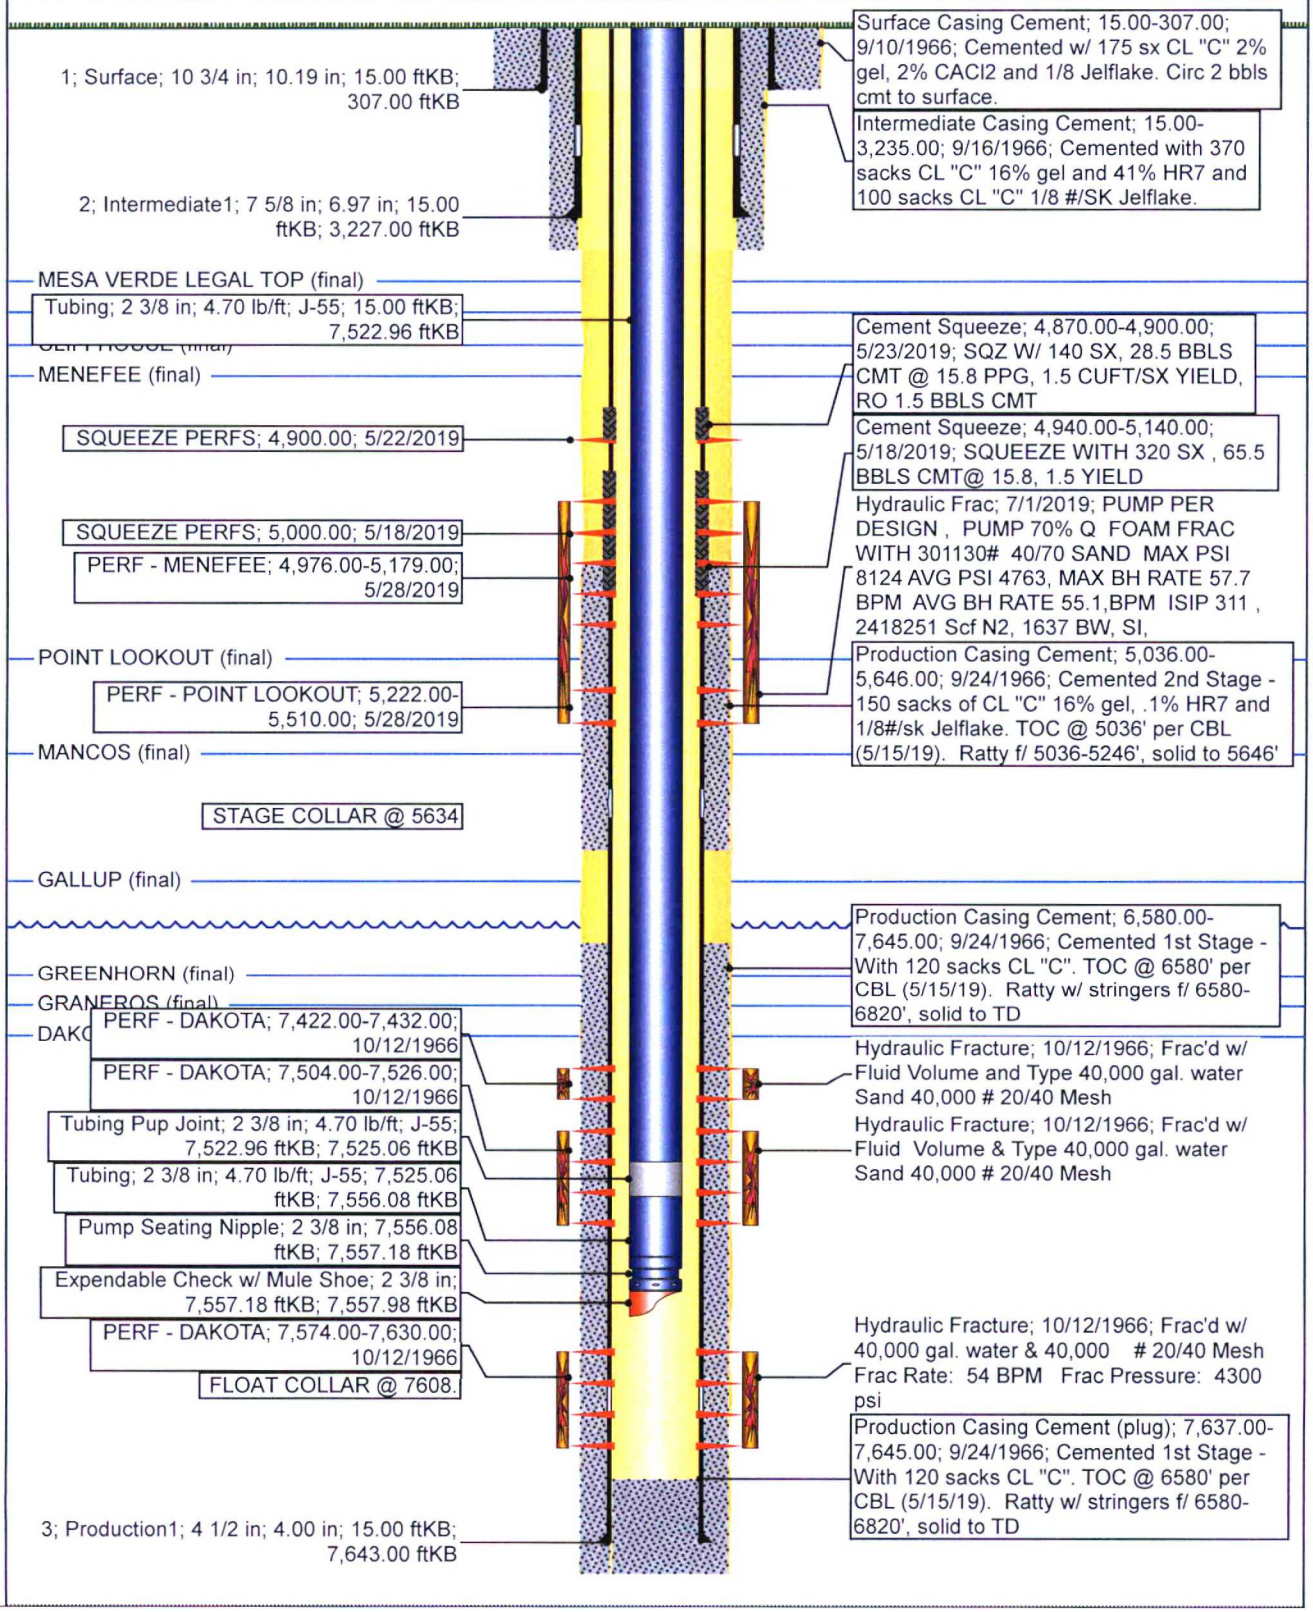
Vertical schematic (actual)