ConocoPhillips

Schematic - Current

API # 30-039-30765

SAN JUAN 30-5 UNIT #81N

Most Recent Job

Jobs

Job Category	Primary Job Type	Secondary Job Type	Actual Start Date	End Date
COMPLETIONS	INITIAL COMPLETION	INITIAL COMPLETION	11/3/2009	1/14/2010

Well Config: VERTICAL - Original Hole, 1/18/2010 7:37:11 AM

Schematic - Actual

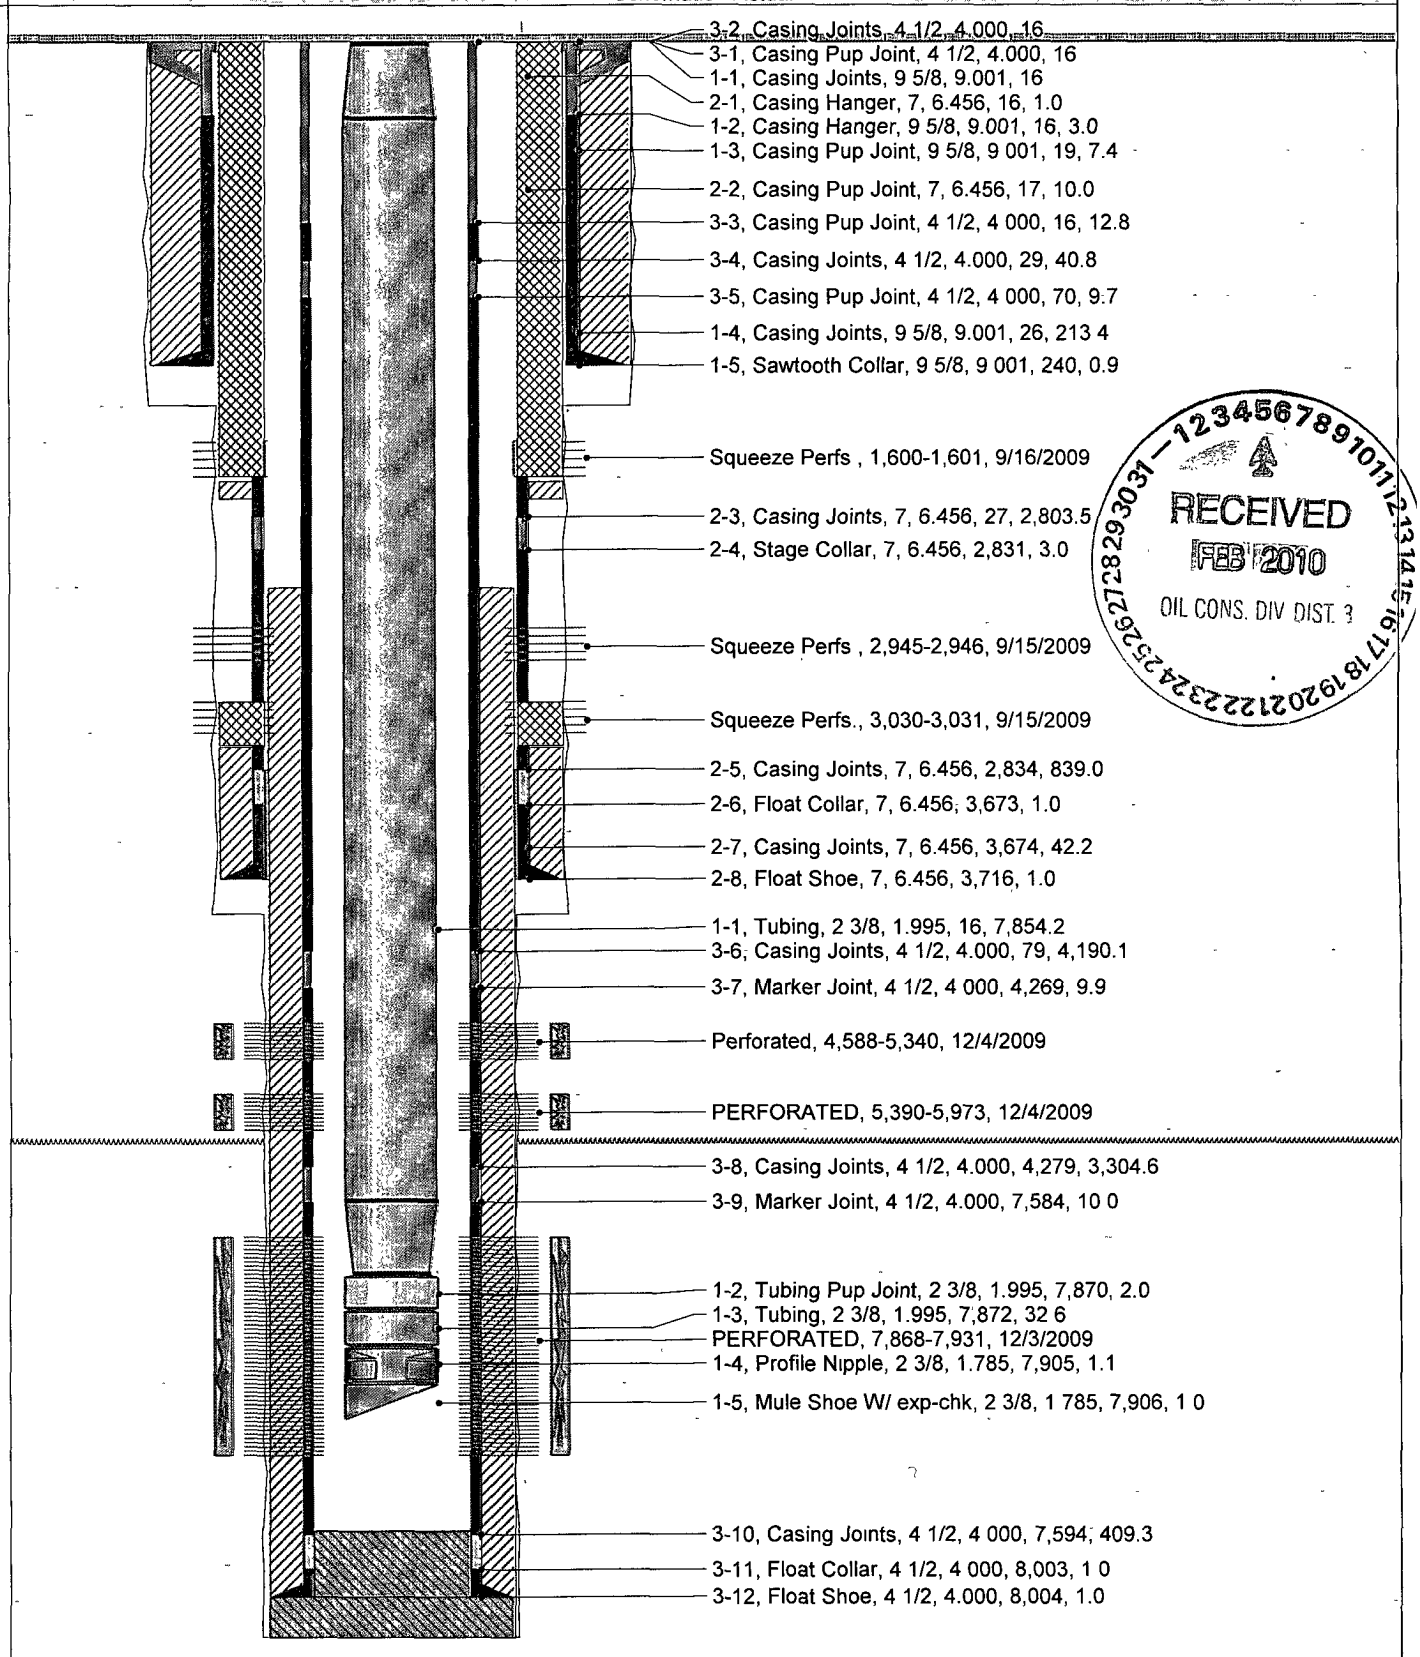

RECEIVED
FEB 2010
OIL CONS. DIV DIST. 3

Report Printed: 1/18/2010