BROOKHAVEN COM A #2

CURRENT

BLANCO MESAVERDE

UNIT B, SEC 16, T31N, R10W, SAN JUAN COUNTY, NM

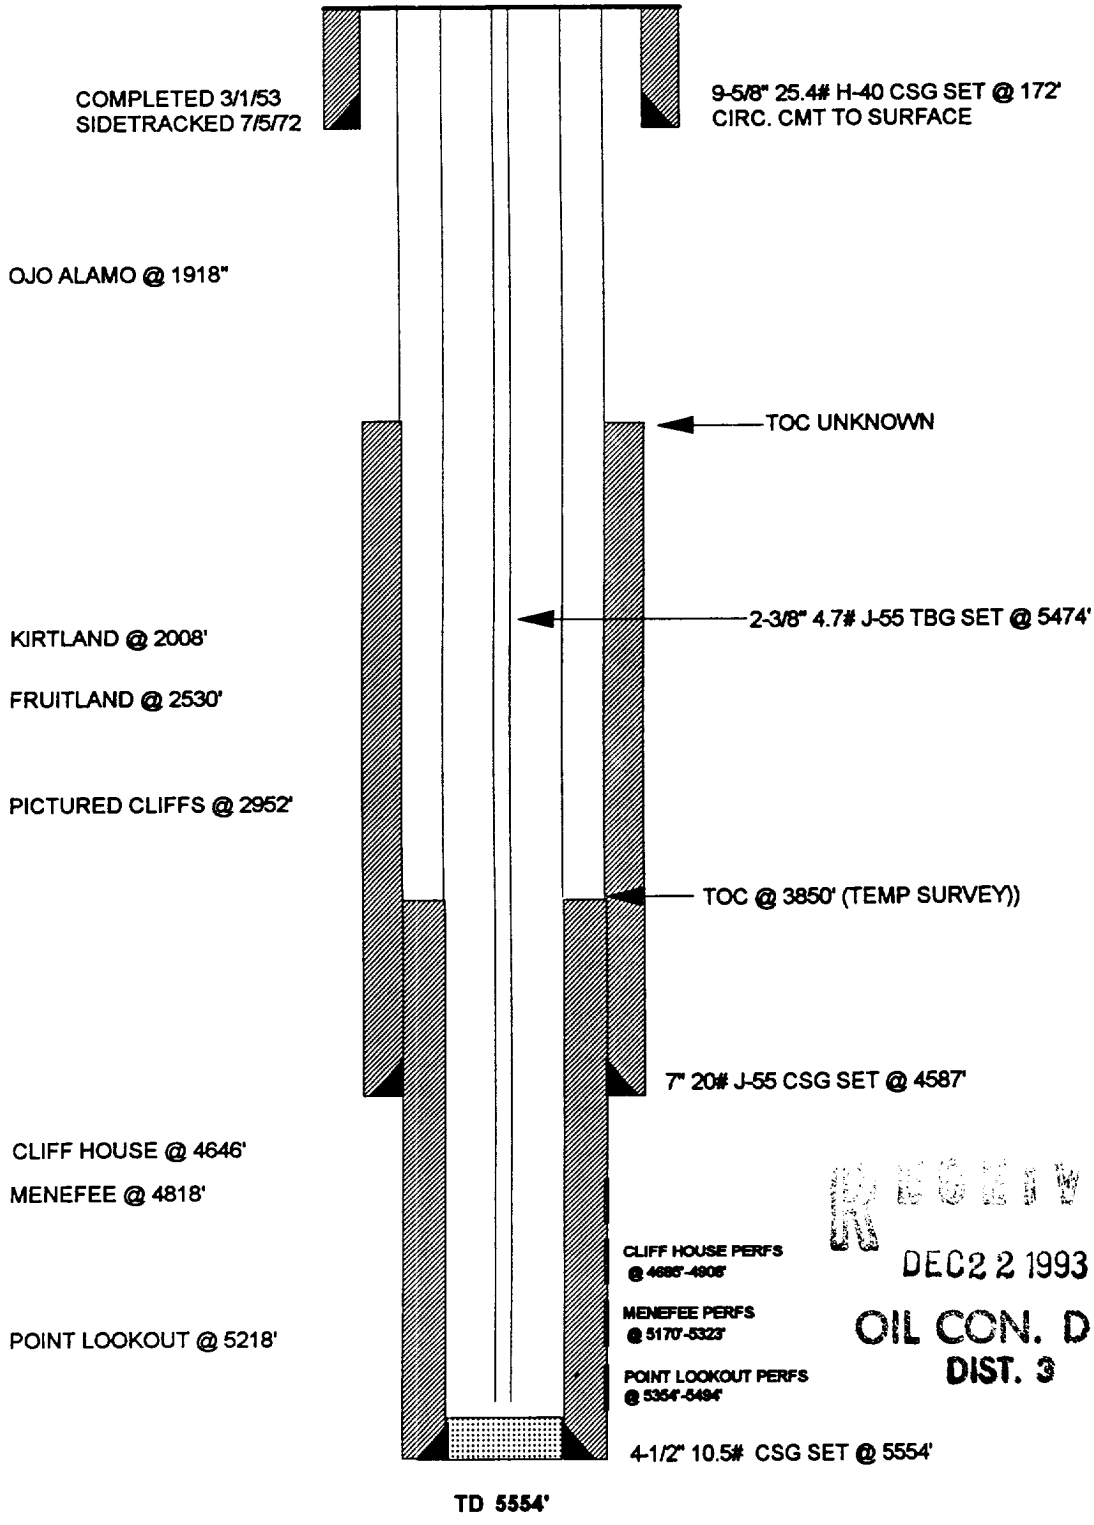

RECEIVED
DEC 22 1993
OIL CON. DIV
DIST. 3

ENGINEERING-LMG-12/17/93