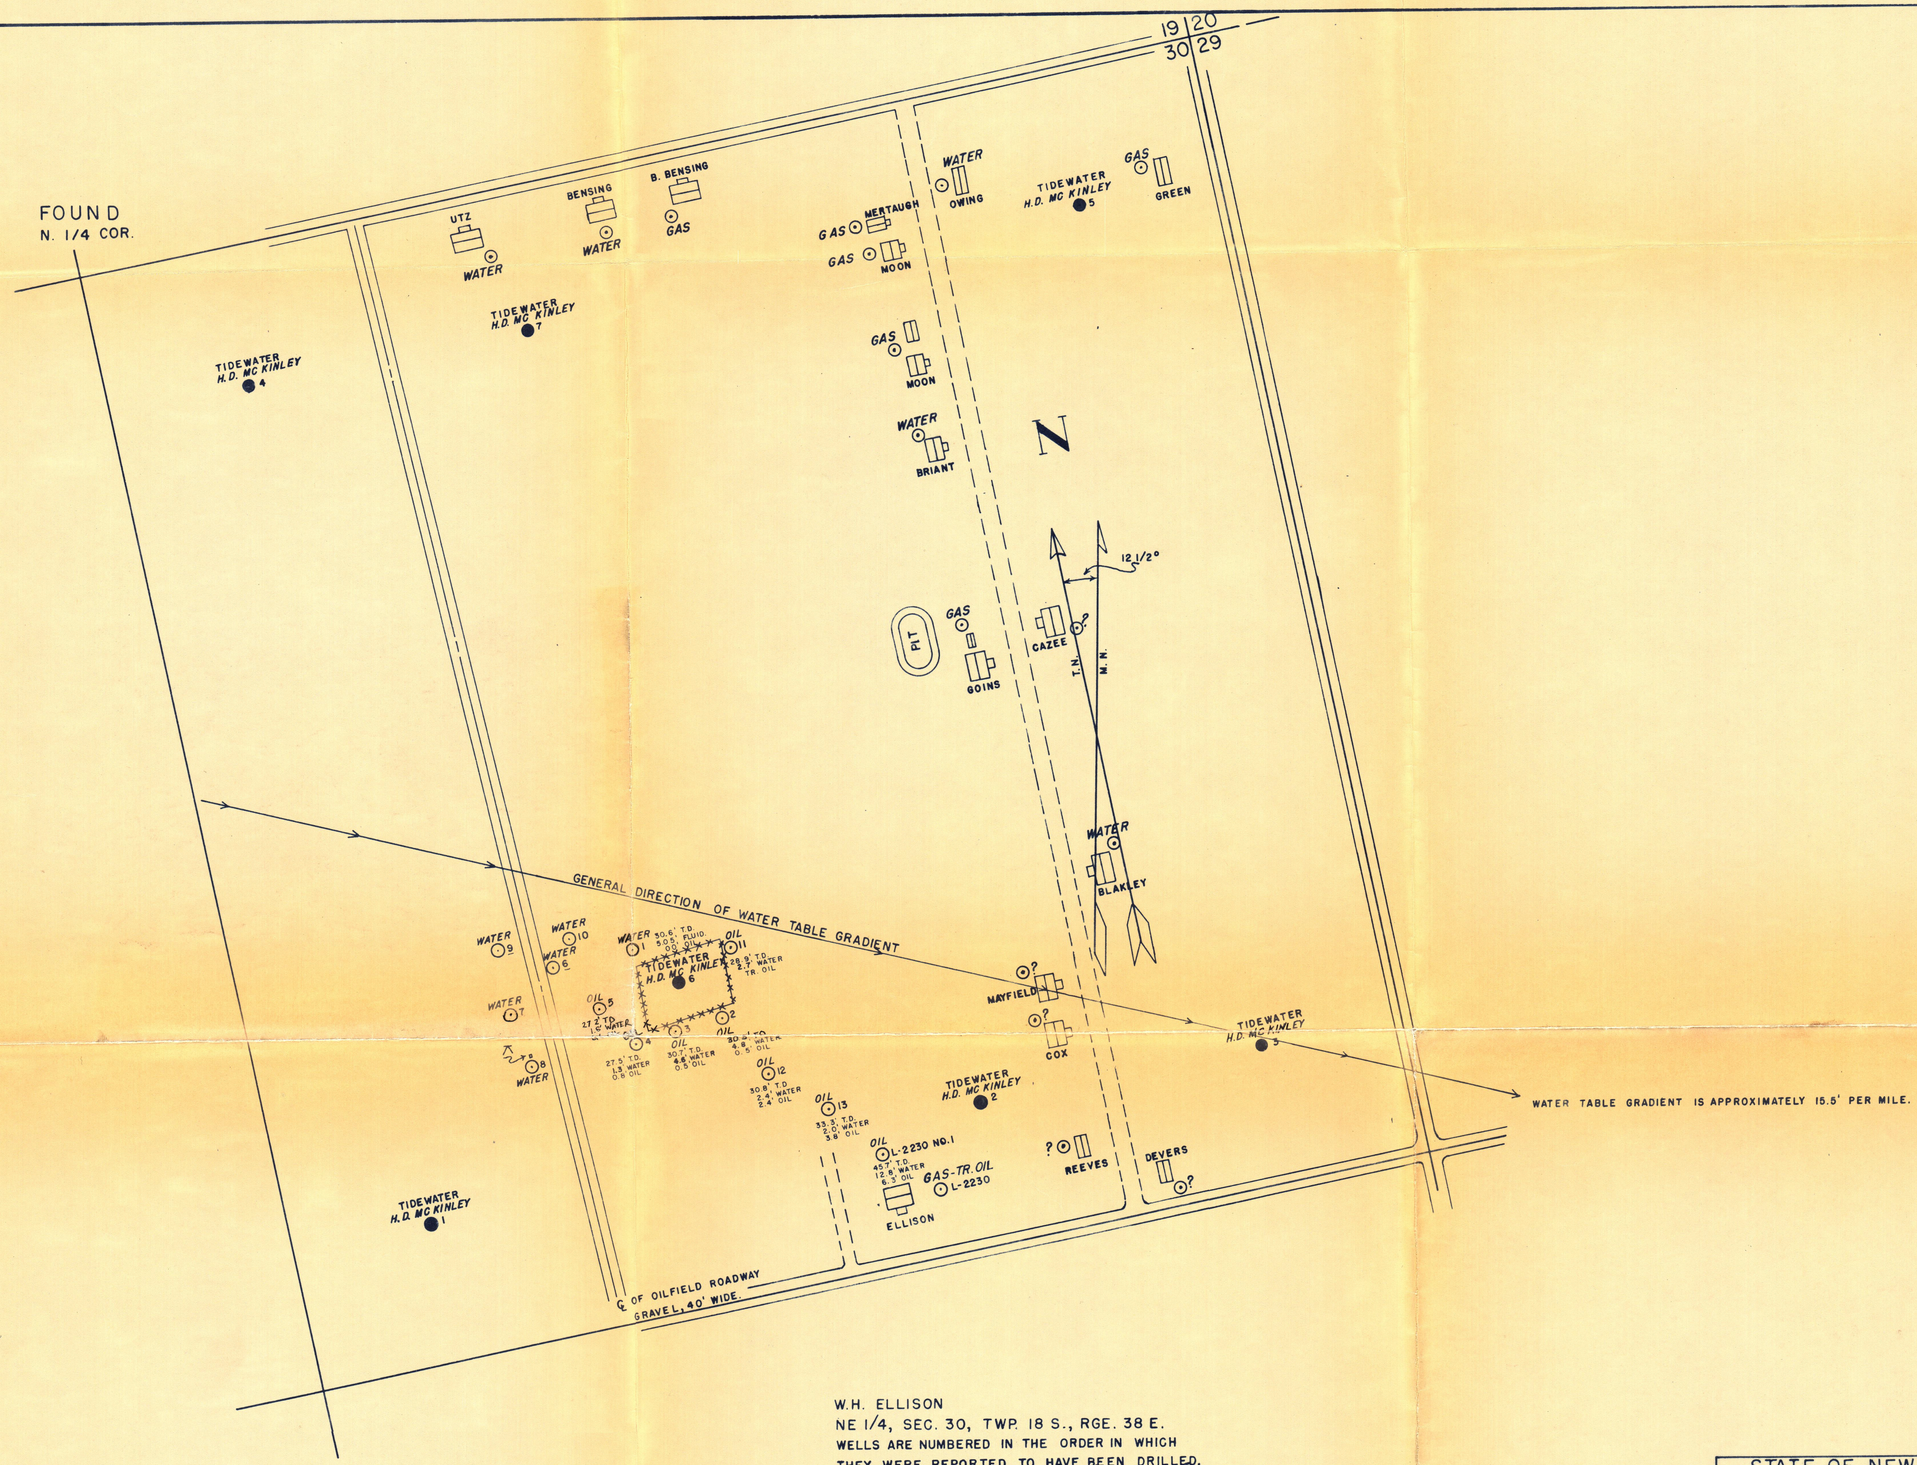

W.H. ELLISON
NE 1/4, SEC. 30, TWP. 18 S., RGE. 38 E.
WELLS ARE NUMBERED IN THE ORDER IN WHICH
THEY WERE REPORTED TO HAVE BEEN DRILLED.

STATE OF NEW MEXICO
OFFICE OF STATE ENGINEER
LEA COUNTY
TEST HOLE LOCATIONS

DATE OF SURVEY: 6-4-57	SCALE: 1"=200'
SURVEY PARTY- WRIGHT, HULL, GARVEY, ROMERO, & MALONE DRAWN BY: L. MALONE APPROVED: DATE: 6-21-57	FILE NO'S L-2230

MODIFICATIONS BY N.M. OIL CONSER. COMM.
J.W.R. 7-11-57