Case No
5253

Large Exhibits

U.S.N.C.F. MICROGRAPHICS
BEST AVAILABLE COPY

(q) Create a new pool in Eddy County, New Mexico, classified as an oil pool for Delaware production and designated as the South Carlsbad-Delaware Pool, and to consider the assignment of 22,370 barrels of oil discovery allowable to the discovery well, the D. L. Hannifin and Joe Don Cook Nerland Well No. 1, located in Unit J of Section 24, Township 22 South, Range 26 East, NMPM. Said pool would comprise:

TOWNSHIP 22 SOUTH, RANGE 26 EAST, NMPM
SECTION 24: SE/4

W.E.N.C.P. MICROGRAPHICS

BEST AVAILABLE COPY

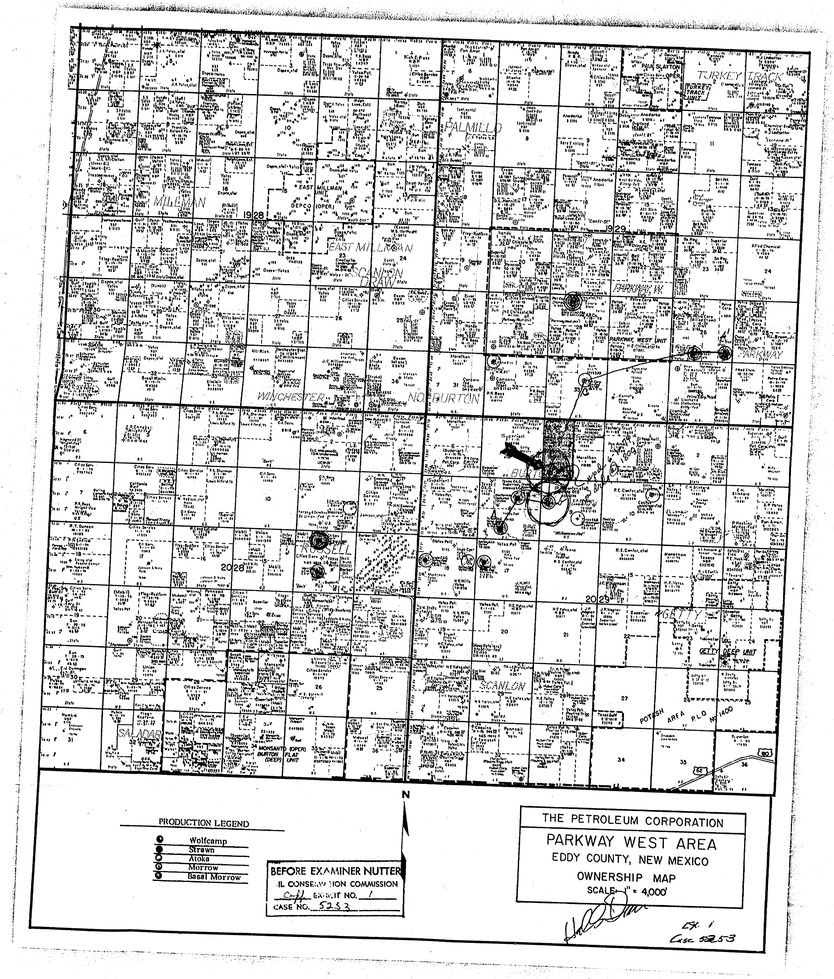

V.R.N.C.F. MICROGRAPHICS
BEST AVAILABLE COPY

PARKWAY WEST

PARKWAY

N. BURTON

WINCHESTER

BURTON FLAT (DEEP) UNIT

Union Honda St

Coquina Flag St.

S-6881 Petroleum Corp. Parkway West Unit

Petroleum Corp. Petco St. S-7087 S-7146

H.L. Brown Yates-Fed. S-7353

Sunray New Mexico St "Q" S-6840

Petroleum Corp. Sun Fed. S-6950

Dorchester ARCO Fed.

Dorchester D.W.U. Fed.

Hilin D.W.U.-St. S-6752

2-A Donoc Dera Fed.

1-A S-6800

J.C. Williamson State S-6812

Cities Service Gov. S

Hilin J.C.W.-St. S-6811

Williamson U.S. Smelt

Williamson Shell-Fed. S-6835 (No Strn. pen.)

Petroleum Corp. Superior Fed.

Texas Oil & Gas Superior-Fed. S-7048

Texas Oil & Gas Williamson Fed. S-7089

Texas Oil & Gas Yates Fed. S-7039

Cactus Jennings-Fed. S-7145 D-9496

Cities Service "T" "R" S-6840 (No Strn. pen.)

S-6971

S-7031

Yates Stubbins-Fed S-7130 D-9545

H Yates Flag Redfern

Huber Yates Fed. S-7325

Odessa Natural Dooley S-7435 D-9855

Pan Am. U.S.A. Emperor

Stoltz & Co Yates St.

Gulf BD

Pennzoil Hudson Fed.

Strawn pay SE @ about 100'/mile

Attorney production only if you undertake an ideal boundary joining yesterday

-6500 -6600 -6700 -6800 -6850 -6900 -6950 -7000 -7050 -7100 -7150

PRODUCTION LEGEND

- Wolfcamp
- Strawn
- Atoka
- Morrow
- Beisi Morrow

BEFORE EXAMINER NUTTER
OIL CONSERVATION COMMISSION
EXHIBIT NO. 2
CASE NO. 5253

THE PETROLEUM CORPORATION

PARKWAY WEST UNIT AREA

EDDY COUNTY, NEW MEXICO

STRUCTURE MAP

CONTOURS: STRAWN CONTOUR INTERVAL: 50

SCALE: 1" = 2,000' DATE: MAY., 1974

Ex. 2 Case 5253

A.R.R.C.F. MICROGRAPHICS
BEST AVAILABLE COPY

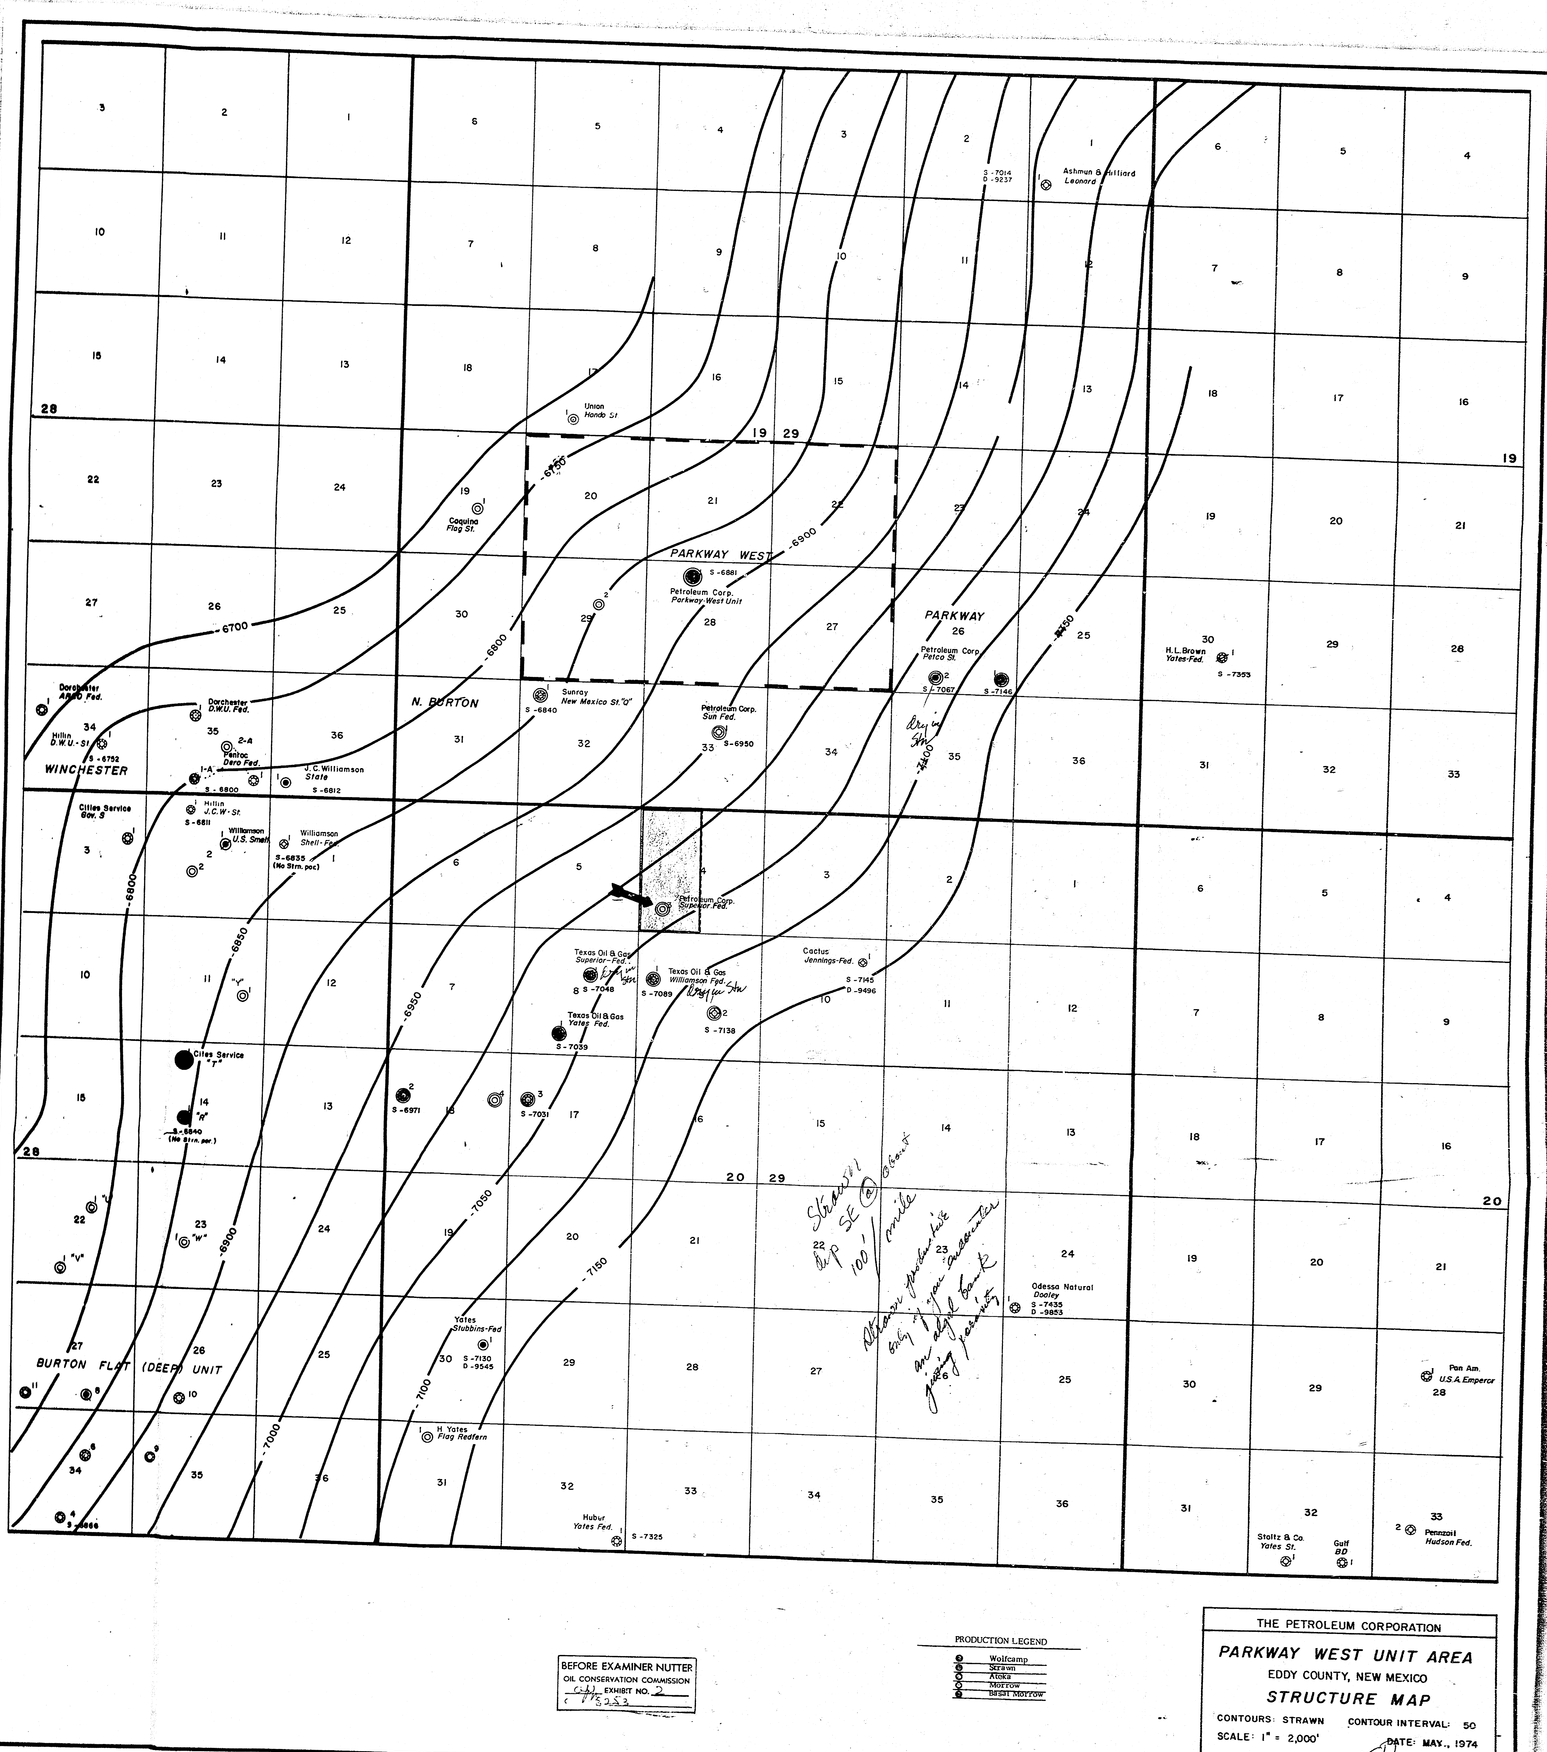

BEFORE EXAMINER NUTTER
OIL CONSERVATION COMMISSION
EXHIBIT NO. 2
CASE NO. 5253

PRODUCTION LEGEND
- Wolfcamp
- Strawn
- Atoka
- Morrow
- Lower Morrow

THE PETROLEUM CORPORATION

PARKWAY WEST UNIT AREA

EDDY COUNTY, NEW MEXICO

STRUCTURE MAP

CONTOURS: STRAWN CONTOUR INTERVAL: 50

SCALE: 1" = 2,000' DATE: MAY., 1974

Strawn SE of Graham
100' / mile
Attempt productivity by open perforating an oil bank
gassy pressure

E-2
Exh. 2253

U.S.A.C.E. HEADQUARTERS
DO NOT REMOVE

SOUTH PARKWAY AREA

EDDY COUNTY, NEW MEXICO

NORTH – SOUTH CROSS SECTION

SCALE: VERTICAL 1" = 200' HORIZONTAL 5" = 2 MILES

PROPOSED LOCATION

A						A'
TEXAS OIL & GAS	TEXAS OIL & GAS	TEXAS OIL & GAS	PETROLEUM CORPORATION	PETROLEUM CORPORATION	PETROLEUM CORPORATION	PETROLEUM CORPORATION
YATES FEDERAL NO. 1	SUPERIOR FEDERAL NO. 1	WILLIAMSON FEDERAL NO. 1	SUPERIOR FEDERAL NO. 3	SUN FEDERAL NO. 1	PETCO STATE NO. 2	PETCO STATE NO. 1

-5,000

-6,000

-7,000

-8,000

WOLFCAMP

STRAWN

ATOKA

MORROW

BASAL MORROW

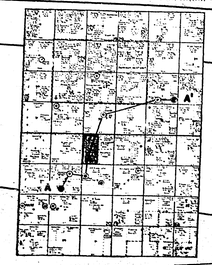

BEFORE EXAMINER NUTTER
OIL CONSERVATION COMMISSION
EXHIBIT NO. 3
CASE 5253

Ex 3
Case 5253

U.S.G.S. PHOTOGRAPHIC
BEST AVAILABLE COPY

PARKWAY AREA

EDDY COUNTY, NEW MEXICO

Ex. 4
Case 5253

BEFORE EXAMINER NUTTER
OIL CONSERVATION COMMISSION
EXHIBIT NO. 4
CASE NO. 5253

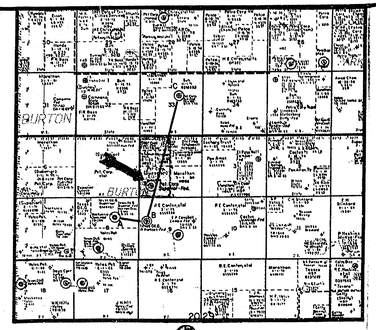

A

B

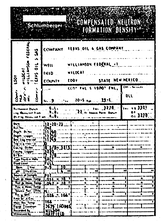

C

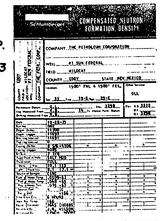

PETROLEUM CORP.
SUPERIOR-FED. #3

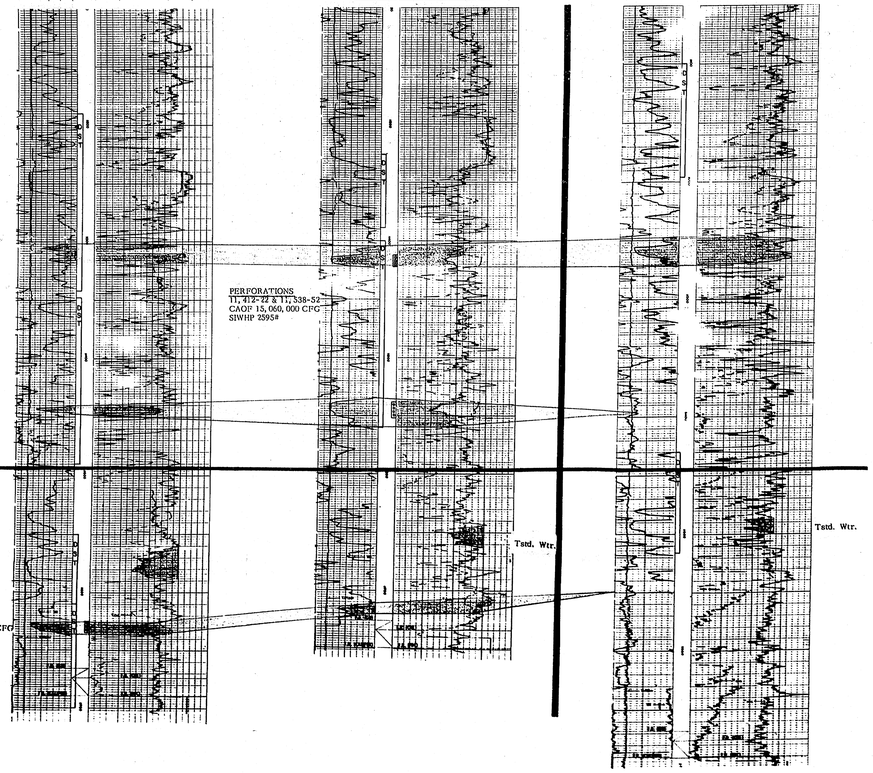

V.T.R.C.F. MICROGRAPHICS
BEST AVAILABLE COPY