


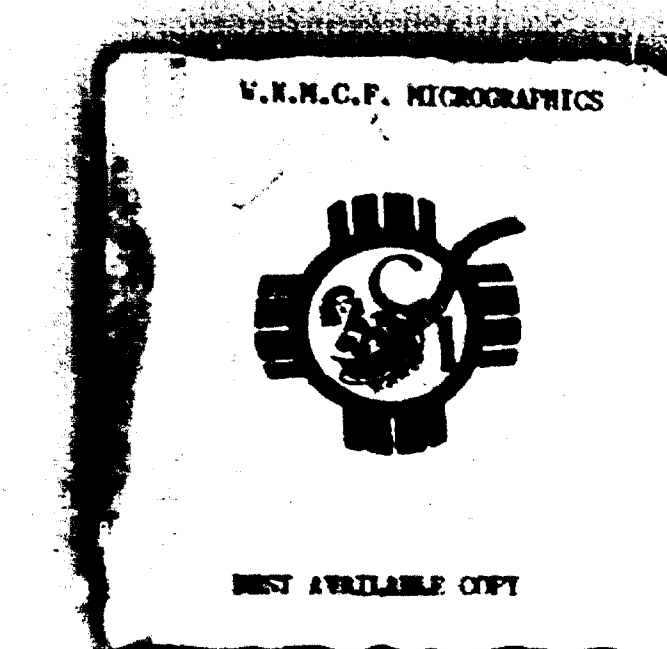
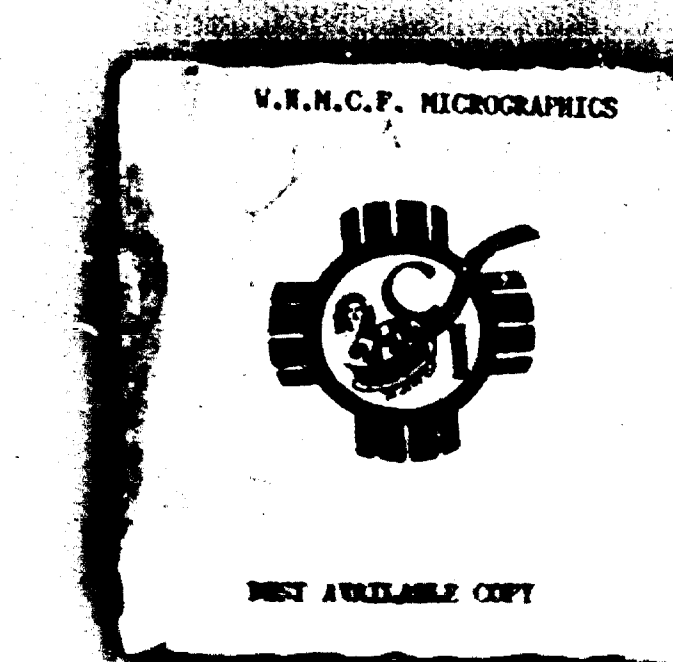




Case No.
5708



Large Exhibits


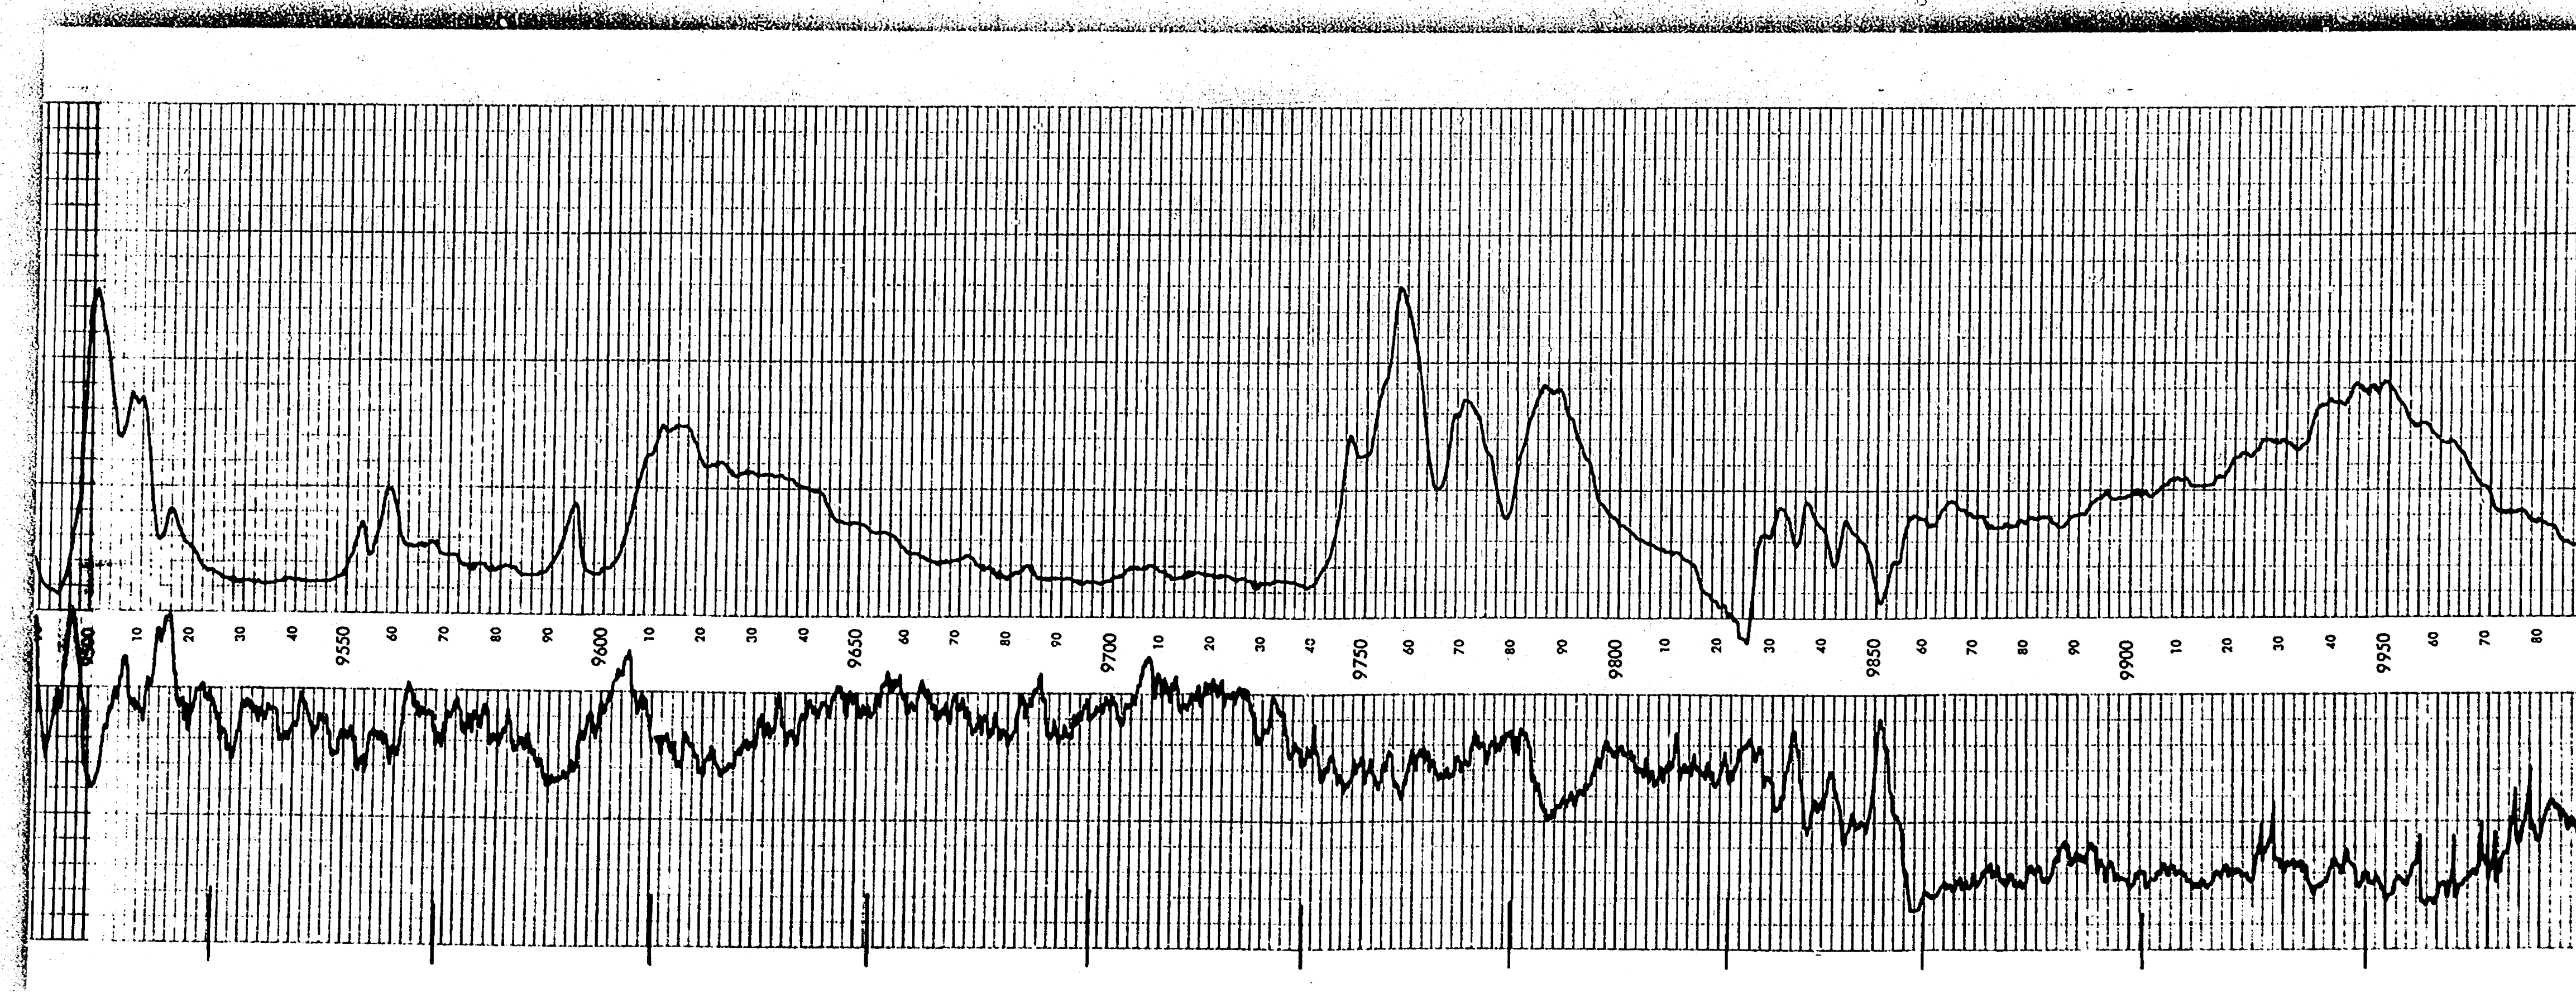



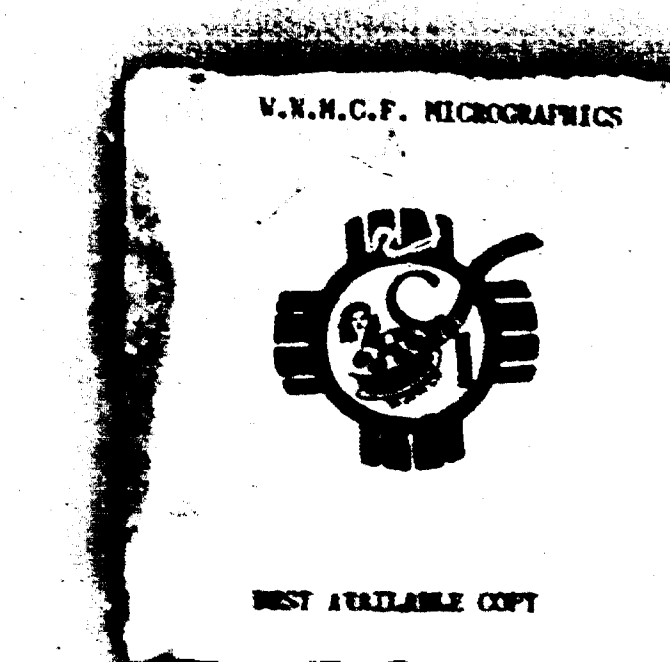


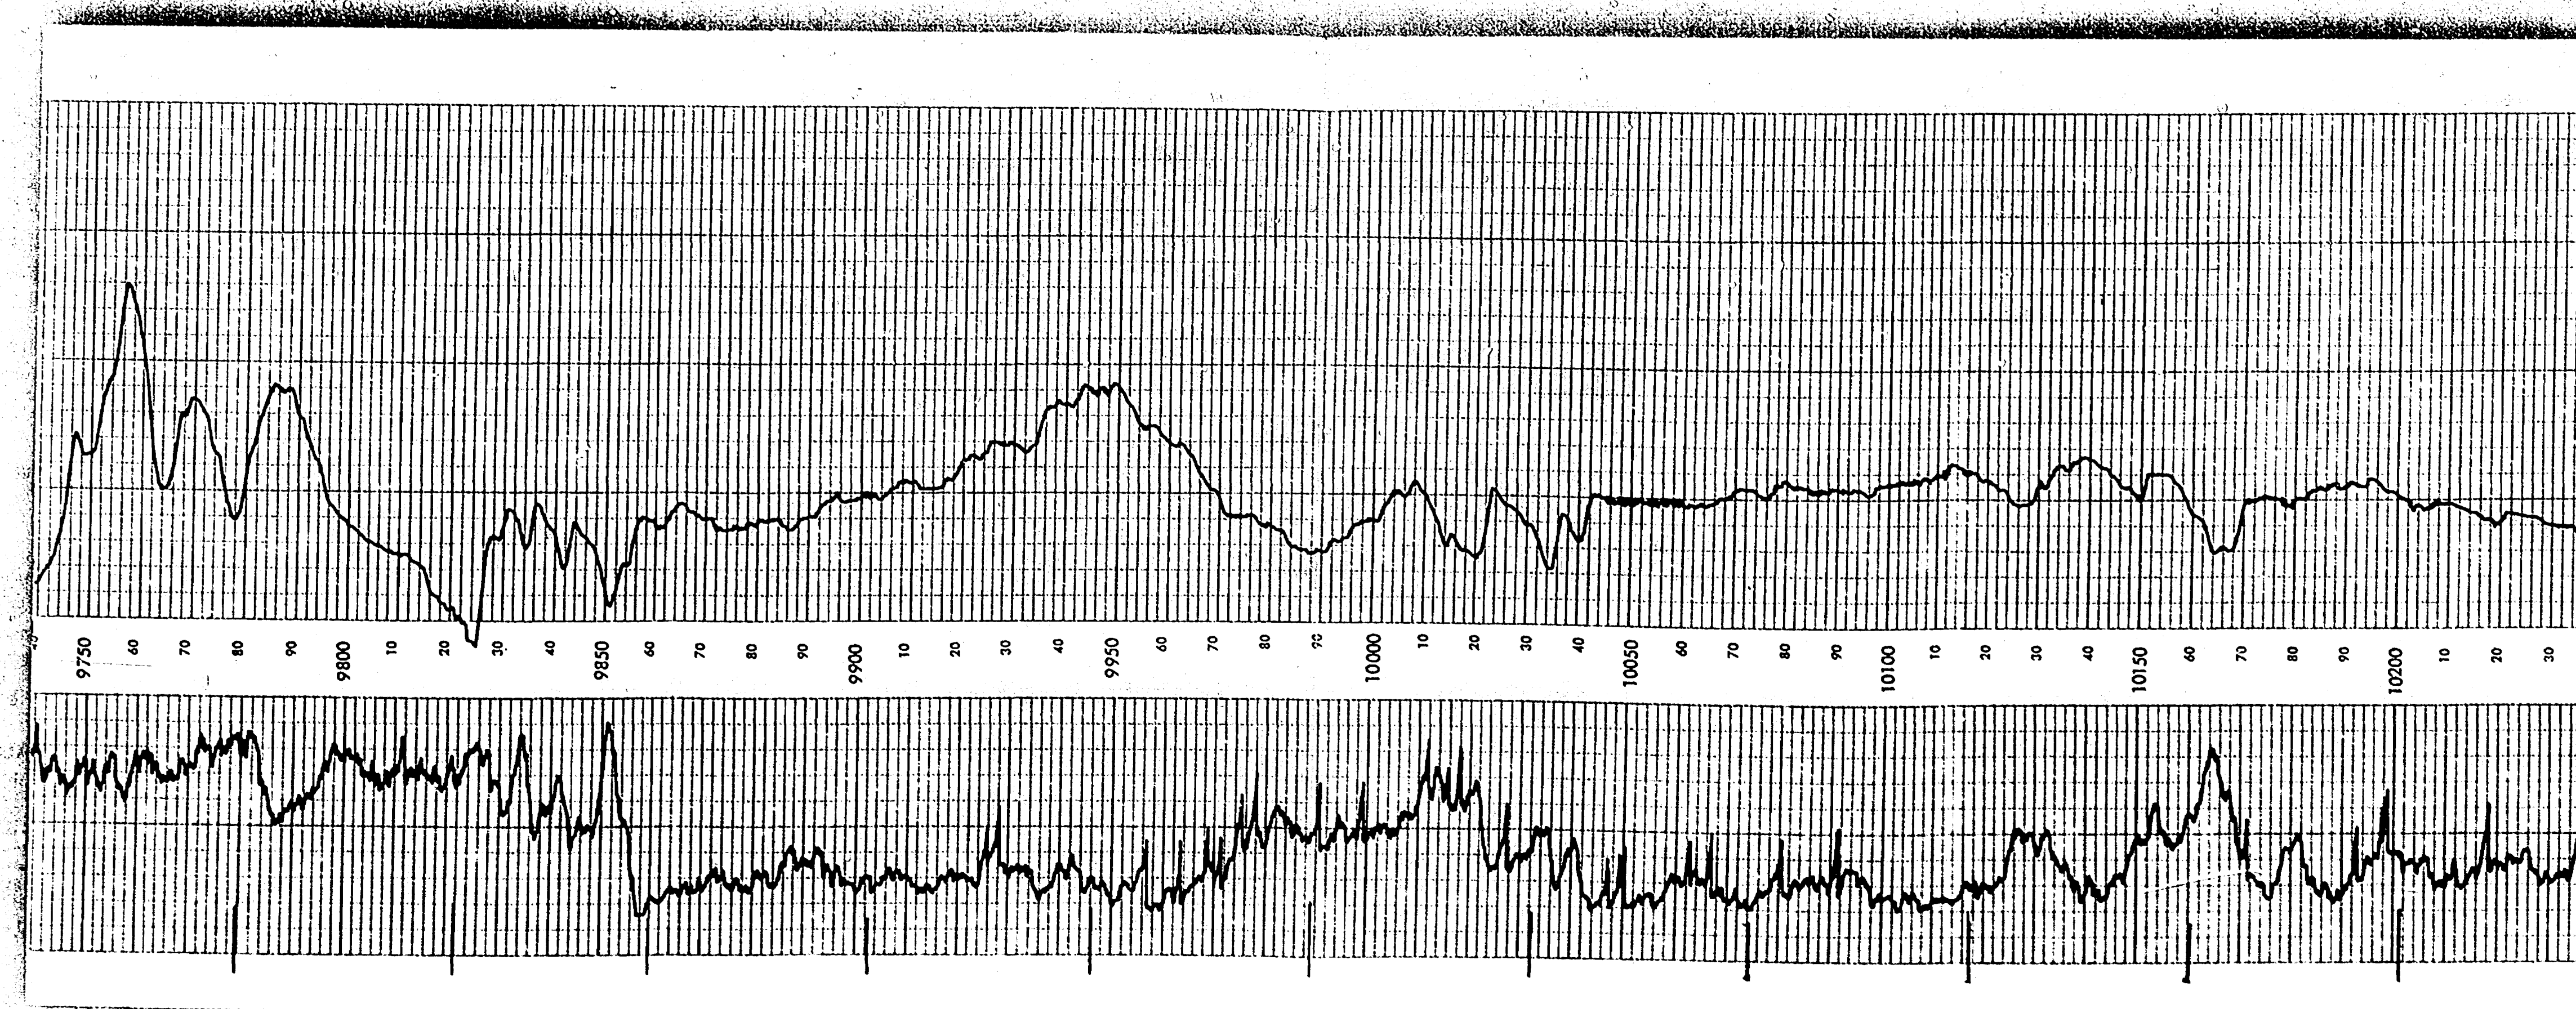

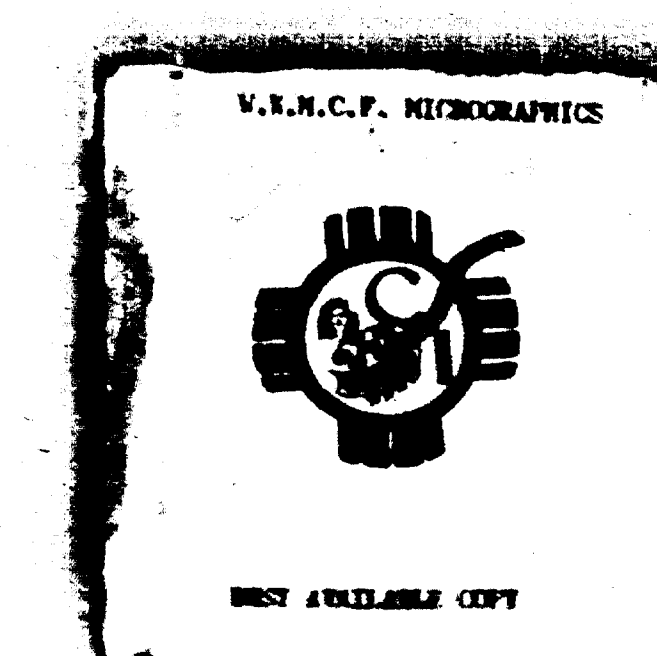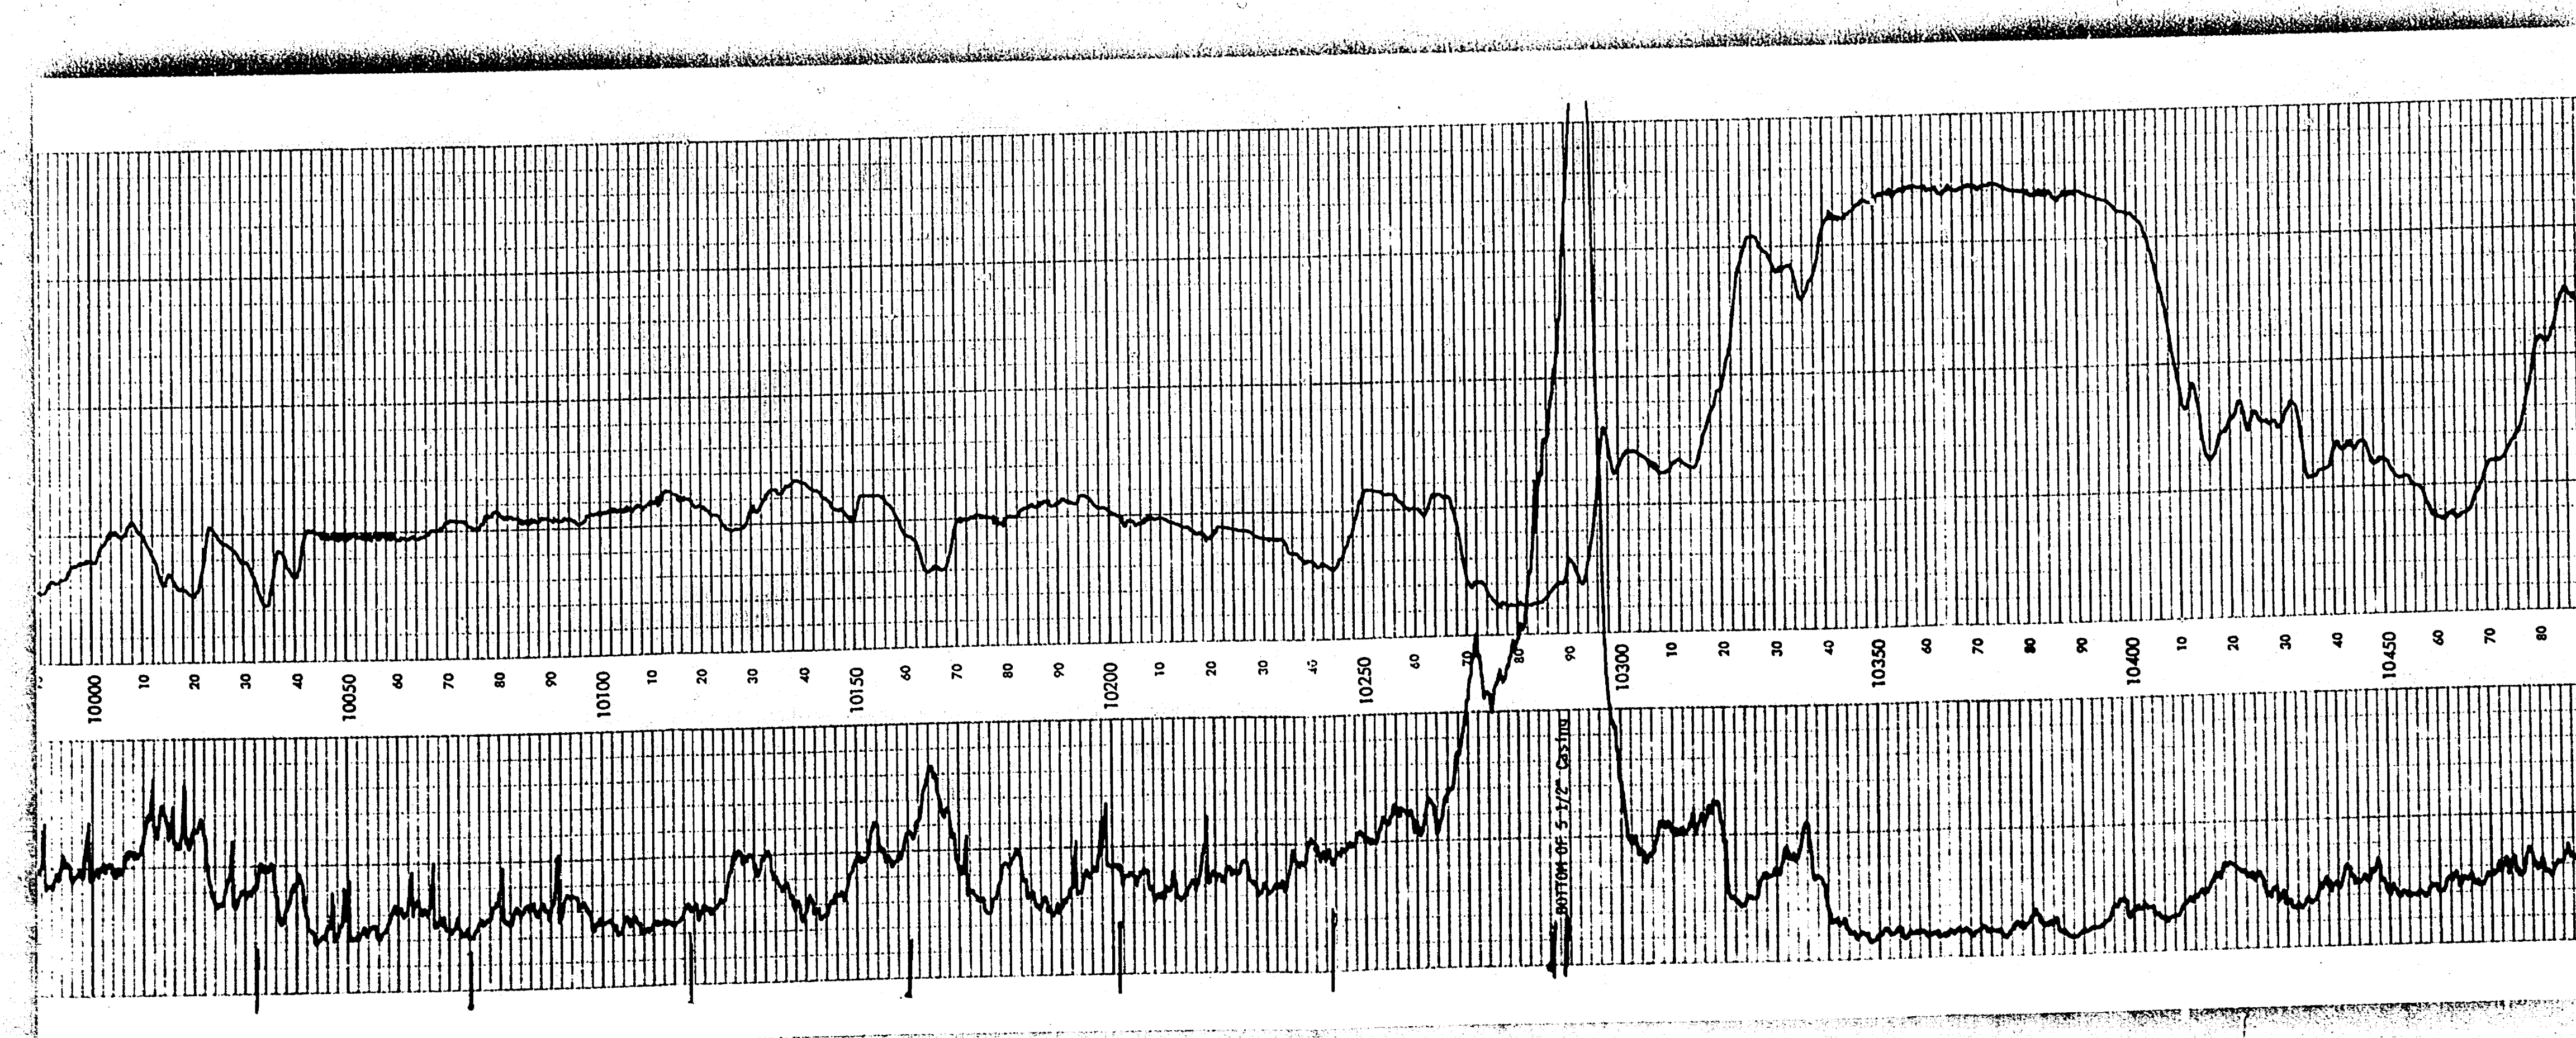

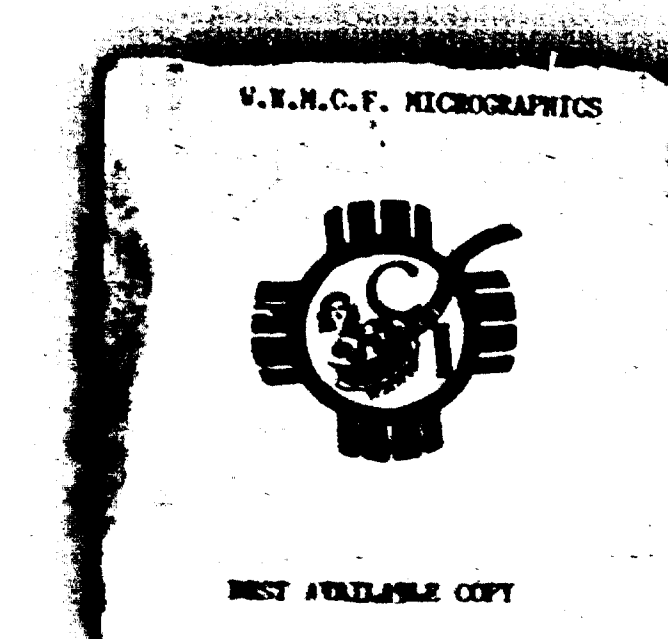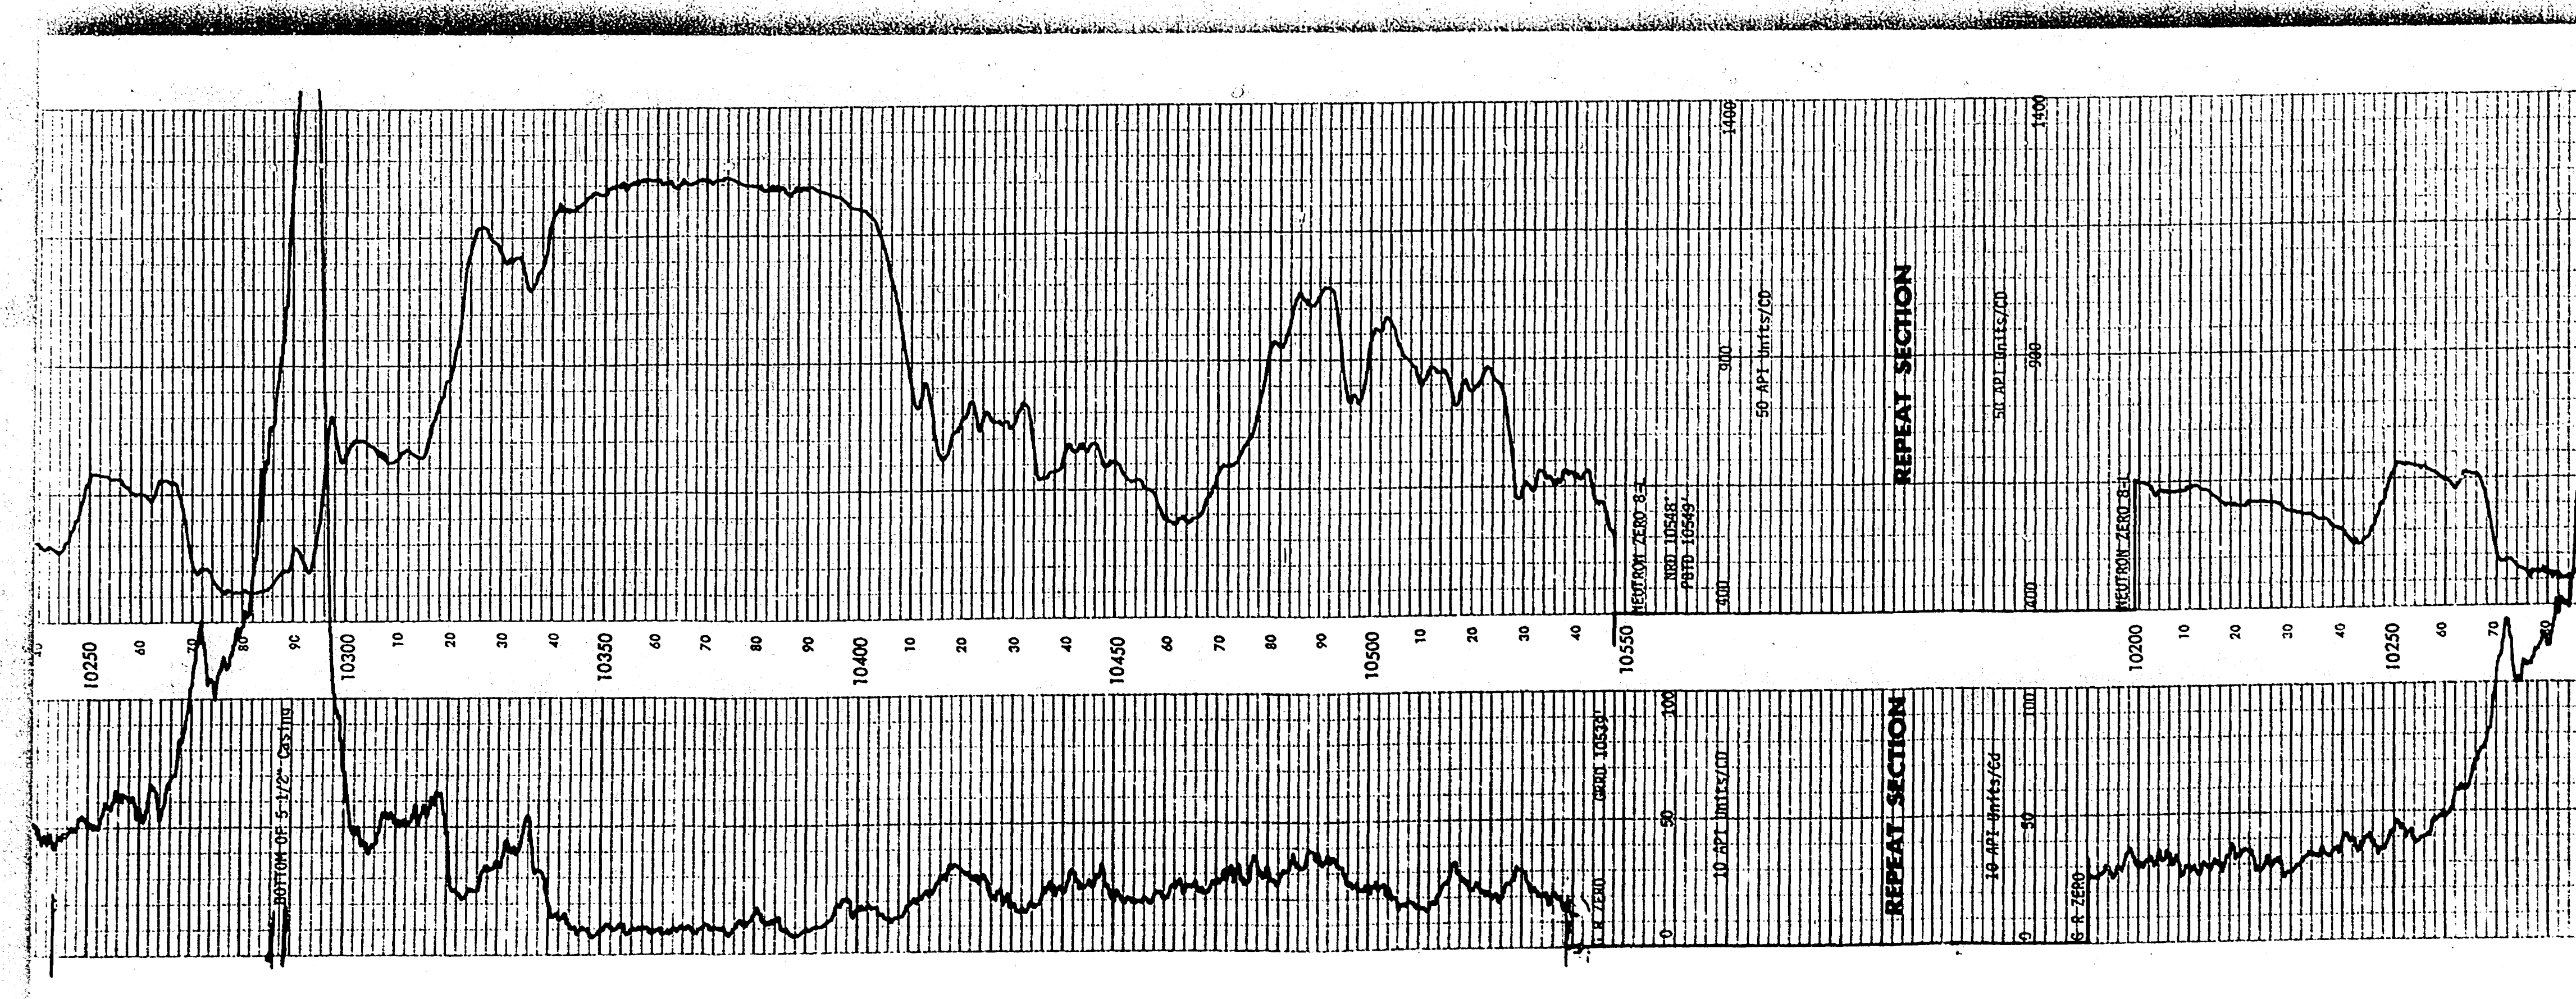

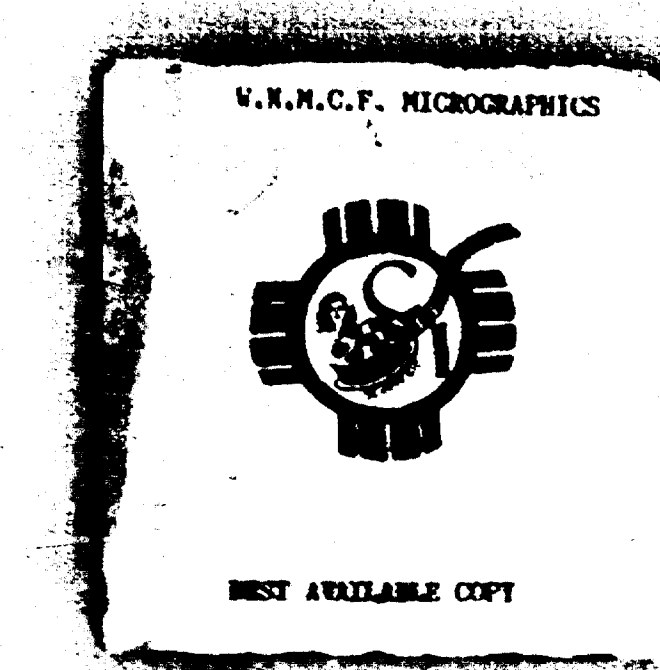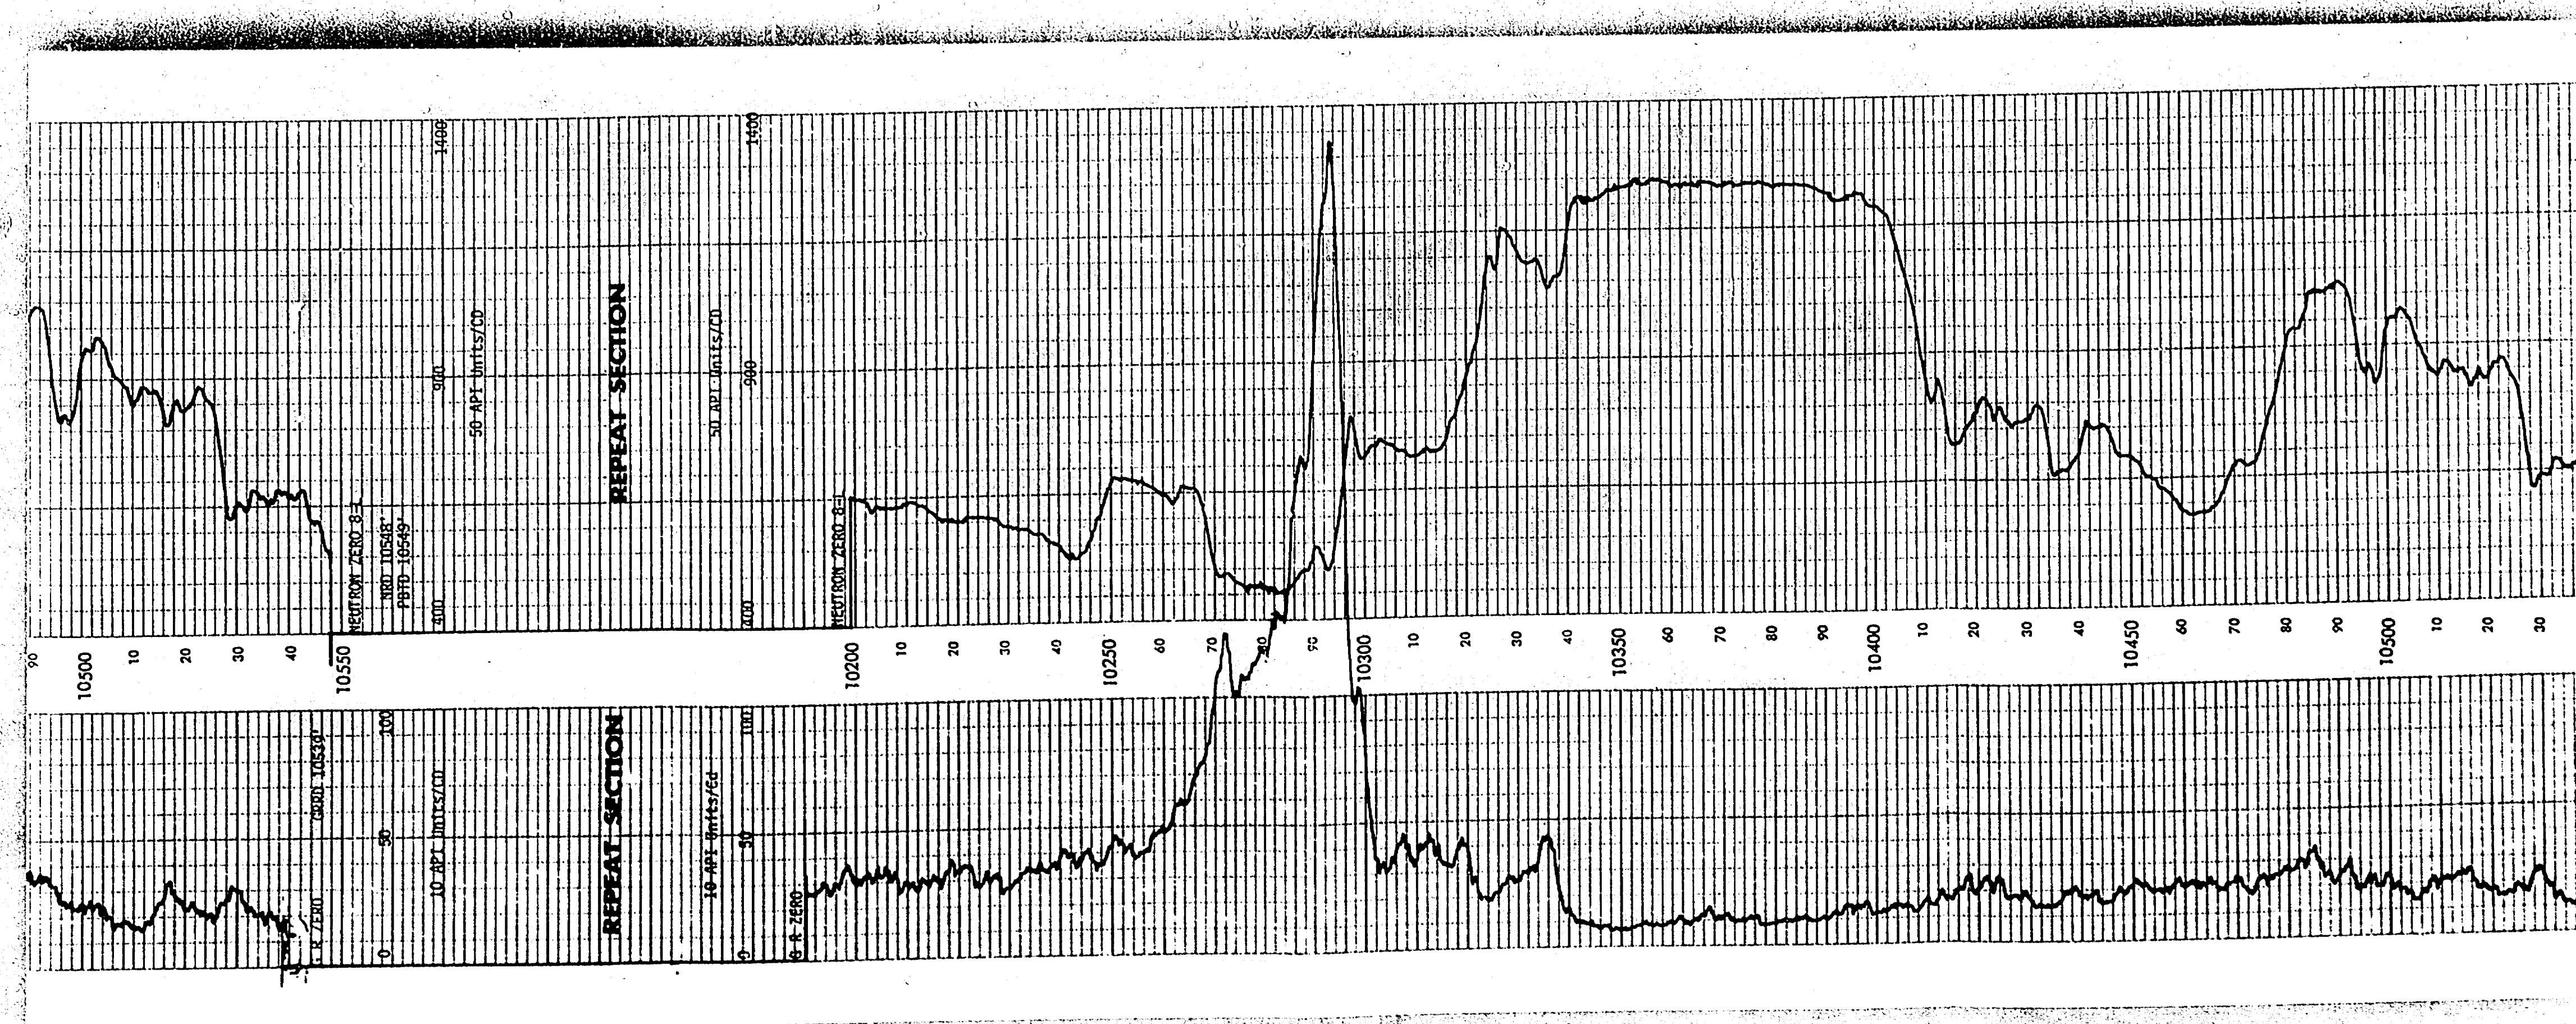


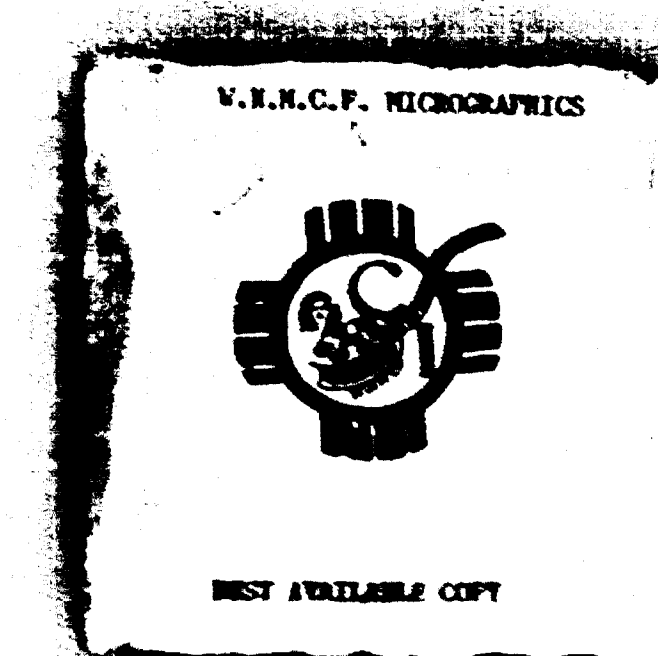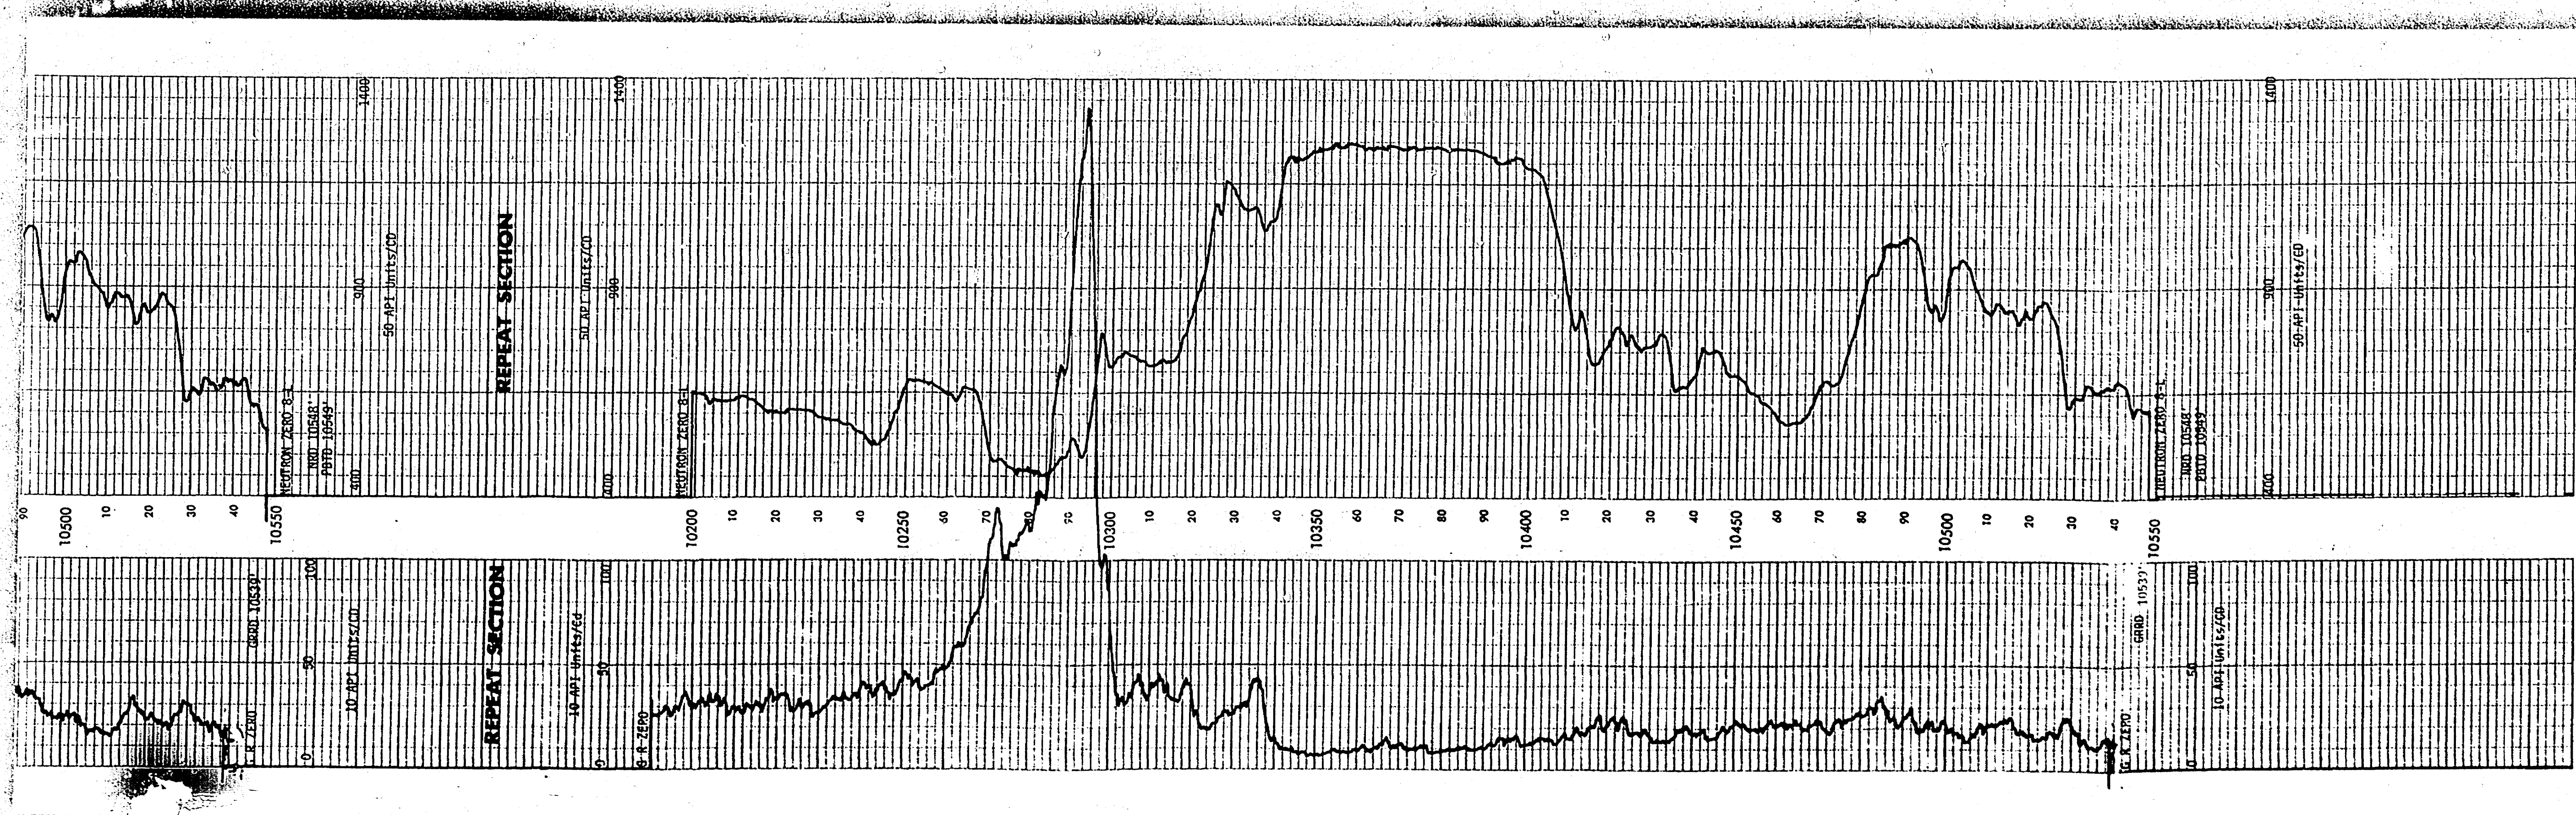

WELL BORE SKETCH

ROGER C. HANKS
KING DISPOSAL WELL No. 1

Located in the NE 1/4 of the NW 1/4 of Section 9,
Township 20 South, Range 25 East, N.M.P.M.,
EDDY COUNTY, NEW MEXICO

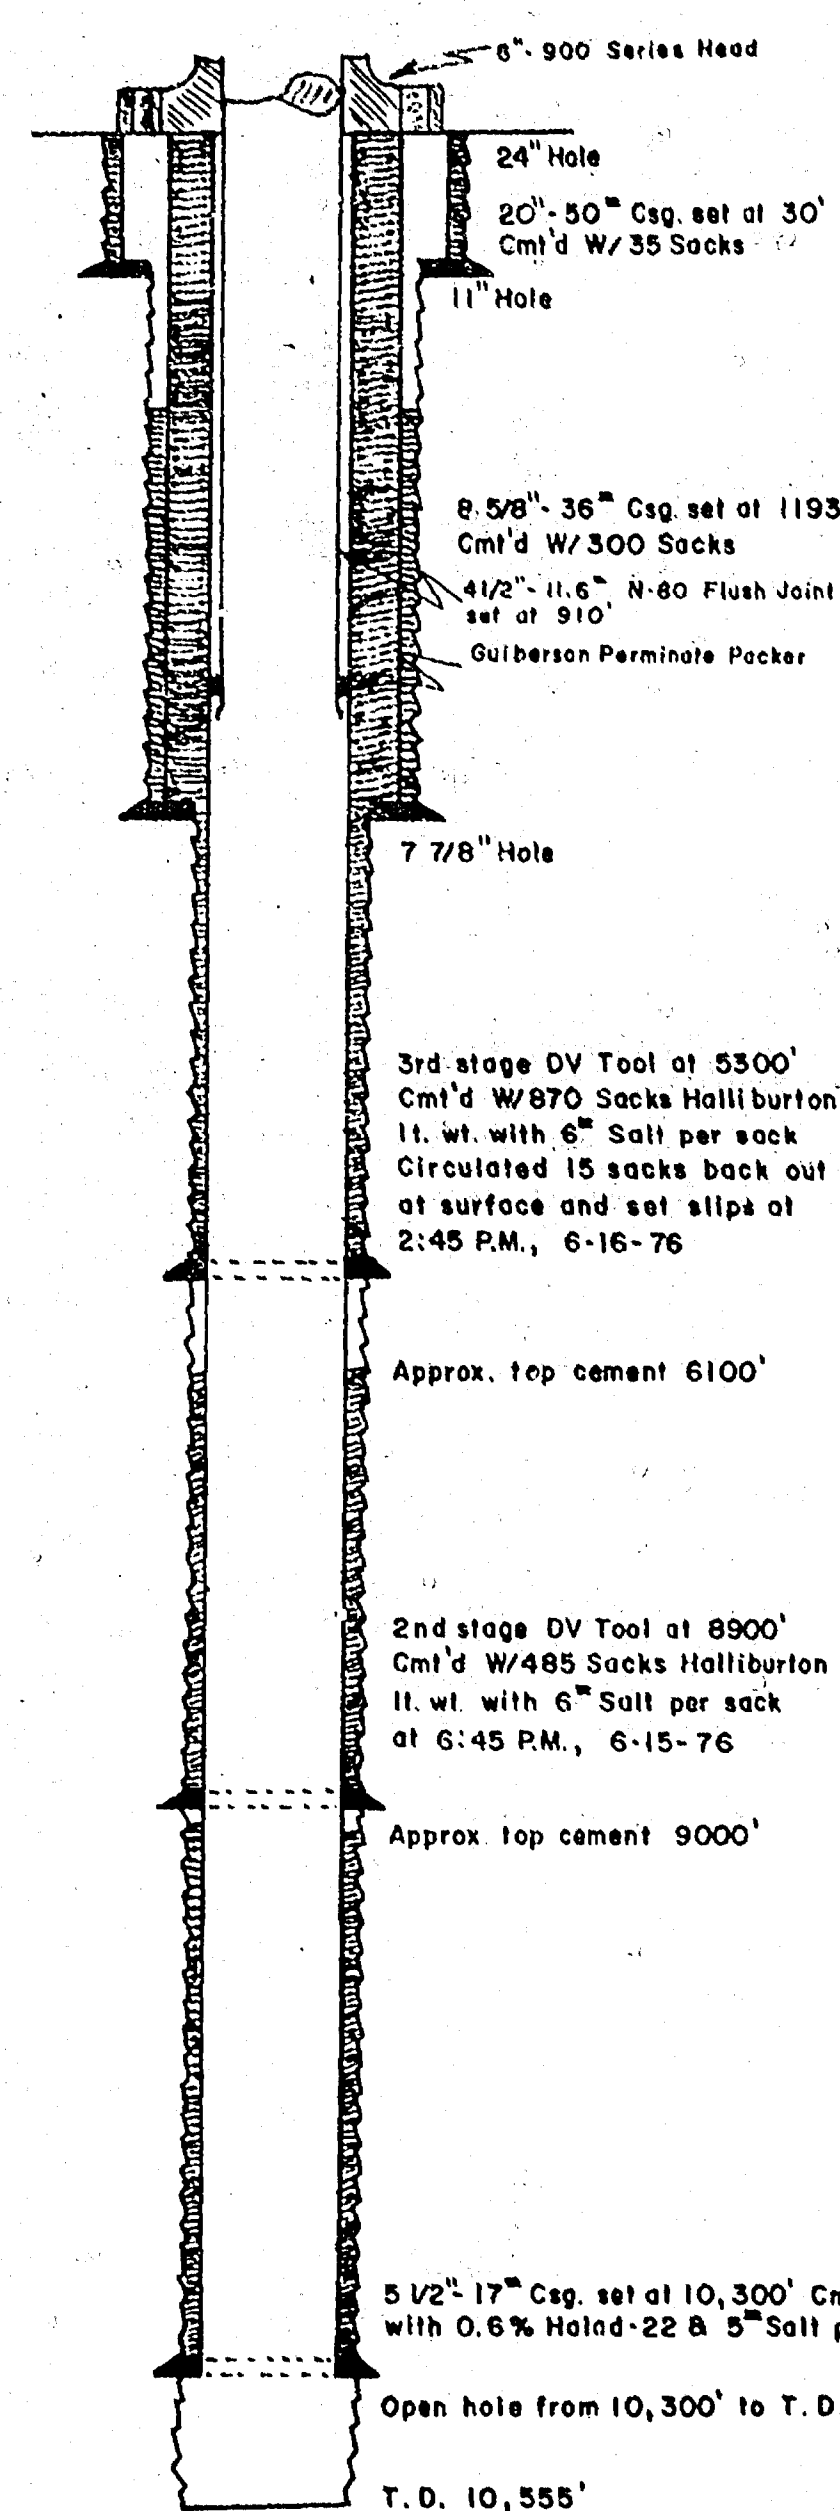




6-13-76 CIRC. FOR DST #1 @ 10,338', TOP OF DEVONIAN @ 10,288'.
DESCRIPTION OF DEV. AS FOLLOWS: WHITE TO TAN SAND, SOLO
W/FAIR MILD CHERT, POOR FLUORESCENCE, SLIGHT CUT W/ROSE
DEAD OIL STAIN.

DST #1, 10,290'-10,338', TEMP. 165°F., TOOL OPEN W/VERY
WEAK BLOW, 20 MIN. PREFLOW, ISI 1 HR., TEST 2 HR., PSI 3 HR.
HP 5049, PWP 5049, IFF 488, PWP 266 IFF 399, PWP 266.
2nd RE-DRILL, NO BLOW, REC. 75' OILS MUD. CLOSED IN TOOL
FOR SI. STARTED OUT OF HOLE




6-14-76 DRILL 10,338' TO 10,555', LOSS CIRC. W/NO RETURNS.
DESCRIPTION OF DEV. PRIOR TO LOSS CIRC. AS FOLLOWS: TAN TO
BROWN, MOSTLY DEVIL CHERT SOLO W/FAIR OILS. BREAKS.
NO SHOW.

BEFORE EXAMINER NUTTER
CASE NO. 5748

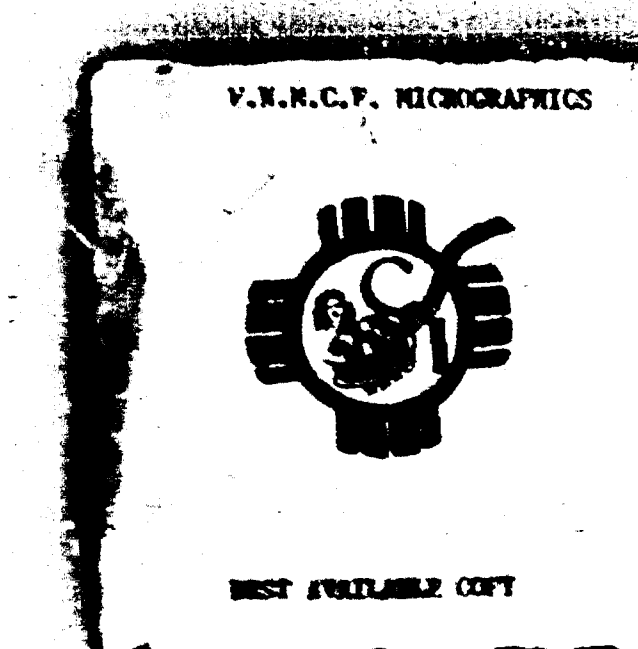

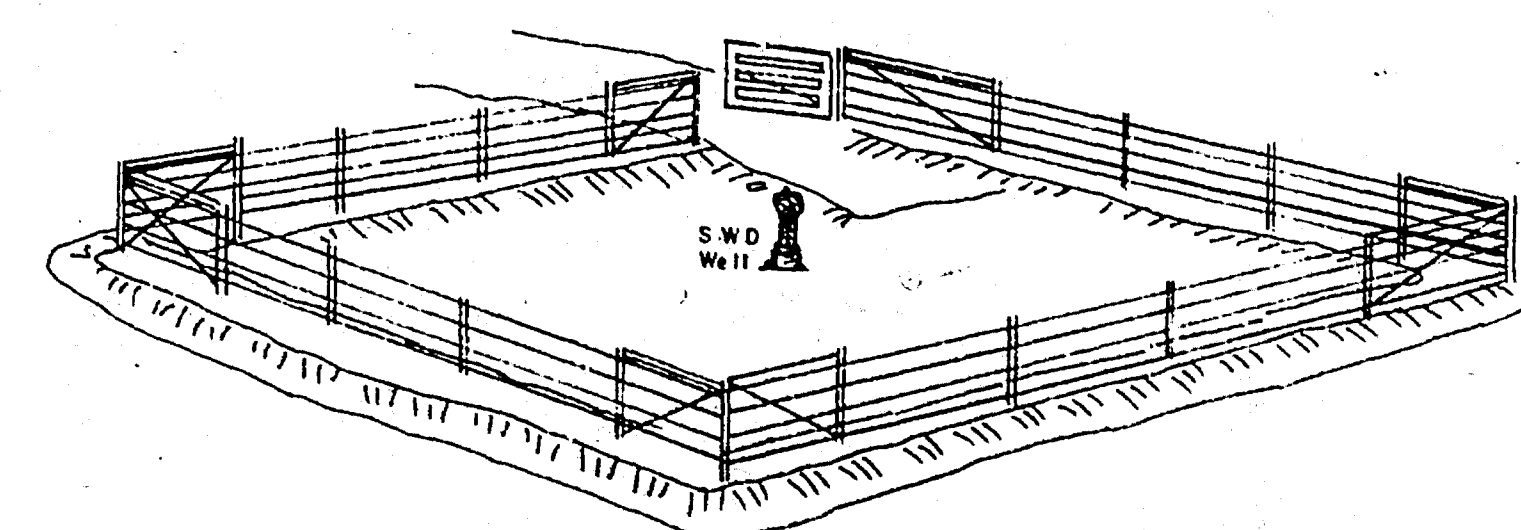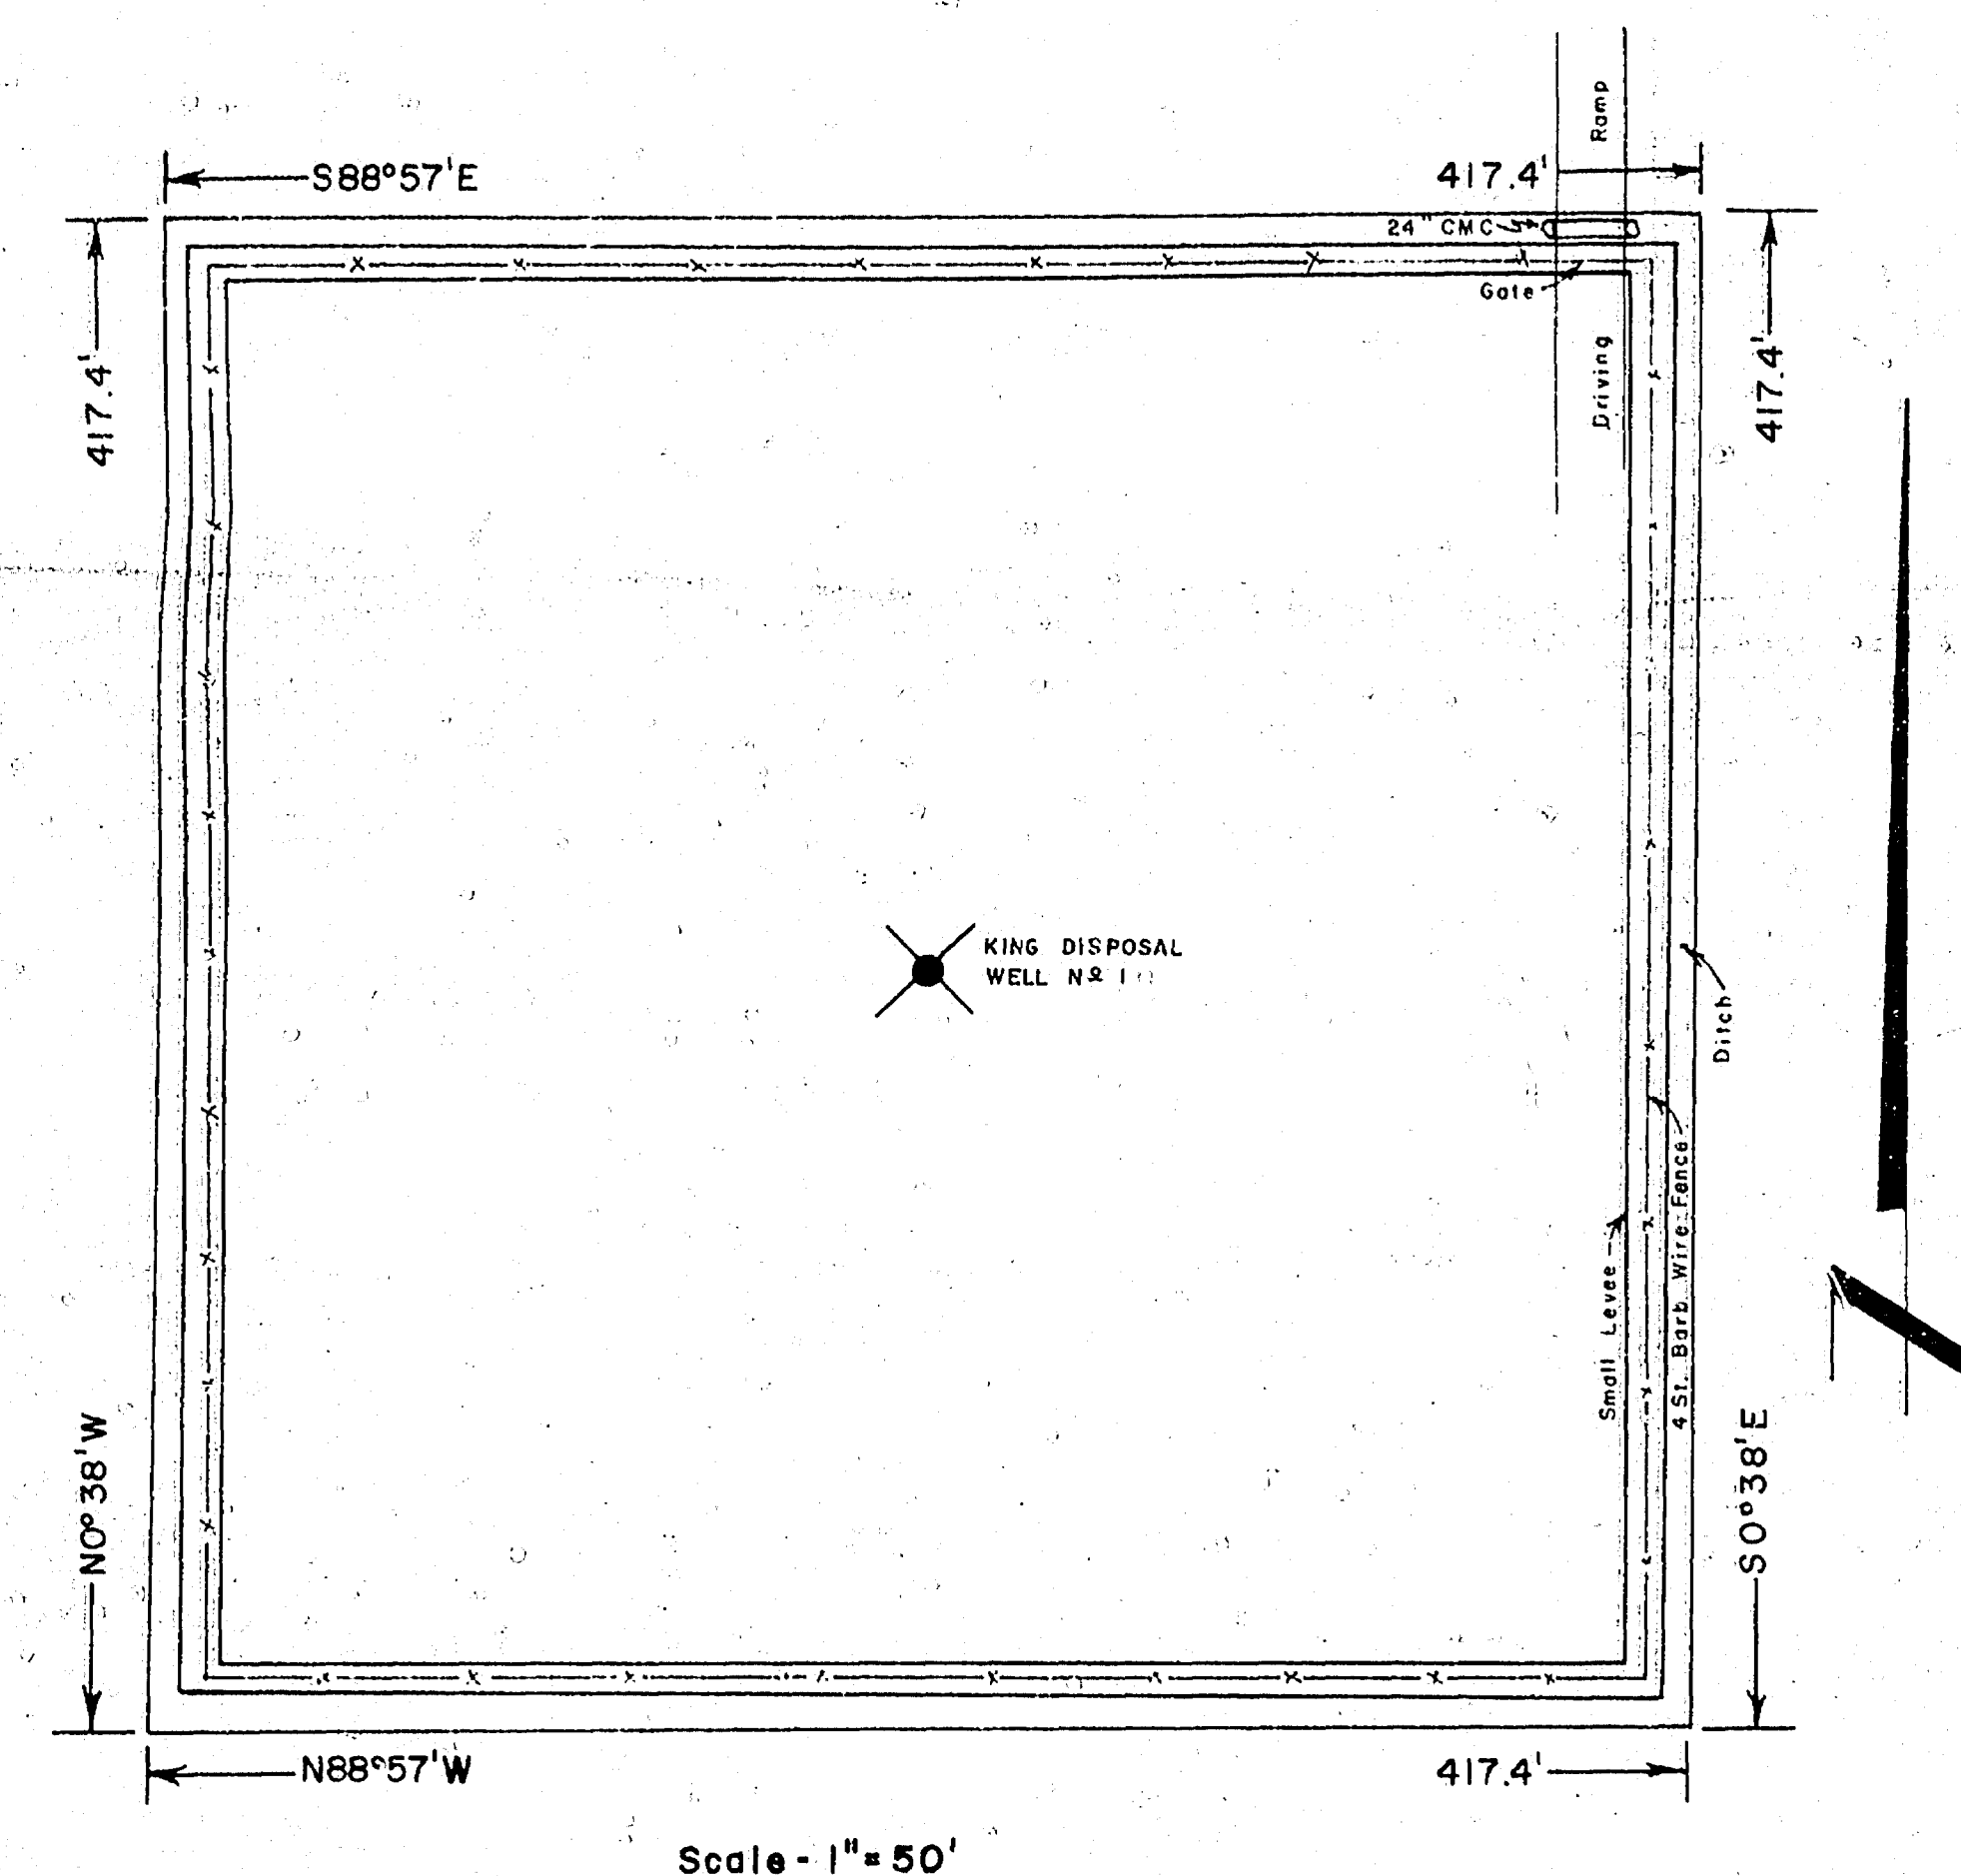



GENERAL SCHEME

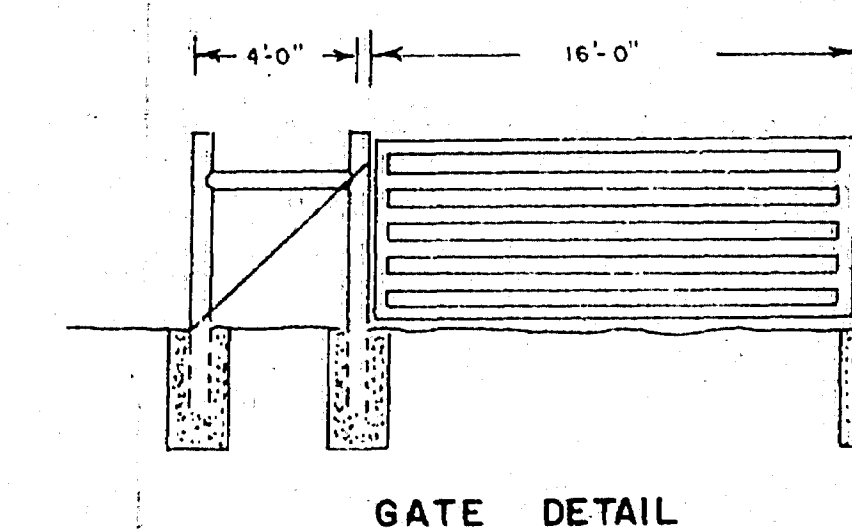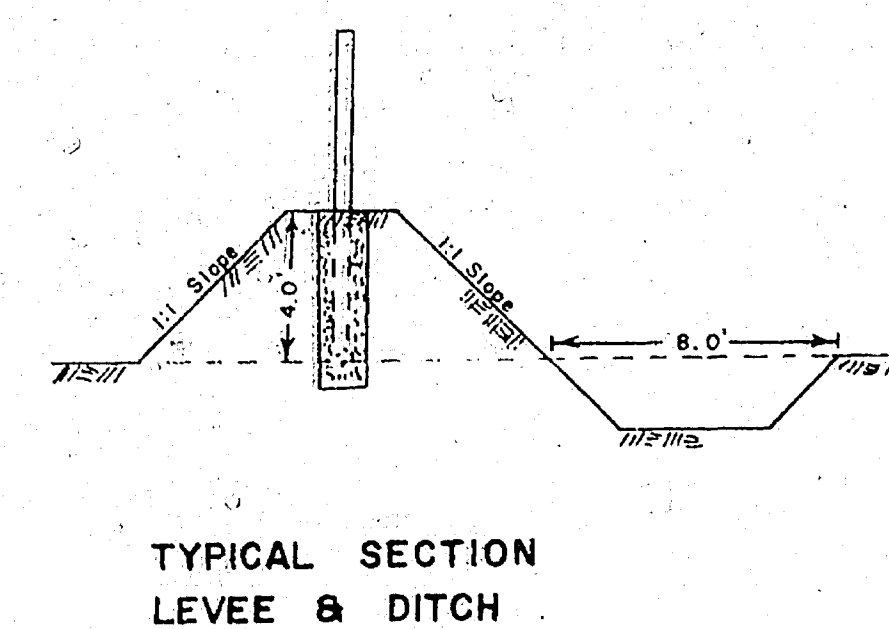
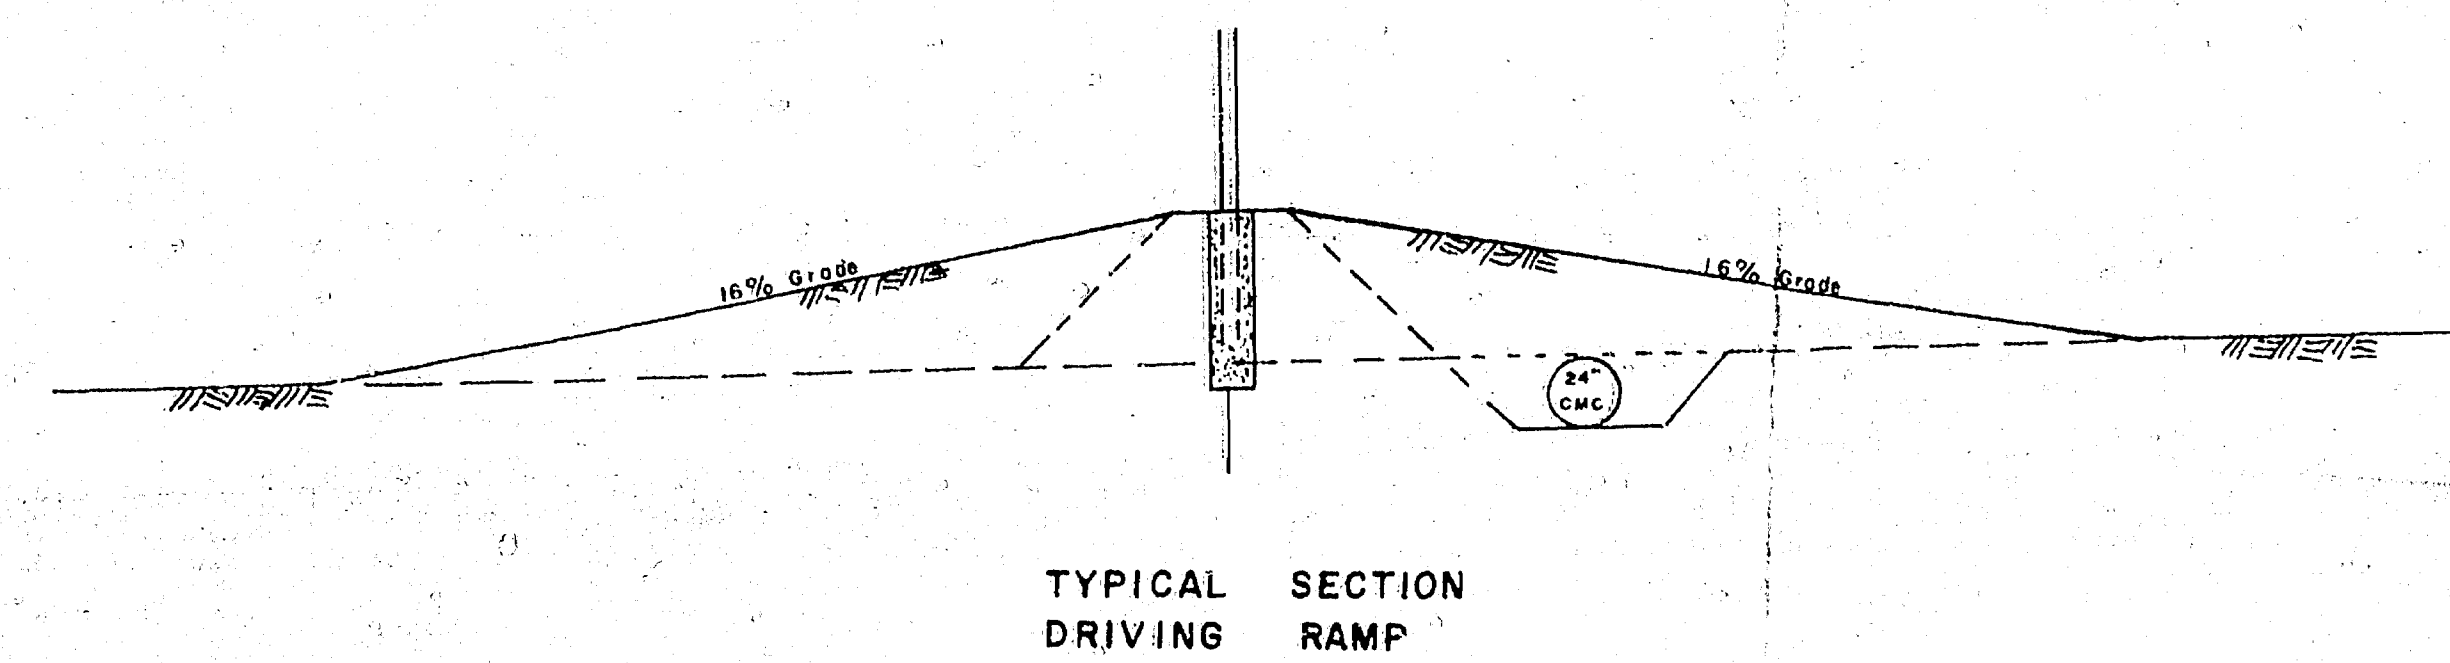




BEFORE EXAMINER NUTTER
OR COMMISSIONER OF LANDS
CASE NO. 5706



ROGER C. HANKS			
PROPOSED LEVEE, FENCE & DITCH AROUND THE KING DISPOSAL WELL N-1 LOCATED IN THE NW1/4 OF THE NW1/4 SECTION 9, TOWNSHIP 20 SOUTH, RANGE 25 EAST, N.M.P.M., EDDY CO., NEW MEXICO			
JOHN W. WEST ENGINEERING CO. CONSULTANTS NEW MEXICO			
Designed By: J.W.	Drawn By: M.T.	Checkd. By: J.W.	Drawing Number:
Date Begun: 6-18-75	Date: 6-24-75	File No.:	
Date End: 6-18-75	Checked By: J.W.	Sheet: 1 of 1	

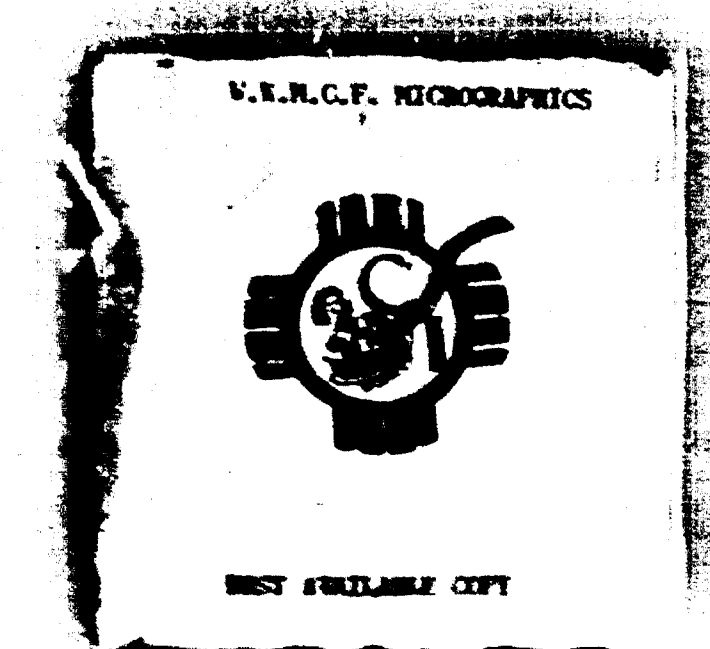



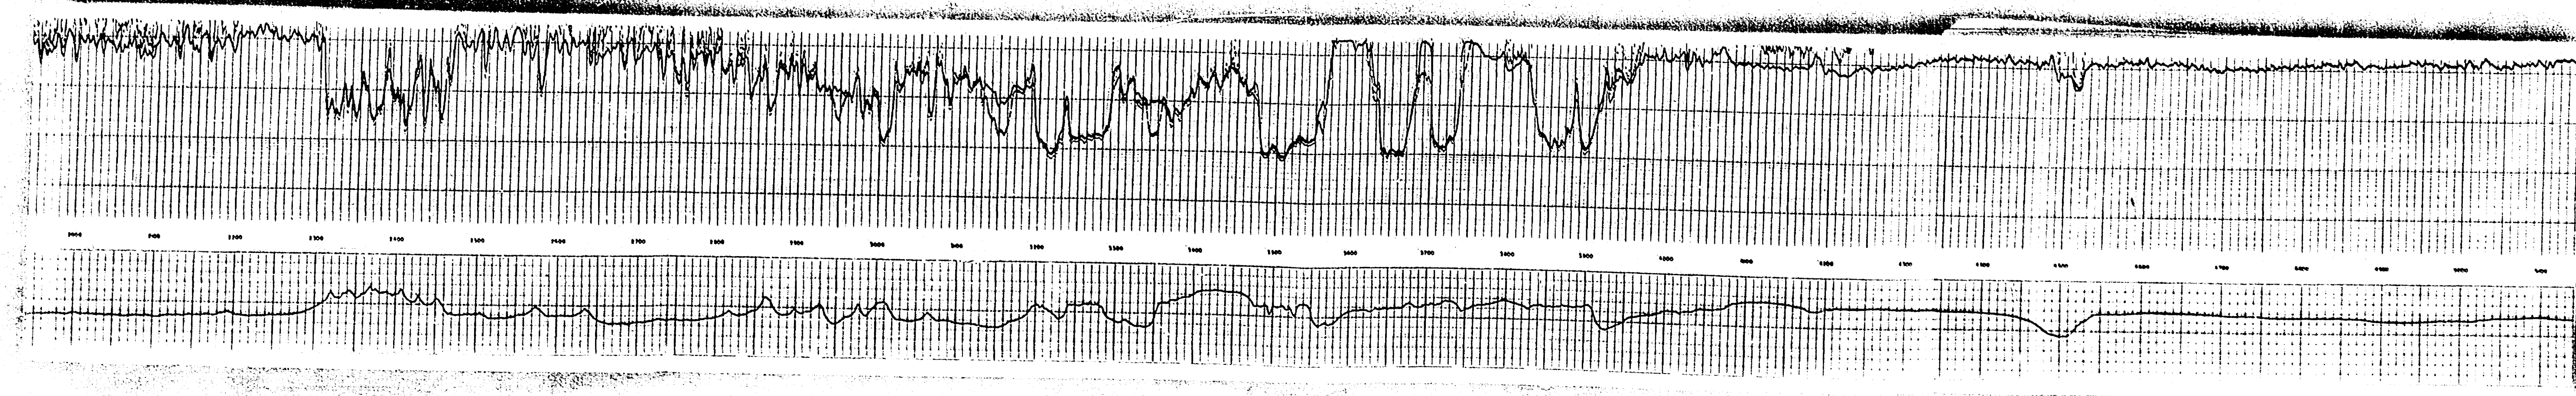


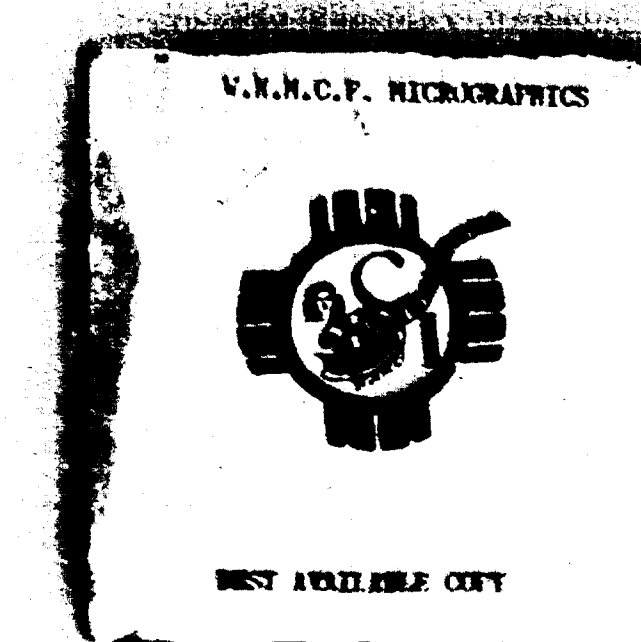
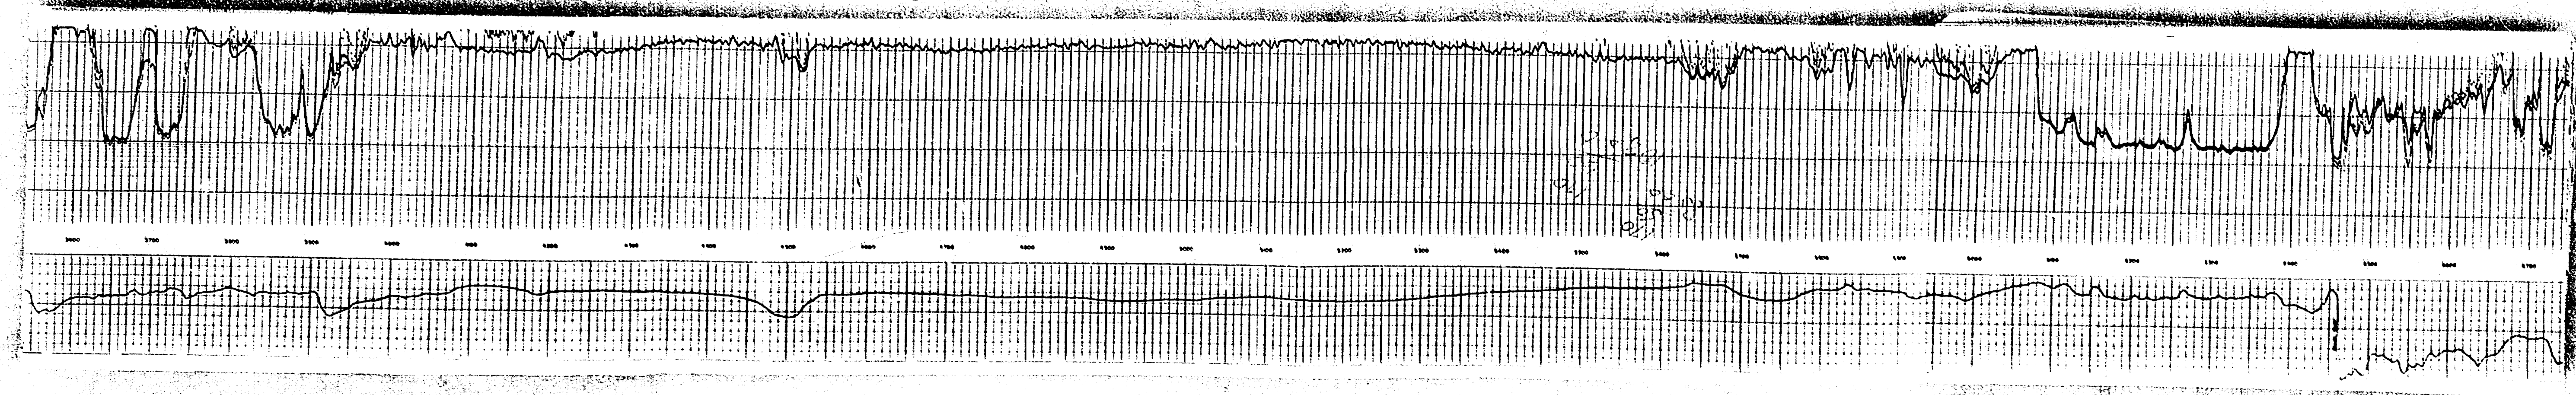


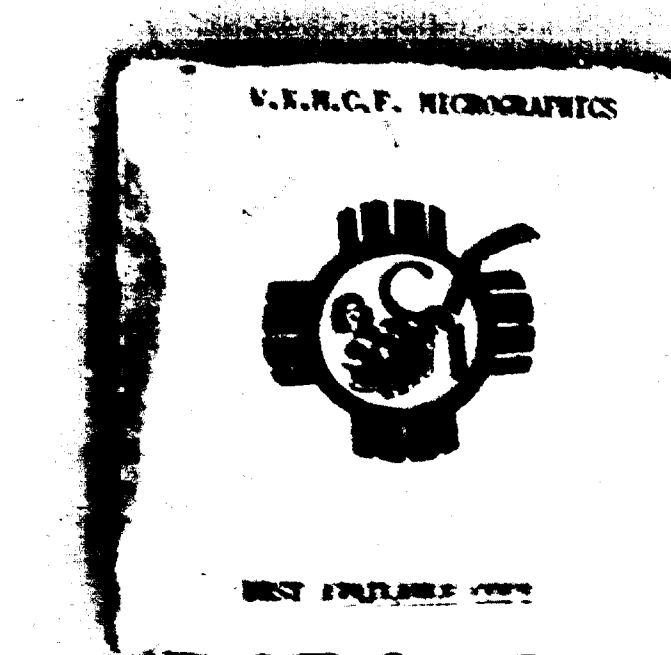
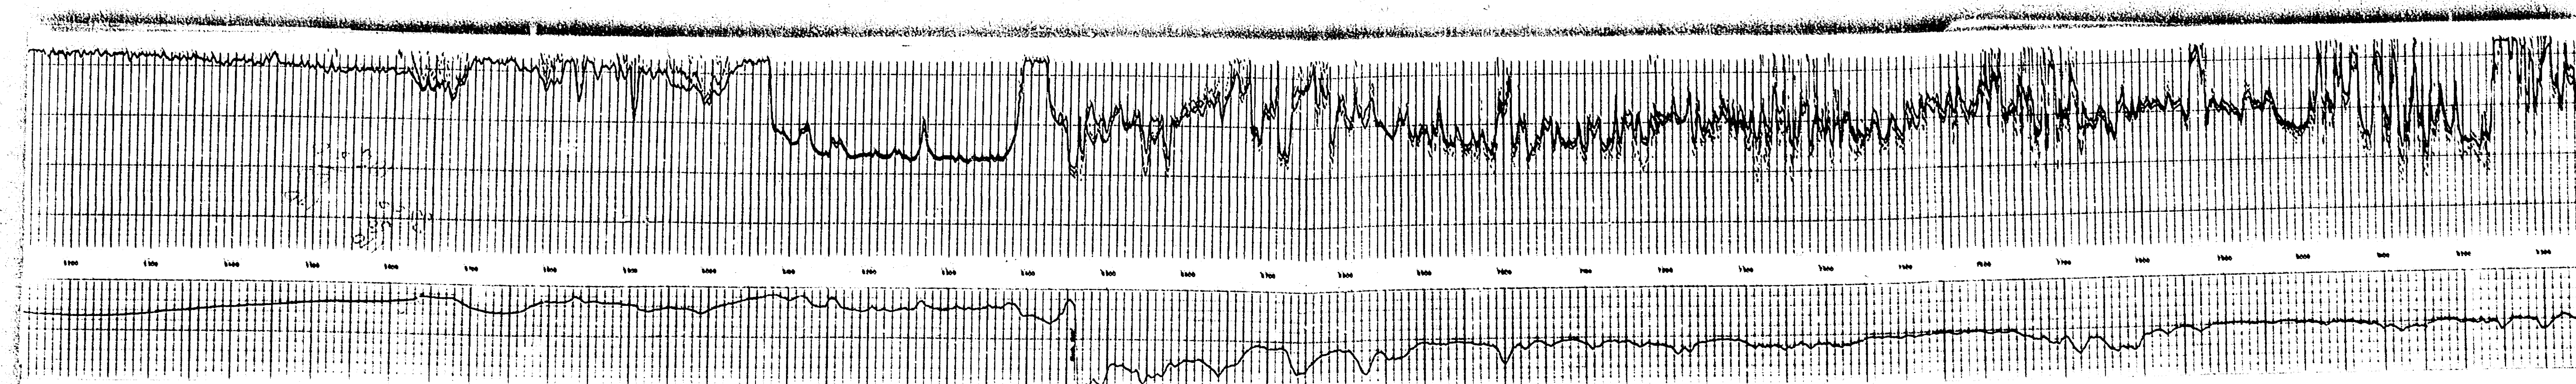


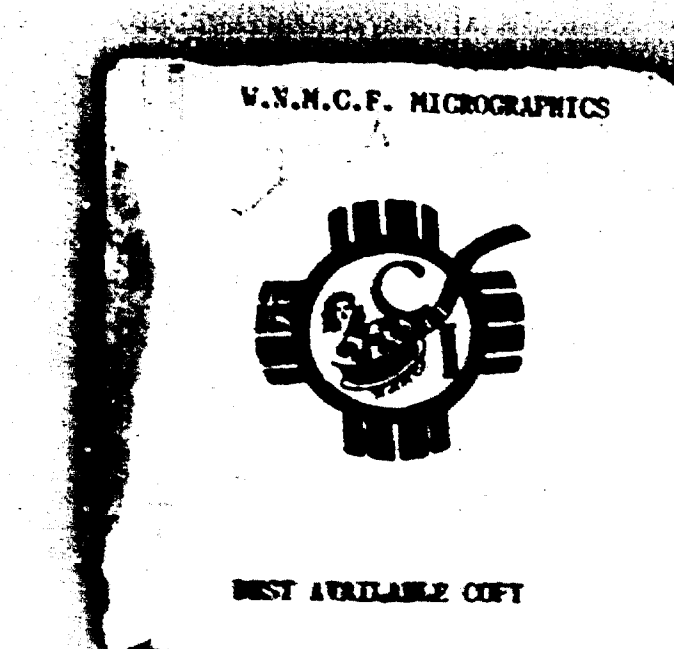
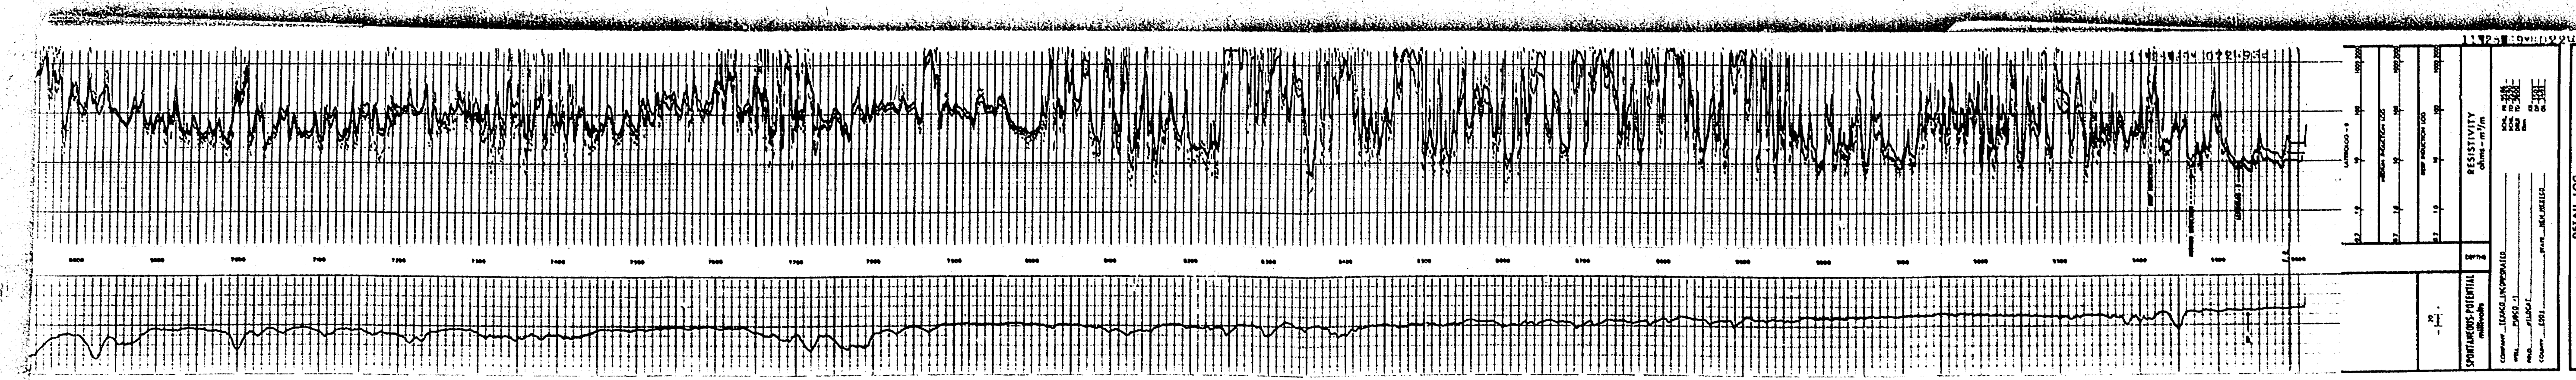


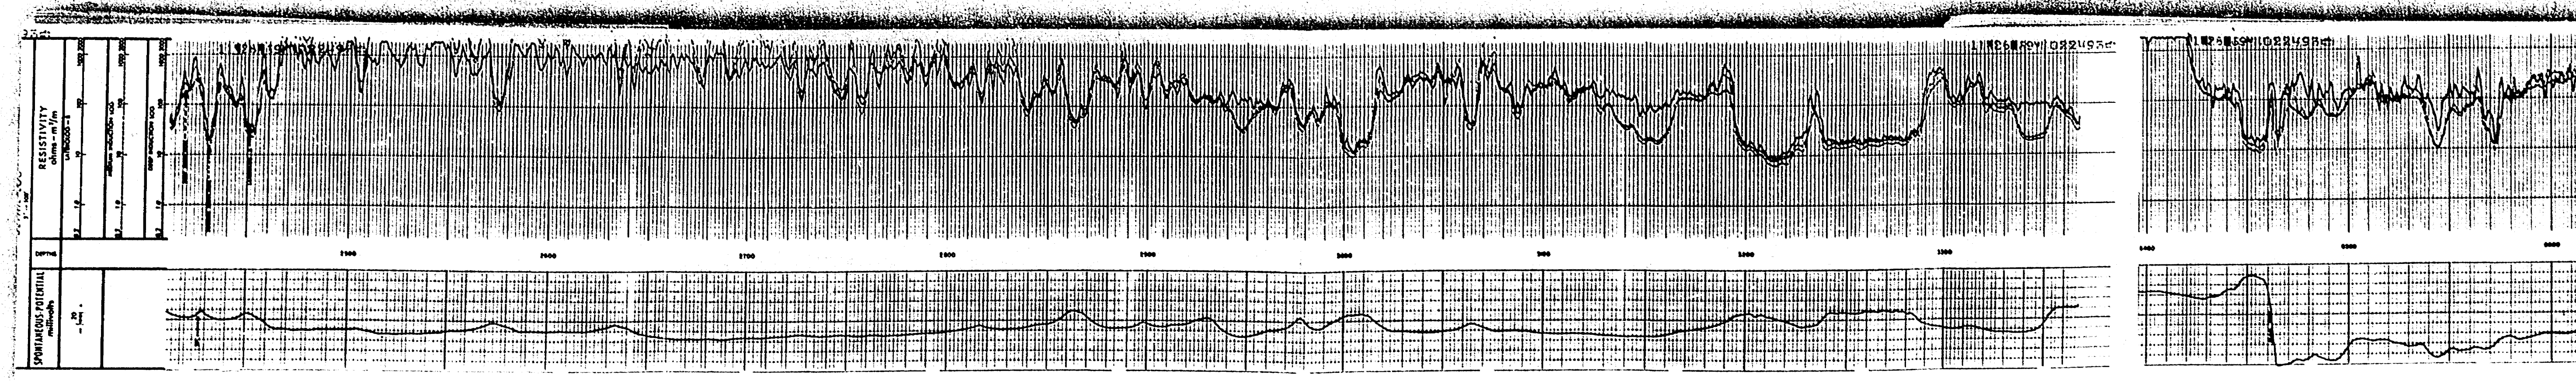


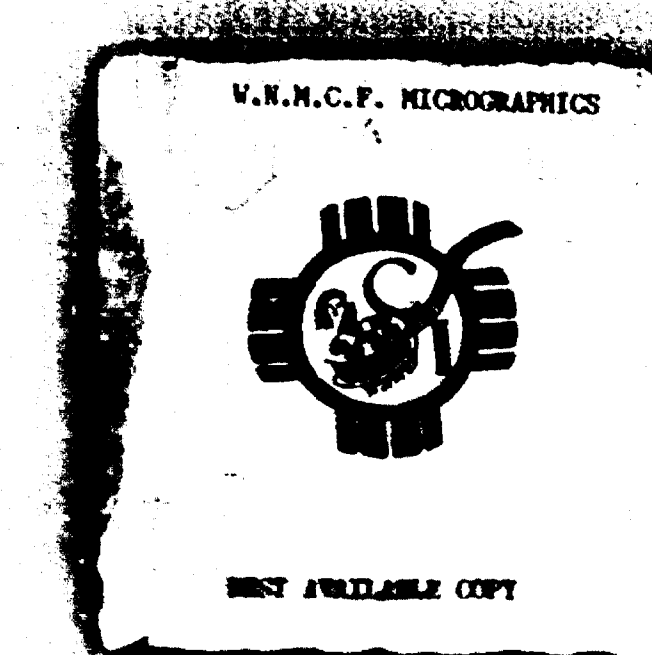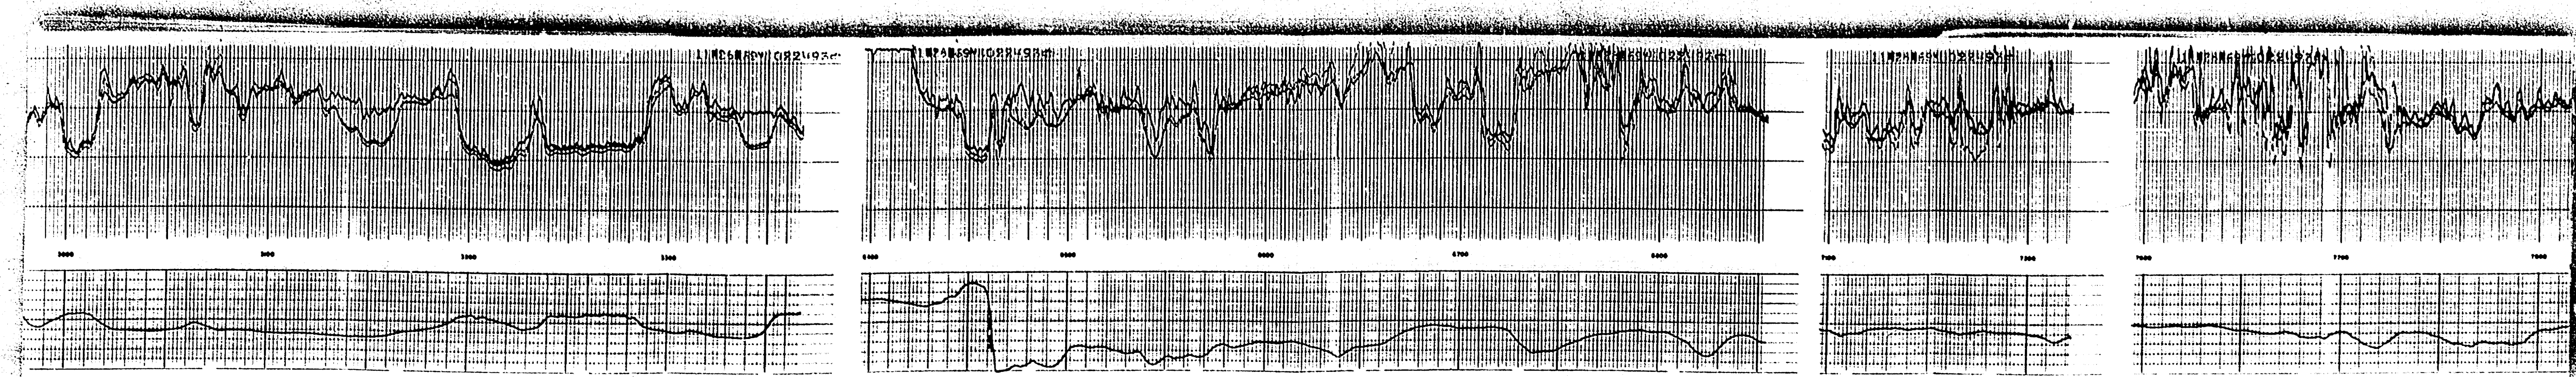

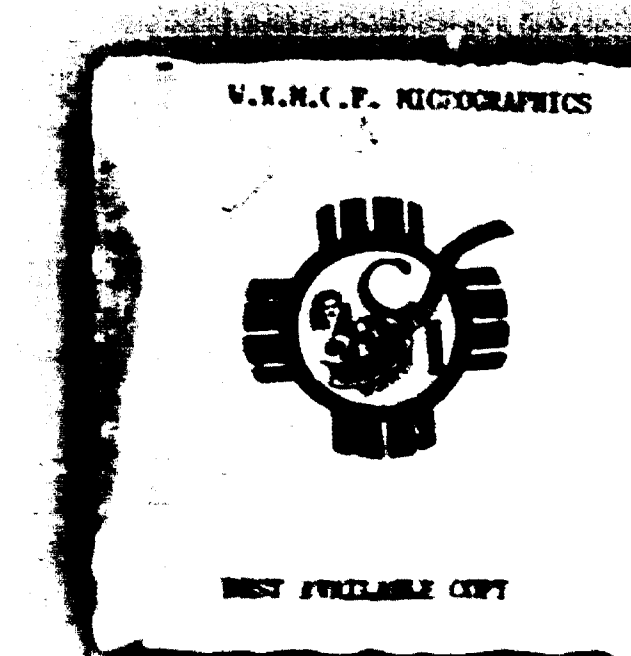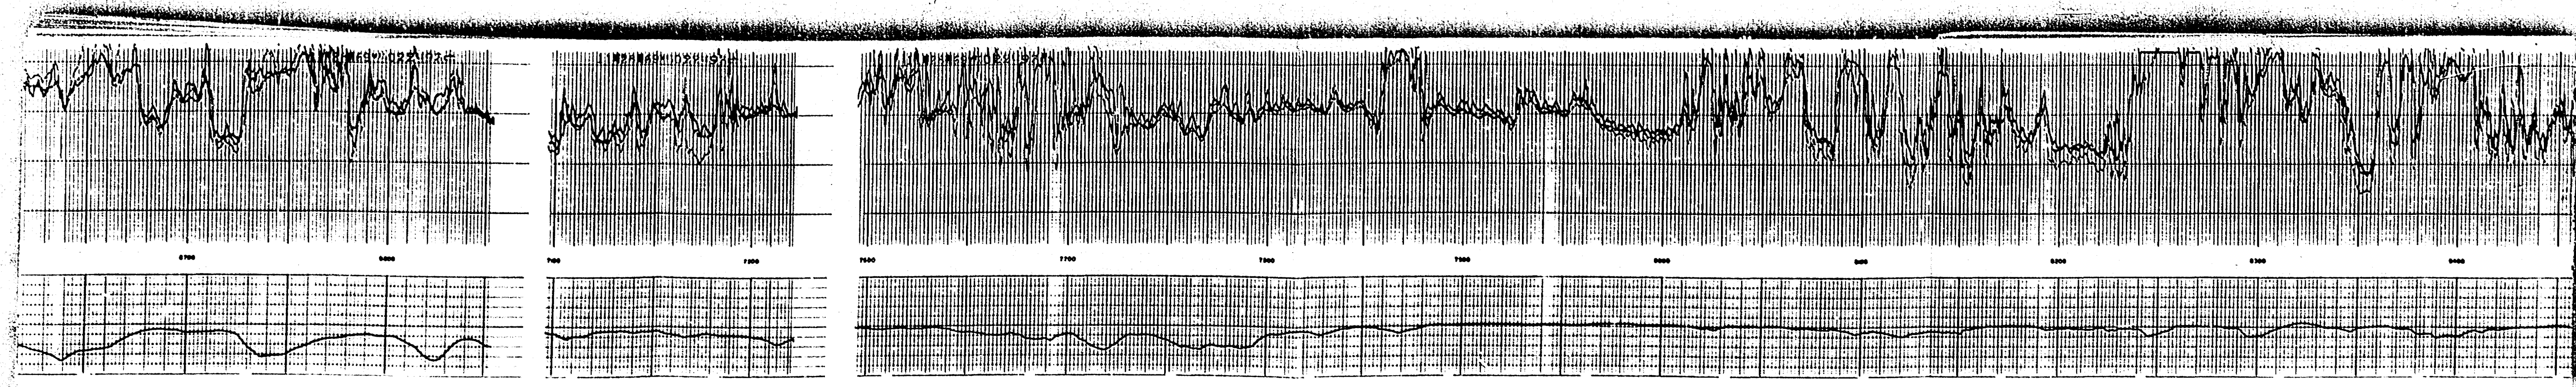

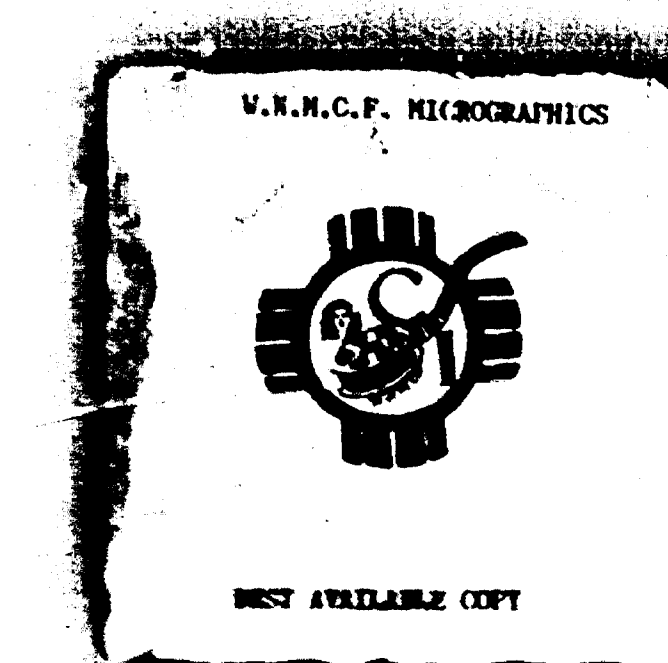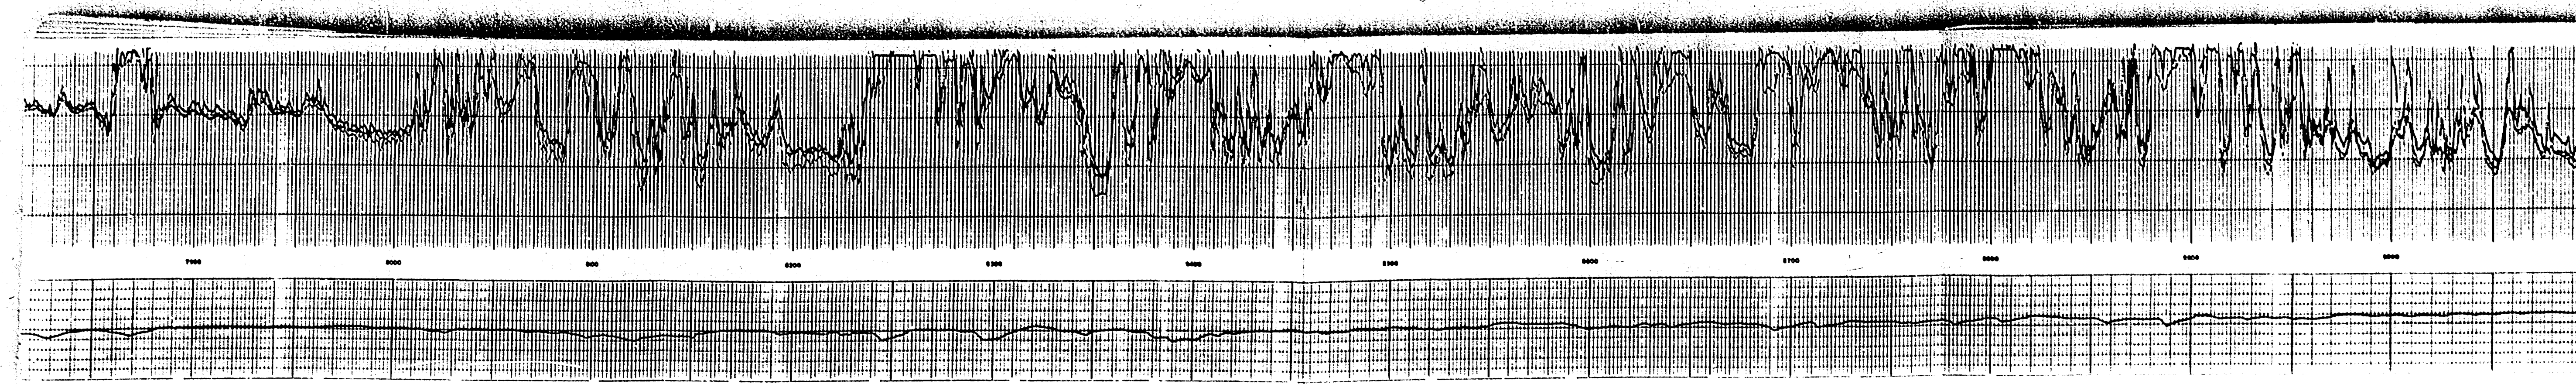

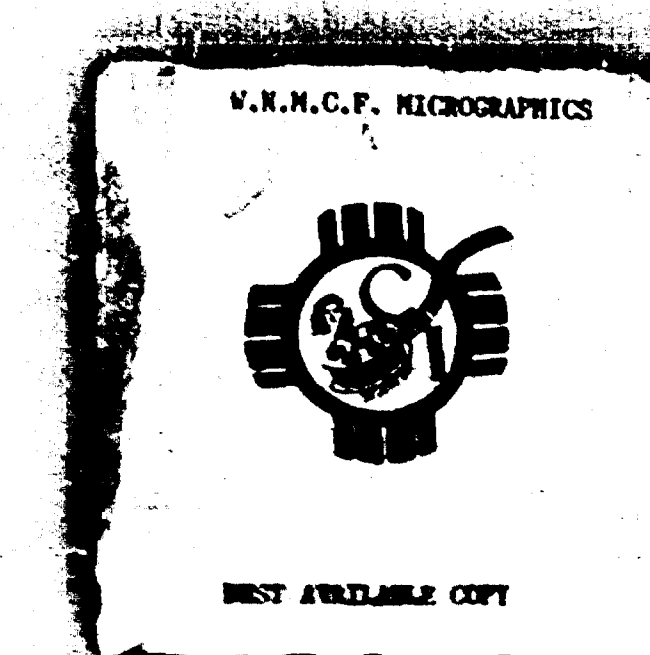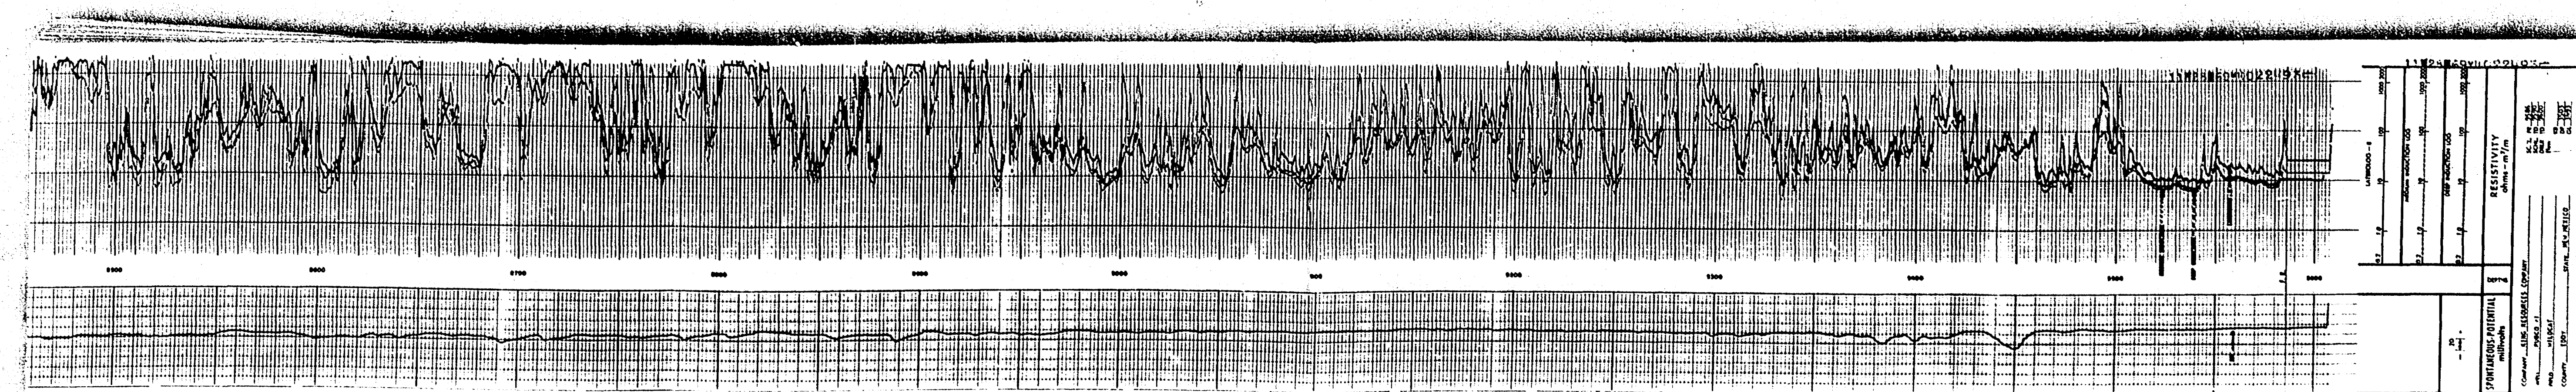

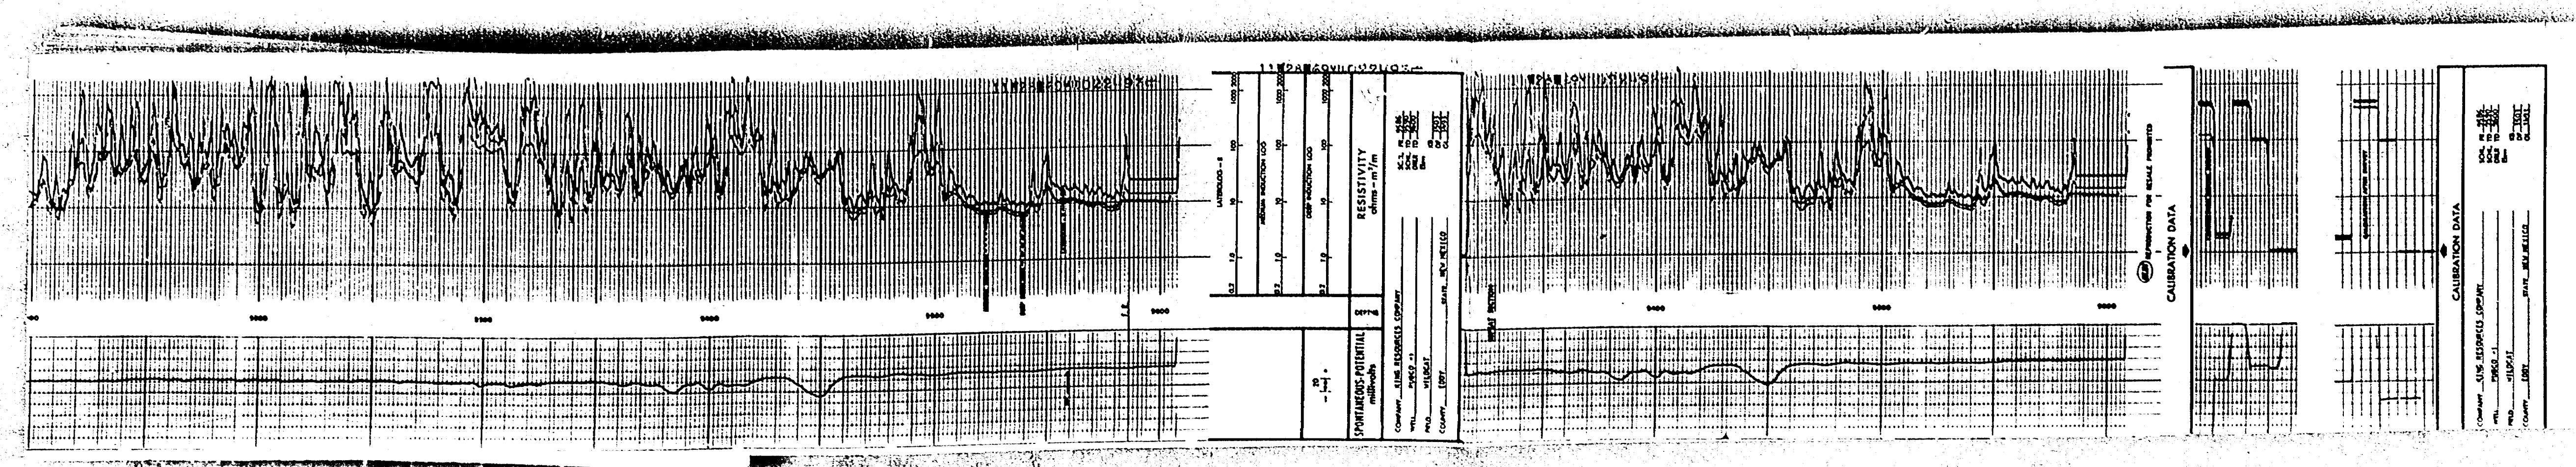


WELL BORE SKETCH

ROGER C. HANKS

KING DISPOSAL WELL No. 1

Located in the NE 1/4 of the NW 1/4 of Section 9,
Township 20 South, Range 20 East, N.M.P.M.,
EDDY COUNTY, NEW MEXICO

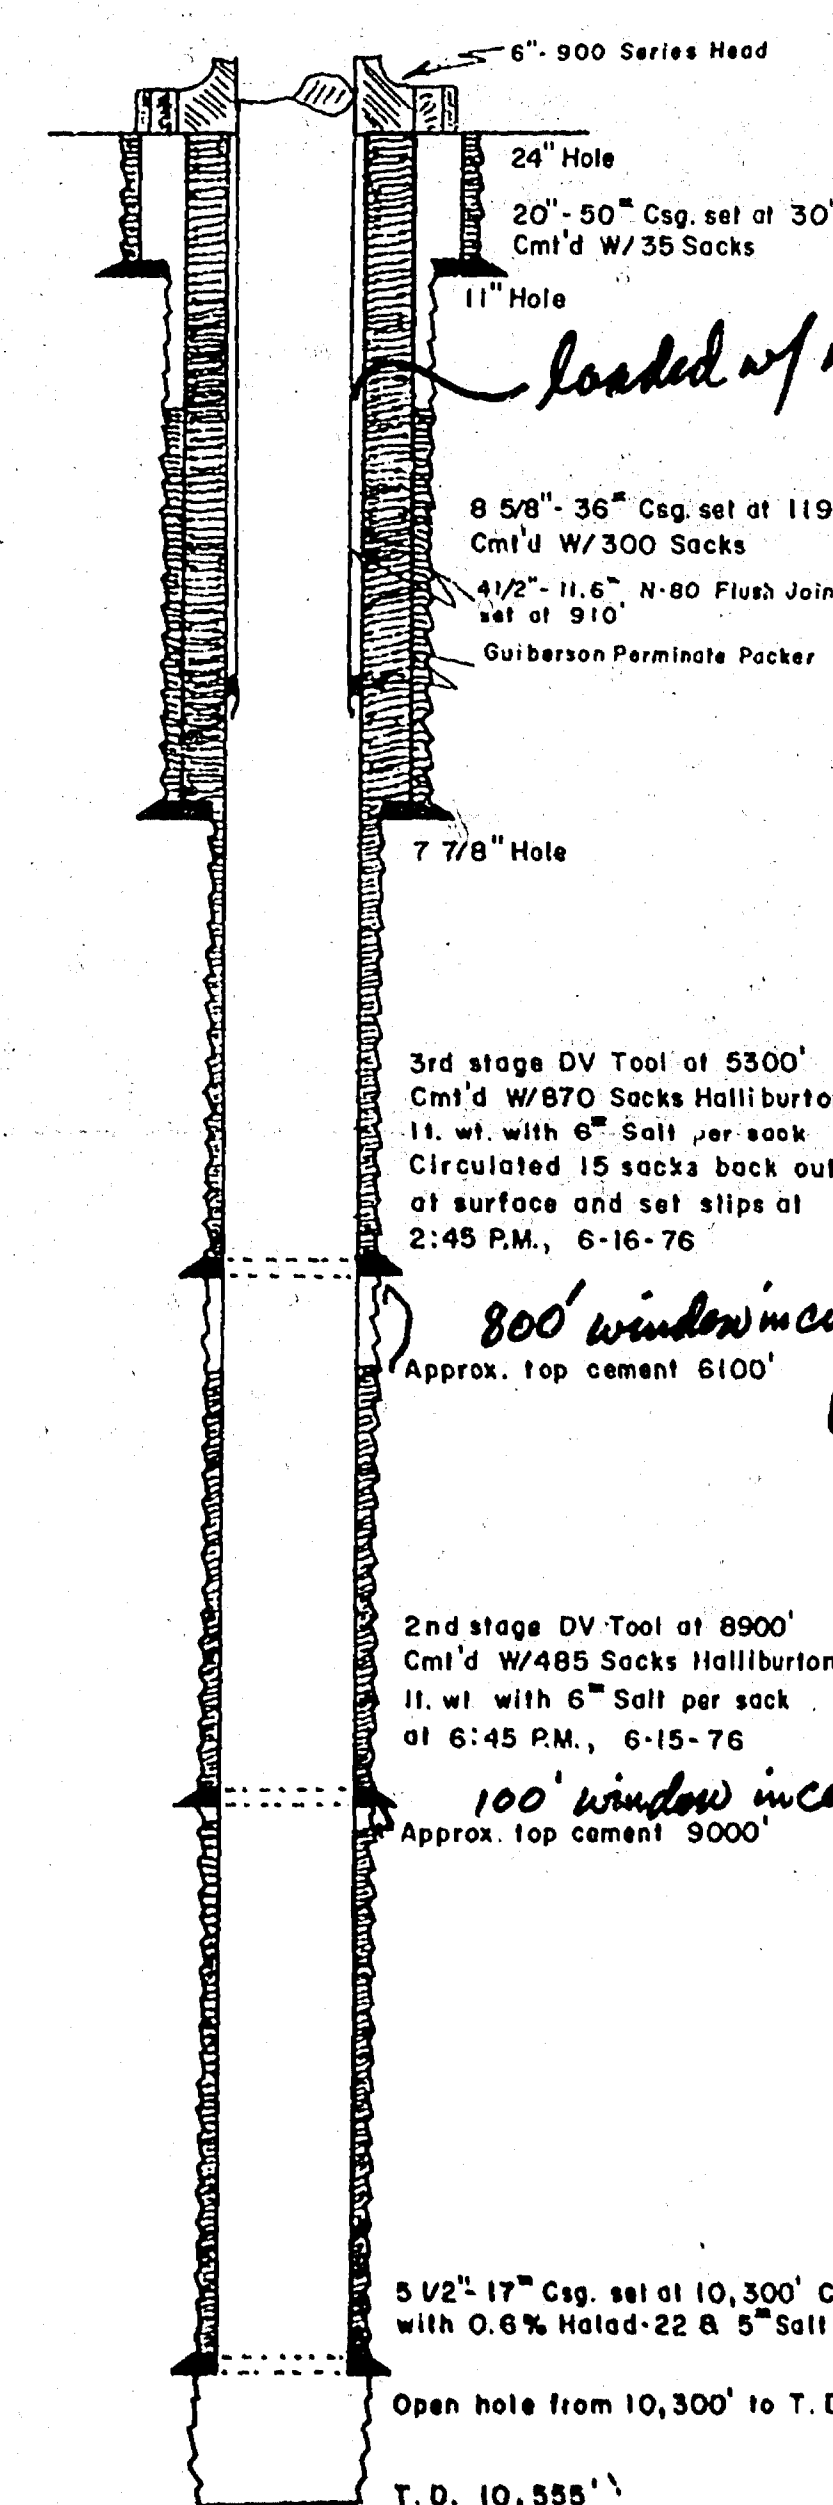

*loaded w/ mech fluid w/ gauge
also run pumpson tests
for corrosion
disposal hole in test log*

6-13-76 CIRC. FOR DST #10,338'. TOP OF DEVONIAN @ 10,288'
DESCRIPTION OF DEV. AS FOLLOWS: WHITE TO TAN ROMS, DOLO
W/ SOME MILKY CHERT, POOR PLUMBERICE, SLIGHT CUT W/ SOME
DEAD OIL STAIN.

FOR ST. STARTED OUT OF HOLE

6-14-76 DILD 10,338' TO 10,555'. LOSS CIRC. W/ NO RETURNS.
DESCRIPTION OF DEV. PRIOR TO LOSS CIRC. AS FOLLOWS: TAN TO
BROWN, MOSTLY DENSE CHERTY DOLO W/ BRITTLE ORLS. BREAKS.
NO SHOW.

Cm'd W/ 870 Socks Halliburton
11. wt. with 6" Sock per sock
Circulated 15 socks back out
at surface and sat slips at
2:45 PM. 6-16-76

800' window in cement
approx. top cement 6100'

2nd stage DV Tool at 8900'
Cm'd W/ 485 Socks Halliburton
11. wt. with 6" Sock per sock
at 6:45 PM. 6-15-76

100' window in cement
approx. top cement 9000'

5 1/2" 17" Cap. set at 10,300' Cm'd 1st stage with 275 socks Class "C"
with 0.6% Holsid-22 & 5" Sock per sock. Plug down at 12:00 noon, 6-15-76


Open hole from 10,300' to T.D.

T.D. 10,555'

*Expected well to
take 14000 BWPD without
excessive pressure;
about 250% at
surf on other
well - disp of
about 13000
BWPD.*

BEFORE EXAMINER NUTTER
OIL CONSERVATION COMMISSION
EXHIBIT NO. 3
CASE NO. 5708



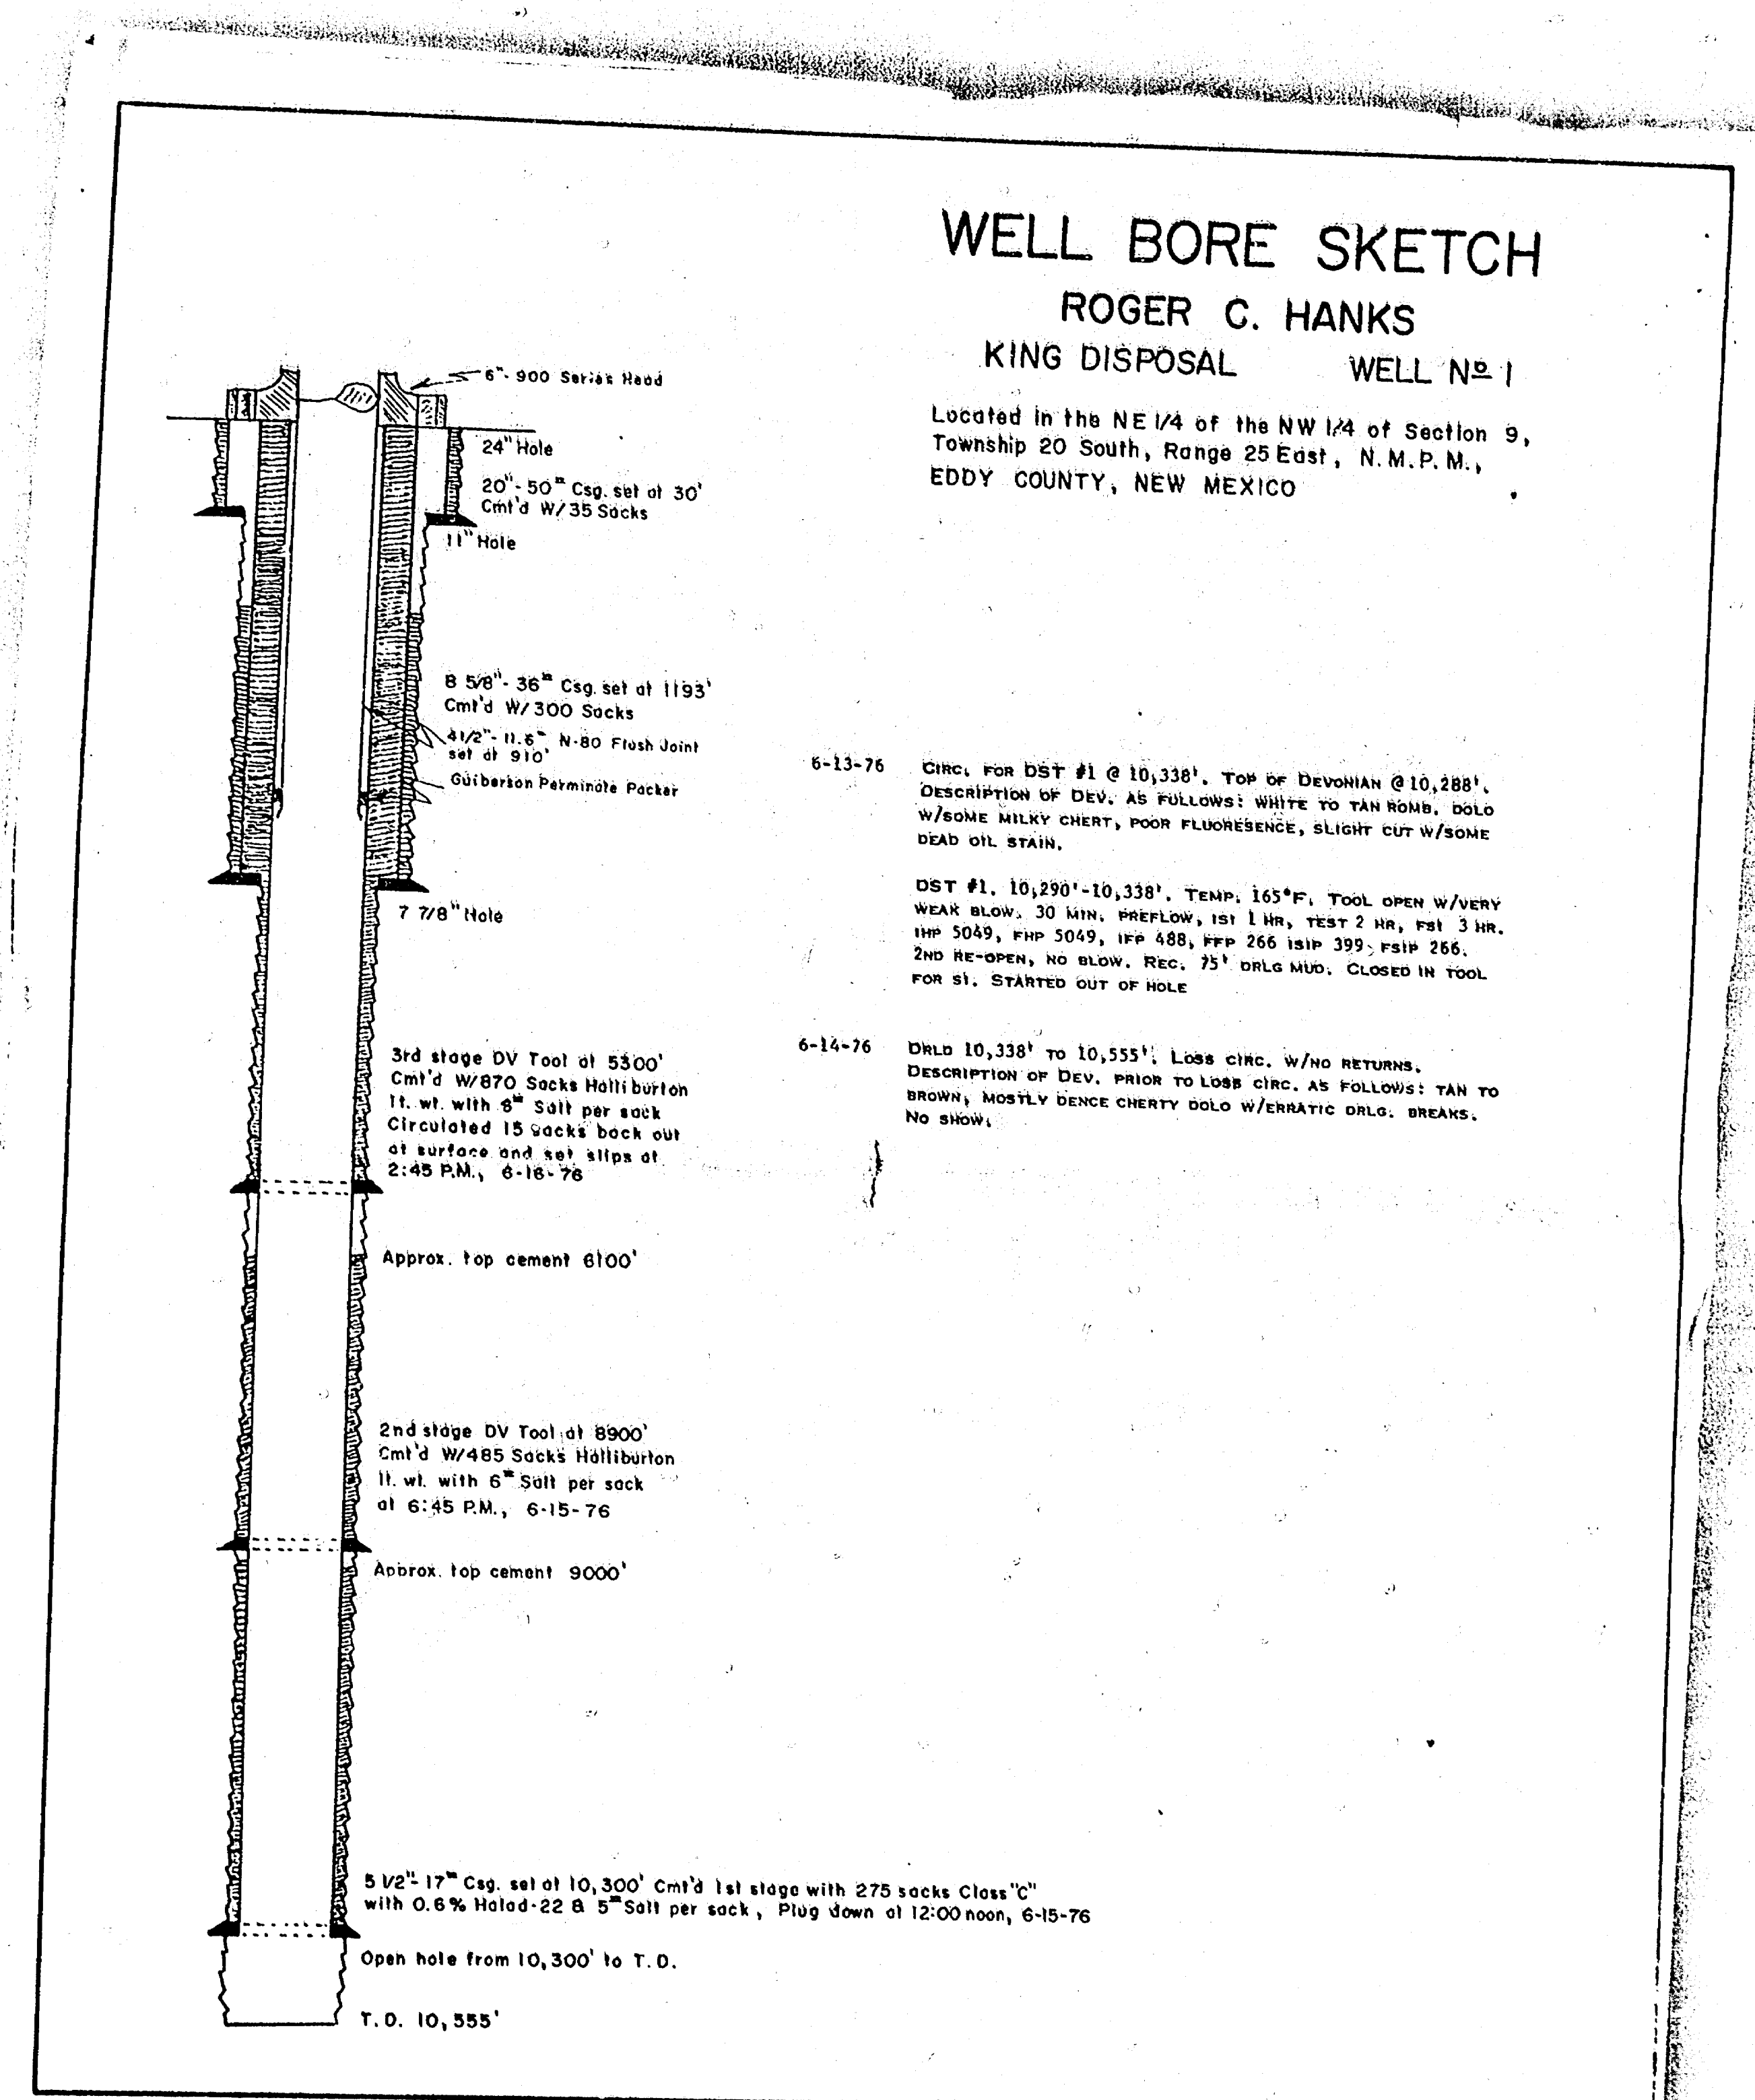

WELL BORE SKETCH

KING DISPOSAL WELL No. 1

Located in the NE 1/4 of the NW 1/4 of Section 9,
Township 20 South, Range 25 East, N.M.P.M.,
EDDY COUNTY, NEW MEXICO

6-13-76

6-14-76


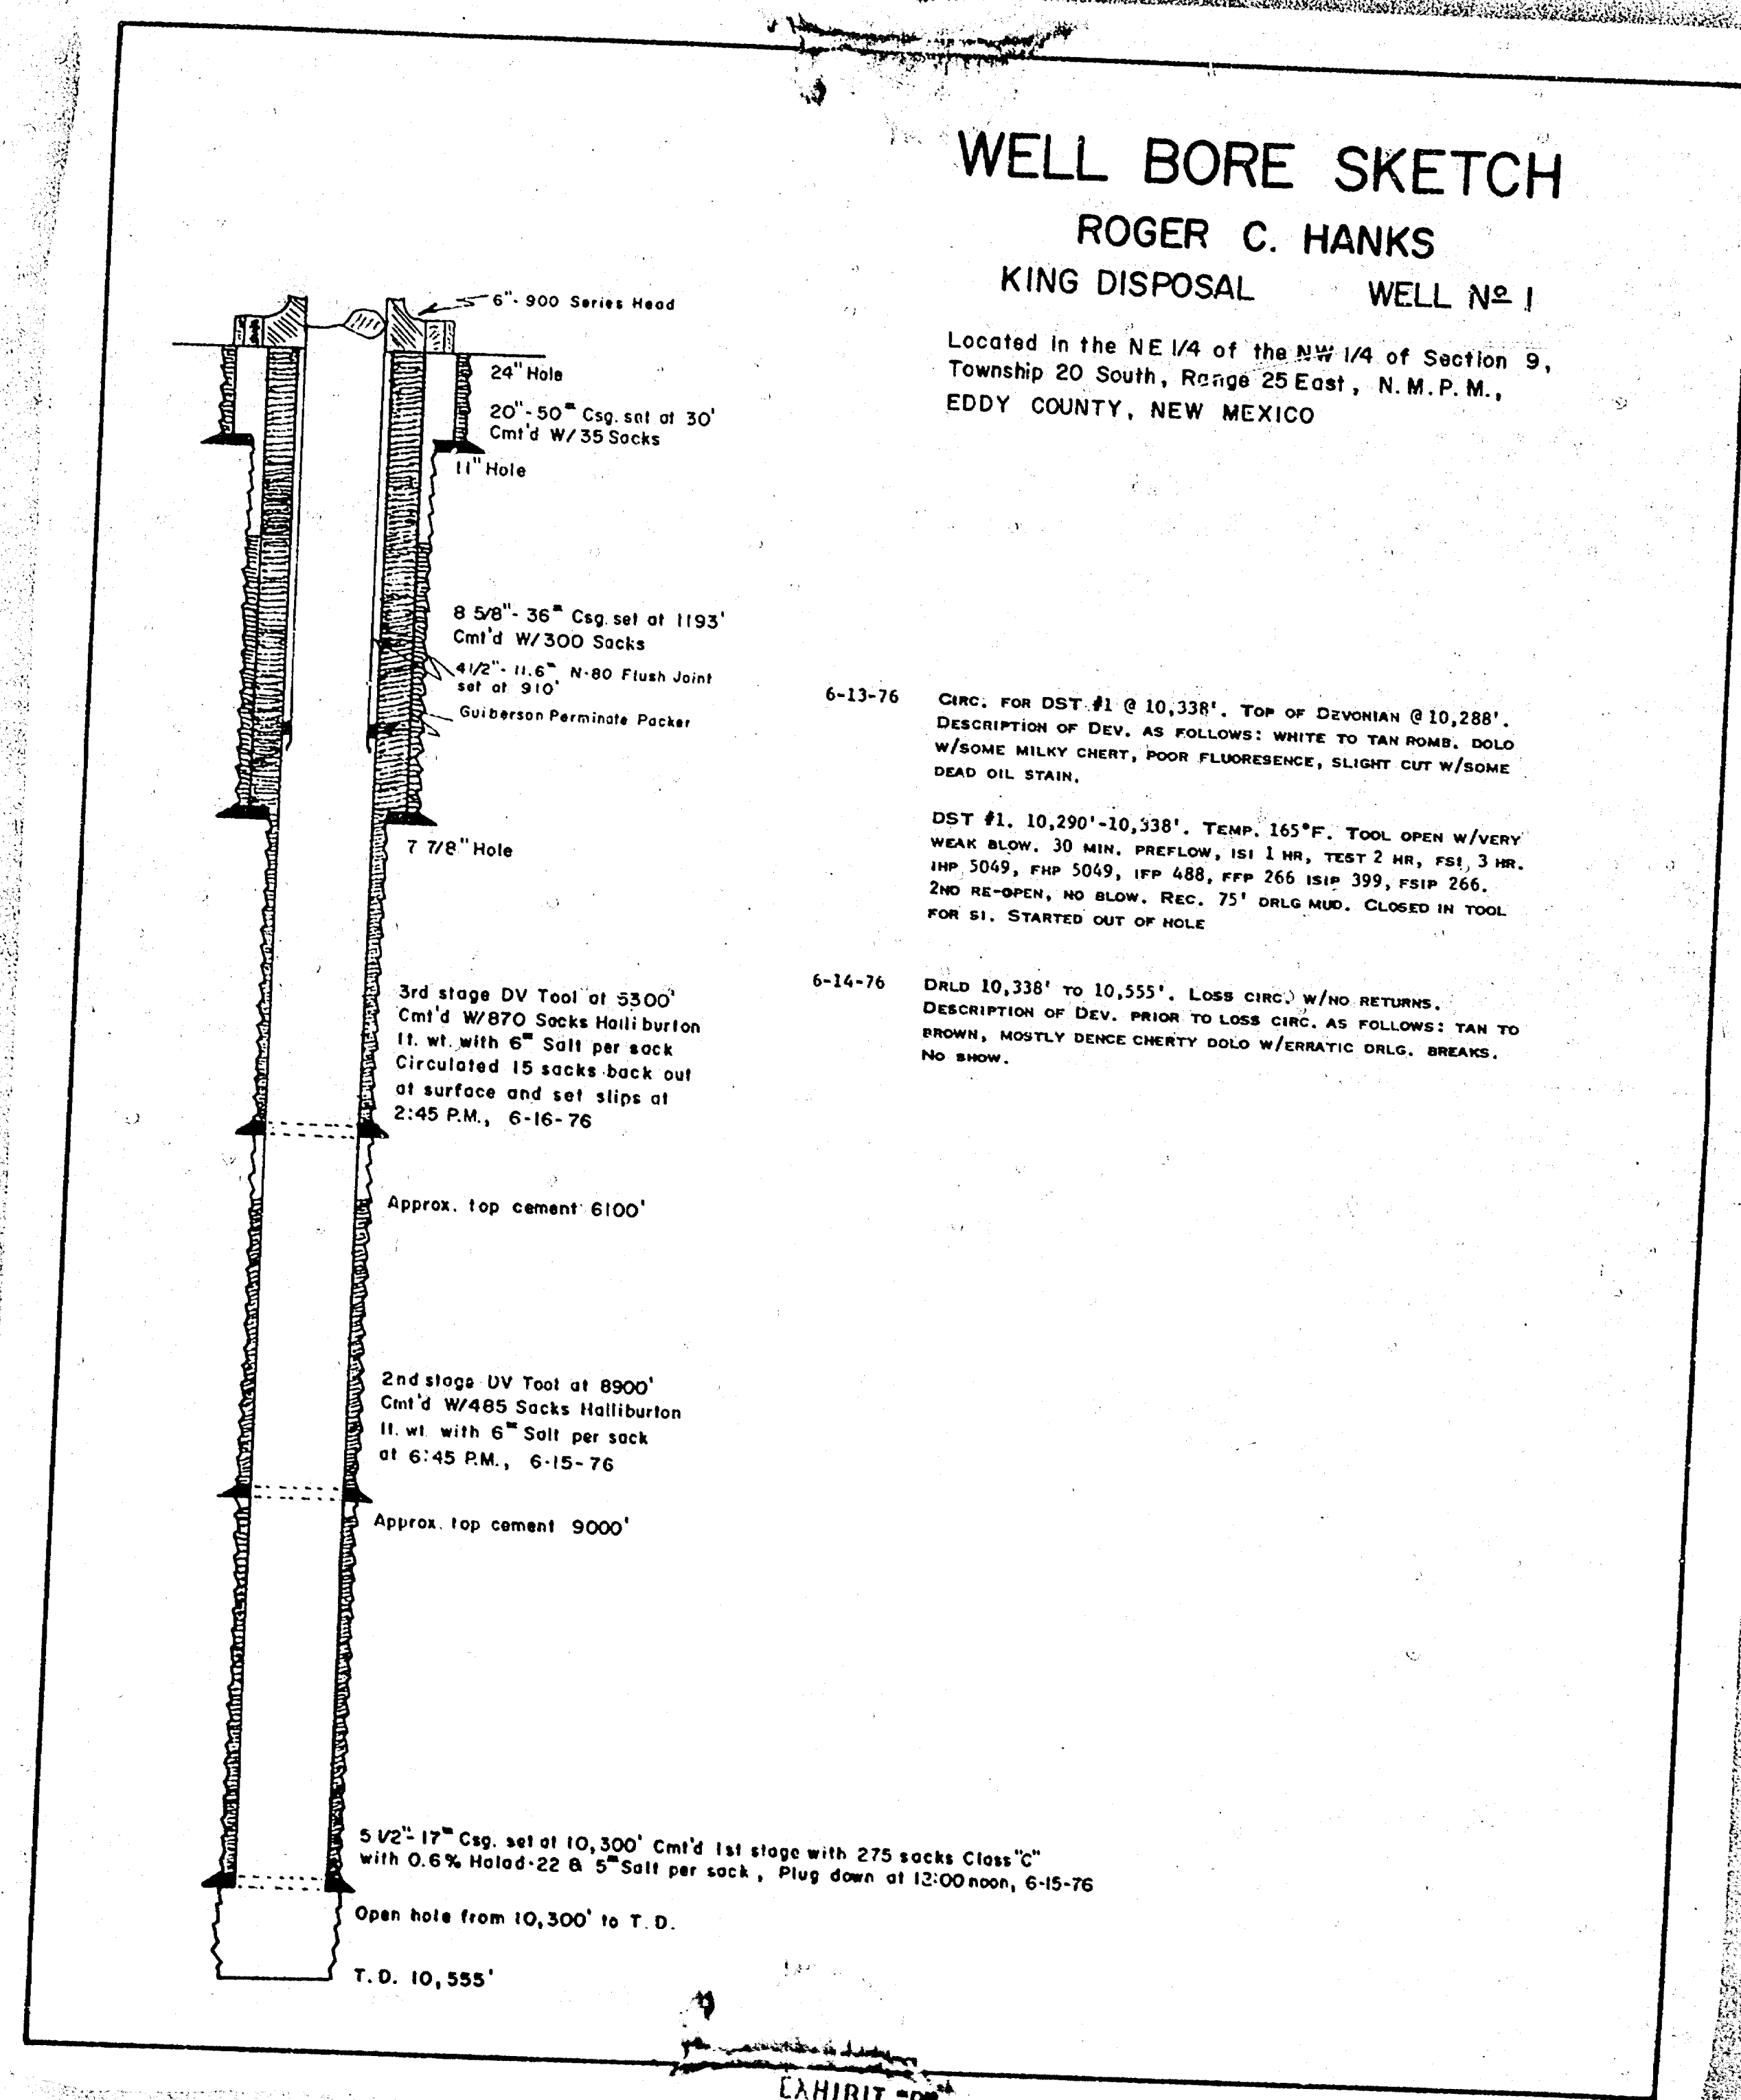

WELL BORE SKETCH

ROGER C. HANKS

KING DISPOSAL WELL No. 1

Located in the NE 1/4 of the NW 1/4 of Section 9,
Township 20 South, Range 25 East, N.M.P.M.,
EDDY COUNTY, NEW MEXICO








