Revised March 23, 2017

RECEIVED:	REVIEWER:	TYPE:	APP NO:
05/14/2019		SWD	pMAM1913535551

ABOVE THIS TABLE FOR OCD DIVISION USE ONLY

NEW MEXICO OIL CONSERVATION DIVISION
- Geological & Engineering Bureau –
1220 South St. Francis Drive, Santa Fe, NM 87505

ADMINISTRATIVE APPLICATION CHECKLIST

THIS CHECKLIST IS MANDATORY FOR ALL ADMINISTRATIVE APPLICATIONS FOR EXCEPTIONS TO DIVISION RULES AND REGULATIONS WHICH REQUIRE PROCESSING AT THE DIVISION LEVEL IN SANTA FE

Applicant: Delaware Energy, LLC **OGRID Number:** 371195
Well Name: Bronc Buster SWD #1 **API:** Pending
Pool: SWD; Devonian **Pool Code:** 96101

SUBMIT ACCURATE AND COMPLETE INFORMATION REQUIRED TO PROCESS THE TYPE OF APPLICATION INDICATED BELOW

1) **TYPE OF APPLICATION:** Check those which apply for [A]
A. Location – Spacing Unit – Simultaneous Dedication
☐ NSL ☐ NSP (PROJECT AREA) ☐ NSP (PRORATION UNIT) ☐ SD

B. Check one only for [I] or [II]
[I] Commingling – Storage – Measurement
☐ DHC ☐ CTB ☐ PLC ☐ PC ☐ OLS ☐ OLM
[II] Injection – Disposal – Pressure Increase – Enhanced Oil Recovery
☐ WFX ☐ PMX ☒ SWD ☐ IPI ☐ EOR ☐ PPR

FOR OCD ONLY
☐ Notice Complete
☐ Application Content Complete

2) **NOTIFICATION REQUIRED TO:** Check those which apply.
A. ☒ Offset operators or lease holders
B. ☐ Royalty, overriding royalty owners, revenue owners
C. ☒ Application requires published notice
D. ☒ Notification and/or concurrent approval by SLO
E. ☐ Notification and/or concurrent approval by BLM
F. ☒ Surface owner
G. ☒ For all of the above, proof of notification or publication is attached, and/or,
H. ☐ No notice required

3) **CERTIFICATION:** I hereby certify that the information submitted with this application for administrative approval is **accurate** and **complete** to the best of my knowledge. I also understand that **no action** will be taken on this application until the required information and notifications are submitted to the Division.

Note: Statement must be completed by an individual with managerial and/or supervisory capacity.

Sarah Presley
Print or Type Name

Signature

5/8/2019
Date

432-685-7005
Phone Number

s.presley@delawareenergy.com
e-mail Address

Delaware Energy, LLC

Application for Injection/SWD

Bronc Buster SWD #1

MAY 14 2019 PM03:23

UL A, Sec. 16, T-24-S, R-34-E, 1,112' FNL & 498' FEL, Lea Co., NM

May 8, 2019

Contents:

1. Administrative Application Checklist
2. Form C-108: Application for Authority to Inject
3. Form C-108 Additional Questions Answered
4. Form C-102
5. Chemical Analysis of Devonian Formation Water Sample
6. Chemical Analysis of Bone Spring Formation Water Sample
7. Chemical Analysis of Delaware Formation Water Sample
8. Planned wellbore diagram for the Bronc Buster SWD #1
9. ~~Tabular Data on All Wells of Public Record within the Area of Review which Penetrate the Proposed Injection Zone~~ (No applicable wells)
10. Map Identifying all Wells and Leases within Two Miles of Any Proposed Injection Well with a One Mile Radius Circle Drawn Around the Proposed Injection Well
11. Sample of Letter Sent with This Application Packet to Owner of Surface of the Land on Which the Well is to be Located and to each Leasehold Operator within One Mile of the Well Location
12. Formation Tops
13. Certified Mailers
14. Seismicity Assessment
15. Carlsbad Current-ARGUS Affidavit of publication

STATE OF NEW MEXICO
ENERGY, MINERALS AND NATURAL
RESOURCES DEPARTMENT

Oil Conservation Division
1220 South St. Francis Dr.
Santa Fe, New Mexico 87505

FORM C-108
Revised June 10, 2003

APPLICATION FOR AUTHORIZATION TO INJECT

I. PURPOSE: _____Secondary Recovery _____Pressure Maintenance __XXX____Disposal _____Storage
Application qualifies for administrative approval? ___XX____Yes _____No

II. OPERATOR: _____Delaware Energy, LLC_____

ADDRESS: _____405 North Marienfeld, Suite 250, Midland TX 79701_____

CONTACT PARTY: _____Mike McCurdy_____PHONE: __432-312-5251__ .

III. WELL DATA: Complete the data required on the reverse side of this form for each well proposed for injection. Additional sheets may be attached if necessary.

IV. Is this an expansion of an existing project? _____Yes ___XXXX_No
If yes, give the Division order number authorizing the project: _____

V. Attach a map that identifies all wells and leases within two miles of any proposed injection well with a one-half mile radius circle drawn around each proposed injection well. This circle identifies the well's area of review.

VI. Attach a tabulation of data on all wells of public record within the area of review which penetrate the proposed injection zone. Such data shall include a description of each well's type, construction, date drilled, location, depth, record of completion, and a schematic of any plugged well illustrating all plugging detail.

VII. Attach data on the proposed operation, including:

1. Proposed average and maximum daily rate and volume of fluids to be injected;
2. Whether the system is open or closed;
3. Proposed average and maximum injection pressure;
4. Sources and an appropriate analysis of injection fluid and compatibility with the receiving formation if other than reinjected produced water; and,
5. If injection is for disposal purposes into a zone not productive of oil or gas at or within one mile of the proposed well, attach a chemical analysis of the disposal zone formation water (may be measured or inferred from existing literature, studies, nearby wells, etc.).

*VIII. Attach appropriate geologic data on the injection zone including appropriate lithologic detail, geologic name, thickness, and depth. Give the geologic name, and depth to bottom of all underground sources of drinking water (aquifers containing waters with total dissolved solids concentrations of 10,000 mg/l or less) overlying the proposed injection zone as well as any such sources known to be immediately underlying the injection interval.

IX. Describe the proposed stimulation program, if any.

*X. Attach appropriate logging and test data on the well. (If well logs have been filed with the Division, they need not be resubmitted).


*XI. Attach a chemical analysis of fresh water from two or more fresh water wells (if available and producing) within one mile of any injection or disposal well showing location of wells and dates samples were taken.

XII. Applicants for disposal wells must make an affirmative statement that they have examined available geologic and engineering data and find no evidence of open faults or any other hydrologic connection between the disposal zone and any underground sources of drinking water.

XIII. Applicants must complete the "Proof of Notice" section on the reverse side of this form.

XIV. Certification: I hereby certify that the information submitted with this application is true and correct to the best of my knowledge and belief.

NAME: _____Mike McCurdy_____TITLE: _____Vice-President_____

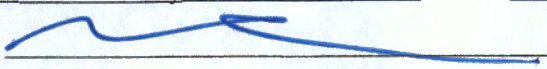SIGNATURE:  DATE: __5/8/2019____

E-MAIL ADDRESS: ___m.mccurdy@delawareenergy.com_____

* If the information required under Sections VI, VIII, X, and XI above has been previously submitted, it need not be resubmitted. Please show the date and circumstances of the earlier submittal: _____

DISTRIBUTION: Original and one copy to Santa Fe with one copy to the appropriate District Office

III. WELL DATA

A. The following well data must be submitted for each injection well covered by this application. The data must be both in tabular and schematic form and shall include:

(1) Lease name; Well No.; Location by Section, Township and Range; and footage location within the section.

(2) Each casing string used with its size, setting depth, sacks of cement used, hole size, top of cement, and how such top was determined.

(3) A description of the tubing to be used including its size, lining material, and setting depth.

(4) The name, model, and setting depth of the packer used or a description of any other seal system or assembly used.

Division District Offices have supplies of Well Data Sheets which may be used or which may be used as models for this purpose. Applicants for several identical wells may submit a "typical data sheet" rather than submitting the data for each well.

B. The following must be submitted for each injection well covered by this application. All items must be addressed for the initial well. Responses for additional wells need be shown only when different. Information shown on schematics need not be repeated.

(1) The name of the injection formation and, if applicable, the field or pool name.

(2) The injection interval and whether it is perforated or open-hole.

(3) State if the well was drilled for injection or, if not, the original purpose of the well.

(4) Give the depths of any other perforated intervals and detail on the sacks of cement or bridge plugs used to seal off such perforations.

(5) Give the depth to and the name of the next higher and next lower oil or gas zone in the area of the well, if any.

XIV. PROOF OF NOTICE

All applicants must furnish proof that a copy of the application has been furnished, by certified or registered mail, to the owner of the surface of the land on which the well is to be located and to each leasehold operator within one-half mile of the well location.

Where an application is subject to administrative approval, a proof of publication must be submitted. Such proof shall consist of a copy of the legal advertisement which was published in the county in which the well is located. The contents of such advertisement must include:

(1) The name, address, phone number, and contact party for the applicant;

(2) The intended purpose of the injection well; with the exact location of single wells or the Section, Township, and Range location of multiple wells;

(3) The formation name and depth with expected maximum injection rates and pressures; and,

(4) A notation that interested parties must file objections or requests for hearing with the Oil Conservation Division, 1220 South St. Francis Dr., Santa Fe, New Mexico 87505, within 15 days.

NO ACTION WILL BE TAKEN ON THE APPLICATION UNTIL PROPER PROOF OF NOTICE HAS BEEN SUBMITTED.

NOTICE: Surface owners or offset operators must file any objections or requests for hearing of administrative applications within 15 days from the date this application was mailed to them.

Side 1

INJECTION WELL DATA SHEET


OPERATOR: Delaware Energy, LLC

WELL NAME & NUMBER: Bronc Buster SWD # 1

WELL LOCATION: 1,112' FNL & 498' FEL | A | 16 | 24S | 34E

FOOTAGE LOCATION | UNIT LETTER | SECTION | TOWNSHIP | RANGE

WELLBORE SCHEMATIC *see attached wellbore sketch*

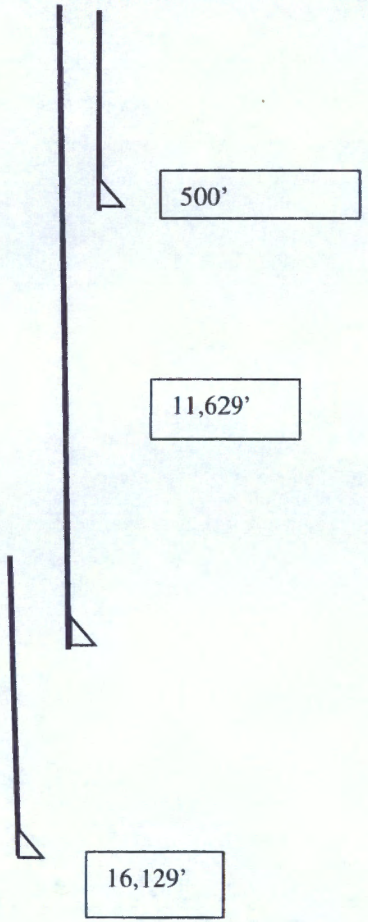

WELL CONSTRUCTION DATA

Surface Casing

Hole Size: 17-1/2" Casing Size: 13-3/8", 54.5#

Cemented with: 500 sx. *or* _____ ft³

Top of Cement: surface Method Determined: Plan to Circulate

Intermediate Casing

Hole Size: 12-1/4" Casing Size: 9-5/8", 47#, L-80

Cemented with: 2,500' sx. *or* _____ ft³

Top of Cement: surface Method Determined: Plan to Circulate

Production Casing

Hole Size: 8-1/2" Casing Size: 7-5/8", 39#, P-110

Cemented with: 650 sx. *or* _____ ft³

Top of Cement: Top of Liner Method Determined: Plan to Circulate to liner top

Total Depth: 16,129'

Injection Interval

16,129' feet to 17,129'

(OPEN HOLE)

Side 2

INJECTION WELL DATA SHEET

Tubing Size: 5.5" BTC x 5.5" Flush Joint Lining Material: Fiber Glass

Type of Packer: Weatherford Arrow Set 1X

Packer Setting Depth: 16,079'

Other Type of Tubing/Casing Seal (if applicable): none

Additional Data

1. Is this a new well drilled for injection? XXXXX Yes No

   If no, for what purpose was the well originally drilled? N/A

2. Name of the Injection Formation: Devonian

3. Name of Field or Pool (if applicable): SWD; Devonian

4. Has the well ever been perforated in any other zone(s)? List all such perforated intervals and give plugging detail, i.e. sacks of cement or plug(s) used. N/A

5. Give the name and depths of any oil or gas zones underlying or overlying the proposed injection zone in this area:

   Below: none

   Next Higher: Delaware 5,379' – 9,129'; Bone Springs 9,129' – 11,629'; Wolfcamp 11,629' – 12,964'; Strawn 12,964' – 13,214'; Atoka 13,214' – 14,014'; Morrow 14,014' – 15,564'

Additional Questions on C-108

VII.

1. **Proposed average and maximum daily rate and volume of fluids to be injected;**
   Average 15,000-20,000 BWPD, Max 25,000 BWPD

2. **Whether the system is open or closed;**
   Open System, Commercial SWD

3. **Proposed average and maximum injection pressure;**
   Average 1,500-2,500 PSI, Max 3,226 PSI

4. **Sources and an appropriate analysis of injection fluid and compatibility with the receiving formation if other than reinjected produced water; and,**
   Bone Spring, Delaware, and Wolfcamp produced water. No known incompatibility exists with these produced water types and the Devonian. Devonian formation is used as a disposal interval throughout the Delaware Basin for Wolfcamp, Bone Springs, and Delaware produced water. See attached water analysis from Bone Spring, Wolfcamp, and Delaware produced water.

5. **If injection is for disposal purposes into a zone not productive of oil or gas at or within one mile of the proposed well, attach a chemical analysis of the disposal zone formation water (may be measured or inferred from existing literature, studies, nearby wells, etc.).**
   See attached Lea County Devonian Water Samples

***VIII. Attach appropriate geologic data on the injection zone including appropriate lithologic detail, geologic name, thickness, and depth. Give the geologic name, and depth to bottom of all underground sources of drinking water (aquifers containing waters with total dissolved solids concentrations of 10,000 mg/l or less) overlying the proposed injection zone as well as any such sources known to be immediately underlying the injection interval.**

The proposed disposal interval is in the Devonian formation 16,129'-17,129'. Devonian is an impermeable organic Shale at the very top (15,889 ft, Woodford Shale) 100ft thick followed by permeable lime, dolomite, and small amount of shale 1000ft thick. There are no fresh water zones underlying the proposed injection zone. Usable water depth is from surface to +/- 100', the water source is older alluvium (Quaternary). All the fresh water wells in the area have an average depth to water of 300ft per State Engineer.

IX. Describe the proposed stimulation program, if any.

60,000 gallons 20% HCL acid job with packer

X. Attach appropriate logging and test data on the well

Mud log will be filed after the well has been drilled. All cased hole and open hole Logs will be filed following drilling operations.

XI. Attach a chemical analysis of fresh water from two or more fresh water wells (if available and producing) within one mile of any injection or disposal well showing location of wells and dates samples were taken.

Attached is a water sample taken from 32.231655, -103.475038

XII. Applicants for disposal wells must make an affirmative statement that they have examined available geologic and engineering data and find no evidence of open faults or any other hydrologic connection between the disposal zone and any underground sources of drinking water.

Delaware Energy, L.L.C. has reviewed and examined available geologic and engineering data in the area of interest for the Bronc Buster SWD #1 and have found no evidence of faults or other hydrologic connections between Devonian disposal zone and the underground sources of drinking water. Furthermore, there exist many impermeable intervals between the injection interval and the fresh ground water from the top of the Devonian Carbonate and the base of the ground water.

Mike McCurdy **Vice President** **5/8/2019**

_____ Title _____ Date _____

III. WELL DATA

(1) Lease name; Well No.; Location by Section, Township and Range; and footage location within the section.

Bronc Buster SWD #1, Sec. 16-T24S-R34E, 1,112' FNL & 498' FEL, UL A, Lea County, New Mexico

(2) Each casing string used with its size, setting depth, sacks of cement used, hole size, top of cement, and how such top was determined.

Casing Size	Setting Depth	Sacks of Cement	Hole Size	Top of Cement	Determined
13-3/8"	500'	500	17-1/2"	Surface	CIRC
9-5/8"	11,629'	2500	12-1/4"	Surface	CIRC
7-5/8"	11,429'-16,129'	650	8-1/2"	Liner Top	CIRC & CBL

(3) A description of the tubing to be used including its size, lining material, and setting depth.

5-1/2" BTC X 5-1/2" Flush Joint, Internally Fiber Glass Coated Tubing set 50 to 100ft above open hole

(4) The name, model, and setting depth of the packer used or a description of any other seal system or assembly used.

Weatherford Arrow Set 1X injection packer, nickel plated with on/off tool

B. The following must be submitted for each injection well covered by this application. All items must be addressed for the initial well. Responses for additional wells need be shown only when different. Information shown on schematics need not be repeated.

(1) The name of the injection formation and, if applicable, the field or pool name.

Devonian Formation

Pool Name: SWD (Devonian)

(2) The injection interval and whether it is perforated or open-hole.

16,129' to 17,129' (Open hole)

(3) State if the well was drilled for injection or, if not, the original purpose of the well.

Well is a planned new drill for SWD

(4) Give the depths of any other perforated intervals and detail on the sacks of cement or bridge plugs used to seal off such perforations.
None, well is a planned new drill

(5) Give the depth to and the name of the next higher and next lower oil or gas zone in the area of the well, if any.
Next Higher: Delaware 5,379' – 9,129'; Bone Springs 9,129' – 11,629'; Wolfcamp 11,629' – 12,964'; Strawn 12,964' – 13,214'; Atoka 13,214' – 14,014'; Morrow 14,014' – 15,564'

Next Lower: None

DISTRICT I
1625 N. French Dr., Hobbs, NM 88240
Phone (575) 393-6161 Fax: (575) 393-0720
DISTRICT II
811 S. First St., Artesia, NM 88210
Phone (575) 748-1283 Fax: (575) 748-9720
DISTRICT III
1000 Rio Brazos Rd., Aztec, NM 87410
Phone (505) 334-6178 Fax: (505) 334-6170
DISTRICT IV
1220 S. St. Francis Dr., Santa Fe, NM 87505
Phone (505) 476-3460 Fax: (505) 476-3462

State of New Mexico
Energy, Minerals and Natural Resources Department

OIL CONSERVATION DIVISION

1220 South St. Francis Dr.
Santa Fe, New Mexico 87505

Form C-102
Revised August 1, 2011

Submit one copy to appropriate District Office

☐ AMENDED REPORT

WELL LOCATION AND ACREAGE DEDICATION PLAT

API Number	Pool Code	Pool Name
	96101	SWD; DEVONIAN

Property Code	Property Name	Well Number
	BRONC BUSTER SWD	1

OGRID No.	Operator Name	Elevation
371195	DELAWARE ENERGY	3529'

Surface Location


UL or lot No.	Section	Township	Range	Lot Idn	Feet from the	North/South line	Feet from the	East/West line	County
A	16	24 S	34 E		1112	NORTH	498	EAST	LEA

Bottom Hole Location If Different From Surface

UL or lot No.	Section	Township	Range	Lot Idn	Feet from the	North/South line	Feet from the	East/West line	County

Dedicated Acres	Joint or Infill	Consolidation Code	Order No.

NO ALLOWABLE WILL BE ASSIGNED TO THIS COMPLETION UNTIL ALL INTERESTS HAVE BEEN CONSOLIDATED OR A NON-STANDARD UNIT HAS BEEN APPROVED BY THE DIVISION

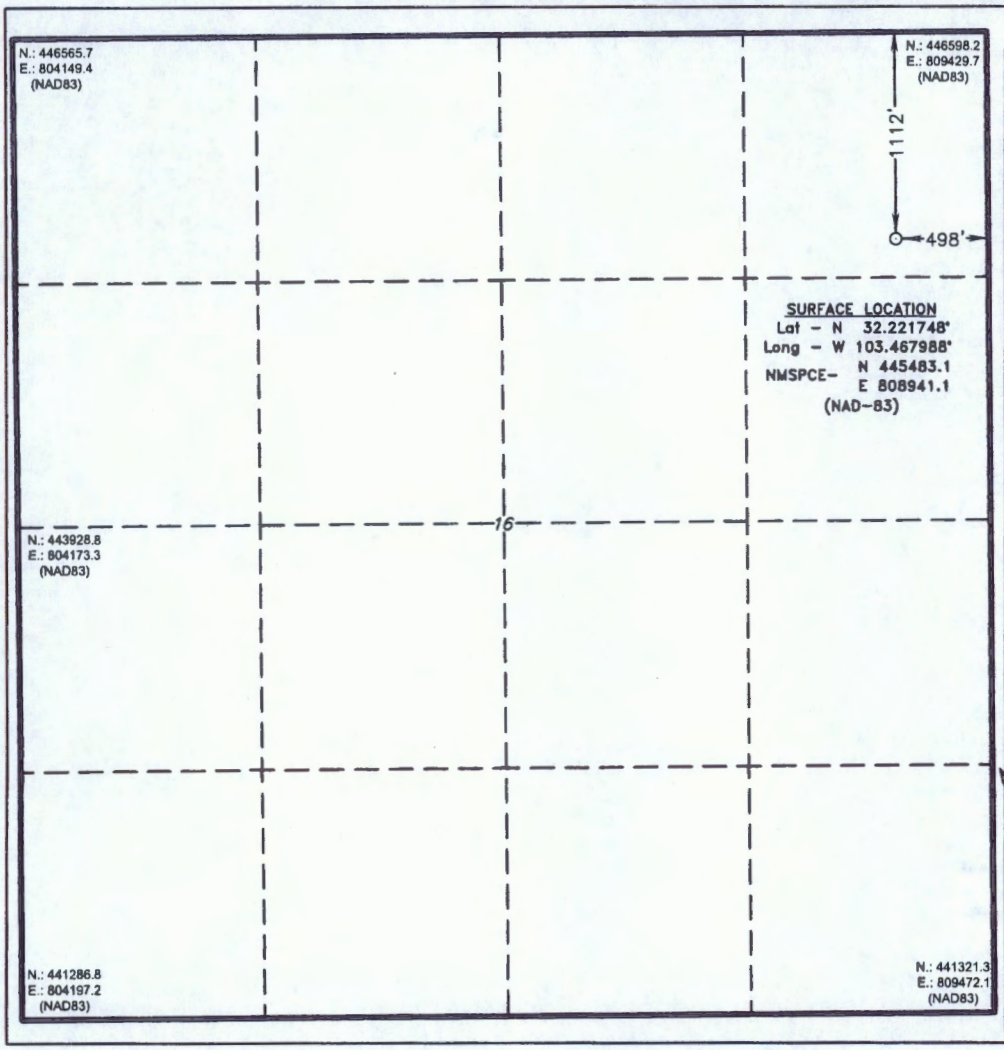

OPERATOR CERTIFICATION

I hereby certify that the information contained herein is true and complete to the best of my knowledge and belief, and that this organization either owns a working interest or unLEased mineral interest in the land including the proposed bottom hole location or has a right to drill this well at this location pursuant to a contract with an owner of such a mineral or working interest, or to a voluntary pooling agreement or a compulsory pooling order heretofore entered by the division.

Signature 5.9.19 Date

Sarah Presley
Printed Name

s.presley@delawareenergy.com
Email Address

SURVEYOR CERTIFICATION

I hereby certify that the well location shown on this plat was plotted from field notes of actual surveys made by me or under my supervison, and that the same is true and correct to the best of my belief.

FEBRUARY 26, 2019
Date Surveyed


Signature & Seal of Professional Surveyor

GARY L. JONES NEW MEXICO 7977 REGISTERED PROFESSIONAL LAND SURVEYOR

Certificate Number Gary L. Jones 7977
BASIN SURVEYS

0' 1000' 2000' 3000' 4000'
SCALE: 1" = 2000'
WO Num.: 34334

SECTION 16, TOWNSHIP 24 SOUTH, RANGE 34 EAST, N.M.P.M.,
LEA COUNTY, NEW MEXICO.

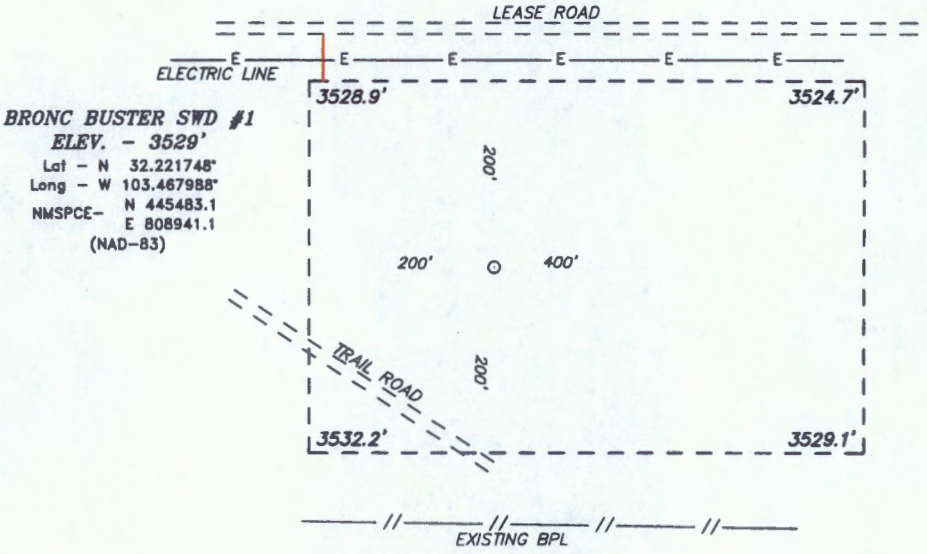

JAL, NM IS ±18 MILES TO THE SOUTHEAST OF LOCATION.

200 0 200 400 FEET

SCALE: 1" = 200'

DELAWARE ENERGY


REF: BRONC BUSTER SWD #1 / WELL PAD TOPO

THE BRONC BUSTER SWD #1 LOCATED 1112' FROM THE NORTH LINE AND 498' FROM THE EAST LINE OF SECTION 16, TOWNSHIP 24 SOUTH, RANGE 34 EAST. N.M.P.M., LEA COUNTY, NEW MEXICO.

basin surveys
focused on excellence in the oilfield
P.O. Box 1786
1120 N. West County Rd.
Hobbs, New Mexico 88241
(575) 393-7316 - Office
(575) 392-2206 - Fax
basinsurveys.com

W.O. Number: 34334	Drawn By: J GOAD	Date: 3-5-2019	Survey Date: 2-26-2019	Sheet 1 of 1 Sheets

SECTION 16, TOWNSHIP 24 SOUTH, RANGE 34 EAST, N.M.P.M.,
LEA COUNTY, NEW MEXICO.

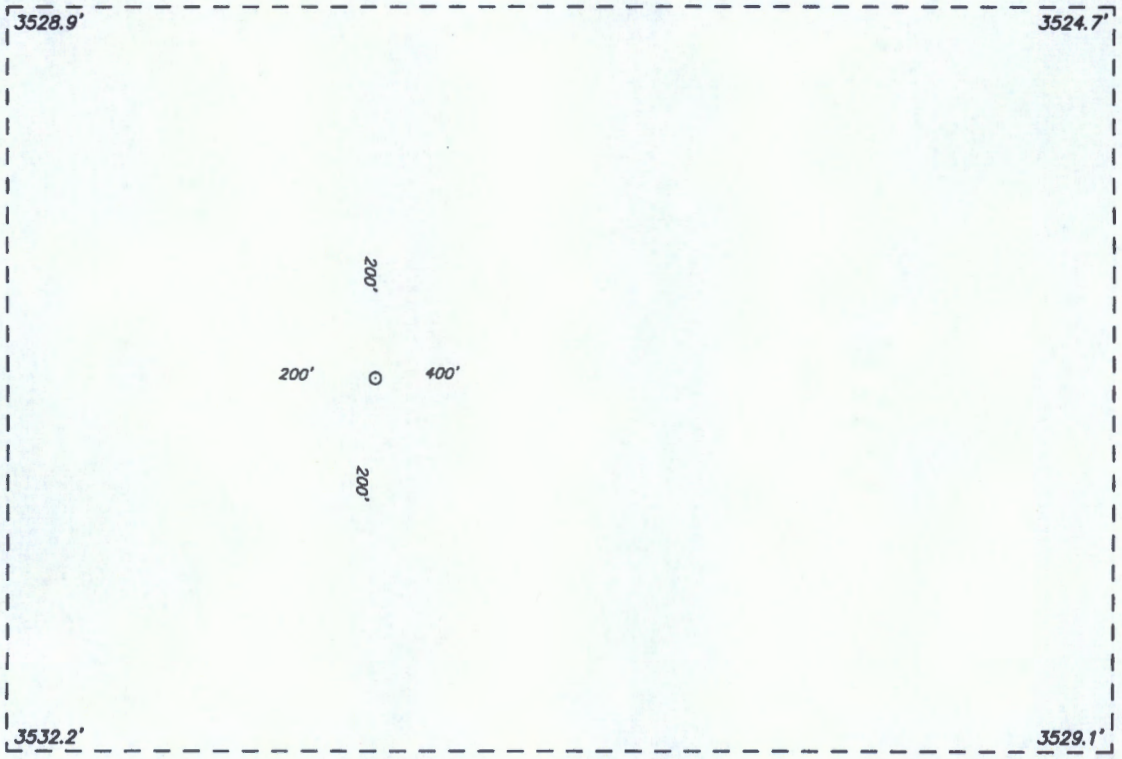

100 0 100 200 FEET

SCALE: 1" = 100'


DELAWARE ENERGY

REF: BRONC BUSTER SWD #1 / WELL PAD TOPO

THE BRONC BUSTER SWD #1 LOCATED 1112' FROM THE NORTH LINE AND 498' FROM THE EAST LINE OF SECTION 16, TOWNSHIP 24 SOUTH, RANGE 34 EAST. N.M.P.M., LEA COUNTY, NEW MEXICO.

basin surveys
focused on excellence in the oilfield
P.O. Box 1786
1120 N. West County Rd.
Hobbs, New Mexico 88241
(575) 393-7316 - Office
(575) 392-2206 - Fax
basinsurveys.com

W.O. Number: 34334	Drawn By: J GOAD	Date: 3-5-2019	Survey Date: 2-26-2019	Sheet 1 of 1 Sheets

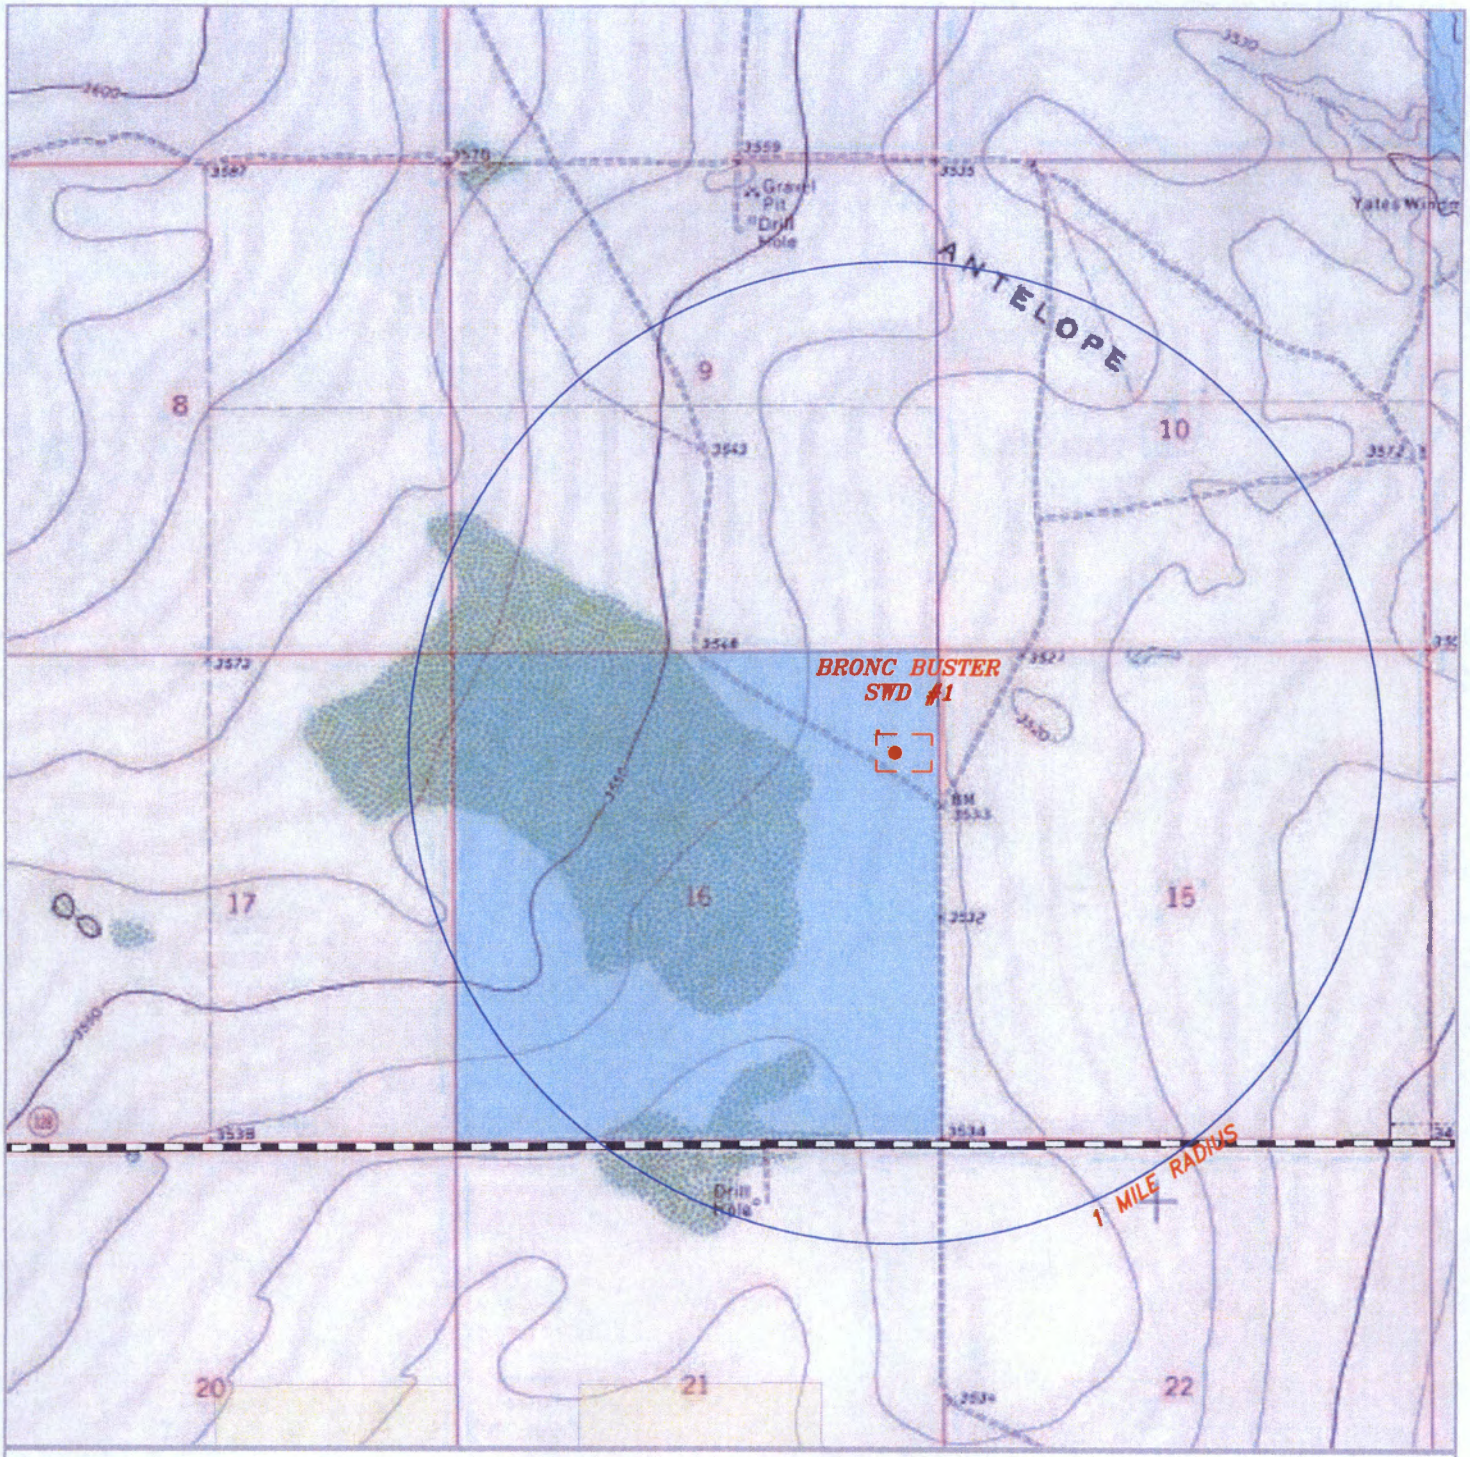

BRONC BUSTER SWD #1

Located 1112' FNL and 498' FEL
Section 16, Township 24 South, Range 34 East,
N.M.P.M., Lea County, New Mexico.

basin surveys
focused on excellence in the oilfield

P.O. Box 1786
1120 N. West County Rd.
Hobbs, New Mexico 88241
(575) 393-7316 - Office
(575) 392-2206 - Fax
basinsurveys.com

0' 1000' 2000' 3000' 4000'
SCALE: 1" = 2000'


W.O. Number: JG 34334

Survey Date: 2-26-2019

YELLOW TINT - USA LAND
BLUE TINT - STATE LAND
NATURAL COLOR - FEE LAND

N

DELAWARE ENERGY

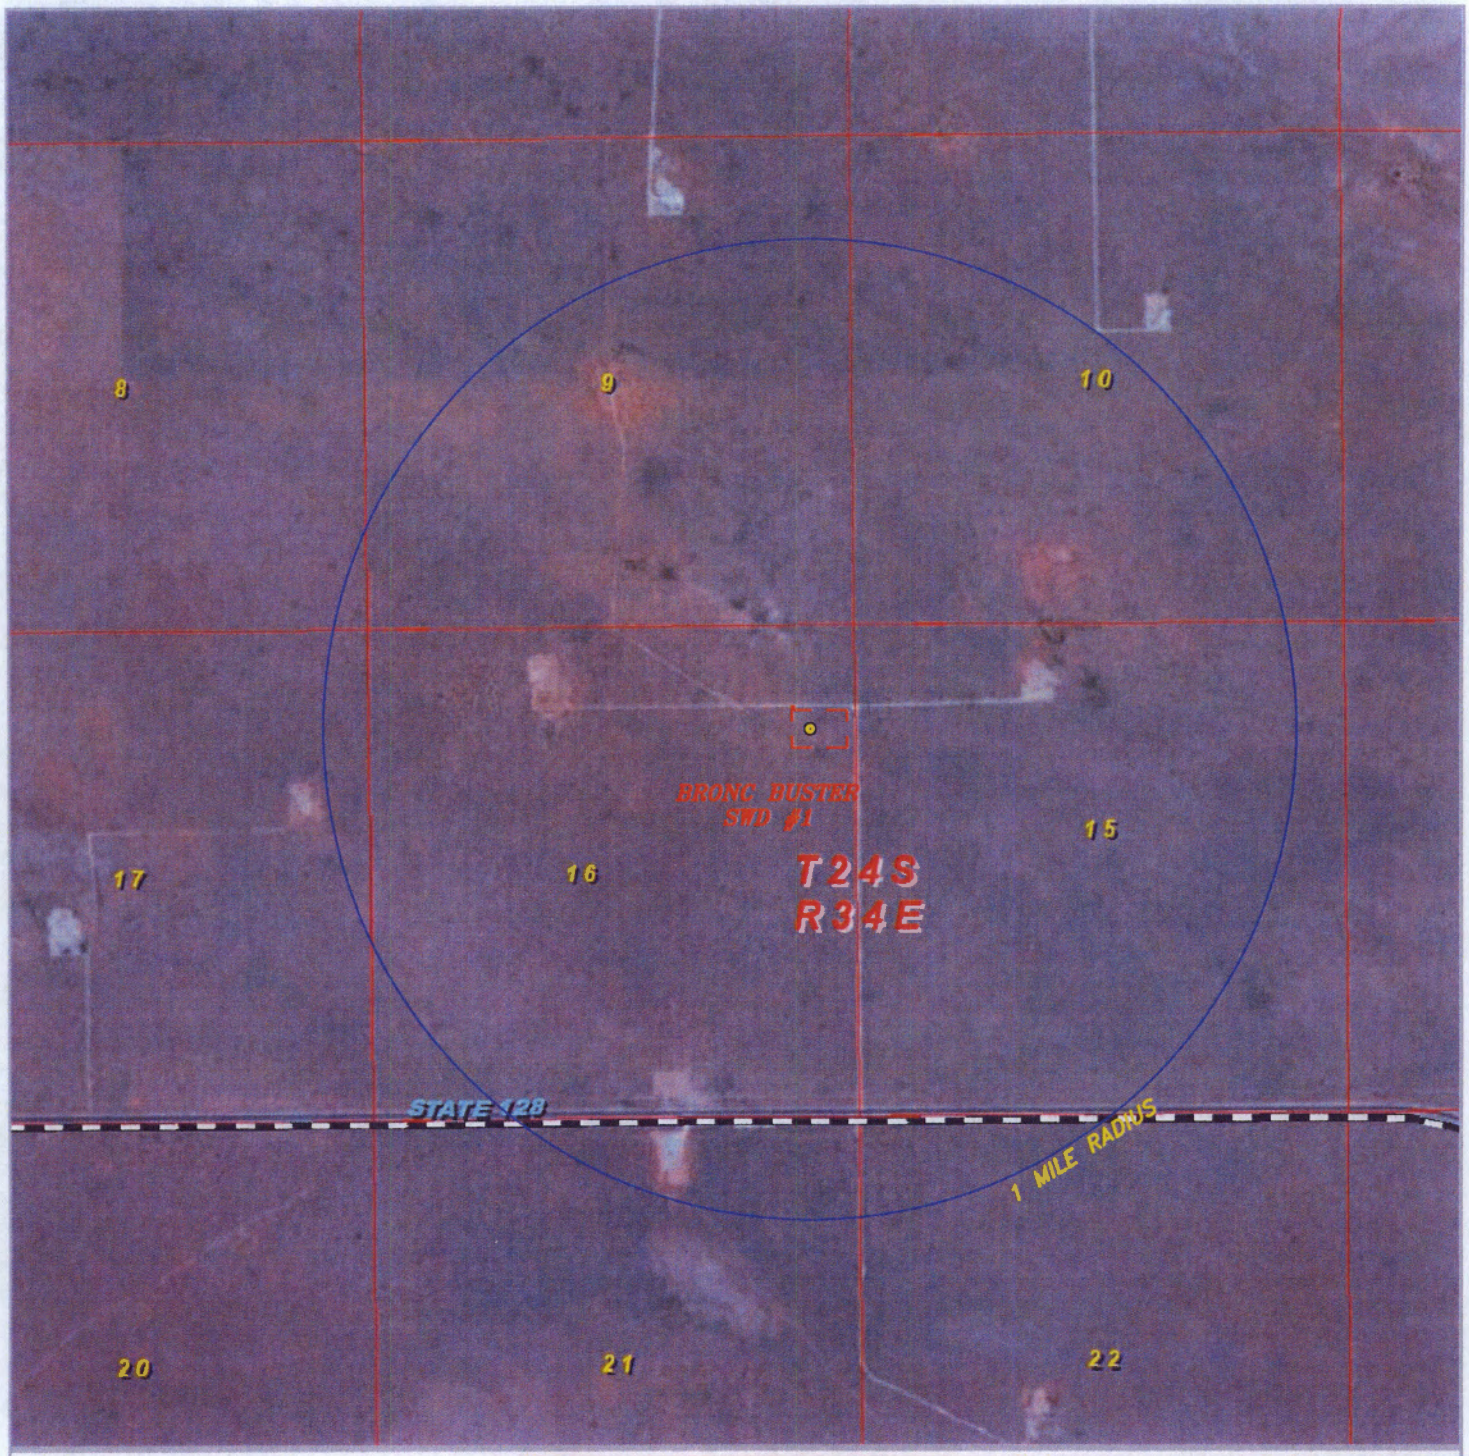

BRONC BUSTER SWD #1

Located 1112' FNL and 498' FEL
Section 16, Township 24 South, Range 34 East,
N.M.P.M., Lea County, New Mexico.

Basin Surveys
focused on excellence in the oilfield
P.O. Box 1786
1120 N. West County Rd.
Hobbs, New Mexico 88241
(575) 393-7316 - Office
(575) 392-2206 - Fax
basinsurveys.com

0' 1000' 2000' 3000' 4000'
SCALE: 1" = 2000'


W.O. Number: JG 34334

Survey Date: 2-26-2019

YELLOW TINT - USA LAND
BLUE TINT - STATE LAND
NATURAL COLOR - FEE LAND

N

DELAWARE ENERGY

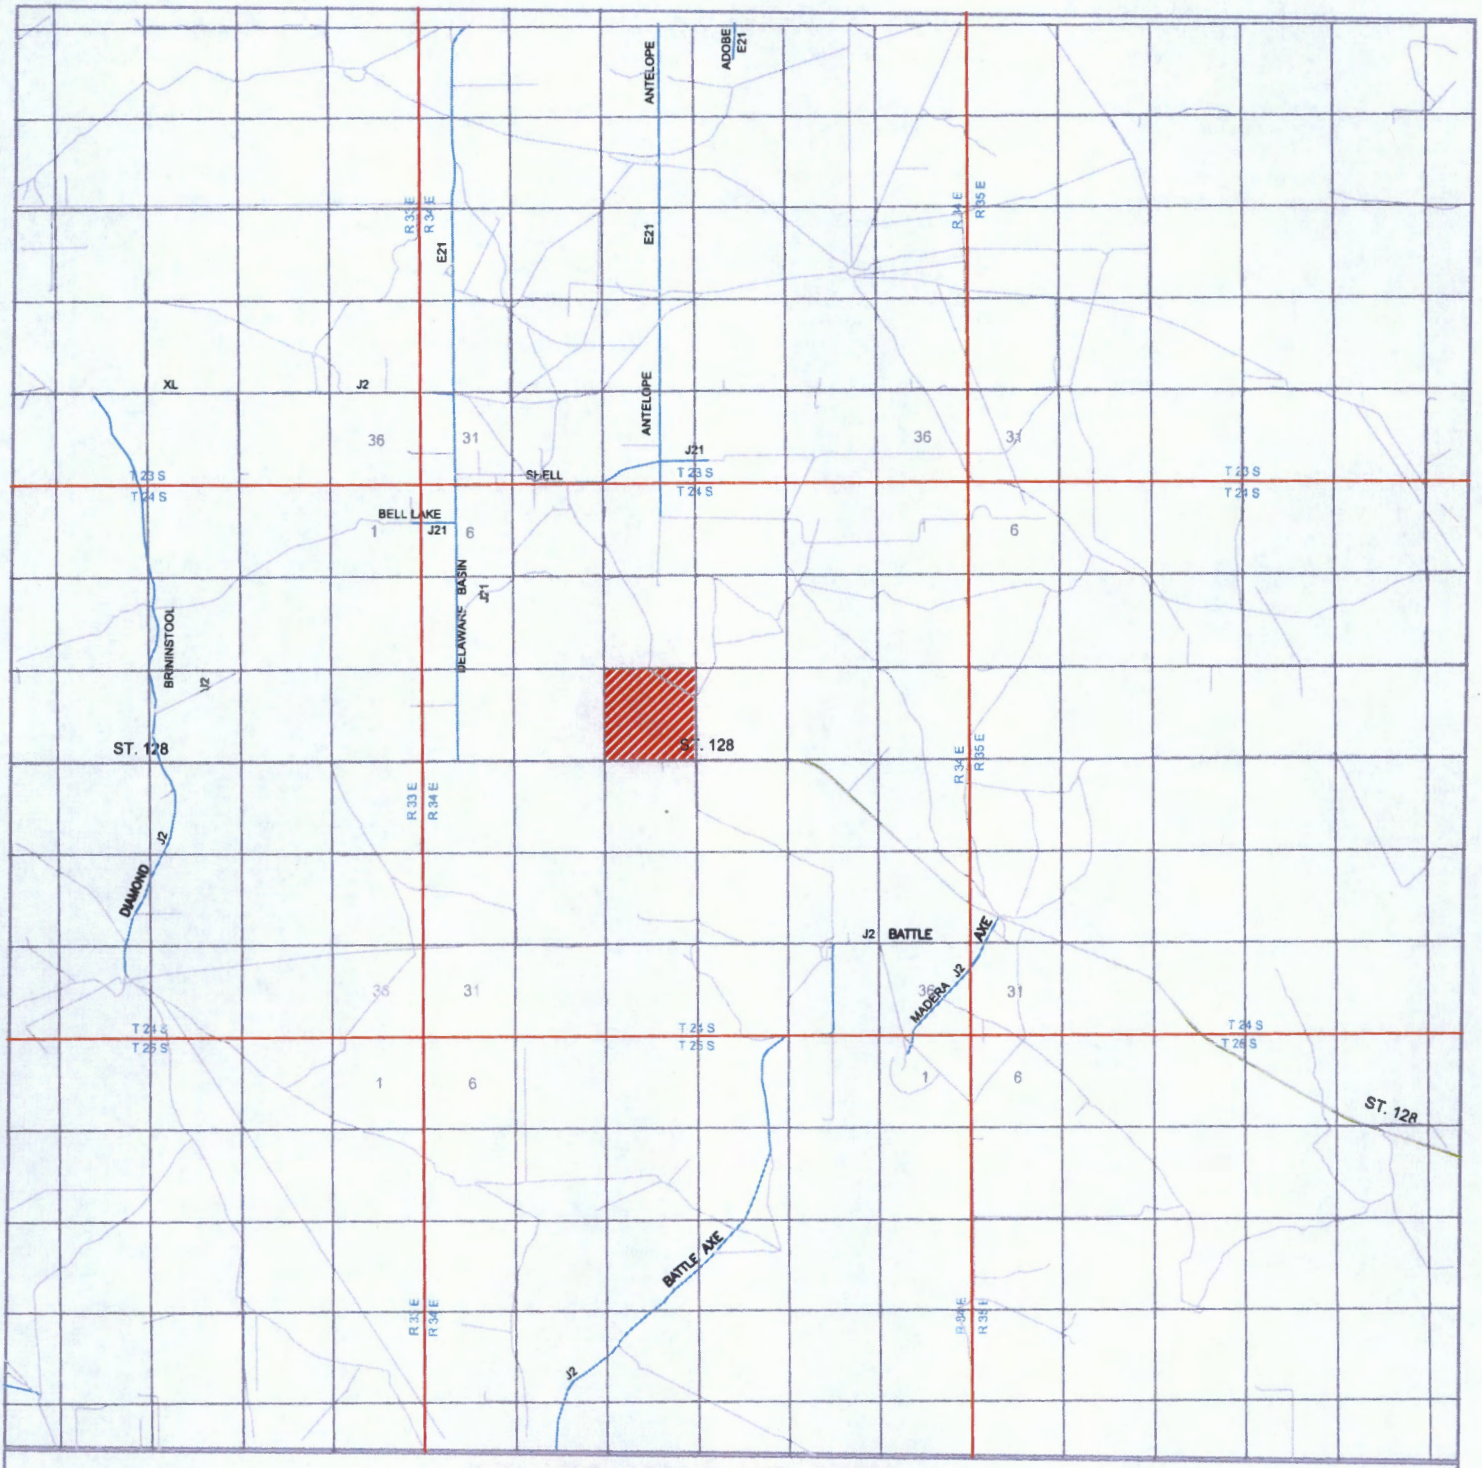

BRONC BUSTER SWD #1

Located 1112' FNL and 498' FEL
Section 16, Township 24 South, Range 34 East,
N.M.P.M., Lea County, New Mexico.

basin surveys
focused on excellence in the oilfield

P.O. Box 1786
1120 N. West County Rd.
Hobbs, New Mexico 88241
(575) 393-7316 - Office
(575) 392-2206 - Fax
basinsurveys.com

0' 1000' 2000' 3000' 4000'
SCALE: 1" = 2000'

W.O. Number: JG 34334

Survey Date: 2-26-2019


YELLOW TINT - USA LAND
BLUE TINT - STATE LAND
NATURAL COLOR - FEE LAND

N

DELAWARE ENERGY

SECTION 16, TOWNSHIP 24 SOUTH, RANGE 34 EAST, N.M.P.M.,

LEA COUNTY, NEW MEXICO.

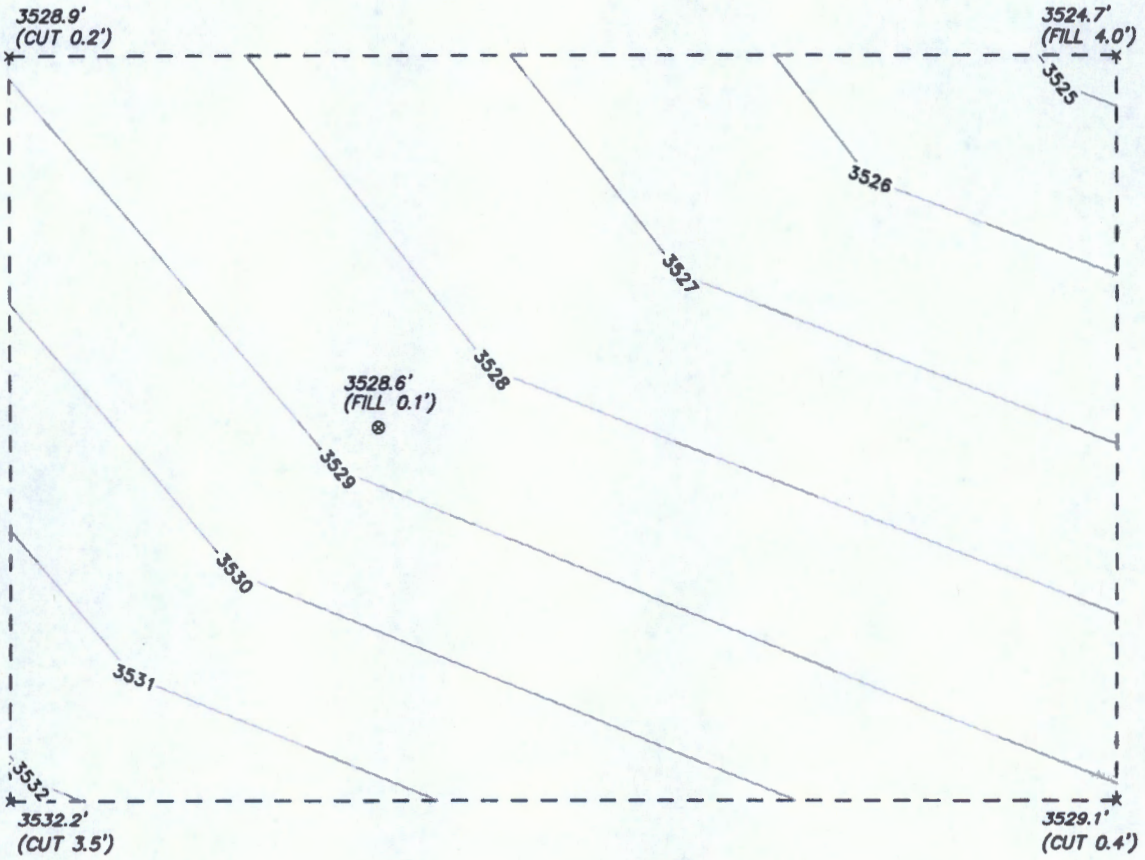

100 0 100 200 FEET

SCALE: 1" = 100'

DELAWARE ENERGY

REF: BRONC BUSTER SWD #1 / CUT & FILL

THE BRONC BUSTER SWD #1 LOCATED 1112' FROM THE NORTH LINE AND 498' FROM THE EAST LINE OF SECTION 16, TOWNSHIP 24 SOUTH, RANGE 34 EAST. N.M.P.M., LEA COUNTY, NEW MEXICO.

basin surveys
focused on excellence in the oilfield
P.O. Box 1786
1120 N. West County Rd.
Hobbs, New Mexico 88241
(575) 393-7316 - Office
(575) 392-2206 - Fax
basinsurveys.com

W.O. Number: 34334	Drawn By: J GOAD	Date: 3-5-2019	Survey Date: 2-26-2019	Sheet 1 of 1 Sheets

Water Analysis - Disposal Zone – DEVONIAN

NM WAIDS DATA				
S-T-R	*FIELD*	*FORMATION*	*TDS*	*CHLRD*
24-23S-29E	REMUDA	DEVONIAN	64582	37500
24-23S-29E	REMUDA	DEVONIAN	56922	29000
06-23S-34E	BELL LAKE NORTH	DEVONIAN	71078	42200
34-23S-34E	ANTELOPE RIDGE	DEVONIAN	80187	47900

Water Analysis - Source Zone – BONE SPRING

BioTech inc.

Laboratory Analysis

Requested by: T. Ratliff

Endurance

Jazzmaster 17 State #4H

Sample Date: 1/31/2014

Lea Co, NM

Water Analysis Measurements

				Cations (+)	mg/L	Anions (-)	mg/L
Oxygen (mg/L)	1.00	Oil in Water (ppm)	n/a	Barium (Ba+)	0	Carbonate (CO_3)	0
Carbon Dioxide (mg/L)	600.16	Specific Gravity	1.150	Calcium (Ca+)	16,440	Bicarbonate (HCO_3)	16.60
Hydrogen Sulfide (mg/L)	0.0	Total Dissolved Solids (TDS)		Magnesium (Mg+)	360	Chloride (mg/L)	158,320
pH	5.7	(mg/L)	180,469	Sodium ($Na+$)	54,270	Sulfate (SO_4)	319
Temperature °F	73	Total Hardness (mg/L)	18,000	Iron (Fe+)	3.00		
				Manganese (Mn+)	0.07		

Water Analysis - Source Zone – DELAWARE

Martin Water Laboratories, Inc.

RESULT OF WATER ANALYSES

LABORATORY NO 99293

SAMPLE RECEIVED 9-16-92

RESULTS REPORTED 9-18-92

TO Mr. Joe Sevill
P. O. Box 31810, Midland, TX 79710

COMPANY Meridian Oil Company LEASE Dagger Lake #1

FIELD OR POOL Wildcat

SECTION ___ BLOCK ___ SURVEY ___ COUNTY Lea STATE NM

SOURCE OF SAMPLE AND DATE TAKEN:

NO 1 Recovered water - taken from Dagger Lake #1, 9-9-92

NO 2

NO 3

NO 4

REMARKS Delaware

CHEMICAL AND PHYSICAL PROPERTIES

	NO. 1	NO. 2	NO. 3	NO. 4
	1.1462			
	6.26			
	146			
	50,500			
	18,000			
	1,315			
	68,483			
	947			
	140,618			
	90.0			
	229,531			
	0.0			
	0.053			
Total Dissolved Solids @ 180°C	184,361			

ENDURA PRODUCTS CORP.

P.O. Box 3394, Midland, Texas 79702
Phone (432) 684-4233 Fax (432) 684-4277

Water Analysis

Code 214849

Client Information		Sample Information	
Delaware Energy		**Lease/Well:**	Brone Buster/SWD
County:	Lea		
		Sample Point:	Stock Tank
		Date Sampled:	04/17/2019
Rep:	Derrick Boutwell	**Date Reported:**	04/22/2019

Results

Cations

Ion	Concentration(mg/L)
Barium (as Ba)	0
Calcium (as Ca)	18
Iron (as Fe)	0
Sodium (as Na)	88
Magnesium (as Mg)	16

Anions

Ion	Concentration(mg/L)
Chlorides (as Cl)	88
Sulfate (as SO4)	92
Carbonate (as CO3)	0
Bicarbonates (as HCO3)	49
Sulfide (as S2-)	0

Other Measurements

Measurement	Value
pH	7.28
SG	0.999
Turbidity	8
CO_2	
Total Dissolved Solids	351.000

Scaling Indices

Temp(F)	$CaCO_3$	$CaSO_4*2H_2O$	$CaSO_4$	$BaSO_4$
80	-1.1994	0.0000	0.0000	-27.4574
120	-0.8979	0.0000	0.0000	-27.6630
160	-0.5753	0.0000	0.0000	-27.7681
200	-0.2826	0.0000	0.0000	-27.8129
250	-0.0071	0.0000	0.0000	-27.8412

Low = < 0.200, Moderate = 0.200-0.999, High = > 1.00

Comments

Coordinates 32.231655-103.475038.


DELAWARE ENERGY SERVICES

Bronc Buster SWD # 1

API # PENDING
1,112' FNL & 498' FEL, Sec. 16, T24S, R34E, UL "A"
LEA COUNTY, NEW MEXICO

PROPOSED WELLBORE

ELEVATION:
GL: 3,529'

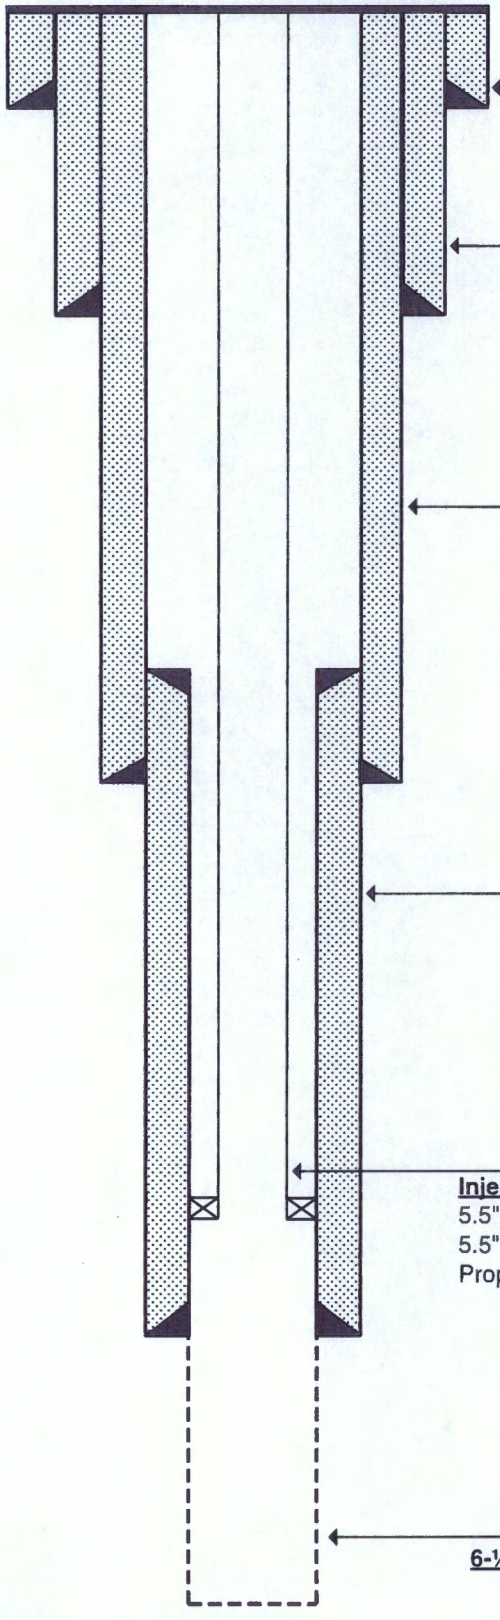

120'

20" Conductor @ 120'

17-½" Hole:
13-3/8", 54.5# J-55 BTC @ 500'
500 sx cmt, will circulate to surface

500'

12-¼" Hole:
9-5/8" 47#, L-80, BTC to 11,629'
2,500 sx cmt, will circulate to surface, 75% excess

11,629'


8-½" Hole:
7-5/8" 39#, P-110, UFJ, 11,429' to 16,129'
(Baker ZXP Liner Hanger) Drift ID 6.5"
650 sx cmt, will circulate to liner top, 50% excess

Injection String & Packer:
5.5" FG Casing to 11,429' (20#/ft, P-110, BTC)
5.5" FG Casing 11,429' – 16,129' (20#/ft, P-110, Flush joi
Proposed packer @ 16,079' Weatherford Arrow Set 1X

16,129'

6-½" Open Hole

17,129' Total Depth

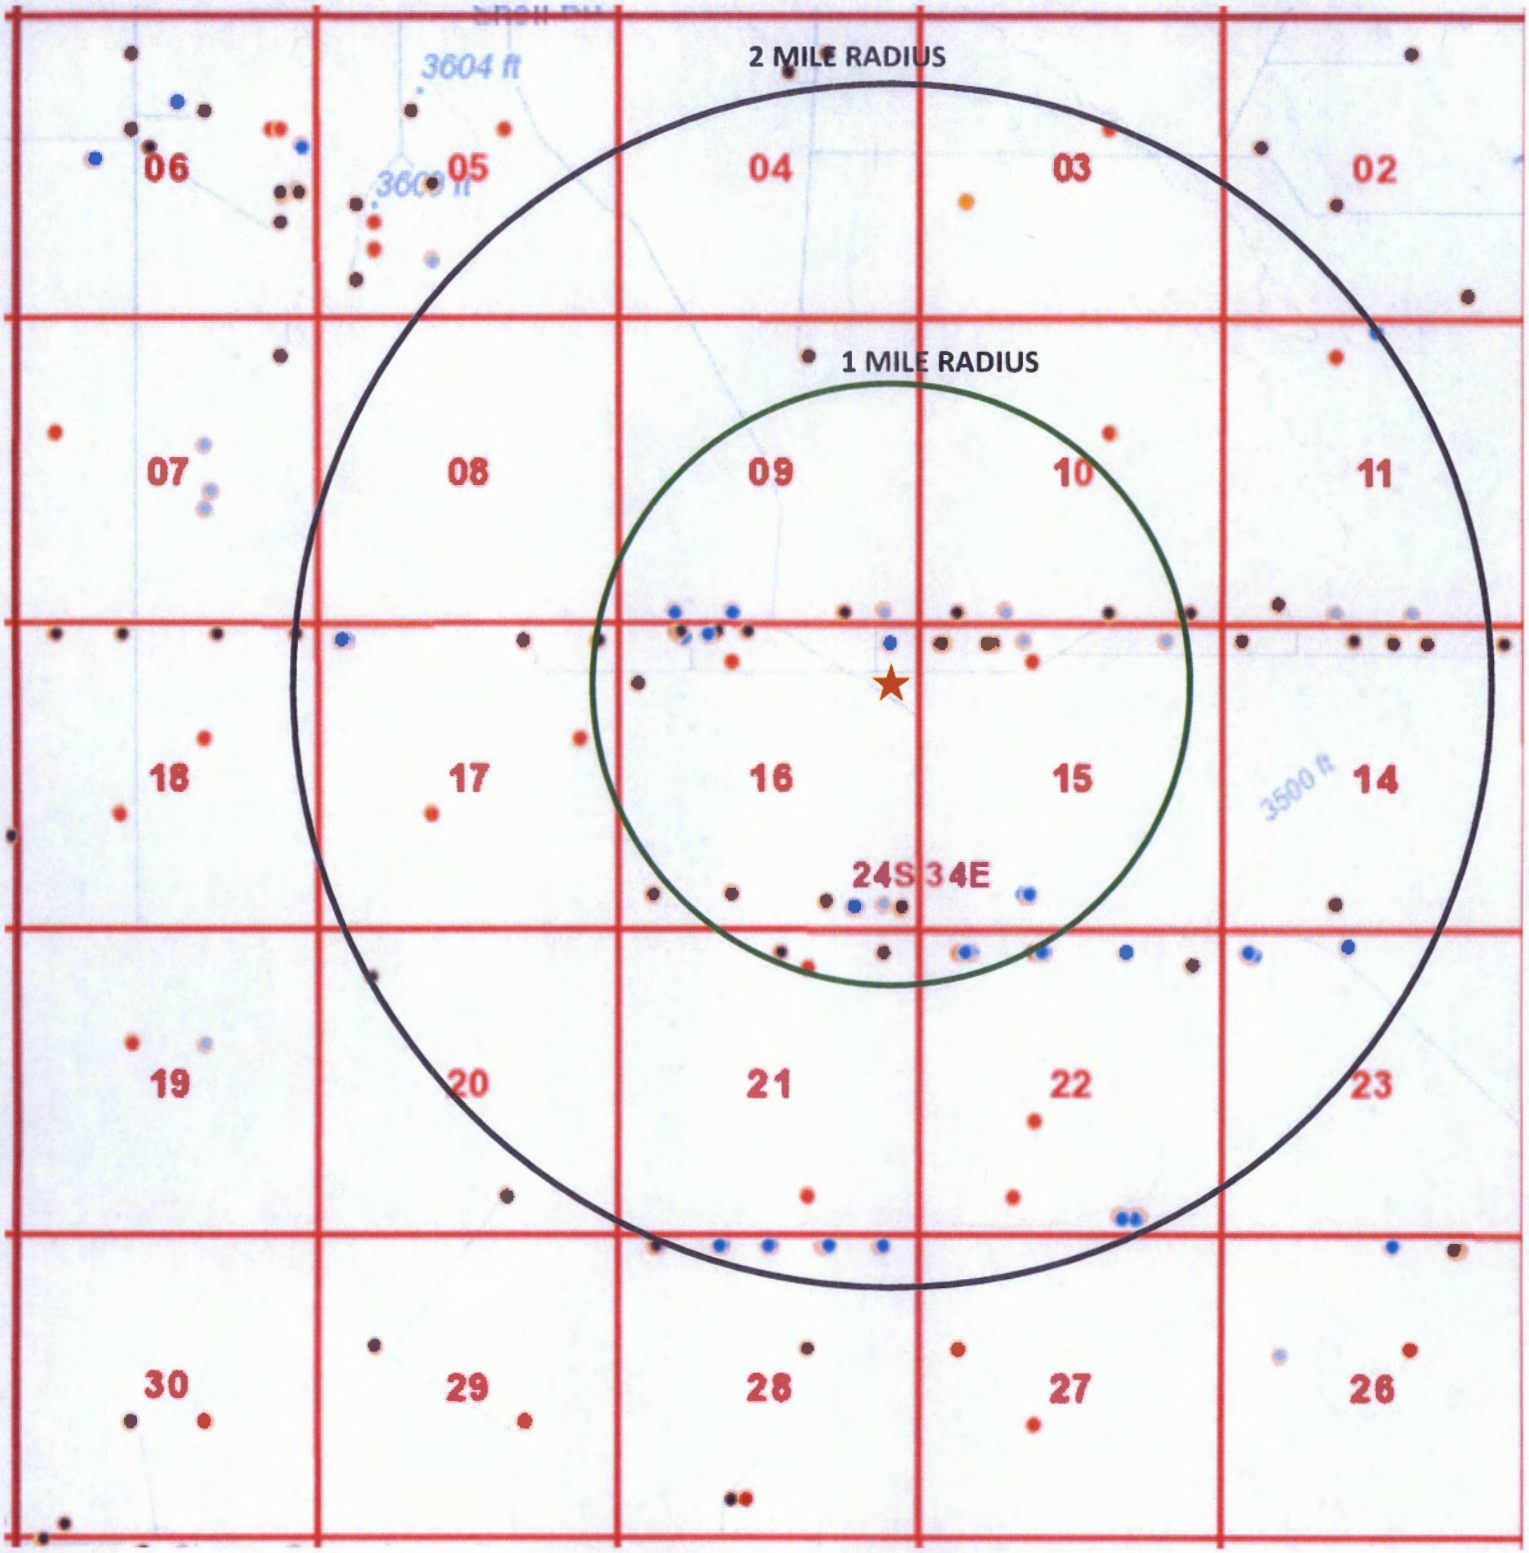


WELLS – ONE MILE RADIUS

NO WELLS PENETRATE THE DEVONIAN FORMATION IN THE AOR

SECTION 16-T24S-R34E

Bronc Buster SWD #1
(Proposed Location)
Delaware Energy, LLC

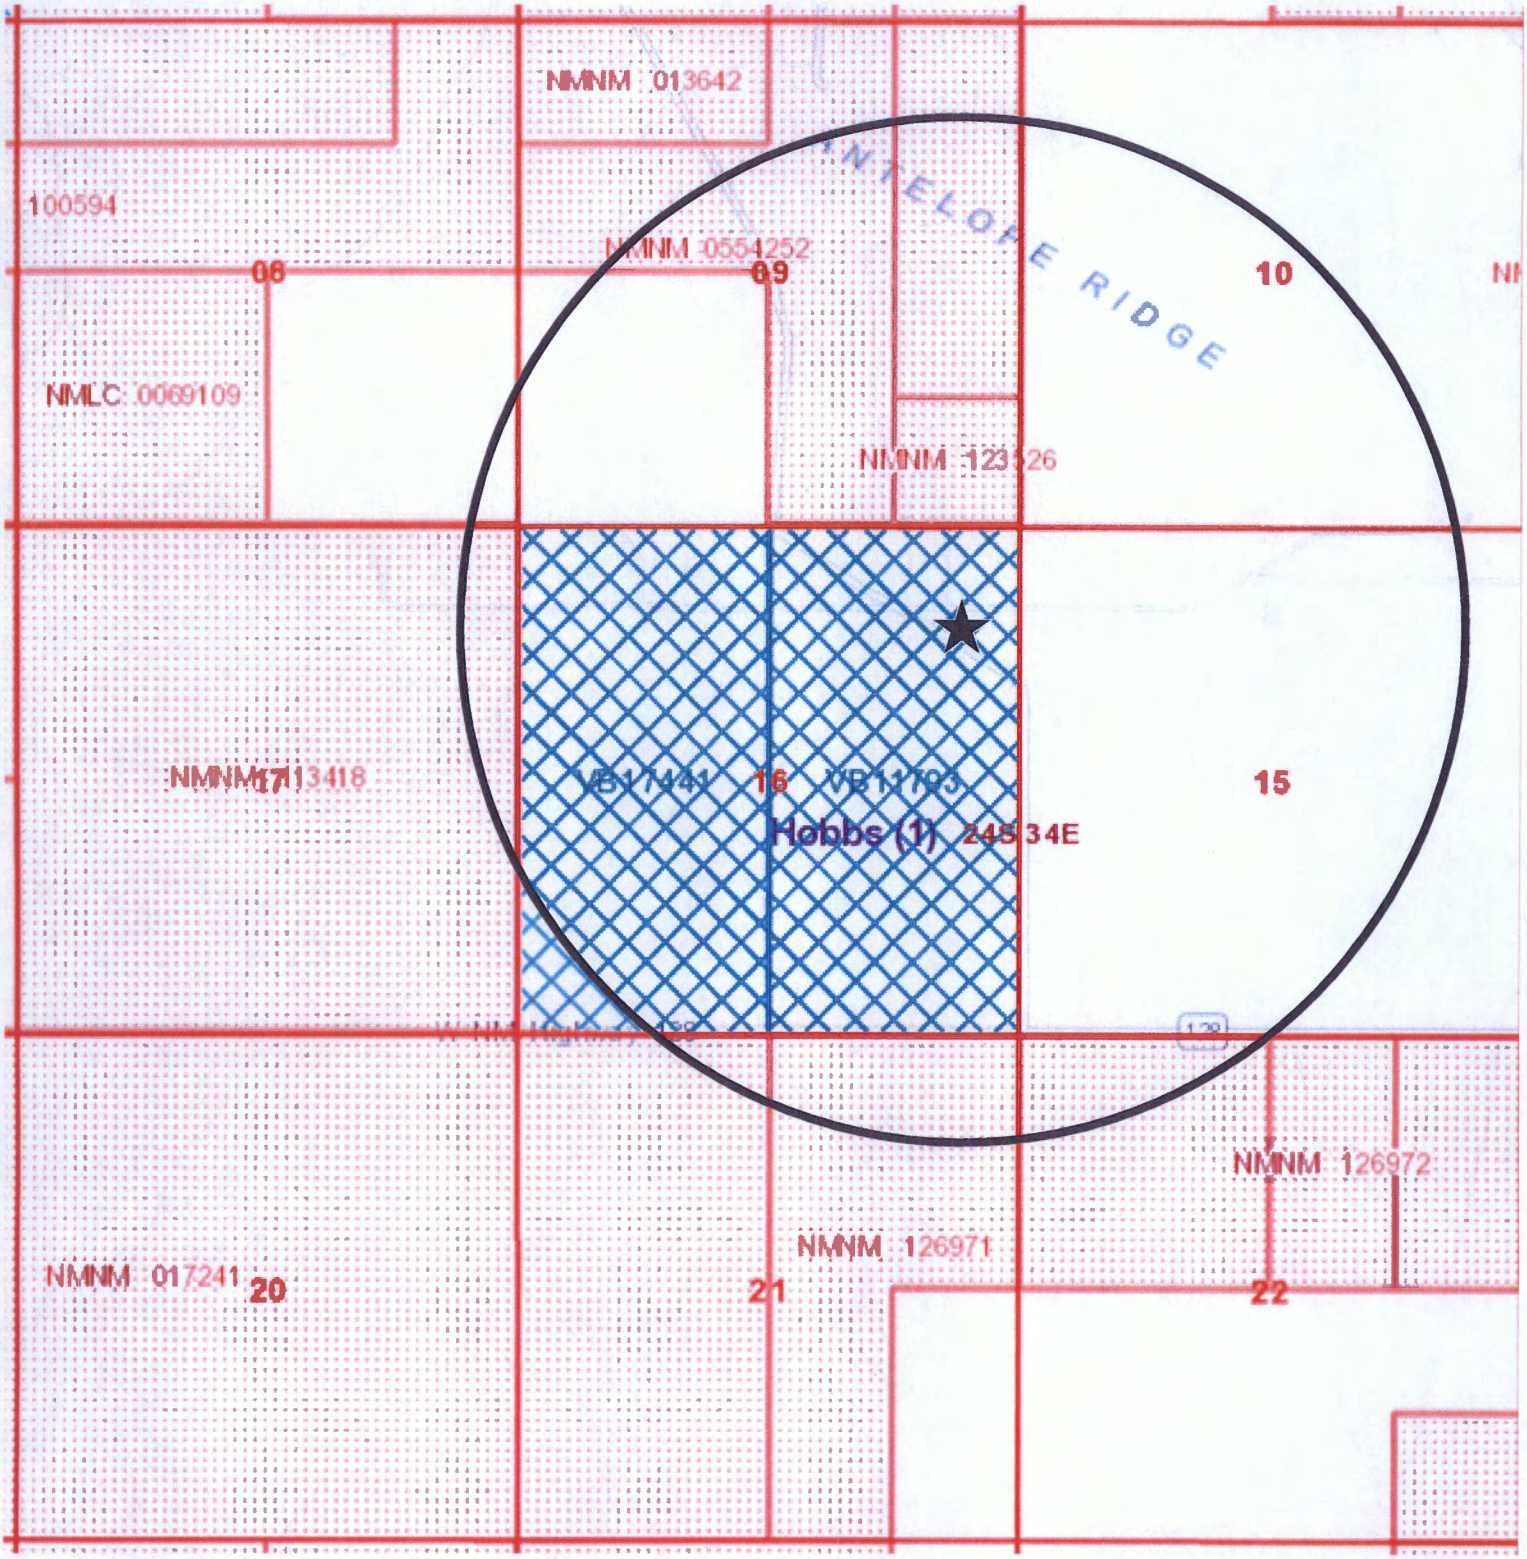

LEASES – ONE MILE RADIUS

★ **Bronc Buster SWD #1**
Sec. 16-T24S-R34E
Lea Co. NM

Bronc Buster SWD #1

LEASES – ONE MILE RADIUS

Section 8, T24S-R34E

Fee

- **Kaiser Francis Oil Company**
  6733 South Yale Ave.
  Tulsa, OK 74136

- **Legion Petroleum, LLC**
  P.O.Box 5443
  Austin, TX 78763

- **Ozark Royalty Co. LLC**
  P.O.Box 11247
  Memphis, TN 38111

- **Oak Valley**
  4000 N Big Spring, Ste 310
  Midland, TX 79705

- **Mavros**
  4000 N Big Spring, Ste 310
  Midland, TX 79705

- **Crump Energy Partners II**
  4000 N Big Spring, Ste 310
  Midland, TX 79705

- **C E P Minerals**
  4000 N Big Spring, Ste 310
  Midland, TX 79705

- **Good News Minerals, LLC**
  4000 N Big Spring, Ste 310
  Midland, TX 79705

- **Arrakis Holdings, LLC**
  1202 Cherrywood Ct.
  Allen, TX 75002

Section 9, T24S-R34E

Federal Lease

- **COG Operating, LLC**
  600 W. Illinois
  Midland, TX 79701

Federal Lease (NMNM 013642)

- **COG Operating, LLC (Lessee)**
  600 W. Illinois
  Midland, TX 79701

Federal Lease (NMNM 123526)

- **EOG Y Resources, Inc (Lessee)**
  104 S. 4TH Street
  Artesia, NM 88210

- **EOG A Resources, Inc (Lessee)**
  104 S. 4TH Street
  Artesia, NM 88210

- **EOG M Resources, Inc (Lessee)**
  104 S. 4TH Street
  Artesia, NM 88210

- **Oxy Y-1 Company (Lessee)**
  PO Box 27570
  Houston, TX 77227-7570

- **Tap Rock Operating, LLC**
  602 Park Point Dr. Suite 200
  Golden, CO 80401

- **Advance Energy Partners, LLC**
  11490 Westheimer Road, Ste 950
  Houston, TX 77077

- **Matador Resources Company**
  5400 LBJ Freeway, Ste 1500
  Dallas, TX 75240

- **Bureau of Land Management**
  620 E. Greene Street
  Carlsbad, NM 88220

Section 10, T24S-R34E

Fee

- **COG Operating, LLC**
  600 W. Illinois
  Midland, TX 79701

- **Sandra Lee Browman Powers**
  92-182 Aliluii Drive #13036
  Kapolei, HI 96707

- **Diamondback Energy, Inc.**
  500 West Texas Ave, Suite 1200
  Midland, TX 79701

- **Jetstream Oil & Gas Partners, LP**
  105 Nursery Lane, Ste 220
  Fort Worth, TX 76114

Section 15, T24S-R34E

Fee

- **Marathon Oil Permian, LLC**
  306 W Wall St.
  Midland, TX 79701

- **Jetstream Oil & Gas Partners, LP**
  105 Nursery Lane, Ste 220
  Fort Worth, TX 76114

- **Russell T. Clayton & Ginger Clayton**
  10390 N. Naskapi Point
  Dunnellon, FL 34434

- **Uplift Energy, LLC**
  P.O.Box 1738
  Lubbock, TX 79408

- **McMullen Minerals, LLC**
  2821 West 7th Street, Ste 515
  Fort Worth, TX 76107

- **Pegasus Resources, LLC**
  P.O.Box 470698
  Fort Worth, TX 76147

- **Alpha Permian Resources, LLC**
  P.O. Box 10701
  Midland, TX 79702

- **BriLi, LLC**
  2135 Sedona Hills Parkway
  Las Cruces, NM 88011

- **Tap Rock Operating, LLC**
  602 Park Point Dr. Suite 200
  Golden, CO 80401

- **Bergfeld Land & Minerals Group, LLC**
  305 S. Broadway Ave #304
  Tyler, TX 75702-7394

Section 16, T24S-R34E

State Lease

- **EOG Resources, Inc**
  5509 Champions Dr.
  Midland, TX 79706

- **Centennial Resource Production, LLC**
  1001 17th St. Suite 1800
  Denver, CO 80202

Section 17, T24S-R34E

Federal Lease

- **Chevron Midcontinent, LP**
  6301 Deauville Blvd.
  Midland, TX 79706

- **Bureau of Land Management**
  620 E. Greene Street
  Carlsbad, NM 88220

Section 21, T24S-R34E

Federal Lease

- **Centennial Resource Production, LLC**
  1001 17th St. Suite 1800
  Denver, CO 80202

Federal Lease (NMNM 017241)

- **EOG Resources, Inc**
  PO Box 4362
  Houston, TX 77210-4362

- **Bureau of Land Management**
  620 E. Greene Street
  Carlsbad, NM 88220

Section 22, T24S-R34E

Federal Lease

- **Centennial Resource Production, LLC**
  1001 17th St. Suite 1800
  Denver, CO 80202

- **Bureau of Land Management**
  620 E. Greene Street
  Carlsbad, NM 88220

Bronc Buster SWD #1
Location: 1112' FNL & 498' FEL
Sec. 16, T-24-S, R-34-E

Estimated Pre-Drill Formation Tops

Top of Salt	1,179'
Base Salt	5,329'
Delaware Mountain Group	5,379'
Bone Spring/Abo	9,129'
Wolfcamp	11,629'
Strawn	12,964'
Atoka	13,214'
Morrow	14,014'
Barnett	15,314'
Mississippian	15,564'
Woodford	15,889'
Devonian	16,129'

Statement Regarding Seismicity and Well Location (Bronc Buster State SWD #1)


Historically, the area near the proposed Bronc Buster State SWD #1 has seen only minor seismic activity. There has been one seismic event (as per public data available on the USGS database) close to this location. The closest event was 3.2 miles NNE of the location on December 4, 1984 and measured 2.9.

Delaware Energy does not own 2D or 3D seismic data near the proposed SWD location therefore the fault interpretations are based on data obtained from the USGS New Mexico Faults Database (2005) and other published data. Based on these sources the closest fault would be approximately 2.3 miles east of the location. A recent technical paper written by Snee and Zoback, "State of Stress in the Permian Basin, Texas and New Mexico: Implications for induced seismicity", was published in the February 2018 edition of The Leading Edge. The study evaluates the strike-slip probability of known faults using FSP analysis. The study predicts that the N-S trending fault east of the location (green) should have a very low probability of being critically stressed resulting in an induced seismicity event. Any W-E trending faults (orange) would have a higher probability of being critically stressed, resulting in potential slip, due to the relationship of the strike of the fault and the regional Shmax orientation (approx. N 75 deg E) in the area. The exact position of this fault relative to the proposed location, and depth of the target formation, is unknown. Risk of contact with the fault should be evaluated and modeled prior to drilling the well. It is uncertain whether the nearby seismic activity was associated with this fault, or another fault not documented in the public domain. Potential contact with the fault should be reduced due to the distance of the proposed SWD well from the fault (2.3 miles).

The proposed Bronc Buster State SWD #1 is located well away from the nearest active Devonian SWD (see map below). The closest SWD well is 1.6 miles to the northwest in the Delaware formation. The Bronc Buster State SWD #1 is targeted for the Devonian and should not affect the Delaware activity. The well should meet current OCD and Industry recommended practices.


Kevin J. Schepel
Petrophysical Advisor
kevin.schepel@att.net
214-212-6540

Well Activity, Faulting, and Closest SWD

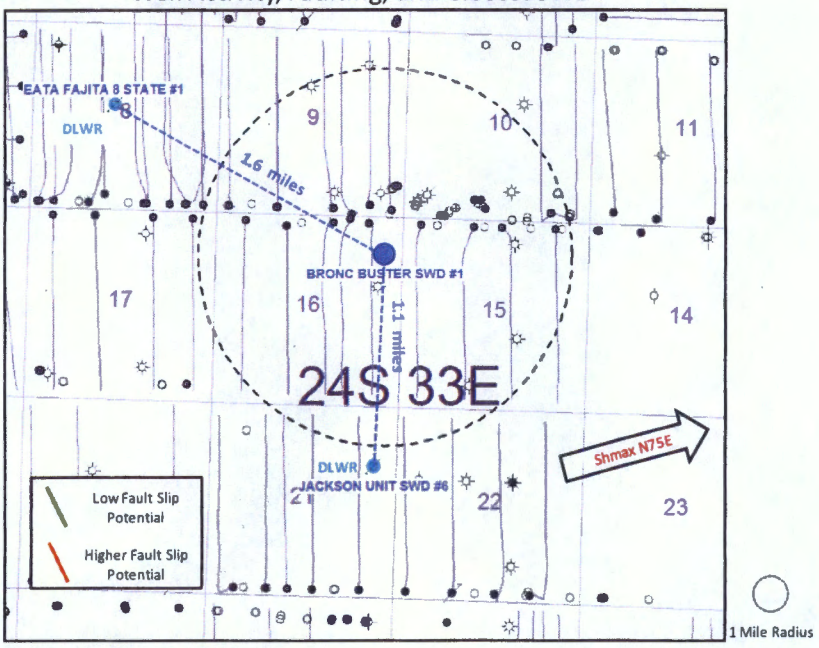

Modeled After Snee and Zoback (Febuary 2018)

Proximity to Historic Earthquake Activity and Faults

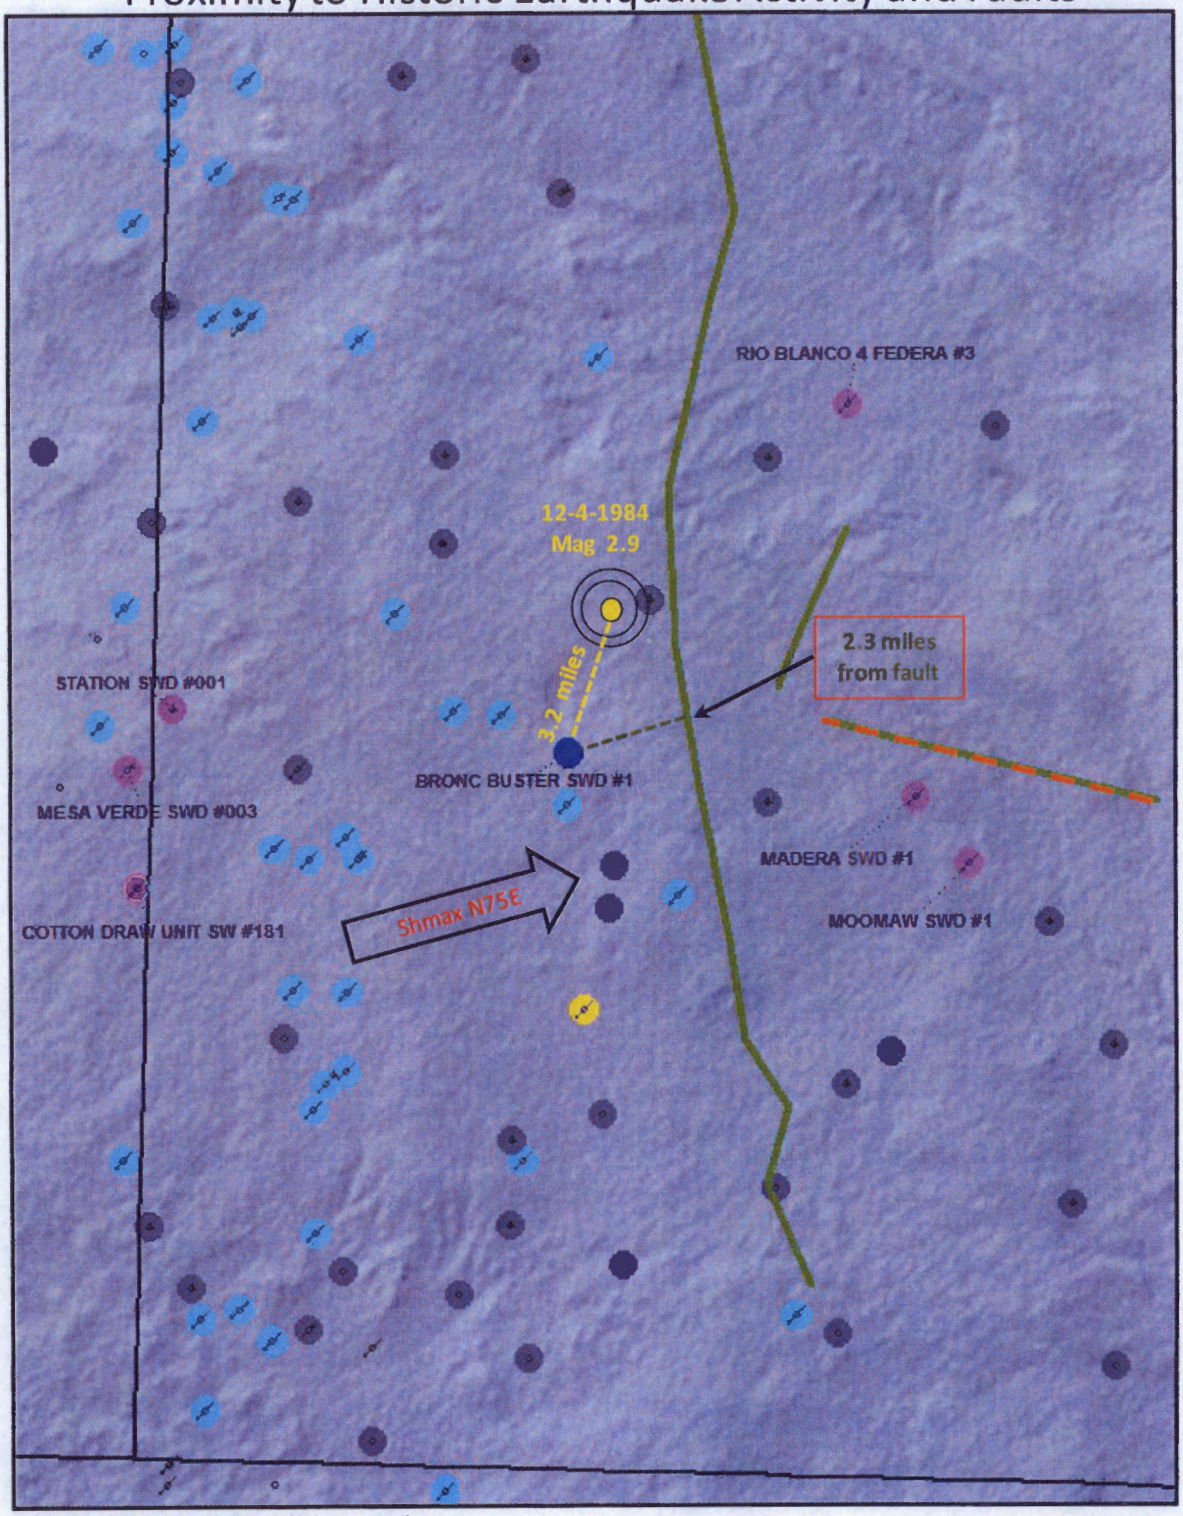

Modeled After Snee and Zoback (Febuary 2018)

Devonian SWD | Morrow SWD | Delaware SWD | Yates SWD | Proposed Location | Permits

USGS Earthquake | Low Fault Slip Potential | Higher Fault Slip Potential

Data and Interpretation Disclosure - Although care has been taken to ensure that these data are up to date and accurate, this information and data is being providing as is. The data are what is believed to be the best public data available based on published documents, reports, and information available through the USGS. The user assumes all responsibility and risk for use of the data and interpretations. Users of the data agree not to misuse, add to without permission, or misrepresent the data provided in any way. In no event will the provider of this document be liable to any party for any direct, indirect, incidental, consequential, special or exemplary damages, or lost profit resulting from any use or misuse of this data. Additionally, provider is not liable for any inaccurate data. No person, entity, or user shall use the information in a manner that is in violation of any federal, state, or local law or regulation.

Delaware Energy, L.L.C.
405 N. Marienfeld, Suite 200
Midland, TX 79701
Office: (432) 685-7005

May 7, 2019

Surface Owner / Offset Operators

Re: Notification of Application for Authorization to Inject
Bronc Buster SWD #1 Well

Ladies and Gentlemen:

Delaware Energy, LLC is seeking administrative approval to utilize the proposed Bronc Buster SWD #1 as a commercial Salt Water Disposal well. As required by the New Mexico Oil Conservation Division Rules, we are notifying you of the following proposed salt water disposal well. This letter is a notice only. No action is required unless you have questions or objections.

Well:	Bronc Buster SWD #1
Proposed Disposal Zone:	Devonian Formation (from 16,129'- 17,129')
Location:	1,112' FNL & 498' FEL, UL A, Sec. 16, T24S, R34E, Lea Co., NM
Applicants Name:	Delaware Energy, L.L.C.
Applicants Address:	405 N. Marienfeld, Suite 200, Midland, TX 79701

This application for water disposal well will be filed with the New Mexico Oil Conservation Division. If they determine the application complies with the applicable regulations, then it will be approved. The New Mexico Conservation Division address is 1220 South St. Francis Dr., Santa Fe, NM 87505. And their phone number is 505-476-3460.

Please call Sarah Presley with Delaware Energy, LLC if you have any questions at 432-685-7005.

Sincerely,

Sarah Presley

DISTRIBUTION LIST

Surface Owner:

State of New Mexico
310 Old Santa Fe Trail
Santa Fe NM 87501

Offset Operators/Leasehold Owners:

COG Operating, LLC
600 W. Illinois
Midland, TX 79701

EOG Resources, Inc
5509 Champions Dr.
Midland, TX 79706

Chevron Midcontinent, LP
6301 Deauville Blvd.
Midland, TX 79706

Centennial Resource Production, LLC
1001 17th St. Suite 1800
Denver, CO 80202

Marathon Oil Permian, LLC
306 W Wall St.
Midland, TX 79701

EOG Y A M Resources, Inc
104 S. 4TH Street
Artesia, NM 88210

Oxy Y-1 Company
PO Box 27570
Houston, TX 77227-7570

Kaiser Francis Oil Company
6733 South Yale Ave.
Tulsa, OK 74136

Legion Petroleum, LLC
P.O.Box 5443
Austin, TX 78763

Ozark Royalty Co. LLC
P.O.Box 11247
Memphis, TN 38111

Oak Valley
4000 N Big Spring, Ste 310
Midland, TX 79705

Mavros
4000 N Big Spring, Ste 310
Midland, TX 79705

Crump Energy Partners II
4000 N Big Spring, Ste 310
Midland, TX 79705

C E P Minerals
4000 N Big Spring, Ste 310
Midland, TX 79705

Good News Minerals, LLC
4000 N Big Spring, Ste 310
Midland, TX 79705

Arrakis Holdings, LLC
1202 Cherrywood Ct.
Allen, TX 75002

Tap Rock Operating, LLC
602 Park Point Dr. Suite 200
Golden, CO 80401

Advance Energy Partners, LLC
11490 Westheimer Road, Ste 950
Houston, TX 77077

Matador Resources Company
5400 LBJ Freeway, Ste 1500
Dallas, TX 75240

Bureau of Land Management
620 E. Greene Street
Carlsbad, NM 88220

Sandra Lee Browman Powers
92-182 Aliluii Drive #13036
Kapolei, HI 96707

Diamondback Energy, Inc.
500 West Texas Ave, Suite 1200
Midland, TX 79701

Jetstream Oil & Gas Partners, LP
105 Nursery Lane, Ste 220
Fort Worth, TX 76114

Russell T. Clayton & Ginger Clayton
10390 N. Naskapi Point
Dunnellon, FL 34434

Uplift Energy, LLC
P.O.Box 1738
Lubbock, TX 79408

McMullen Minerals, LLC
2821 West 7th Street, Ste 515
Fort Worth, TX 76107

Pegasus Resources, LLC
P.O.Box 470698
Fort Worth, TX 76147

Alpha Permian Resources, LLC
P.O. Box 10701
Midland, TX 79702

BriLi, LLC
2135 Sedona Hills Parkway
Las Cruces, NM 88011

Bergfeld Land & Minerals Group, LLC
305 S. Broadway Ave #304
Tyler, TX 75702-7394

State of New Mexico Oil Conservation Division
District I
1625 N French Dr.
Hobbs, NM 88240

State of New Mexico Oil Conservation Division
1220 South St. Francis Dr.
Santa Fe, NM 87505

U.S. Postal Service™
CERTIFIED MAIL® RECEIPT
Domestic Mail Only

For delivery information, visit our website at *www.usps.com*®.

OFFICIAL USE

Certified Mail Fee
$

Extra Services & Fees *(check box, add fee as appropriate)*
- ☐ Return Receipt (hardcopy) $
- ☐ Return Receipt (electronic) $
- ☐ Certified Mail Restricted Delivery $
- ☐ Adult Signature Required $
- ☐ Adult Signature Restricted Delivery $

Postage
$

Total Postage and Fees
$

Postmark Here
Bronc Buster SWD #1
MAY 9 2019

Sent To
COG Operating, LLC
Street and Apt. No., or PO Box No.
600 W. Illinois
City, State, ZIP+4®
Midland, Tx 79701

PS Form 3800, April 2015 PSN 7530-02-000-9047 See Reverse for Instructions

7018 0680 0000 0580 5394

U.S. Postal Service™
CERTIFIED MAIL® RECEIPT
Domestic Mail Only

For delivery information, visit our website at *www.usps.com*®.

OFFICIAL USE

Certified Mail Fee
$

Extra Services & Fees *(check box, add fee as appropriate)*
- ☐ Return Receipt (hardcopy) $
- ☐ Return Receipt (electronic) $
- ☐ Certified Mail Restricted Delivery $
- ☐ Adult Signature Required $
- ☐ Adult Signature Restricted Delivery $

Postage
$

Total Postage and Fees
$

Postmark Here
Bronc Buster SWD #1
MAY 9 2019

Sent To
Tap Rock Operating, LLC
Street and Apt. No., or PO Box No.
602 Park Point Dr. Ste 200
City, State, ZIP+4®
Golden, CO 80401

PS Form 3800, April 2015 PSN 7530-02-000-9047 See Reverse for Instructio

7018 0680 0000 0580 5387

U.S. Postal Service™
CERTIFIED MAIL® RECEIPT
Domestic Mail Only

For delivery information, visit our website at *www.usps.com*®.

OFFICIAL USE

Certified Mail Fee
$

Extra Services & Fees *(check box, add fee as appropriate)*
- ☐ Return Receipt (hardcopy) $
- ☐ Return Receipt (electronic) $
- ☐ Certified Mail Restricted Delivery $
- ☐ Adult Signature Required $
- ☐ Adult Signature Restricted Delivery $

Postage
$

Total Postage and Fees
$

Postmark Here
Bronc Buster SWD #1
MAY 9 2019

Sent To
Centennial Resource Production, LLC
Street and Apt. No., or PO Box No.
1001 17th St. Ste 1800
City, State, ZIP+4®
Denver, CO 80202

PS Form 3800, April 2015 PSN 7530-02-000-9047 See Reverse for Instructions

7018 0680 0000 0580 5417

U.S. Postal Service™
CERTIFIED MAIL® RECEIPT
Domestic Mail Only

For delivery information, visit our website at *www.usps.com*®.

OFFICIAL USE

Certified Mail Fee
$

Extra Services & Fees *(check box, add fee as appropriate)*
- ☐ Return Receipt (hardcopy) $
- ☐ Return Receipt (electronic) $
- ☐ Certified Mail Restricted Delivery $
- ☐ Adult Signature Required $
- ☐ Adult Signature Restricted Delivery $

Postage
$

Total Postage and Fees
$

Postmark Here
Bronc Buster SWD #1
MAY 9 2019

Sent To
Chevron Midcontinent, LP
Street and Apt. No., or PO Box No.
6301 Deauville Blvd.
City, State, ZIP+4®
Midland, Tx 79706

PS Form 3800, April 2015 PSN 7530-02-000-9047 See Reverse for Instructio

7018 0680 0000 0580 5400

U.S. Postal Service™
CERTIFIED MAIL® RECEIPT
Domestic Mail Only

For delivery information, visit our website at *www.usps.com*®.

OFFICIAL USE

Certified Mail Fee
$

Extra Services & Fees *(check box, add fee as appropriate)*
- ☐ Return Receipt (hardcopy) $
- ☐ Return Receipt (electronic) $
- ☐ Certified Mail Restricted Delivery $
- ☐ Adult Signature Required $
- ☐ Adult Signature Restricted Delivery $

Postage
$

Total Postage and Fees
$

Postmark Here
Bronc Buster SWD #1
MAY 9 2019

Sent To
Oxy Y-1 Company
Street and Apt. No., or PO Box No.
P.O. Box 27570
City, State, ZIP+4®
Houston, Tx 77227

PS Form 3800, April 2015 PSN 7530-02-000-9047 See Reverse for Instructions

7018 0680 0000 0580 5431

U.S. Postal Service™
CERTIFIED MAIL® RECEIPT
Domestic Mail Only

For delivery information, visit our website at *www.usps.com*®.

OFFICIAL USE

Certified Mail Fee
$

Extra Services & Fees *(check box, add fee as appropriate)*
- ☐ Return Receipt (hardcopy) $
- ☐ Return Receipt (electronic) $
- ☐ Certified Mail Restricted Delivery $
- ☐ Adult Signature Required $
- ☐ Adult Signature Restricted Delivery $

Postage
$

Total Postage and Fees
$

Postmark Here
Bronc Buster SWD #1
MAY 9 2019

Sent To
Marathon Oil Permian, LLC
Street and Apt. No., or PO Box No.
306 W Wall St.
City, State, ZIP+4®
Midland, Tx 79701

PS Form 3800, April 2015 PSN 7530-02-000-9047 See Reverse for Instructio

7018 0680 0000 0580 5424

U.S. Postal Service™
CERTIFIED MAIL® RECEIPT
Domestic Mail Only

For delivery information, visit our website at www.usps.com®.

OFFICIAL USE

Certified Mail Fee
$

Extra Services & Fees (check box, add fee as appropriate)
- ☐ Return Receipt (hardcopy) $
- ☐ Return Receipt (electronic) $
- ☐ Certified Mail Restricted Delivery $
- ☐ Adult Signature Required $
- ☐ Adult Signature Restricted Delivery $

Postage
$

Total Postage and Fees
$

Bronc Buster SWD #1
Postmark Here
MAY 9 2019

Sent To: Legion Petroleum, LLC
Street and Apt. No., or PO Box No.: P.O. Box 5443
City, State, ZIP+4®: Austin, TX 78763

PS Form 3800, April 2015 PSN 7530-02-000-9047 See Reverse for Instructions

7018 0680 0000 0580 5455

U.S. Postal Service™
CERTIFIED MAIL® RECEIPT
Domestic Mail Only

For delivery information, visit our website at www.usps.com®.

OFFICIAL USE

Certified Mail Fee
$

Extra Services & Fees (check box, add fee as appropriate)
- ☐ Return Receipt (hardcopy) $
- ☐ Return Receipt (electronic) $
- ☐ Certified Mail Restricted Delivery $
- ☐ Adult Signature Required $
- ☐ Adult Signature Restricted Delivery $

Postage
$

Total Postage and Fees
$

Bronc Buster SWD #1
Postmark Here
MAY 9 2019

Sent To: Kaiser Francis Oil Company
Street and Apt. No., or PO Box No.: 6733 South Yale Ave.
City, State, ZIP+4®: Tulsa, OK 74136

PS Form 3800, April 2015 PSN 7530-02-000-9047 See Reverse for Instructions

7018 0680 0000 0580 5448

U.S. Postal Service™
CERTIFIED MAIL® RECEIPT
Domestic Mail Only

For delivery information, visit our website at www.usps.com®.

OFFICIAL USE

Certified Mail Fee
$

Extra Services & Fees (check box, add fee as appropriate)
- ☐ Return Receipt (hardcopy) $
- ☐ Return Receipt (electronic) $
- ☐ Certified Mail Restricted Delivery $
- ☐ Adult Signature Required $
- ☐ Adult Signature Restricted Delivery $

Postage
$

Total Postage and Fees
$

Bronc Buster SWD #1
Postmark Here
MAY 9 2019

Sent To: Oak Valley
Street and Apt. No., or PO Box No.: 4000 N Big Spring, Ste 310
City, State, ZIP+4®: Midland, Tx 79705

PS Form 3800, April 2015 PSN 7530-02-000-9047 See Reverse for Instructions

7018 0680 0000 0580 5479

U.S. Postal Service™
CERTIFIED MAIL® RECEIPT
Domestic Mail Only

For delivery information, visit our website at www.usps.com®.

OFFICIAL USE

Certified Mail Fee
$

Extra Services & Fees (check box, add fee as appropriate)
- ☐ Return Receipt (hardcopy) $
- ☐ Return Receipt (electronic) $
- ☐ Certified Mail Restricted Delivery $
- ☐ Adult Signature Required $
- ☐ Adult Signature Restricted Delivery $

Postage
$

Total Postage and Fees
$

Bronc Buster SWD #1
Postmark Here
MAY 9 2019

Sent To: Ozark Royalty Co., LLC
Street and Apt. No., or PO Box No.: P.O. Box 11247
City, State, ZIP+4®: Memphis, TN 38111

PS Form 3800, April 2015 PSN 7530-02-000-9047 See Reverse for Instructions

7018 0680 0000 0580 5462

U.S. Postal Service™
CERTIFIED MAIL® RECEIPT
Domestic Mail Only

For delivery information, visit our website at www.usps.com®.

OFFICIAL USE

Certified Mail Fee
$

Extra Services & Fees (check box, add fee as appropriate)
- ☐ Return Receipt (hardcopy) $
- ☐ Return Receipt (electronic) $
- ☐ Certified Mail Restricted Delivery $
- ☐ Adult Signature Required $
- ☐ Adult Signature Restricted Delivery $

Postage
$

Total Postage and Fees
$

Bronc Buster SWD #1
Postmark Here
MAY 9 2019

Sent To: Crump Energy Partners II
Street and Apt. No., or PO Box No.: 4000 N Big Spring, Ste 310
City, State, ZIP+4®: Midland, Tx 79705

PS Form 3800, April 2015 PSN 7530-02-000-9047 See Reverse for Instructions

7018 0680 0000 0580 5493

U.S. Postal Service™
CERTIFIED MAIL® RECEIPT
Domestic Mail Only

For delivery information, visit our website at www.usps.com®.

OFFICIAL USE

Certified Mail Fee
$

Extra Services & Fees (check box, add fee as appropriate)
- ☐ Return Receipt (hardcopy) $
- ☐ Return Receipt (electronic) $
- ☐ Certified Mail Restricted Delivery $
- ☐ Adult Signature Required $
- ☐ Adult Signature Restricted Delivery $

Postage
$

Total Postage and Fees
$

Bronc Buster SWD #1
Postmark Here
MAY 9 2019

Sent To: Mauros
Street and Apt. No., or PO Box No.: 4000 N Big Spring, Ste 310
City, State, ZIP+4®: Midland, Tx 79705

PS Form 3800, April 2015 PSN 7530-02-000-9047 See Reverse for Instructio

7018 0680 0000 0580 5486

7018 0680 0000 0580 5516

U.S. Postal Service™
CERTIFIED MAIL® RECEIPT
Domestic Mail Only

For delivery information, visit our website at www.usps.com®.

OFFICIAL USE

Certified Mail Fee
$

Extra Services & Fees (check box, add fee as appropriate)
- ☐ Return Receipt (hardcopy) $
- ☐ Return Receipt (electronic) $
- ☐ Certified Mail Restricted Delivery $
- ☐ Adult Signature Required $
- ☐ Adult Signature Restricted Delivery $

Postage
$

Total Postage and Fees
$

Bronc Buster SWD#1
Postmark Here
MAY 9 2019

Sent To: Good News Minerals, LLC
Street and Apt. No., or PO Box No.: 4000 N Big Spring, Ste 310
City, State, ZIP+4®: Midland, Tx 79705

PS Form 3800, April 2015 PSN 7530-02-000-9047 See Reverse for Instructions

7018 0680 0000 0580 5509

U.S. Postal Service™
CERTIFIED MAIL® RECEIPT
Domestic Mail Only

For delivery information, visit our website at www.usps.com®.

OFFICIAL USE

Certified Mail Fee
$

Extra Services & Fees (check box, add fee as appropriate)
- ☐ Return Receipt (hardcopy) $
- ☐ Return Receipt (electronic) $
- ☐ Certified Mail Restricted Delivery $
- ☐ Adult Signature Required $
- ☐ Adult Signature Restricted Delivery $

Postage
$

Total Postage and Fees
$

Bronc Buste SWD#1
Postmark Here
MAY 9 2019

Sent To: CEP Minerals
Street and Apt. No., or PO Box No.: 4000 N Big Spring, Ste 310
City, State, ZIP+4®: Midland, Tx 79705

PS Form 3800, April 2015 PSN 7530-02-000-9047 See Reverse for Instructio

7018 0680 0000 0580 5530

U.S. Postal Service™
CERTIFIED MAIL® RECEIPT
Domestic Mail Only

For delivery information, visit our website at www.usps.com®.

OFFICIAL USE

Certified Mail Fee
$

Extra Services & Fees (check box, add fee as appropriate)
- ☐ Return Receipt (hardcopy) $
- ☐ Return Receipt (electronic) $
- ☐ Certified Mail Restricted Delivery $
- ☐ Adult Signature Required $
- ☐ Adult Signature Restricted Delivery $

Postage
$

Total Postage and Fees
$

Bronc Buster SWD#1
Postmark Here
MAY 9 2019

Sent To: Advance Energy Partners, LLC
Street and Apt. No., or PO Box No.: 11490 Westheimer Road, Ste 950
City, State, ZIP+4®: Houston, Tx 77077

PS Form 3800, April 2015 PSN 7530-02-000-9047 See Reverse for Instructions

7018 0680 0000 0580 5523

U.S. Postal Service™
CERTIFIED MAIL® RECEIPT
Domestic Mail Only

For delivery information, visit our website at www.usps.com®.

OFFICIAL USE

Certified Mail Fee
$

Extra Services & Fees (check box, add fee as appropriate)
- ☐ Return Receipt (hardcopy) $
- ☐ Return Receipt (electronic) $
- ☐ Certified Mail Restricted Delivery $
- ☐ Adult Signature Required $
- ☐ Adult Signature Restricted Delivery $

Postage
$

Total Postage and Fees
$

Bronc Buster SWD#1
Postmark Here
MAY 9 2019

Sent To: Arrakis Holdings, LLC
Street and Apt. No., or PO Box No.: 1202 Cherrywood Ct.
City, State, ZIP+4®: Allen, tx 75002

PS Form 3800, April 2015 PSN 7530-02-000-9047 See Reverse for Instructions

7018 0680 0000 0580 5554

U.S. Postal Service™
CERTIFIED MAIL® RECEIPT
Domestic Mail Only

For delivery information, visit our website at www.usps.com®.

OFFICIAL USE

Certified Mail Fee
$

Extra Services & Fees (check box, add fee as appropriate)
- ☐ Return Receipt (hardcopy) $
- ☐ Return Receipt (electronic) $
- ☐ Certified Mail Restricted Delivery $
- ☐ Adult Signature Required $
- ☐ Adult Signature Restricted Delivery $

Postage
$

Total Postage and Fees
$

Bronc Buster SWD#1
Postmark Here
MAY 9 2019

Sent To: Sandra Lee Brauman Powers
Street and Apt. No., or PO Box No.: 92-182 Aliluii Drive #B036
City, State, ZIP+4®: Kapolei, HI 96707

PS Form 3800, April 2015 PSN 7530-02-000-9047 See Reverse for Instructions

7018 0680 0000 0580 5547

U.S. Postal Service™
CERTIFIED MAIL® RECEIPT
Domestic Mail Only

For delivery information, visit our website at www.usps.com®.

OFFICIAL USE

Certified Mail Fee
$

Extra Services & Fees (check box, add fee as appropriate)
- ☐ Return Receipt (hardcopy) $
- ☐ Return Receipt (electronic) $
- ☐ Certified Mail Restricted Delivery $
- ☐ Adult Signature Required $
- ☐ Adult Signature Restricted Delivery $

Postage
$

Total Postage and Fees
$

Bronc Buster SWD#1
Postmark Here
MAY 9 2019

Sent To: Matador Resources Company
Street and Apt. No., or PO Box No.: 5400 LBJ Freeway, Ste 1500
City, State, ZIP+4®: Dallas, Tx 75240

PS Form 3800, April 2015 PSN 7530-02-000-9047 See Reverse for Instructions

U.S. Postal Service™
CERTIFIED MAIL® RECEIPT
Domestic Mail Only

For delivery information, visit our website at www.usps.com®.

OFFICIAL USE

Certified Mail Fee
$

Extra Services & Fees (check box, add fee as appropriate)
- ☐ Return Receipt (hardcopy) $
- ☐ Return Receipt (electronic) $
- ☐ Certified Mail Restricted Delivery $
- ☐ Adult Signature Required $
- ☐ Adult Signature Restricted Delivery $

Postage
$

Total Postage and Fees
$

Bronc Buster SWD #1
Postmark Here
MAY 9 2019

7018 0680 0000 0580 5578

Sent To: Jetstream Oil + Gas Partners, LP
Street and Apt. No., or PO Box No.: 105 Nursery Lane, Ste 220
City, State, ZIP+4®: Fort Worth, TX 76114

PS Form 3800, April 2015 PSN 7530-02-000-9047 See Reverse for Instructions

---

U.S. Postal Service™
CERTIFIED MAIL® RECEIPT
Domestic Mail Only

For delivery information, visit our website at www.usps.com®.

OFFICIAL USE

Certified Mail Fee
$

Extra Services & Fees (check box, add fee as appropriate)
- ☐ Return Receipt (hardcopy) $
- ☐ Return Receipt (electronic) $
- ☐ Certified Mail Restricted Delivery $
- ☐ Adult Signature Required $
- ☐ Adult Signature Restricted Delivery $

Postage
$

Total Postage and Fees
$

Bronc Buster SWD #1
Postmark Here
MAY 9 2019

7018 0680 0000 0580 5561

Sent To: Diamondback Energy, Inc.
Street and Apt. No., or PO Box No.: 500 West Texas Ave, Ste 1200
City, State, ZIP+4®: Midland, TX 79701

PS Form 3800, April 2015 PSN 7530-02-000-9047 See Reverse for Instructio

---

U.S. Postal Service™
CERTIFIED MAIL® RECEIPT
Domestic Mail Only

For delivery information, visit our website at www.usps.com®.

OFFICIAL USE

Certified Mail Fee
$

Extra Services & Fees (check box, add fee as appropriate)
- ☐ Return Receipt (hardcopy) $
- ☐ Return Receipt (electronic) $
- ☐ Certified Mail Restricted Delivery $
- ☐ Adult Signature Required $
- ☐ Adult Signature Restricted Delivery $

Postage
$

Total Postage and Fees
$

Bronc Buster SWD #1
Postmark Here
MAY 9 2019

7018 0680 0000 0580 5592

Sent To: Uplift Energy, LLC
Street and Apt. No., or PO Box No.: P.O. Box 1738
City, State, ZIP+4®: Lubbock, TX 79408

PS Form 3800, April 2015 PSN 7530-02-000-9047 See Reverse for Instructions

---

U.S. Postal Service™
CERTIFIED MAIL® RECEIPT
Domestic Mail Only

For delivery information, visit our website at www.usps.com®.

OFFICIAL USE

Certified Mail Fee
$

Extra Services & Fees (check box, add fee as appropriate)
- ☐ Return Receipt (hardcopy) $
- ☐ Return Receipt (electronic) $
- ☐ Certified Mail Restricted Delivery $
- ☐ Adult Signature Required $
- ☐ Adult Signature Restricted Delivery $

Postage
$

Total Postage and Fees
$

Bronc Buster SWD #1
Postmark Here
MAY 9 2019

7018 0680 0000 0580 5585

Sent To: Russell T. Clayton + Ginger Clayton
Street and Apt. No., or PO Box No.: 10390 N. Naskapi Point
City, State, ZIP+4®: Dunnellon, FL 34434

PS Form 3800, April 2015 PSN 7530-02-000-9047 See Reverse for Instructio

---

U.S. Postal Service™
CERTIFIED MAIL® RECEIPT
Domestic Mail Only

For delivery information, visit our website at www.usps.com®.

OFFICIAL USE

Certified Mail Fee
$

Extra Services & Fees (check box, add fee as appropriate)
- ☐ Return Receipt (hardcopy) $
- ☐ Return Receipt (electronic) $
- ☐ Certified Mail Restricted Delivery $
- ☐ Adult Signature Required $
- ☐ Adult Signature Restricted Delivery $

Postage
$

Total Postage and Fees
$

Bronc Buster SWD #1
Postmark Here
MAY 9 2019

7018 0680 0000 0580 5615

Sent To: Pegasus Resources, LLC
Street and Apt. No., or PO Box No.: P.O. Box 470698
City, State, ZIP+4®: Fort Worth, TX 76147

PS Form 3800, April 2015 PSN 7530-02-000-9047 See Reverse for Instructions

---

U.S. Postal Service™
CERTIFIED MAIL® RECEIPT
Domestic Mail Only

For delivery information, visit our website at www.usps.com®.

OFFICIAL USE

Certified Mail Fee
$

Extra Services & Fees (check box, add fee as appropriate)
- ☐ Return Receipt (hardcopy) $
- ☐ Return Receipt (electronic) $
- ☐ Certified Mail Restricted Delivery $
- ☐ Adult Signature Required $
- ☐ Adult Signature Restricted Delivery $

Postage
$

Total Postage and Fees
$

Bronc Buster SWD #1
Postmark Here
MAY 9 2019

7018 0680 0000 0580 5653

Sent To: Bureau of Land Management
Street and Apt. No., or PO Box No.: 620 E. Greene Street
City, State, ZIP+4®: Carlsbad, NM 88220

PS Form 3800, April 2015 PSN 7530-02-000-9047 See Reverse for Instruction

7018 0680 0000 0580 5622

U.S. Postal Service™
CERTIFIED MAIL® RECEIPT
Domestic Mail Only

For delivery information, visit our website at www.usps.com®.

OFFICIAL USE

Certified Mail Fee
$

Extra Services & Fees (check box, add fee as appropriate)
- ☐ Return Receipt (hardcopy) $
- ☐ Return Receipt (electronic) $
- ☐ Certified Mail Restricted Delivery $
- ☐ Adult Signature Required $
- ☐ Adult Signature Restricted Delivery $

Postage
$

Total Postage and Fees
$

Bronc Buster SWD #1

Postmark Here

MAY 9 2019

Sent To: Alpha Permian Resources, LLC
Street and Apt. No., or PO Box No.: P.O. Box 10701
City, State, ZIP+4®: Midland, Tx 79702

PS Form 3800, April 2015 PSN 7530-02-000-9047 See Reverse for Instructions

7018 0680 0000 0580 5608

U.S. Postal Service™
CERTIFIED MAIL® RECEIPT
Domestic Mail Only

For delivery information, visit our website at www.usps.com®.

OFFICIAL USE

Certified Mail Fee
$

Extra Services & Fees (check box, add fee as appropriate)
- ☐ Return Receipt (hardcopy) $
- ☐ Return Receipt (electronic) $
- ☐ Certified Mail Restricted Delivery $
- ☐ Adult Signature Required $
- ☐ Adult Signature Restricted Delivery $

Postage
$

Total Postage and Fees
$

Bronc Buster SWD #1

Postmark Here

MAY 9 2019

Sent To: McMullen Minerals, LLC
Street and Apt. No., or PO Box No.: 2821 West 7th Street, Ste 515
City, State, ZIP+4®: Fort Worth, Tx 76107

PS Form 3800, April 2015 PSN 7530-02-000-9047 See Reverse for Instructions

7018 0680 0000 0580 5646

U.S. Postal Service™
CERTIFIED MAIL® RECEIPT
Domestic Mail Only

For delivery information, visit our website at www.usps.com®.

OFFICIAL USE

Certified Mail Fee
$

Extra Services & Fees (check box, add fee as appropriate)
- ☐ Return Receipt (hardcopy) $
- ☐ Return Receipt (electronic) $
- ☐ Certified Mail Restricted Delivery $
- ☐ Adult Signature Required $
- ☐ Adult Signature Restricted Delivery $

Postage
$

Total Postage and Fees
$

Bronc Buster SWD #1

Postmark Here

MAY 9 2019

Sent To: Bergfeld Land + Minerals Group, LLC
Street and Apt. No., or PO Box No.: 305 S. Broadway Ave. #304
City, State, ZIP+4®: Tyler, Tx 75702-

PS Form 3800, April 2015 PSN 7530-02-000-9047 See Reverse for Instructions

7018 0680 0000 0580 5639

U.S. Postal Service™
CERTIFIED MAIL® RECEIPT
Domestic Mail Only

For delivery information, visit our website at www.usps.com®.

OFFICIAL USE

Certified Mail Fee
$

Extra Services & Fees (check box, add fee as appropriate)
- ☐ Return Receipt (hardcopy) $
- ☐ Return Receipt (electronic) $
- ☐ Certified Mail Restricted Delivery $
- ☐ Adult Signature Required $
- ☐ Adult Signature Restricted Delivery $

Postage
$

Total Postage and Fees
$

Bronc Buster SWD #1

Postmark Here

MAY 9 2019

Sent To: BriLi, LLC
Street and Apt. No., or PO Box No.: 2133 Sedona Hills Parkway
City, State, ZIP+4®: Las Cruces, NM 88011

PS Form 3800, April 2015 PSN 7530-02-000-9047 See Reverse for Instructio

7018 0680 0000 0580 5370

U.S. Postal Service™
CERTIFIED MAIL® RECEIPT
Domestic Mail Only

For delivery information, visit our website at www.usps.com®.

OFFICIAL USE

Certified Mail Fee
$

Extra Services & Fees (check box, add fee as appropriate)
- ☐ Return Receipt (hardcopy) $
- ☐ Return Receipt (electronic) $
- ☐ Certified Mail Restricted Delivery $
- ☐ Adult Signature Required $
- ☐ Adult Signature Restricted Delivery $

Postage
$

Total Postage and Fees
$

Bronc Buster SWD #1

Postmark Here

MAY 9 2019

Sent To: EOG Y,A,M Resources, Inc.
Street and Apt. No., or PO Box No.: 104 South 4th Street
City, State, ZIP+4®: Artesia, NM 88210

PS Form 3800, April 2015 PSN 7530-02-000-9047 See Reverse for Instructions

7018 0680 0000 0580 5363

U.S. Postal Service™
CERTIFIED MAIL® RECEIPT
Domestic Mail Only

For delivery information, visit our website at www.usps.com®.

OFFICIAL USE

Certified Mail Fee
$

Extra Services & Fees (check box, add fee as appropriate)
- ☐ Return Receipt (hardcopy) $
- ☐ Return Receipt (electronic) $
- ☐ Certified Mail Restricted Delivery $
- ☐ Adult Signature Required $
- ☐ Adult Signature Restricted Delivery $

Postage
$

Total Postage and Fees
$

Bronc Buster SWD #1

Postmark Here

MAY 9 2019

Sent To: EOG Resources Inc.
Street and Apt. No., or PO Box No.: 5509 Champions Dr.
City, State, ZIP+4®: Midland, Tx 79706

PS Form 3800, April 2015 PSN 7530-02-000-9047 See Reverse for Instructions

7018 0680 0000 0580 5677

U.S. Postal Service™
CERTIFIED MAIL® RECEIPT
Domestic Mail Only

For delivery information, visit our website at *www.usps.com®*.

OFFICIAL USE

Certified Mail Fee
$

Extra Services & Fees *(check box, add fee as appropriate)*
- ☐ Return Receipt (hardcopy) $
- ☐ Return Receipt (electronic) $
- ☐ Certified Mail Restricted Delivery $
- ☐ Adult Signature Required $
- ☐ Adult Signature Restricted Delivery $

Postage
$

Total Postage and Fees
$

Bronc Buster SWD #1

Postmark Here

MAY 9 2019

Sent To
New Mexico State Land Office

Street and Apt. No., or PO Box No.
310 Old Santa Fe Trail

City, State, ZIP+4®
Santa Fe, NM 87501

PS Form 3800, April 2015 PSN 7530-02-000-9047 See Reverse for Instructions

7018 0680 0000 0580 5660

U.S. Postal Service™
CERTIFIED MAIL® RECEIPT
Domestic Mail Only

For delivery information, visit our website at *www.usps.com®*.

OFFICIAL USE

Certified Mail Fee
$

Extra Services & Fees *(check box, add fee as appropriate)*
- ☐ Return Receipt (hardcopy) $
- ☐ Return Receipt (electronic) $
- ☐ Certified Mail Restricted Delivery $
- ☐ Adult Signature Required $
- ☐ Adult Signature Restricted Delivery $

Postage
$

Total Postage and Fees
$

Bronc Buster SWD #1

Postmark Here

MAY 9 2019

Sent To
State of New Mexico OCD District I

Street and Apt. No., or PO Box No.
1625 N French Dr.

City, State, ZIP+4®
Hobbs, NM 88240

PS Form 3800, April 2015 PSN 7530-02-000-9047 See Reverse for Instructions

Affidavit of Publication

STATE OF NEW MEXICO
COUNTY OF LEA

I, Daniel Russell, Publisher of the Hobbs News-Sun, a newspaper published at Hobbs, New Mexico, solemnly swear that the clipping attached hereto was published in the regular and entire issue of said newspaper, and not a supplement thereof for a period of 1 issue(s).

Beginning with the issue dated
March 20, 2019
and ending with the issue dated
March 20, 2019.

Publisher

Sworn and subscribed to before me this
20th day of March 2019.

Business Manager

My commission expires
January 29, 2023
(Seal)

OFFICIAL SEAL
GUSSIE BLACK
Notary Public
State of New Mexico
My Commission Expires 1-29-23

This newspaper is duly qualified to publish legal notices or advertisements within the meaning of Section 3, Chapter 167, Laws of 1937 and payment of fees for said

LEGAL NOTICE
MARCH 20, 2019

Delaware Energy, L.L.C., 405 N. Marienfeld St. Suite 200, Midland, TX 79701, has filed a form C-108 (Application for Authorization to Inject) with the Oil Conservation Division seeking administrative approval to drill the Bronc Buster SWD #1 as a Commercial Salt Water Disposal well.

The Bronc Buster SWD #1 is located at 1,112' FNL and 498' FEL, Unit Letter A, Section 16, Township 24 South, Range 34 East, Lea County, New Mexico. The well will dispose of water produced from oil and gas wells into the Devonian Formation from 16,129' to 17,129' at a maximum rate of 25,000 barrels of water per day at a maximum pressure of 3,225 psi.

Interested parties must file objections or requests for hearing with the Oil Conservations Division, 1220 South St. Francis Dr., Santa Fe, New Mexico 87505, within 15 days.

Additional information can be obtained by contacting Delaware Energy, L.L.C., at (432) 685-7005.
#33910

67114908 00226060

MIKE MCCURDY
DELAWARE ENERGY
405 N. MARIENFELD, STE 250
MIDLAND, TX 79701