			Endpoint of Partition Line at Medial Line
	S.84°12'W.	*0.38*	
			N-S Center Line Section 14
	S.84°12'W.	*1.06*	
	S.87°35'W.	*0.28*	
	N.89°05'W.	*1.86*	
	N.78°30'W.	*5.45*	
	N.76°28'W.	*2.63*	
	N.78°54'W.	*0.26*	
	N.81°20'W.	*3.16*	
tition Line at Medial Line	*S.82°49'W.*	*2.76*	
			Endpoint of Partition Line at Medial Line
s NE 1/4 Section 14	*S.82°49'W.*	*0.95*	
	S.75°35'W.	*0.455*	
ight Bank	*S.68°11'W.*	*1.18*	
			Endpoint of Partition Line at Medial line
	S.68°11'W.	*14.73*	
			1881 Adjusted Right Bank
	S.68°11'W.	*2.32*	
			End Medial Line
	S. 1°15'W.	*11.87*	

The Meander Corner of Sections 14 and 15, on the 1881 Right Bank of the San Juan River

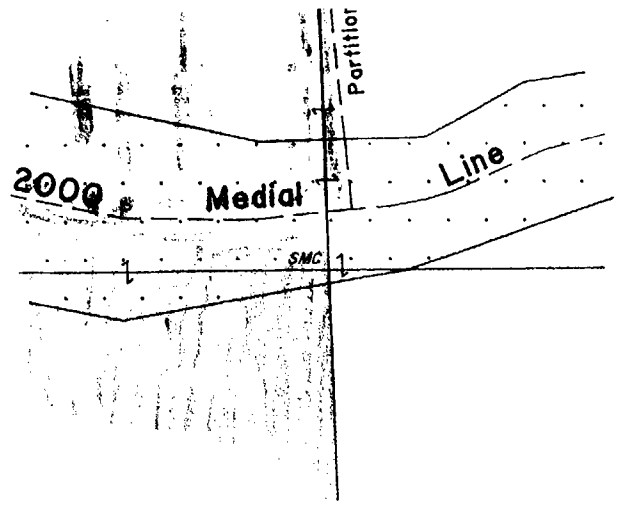

ENLARGED DIAGRAM A
NOT TO SCALE

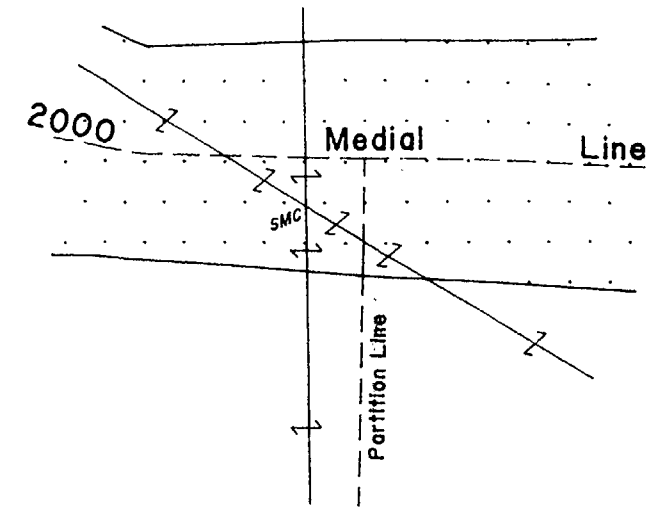

ENLARGED DIAGRAM B
NOT TO SCALE

UPLAND
AREA CALCS.

TOTAL UPLAND AREA NORTH OF 2000 RT. BANK = 108.55 ac. ✓

NEW LOT 20	=	23.24 ac. ✓
ACCRETIONS TO LOT 20	=	4.90 ✓
LOT 10	=	12.84 ✓
ACCRETIONS TO LOT 10	=	7.67 ✓
NEW LOT 21	=	21.23 ✓
ACCRETIONS TO LOT 21	= +	3.16 ✓
		73.04 ac. ✓

108.55 ac. ✓
− 73.04 ✓
35.51 ac. ✓ = REMAINING UPLAND PORTION OF LOT 1 N. OF 2000 RT. BANK

BDH 2/15/01

RIVERBED AREA CALCS.

TOTAL RIVERBED AREA NORTH OF MEDIAL LINE = 9.62 ac. ✓

RIVERBED AREA IN FRONT OF LOT 20	=	2.24 ✓
" " " " LOT 10	=	2.73 ✓
" " " " LOT 21	= +	2.28 ✓
		7.25 ac.

9.62 ac. ✓
− 7.25 ✓
2.37 ac. = RIVERBED AREA IN FRONT OF LOT 1

BDH 2/15/01

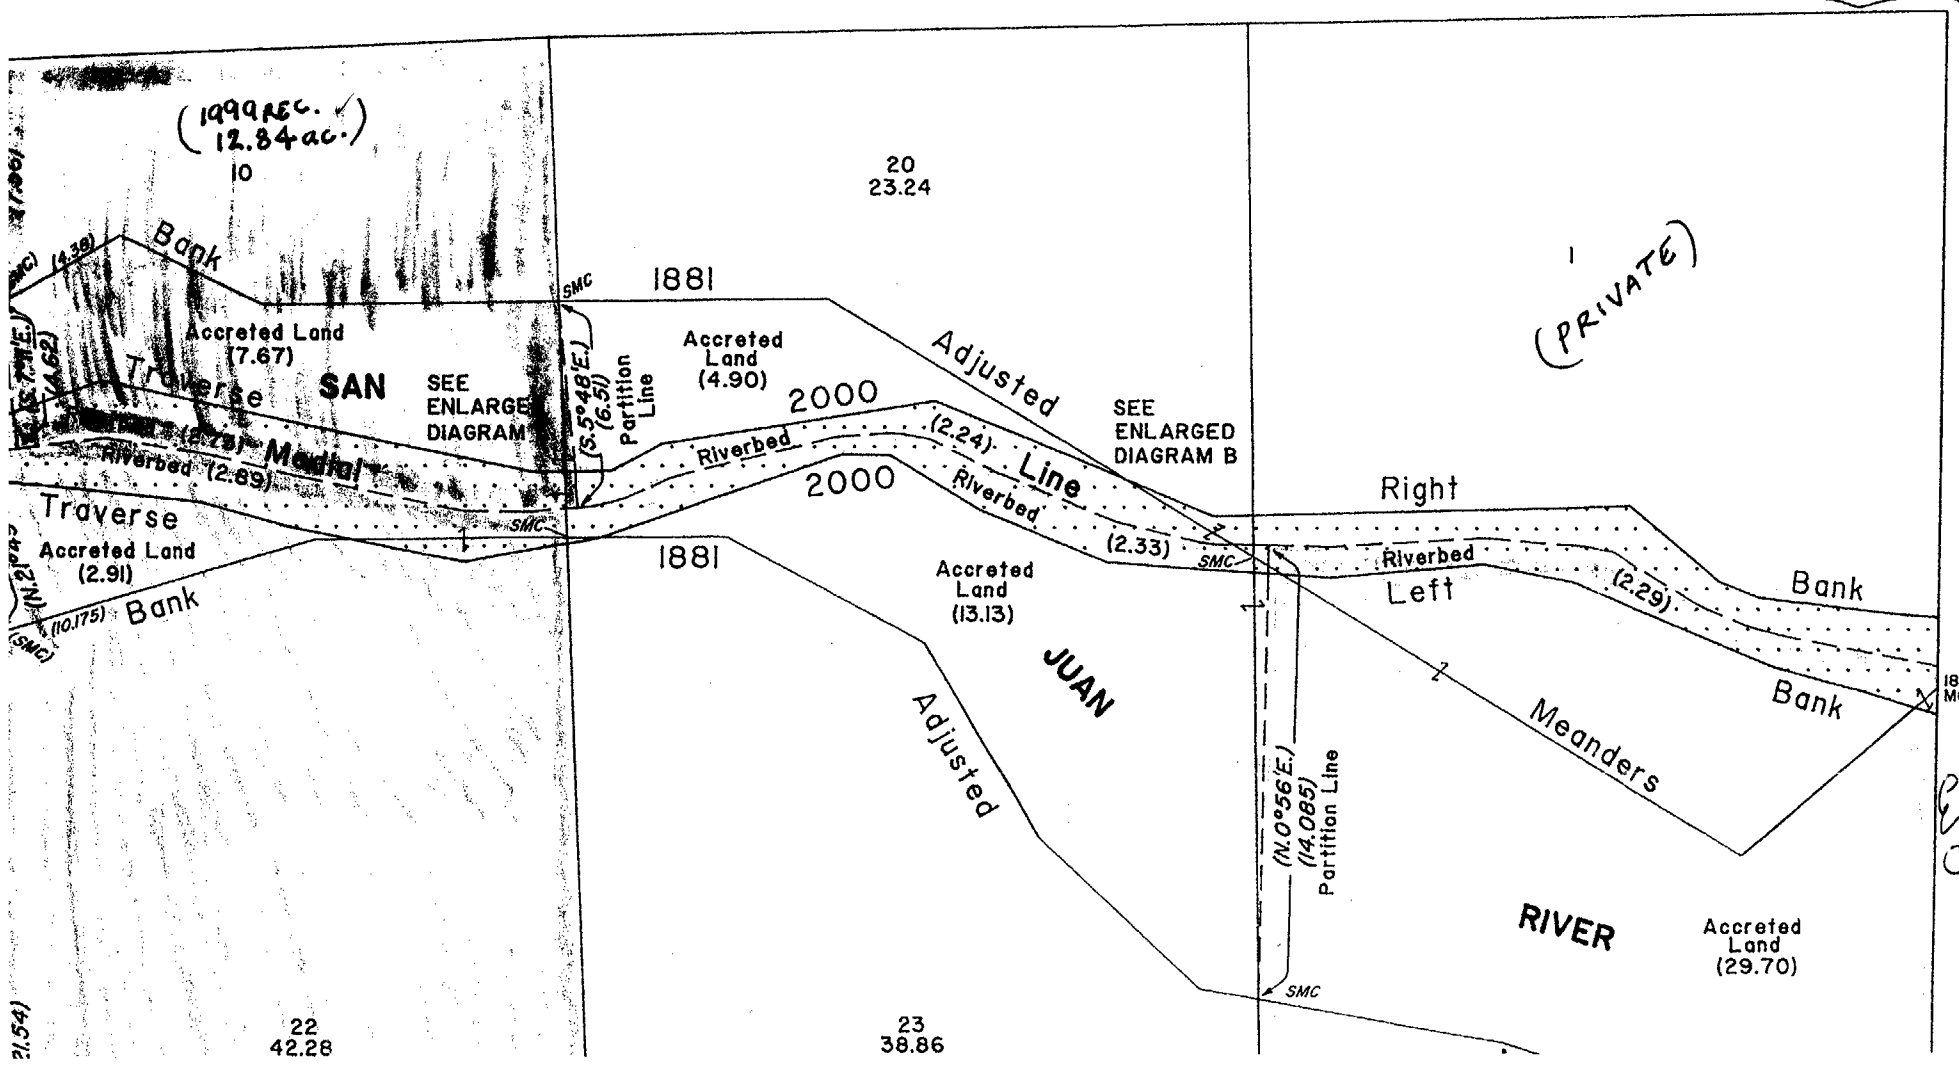

This supplemental plat showing the calculated N. and S. Center Line of the NW 1/4, the calculated 2000 medial line of the main channel of the San Juan River, calculated partition lines, new lots 20, 21, 22 and 23, calculated areas of accreted lands, and calculated riverbed areas in section 14, Township 29 North, Range 14 West, New Mexico Principal Meridian, New Mexico, is based on the plats approved August 31, 1882, August 20, 1974, September 29, 1999, and April 25, 2000.

All information shown in parentheses on the drawing portion of this plat is calculated.

Ct 2-C
Case 12910
8/22/02

UNITED STATES DEPARTMENT OF THE INTERIOR
BUREAU OF LAND MANAGEMENT