SCHEMATIC DIAGRAM OF PROPOSED DUAL COMPLETION

SUNRAY MID-CONTINENT OIL COMPANY

Elliot "A" Lease Well #1

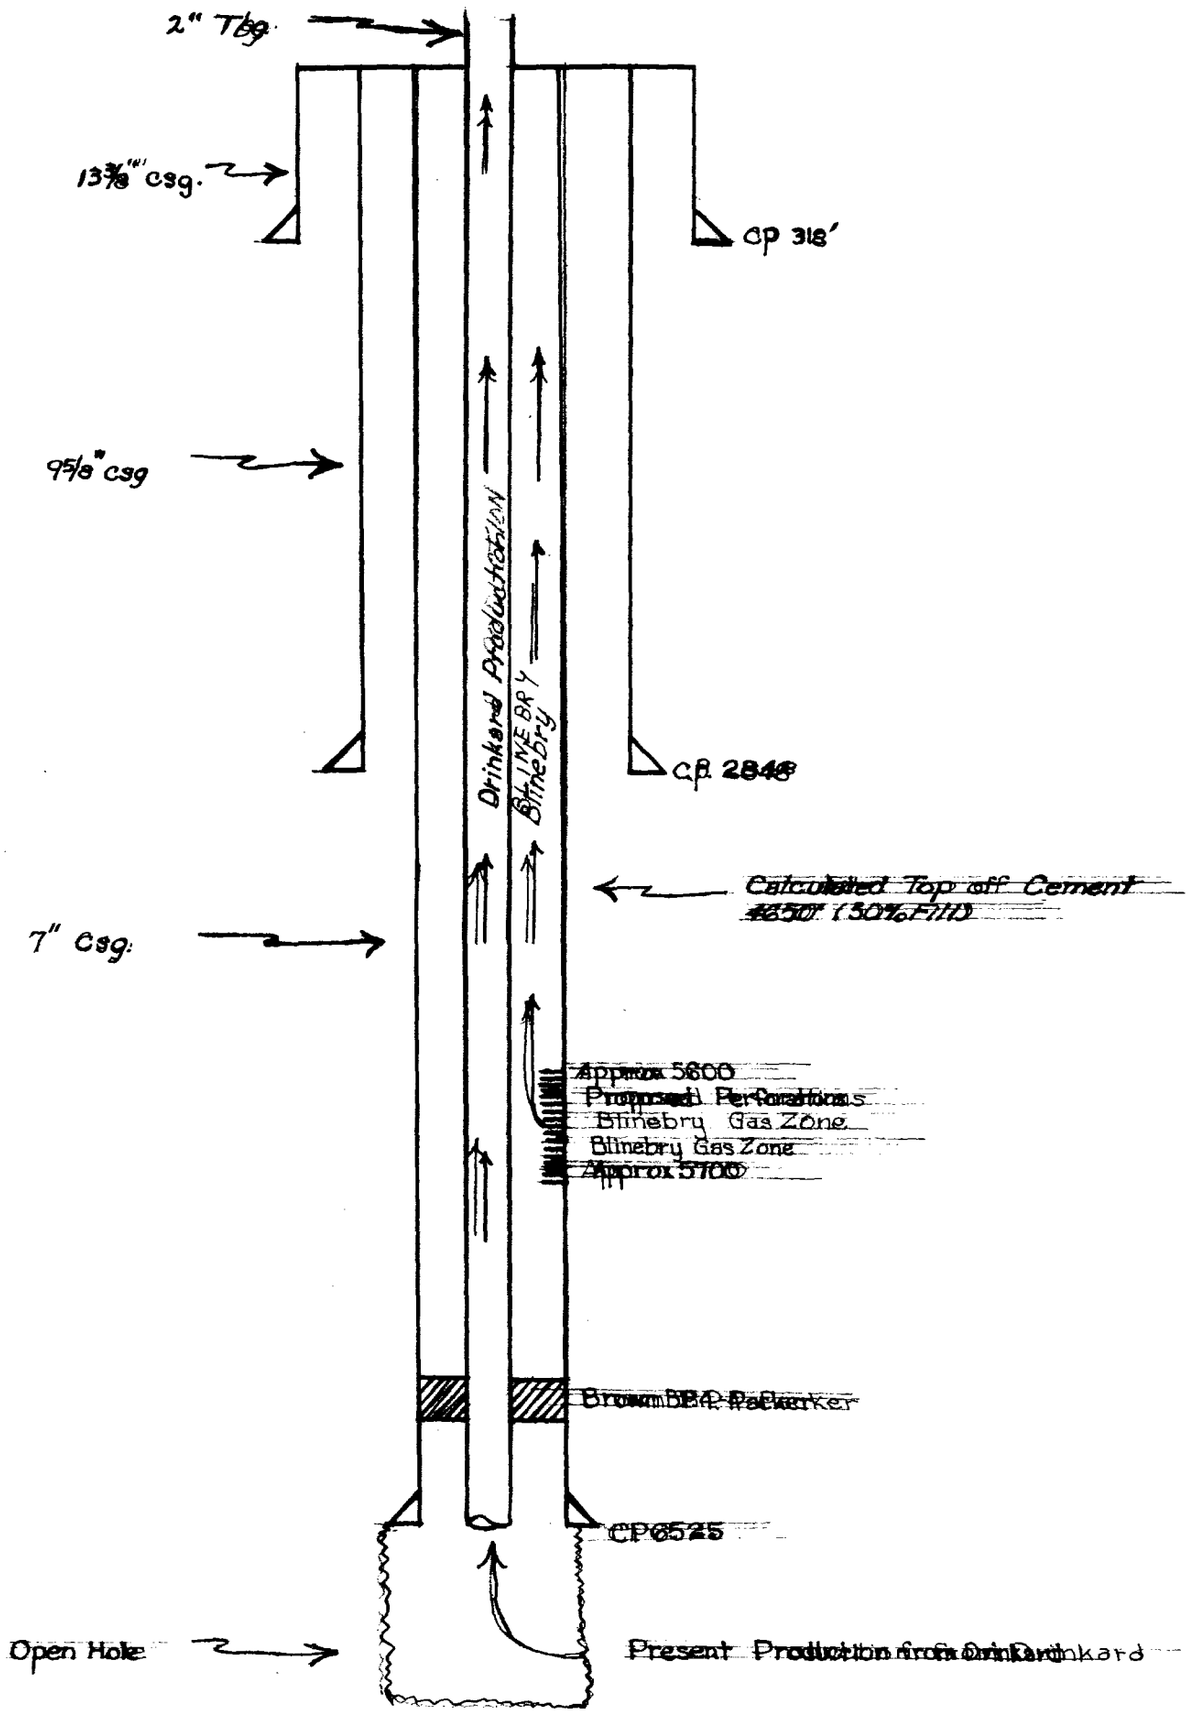


CASE 1044 EXHIBIT NO. 1