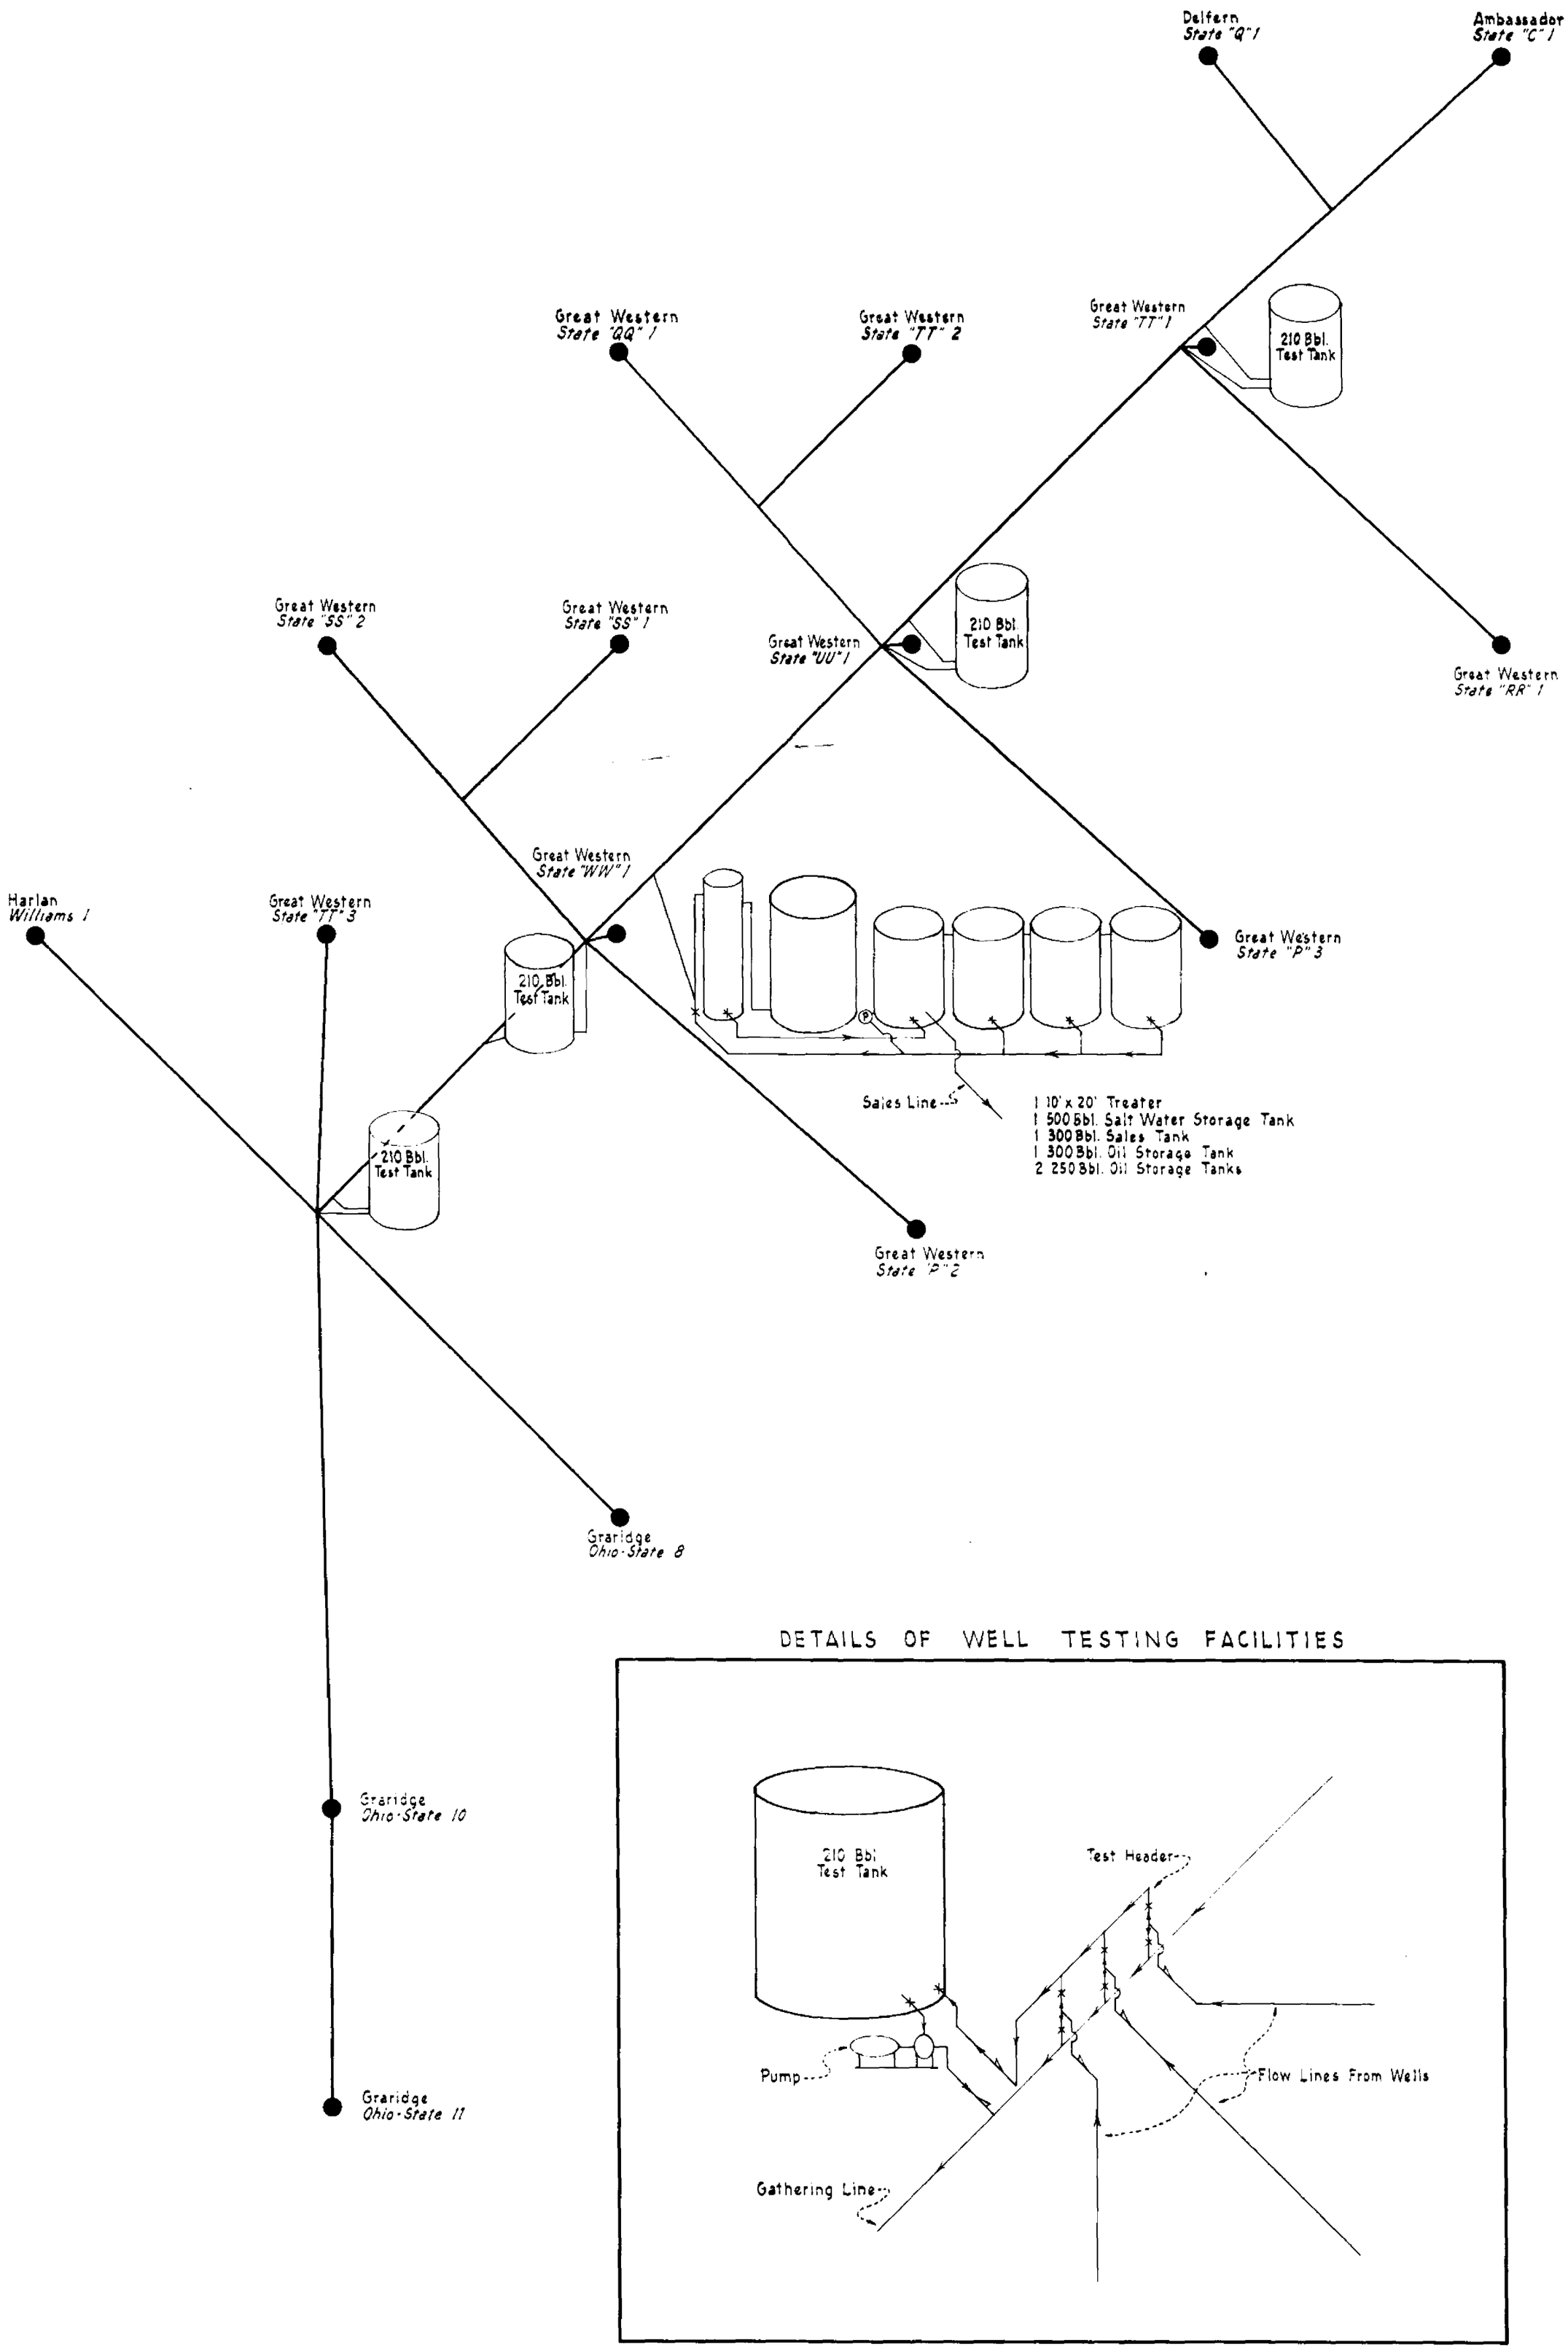

GREAT WESTERN DRILLING COMPANY

PEBBLE UNIT

SCHEMATIC DIAGRAM OF FLOW LINES, TANK BATTERY, AND TESTING FACILITIES

Ex. # 5