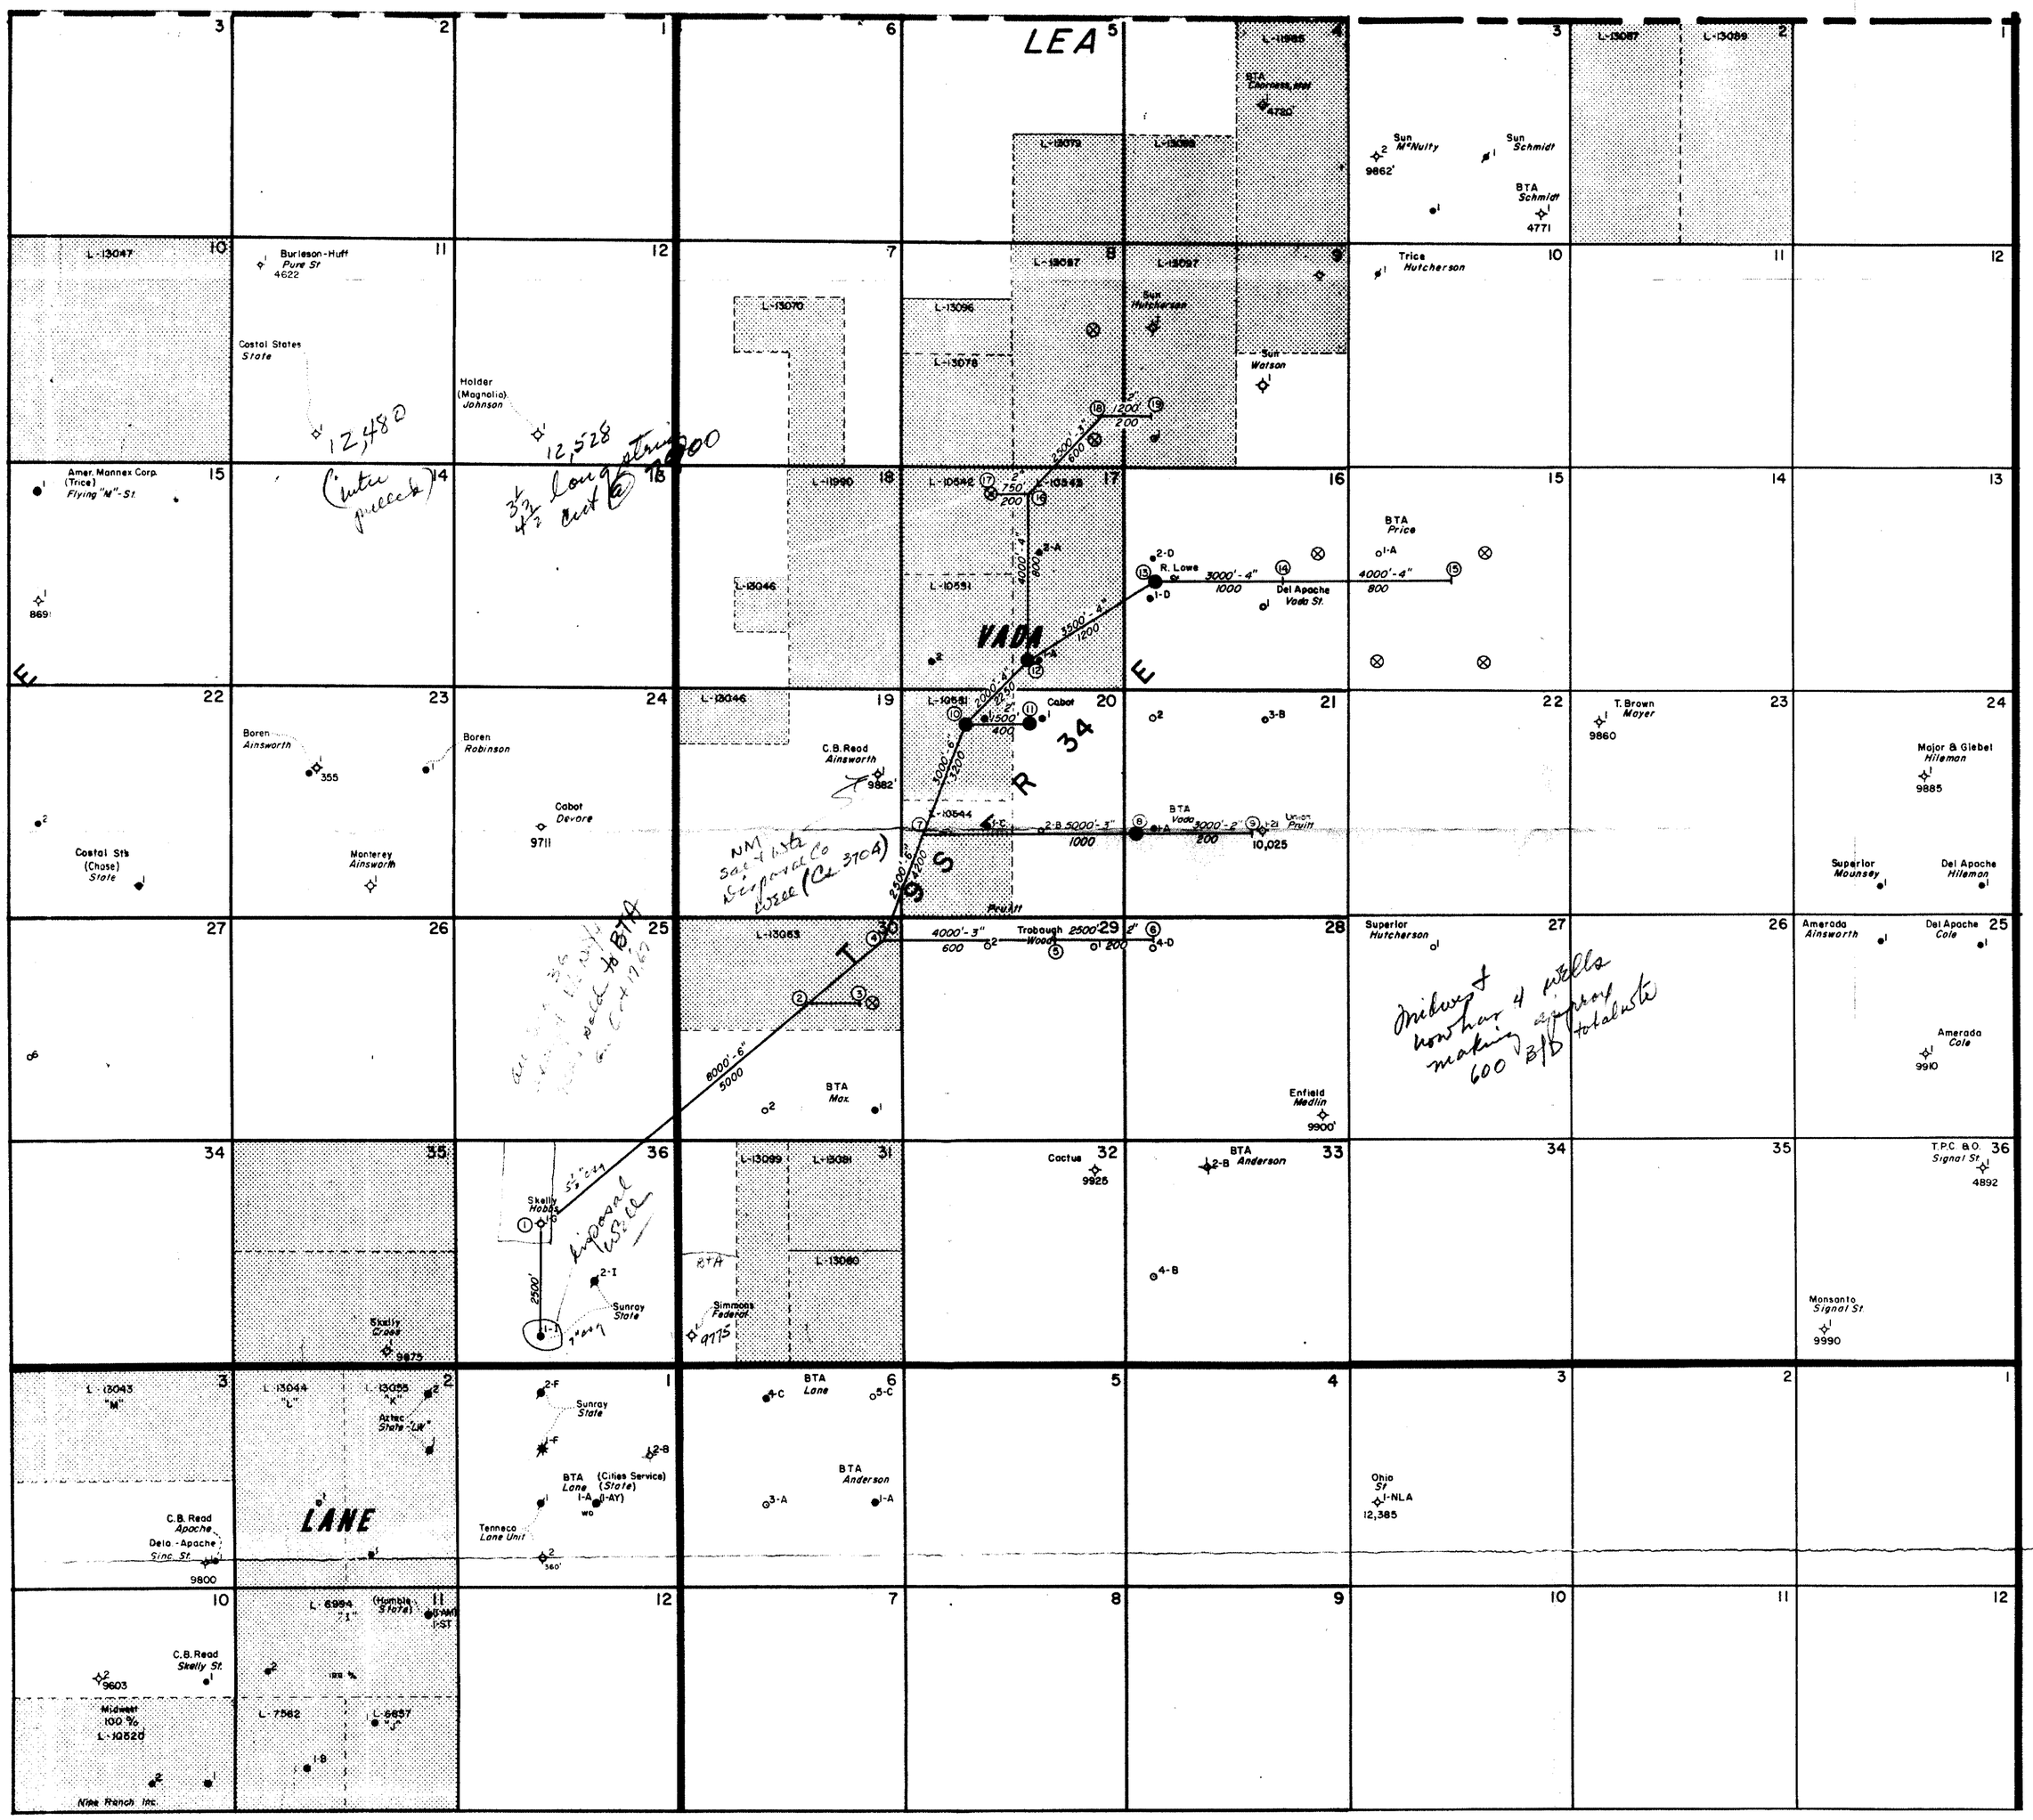

-LEGEND-

- ● TANK BATTERY
- ⊗ UNDRILLED WELL LOCATIONS
- (10) TERMINAL POINTS
- 2500'-6" / 5000 — LINE LENGTH & SIZE / BWPD

BEFORE EXAMINER NUTTER
OIL CONSERVATION COMMISSION
Appl. EXHIBIT NO. 6
CASE NO. 3705

MIDWEST OIL CORPORATION
MIDLAND, TEXAS

VADA PENN.

LEA COUNTY, NEW MEXICO

PROPOSED SWD SYSTEM

SCALE 1" = 2000'

DATE 12-18-67
BY: B. Baker