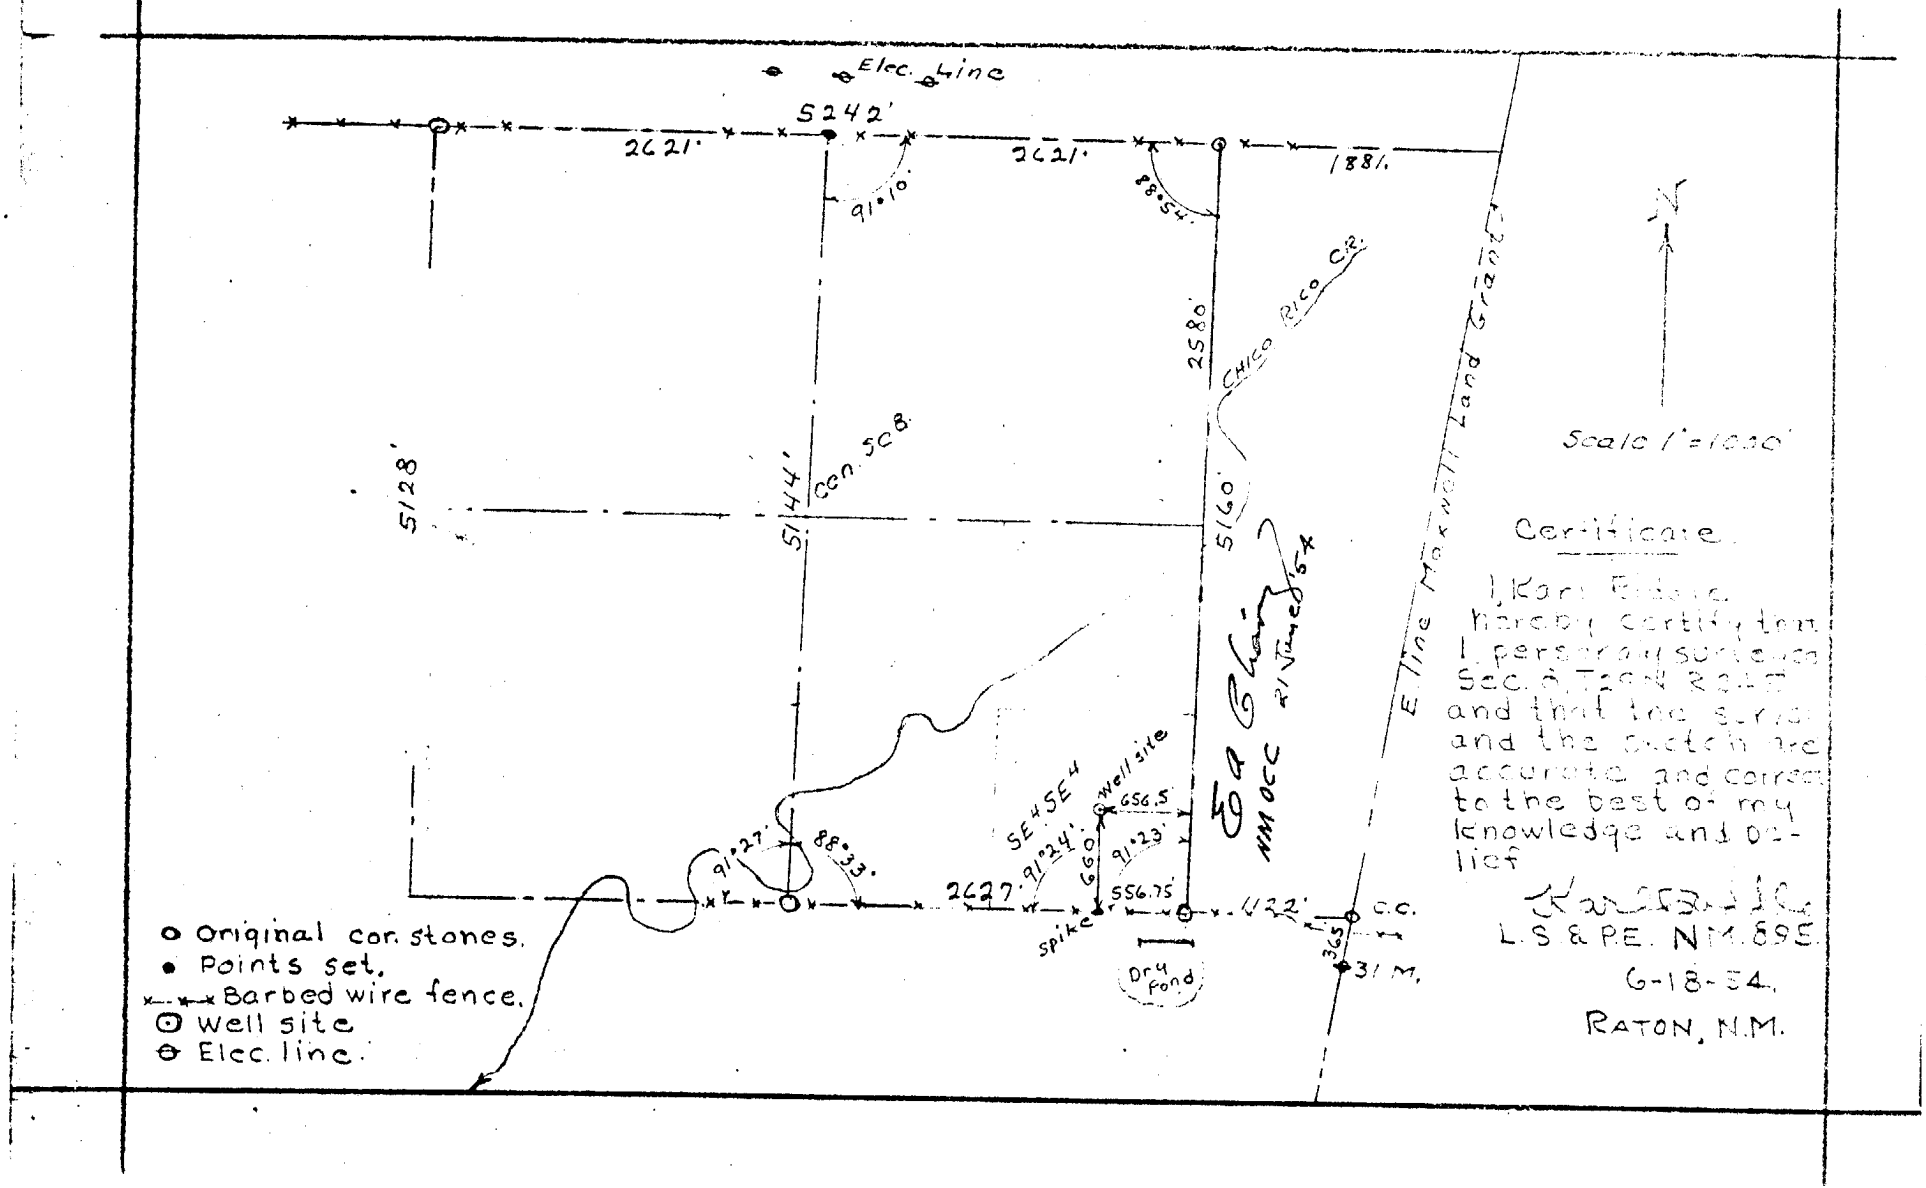
Elec. Line
5242'
2621'
2621'
1881'
91°10'
88°54'
2580'
Chico Rico Cr.
5128'
5144'
Cen. Sec.
5160'
E. Line Maxwell Land Grant
Scale 1"=1000'
N
Well site
656.5'
660'
91°23'
556.75'
91°24'
SE¼SE¼
91°27'
88°33'
2627'
1132'
c.c.
spike
Dry Pond
365
31 M.
Original cor. stones.
Points set.
Barbed wire fence.
Well site
Elec. line
Certificate
I, Karl Robins
hereby certify that
I personally surveyed
Sec. 8 Twp 28 R 27
and that the survey
and the sketch are
accurate and correct
to the best of my
knowledge and be-
lief
L.S & P.E. N.M. 895
6-18-54.
RATON, N.M.