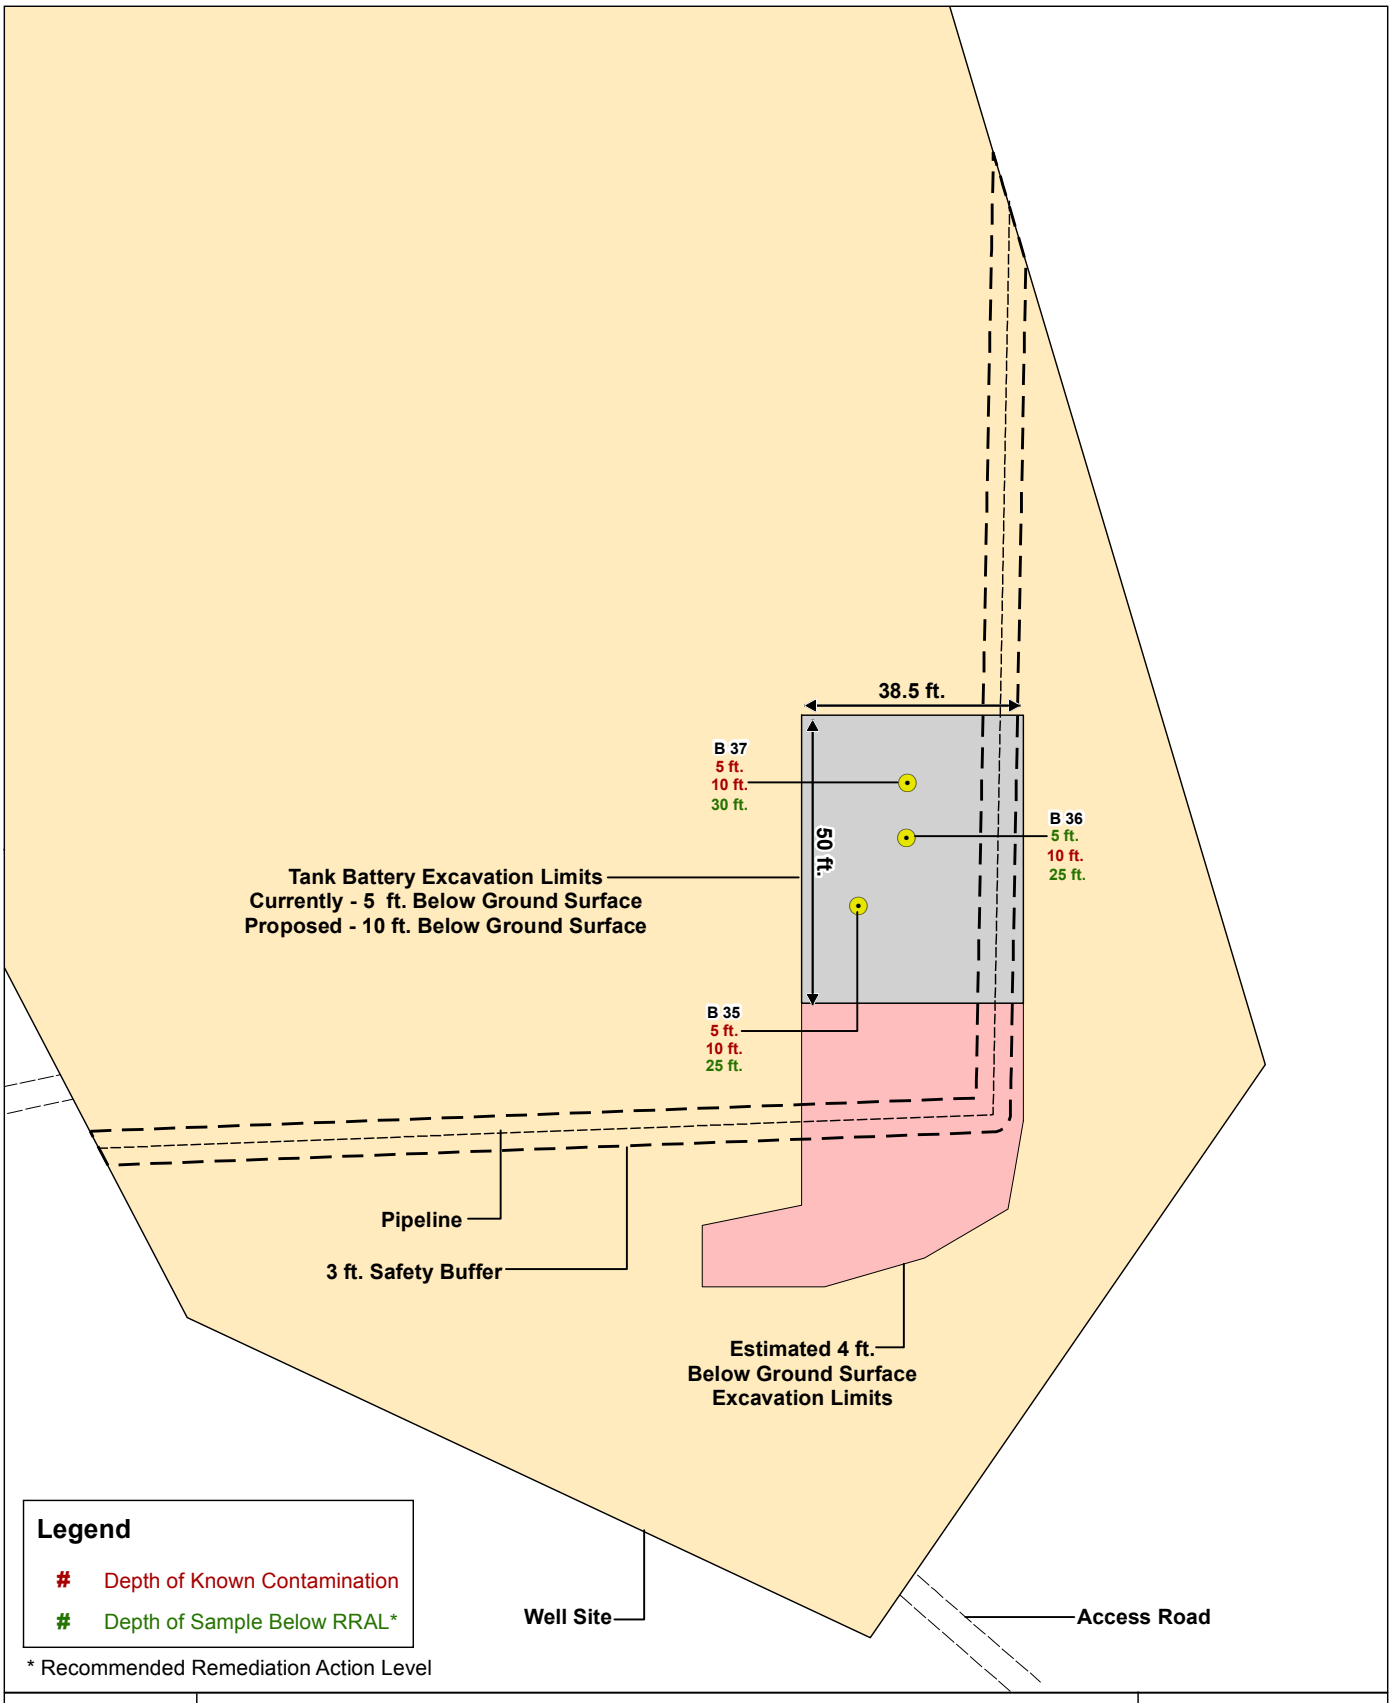

SITE PLAN
Salt Draw 11 Fed Com No. 1 Remediation
in Eddy County, NM

N
W E
S

0 25 50 100 150 Feet

Matador Resources Company
Project Number: 047730.00

Date: 02/03/2016

Coordinate System: NAD 1983
UTM Zone 13 North

SPHERE 3 ENVIRONMENTAL
1501 Bill Owens Parkway
Longview, TX 75604
Phone: (903) 297-4673
Fax: (903) 297-4675